

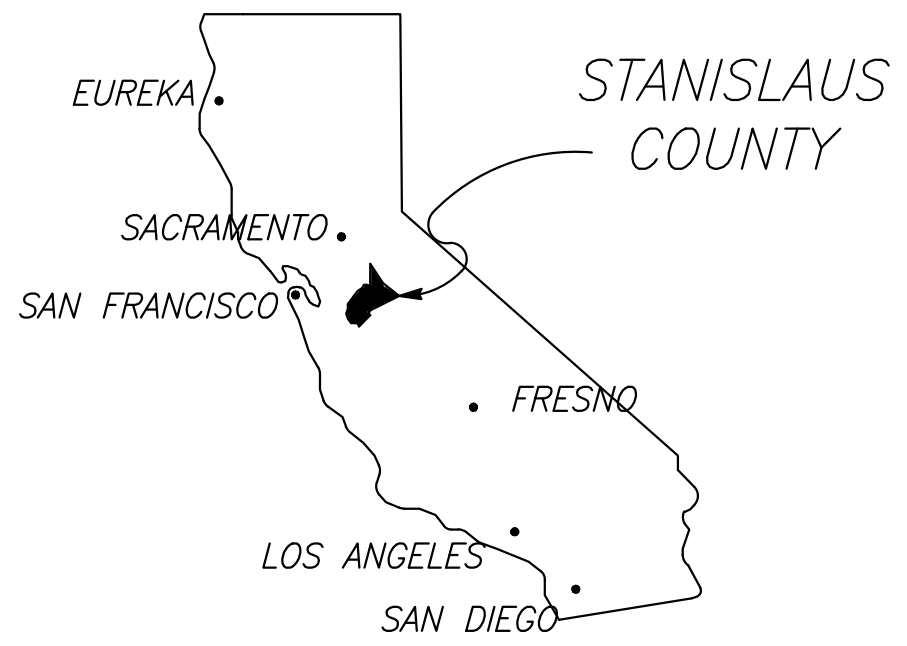


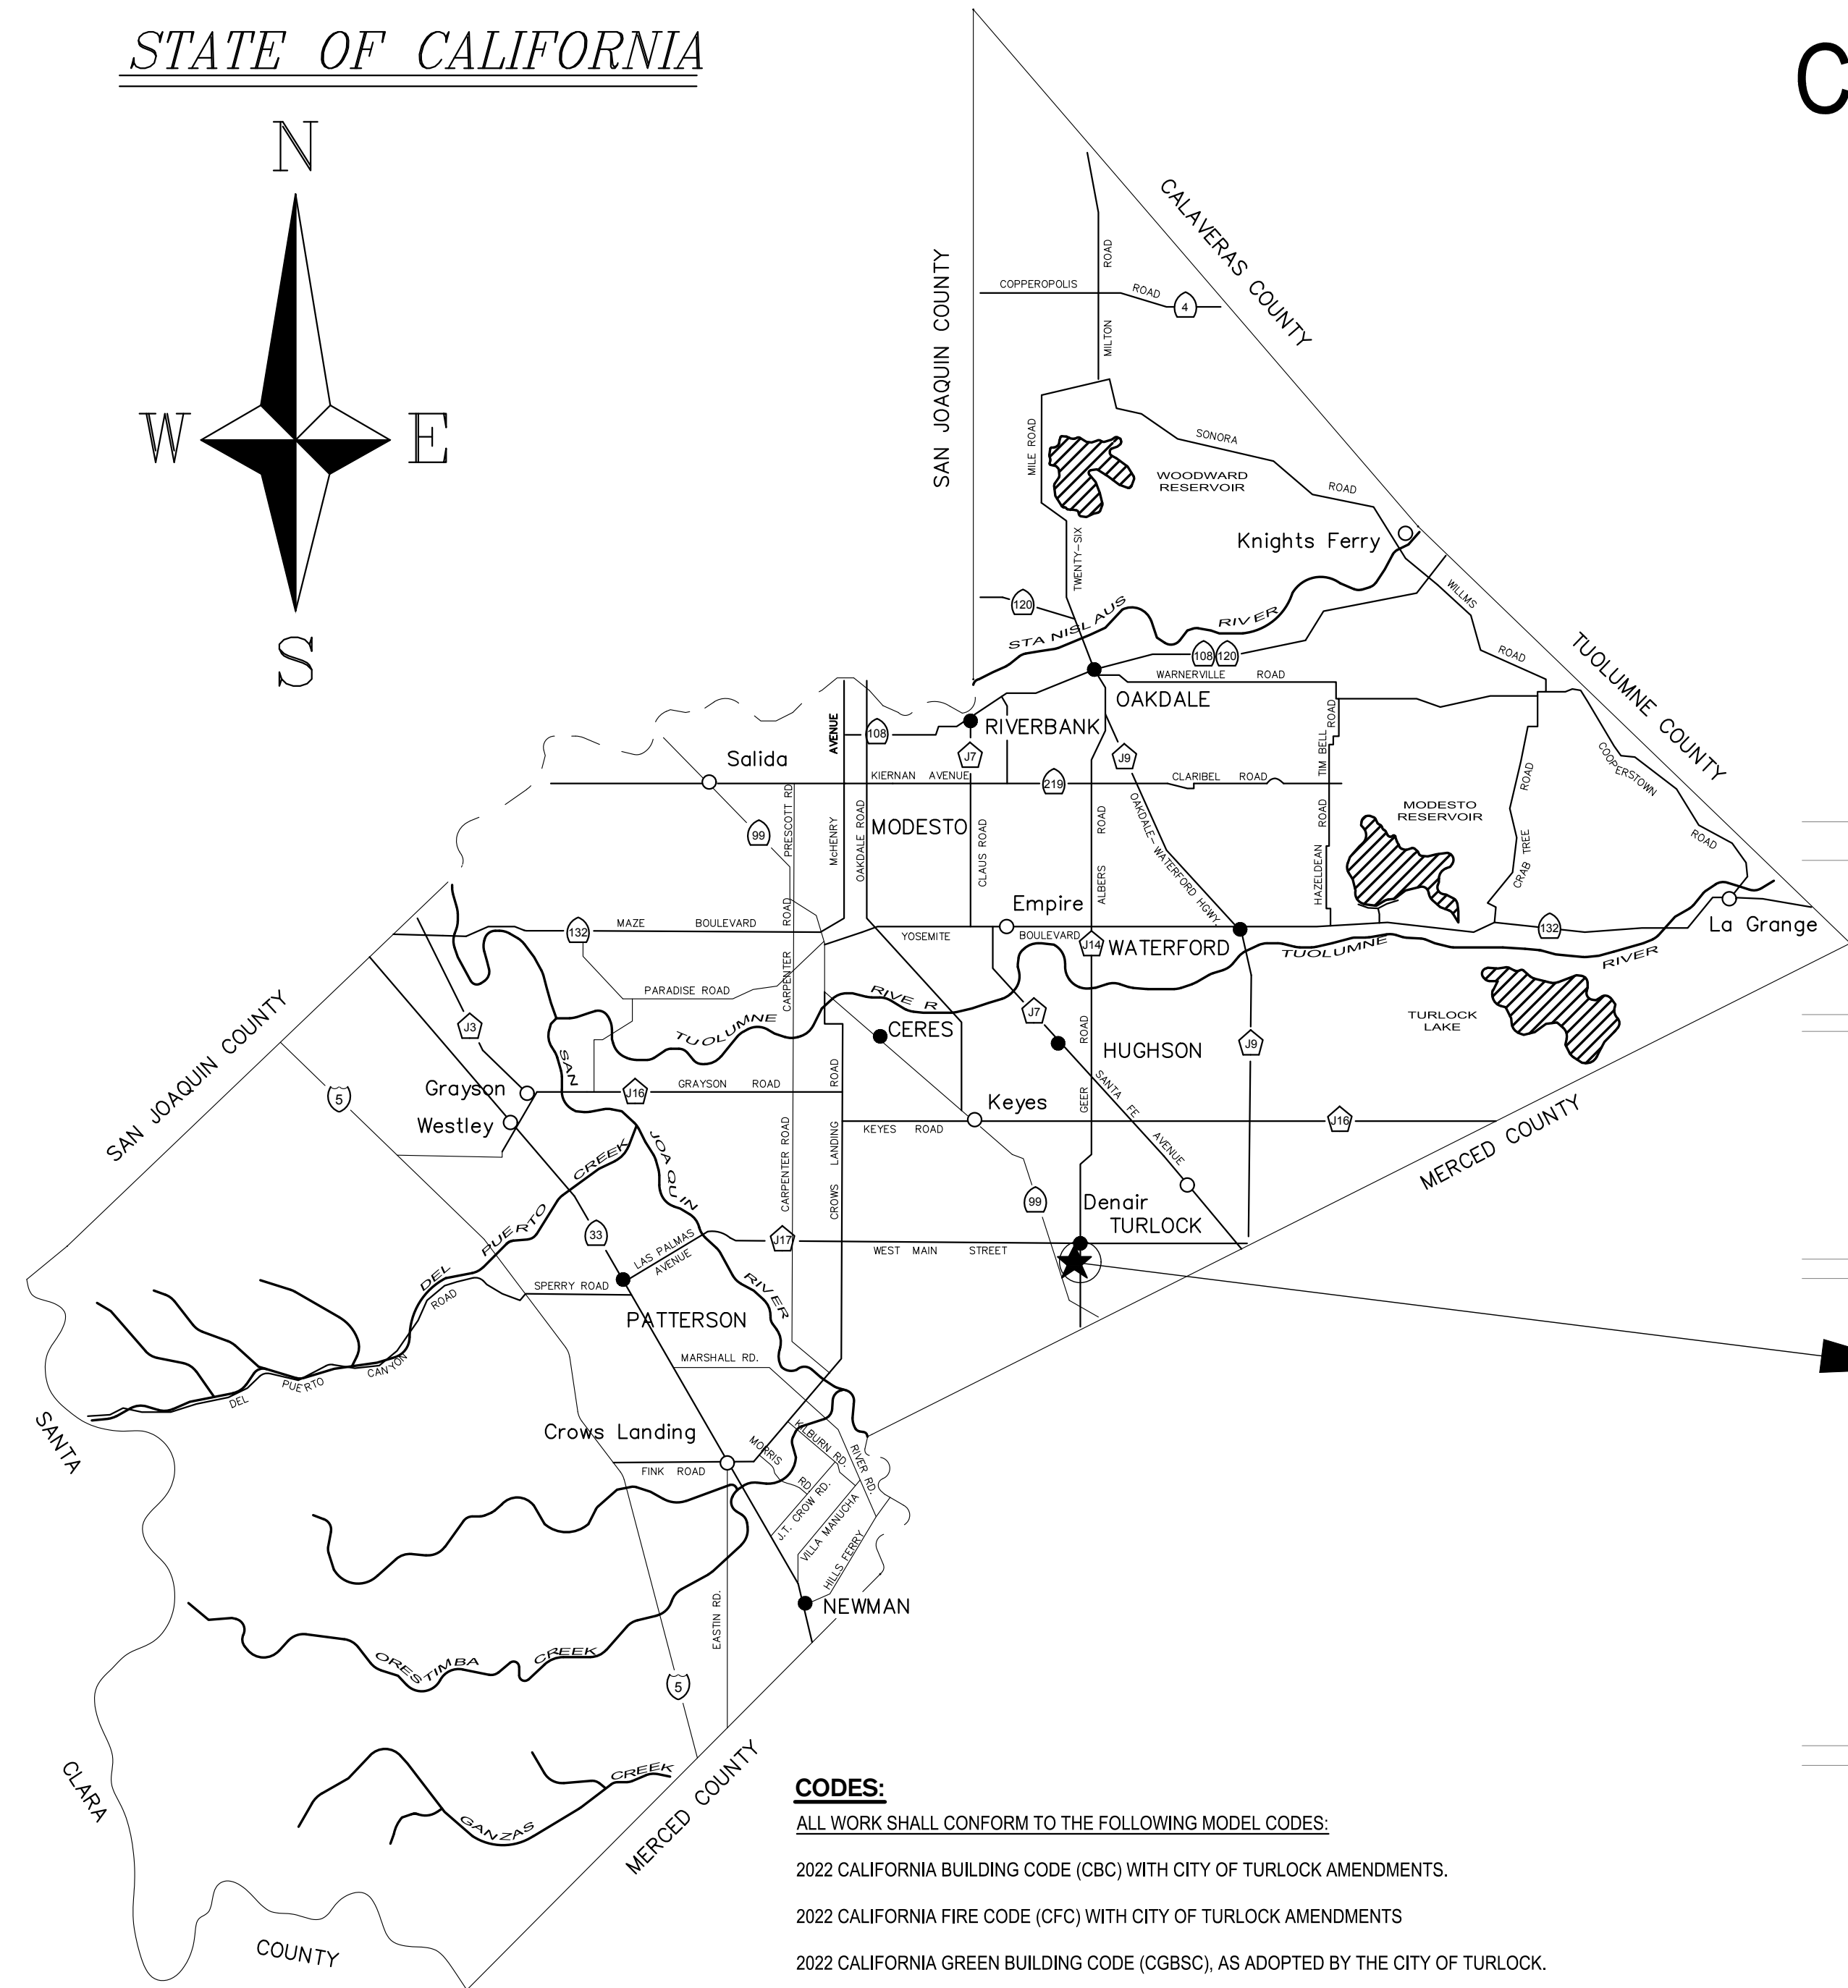

STATE OF CALIFORNIA

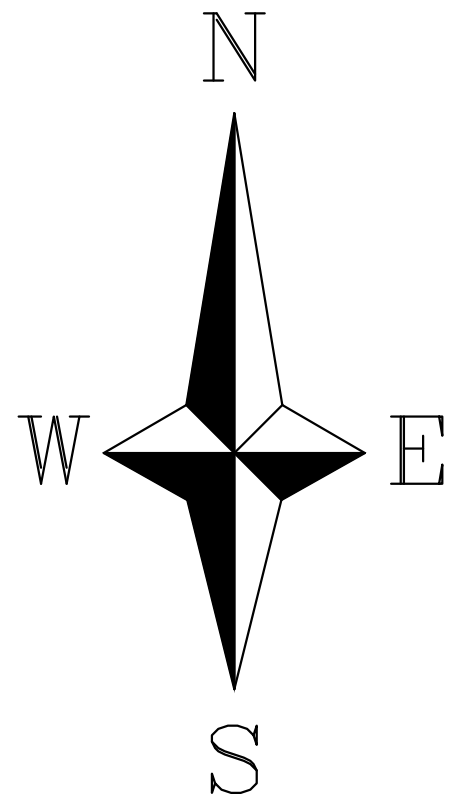

STANISLAUS COUNTY

NO SCALE

CITY OF TURLOCK

CONSTRUCTION PLANS FOR

ROADS PROGRAM CAPITAL IMPROVEMENT PROJECT

CITY PROJECT NO. 23-033

SHEET INDEX

SHEET NO.	DESCRIPTION
01	COVER SHEET
02	GENERAL NOTES
03	KEY MAP & SURVEY CONTROL POINTS
04	TEMPORARY CONSTRUCTION FUNDING SIGN OVERALL PLAN
05	COLUMBIA AVENUE TYPICAL CROSS SECTIONS
06	FARR STREET TYPICAL CROSS SECTIONS
07	LANE AND S. BEECH TYPICAL CROSS SECTIONS
08	S. LAUREL ST TYPICAL CROSS SECTIONS
09	COLUMBIA AVENUE IMPROVEMENTS - STATION 1+00 TO 13+14.51
10	COLUMBIA AVENUE IMPROVEMENTS - STATION 13+14.51 TO END
11	FARR STREET IMPROVEMENTS
12	LANE STREET & S. BEECH STREET IMPROVEMENTS
13	S. LAUREL STREET IMPROVEMENTS
14	COLUMBIA AVENUE SIGNING & STRIPING - STATION 1+00 TO 13+14.51
15	COLUMBIA AVENUE SIGNING & STRIPING - STATION 13+14.51 TO END
16	FARR STREET SIGNING & STRIPING
17	LANE STREET & S. BEECH STREET SIGNING & STRIPING
18	S. LAUREL STREET SIGNING & STRIPING
19	CONSTRUCTION DETAILS I
20	CONSTRUCTION DETAILS II
21	CONSTRUCTION DETAILS III
22	COLUMBIA & FARR CURB RAMP DETAILS
23	COLUMBIA & S. BEECH CURB RAMP DETAILS
24	COLUMBIA & S. ORANGE CURB RAMP DETAILS
25	COLUMBIA & S. LAUREL CURB RAMP DETAILS
26	COLUMBIA & LANDER AVE CURB RAMP DETAILS
27	LANE STREET CURB RAMP DETAILS
28	S. LAUREL STREET CURB RAMP DETAILS
29	COLUMBIA AVENUE GRADING PLAN - STATION 1+00 TO 13+14.51
30	COLUMBIA AVENUE GRADING PLAN - STATION 13+14.51 TO END
31	FARR STREET GRADING PLAN
32	LANE STREET & S. BEECH STREET GRADING PLAN
33	S. LAUREL STREET GRADING PLAN
34	FARR STREET-STORM DRAIN PROFILES I
35	FARR STREET-STORM DRAIN PROFILES II
36	S BEECH STREET-STORM DRAIN PROFILES I
37	S BEECH STREET-STORM DRAIN PROFILES II
38	TRAFFIC CONTROL NOTES
39	TRAFFIC CONTROL DETAILS
40	COLUMBIA AVENUE STAGE 1-TRAFFIC CONTROL
41	COLUMBIA AVENUE STAGE 2-TRAFFIC CONTROL
42	FARR STREET STAGE 1-TRAFFIC CONTROL
43	FARR STREET STAGE 2-TRAFFIC CONTROL
44	S. BEECH STREET STAGE 1-TRAFFIC CONTROL
45	S. BEECH STREET STAGE 2-TRAFFIC CONTROL
46	LANE STREET STAGE 1-TRAFFIC CONTROL
47	LANE STREET STAGE 2-TRAFFIC CONTROL
48	S. LAUREL STREET STAGE 1-TRAFFIC CONTROL
49	S. LAUREL STREET STAGE 2-TRAFFIC CONTROL

CONTACTS

CITY OF TURLOCK PUBLIC WORKS DEPARTMENT
(209) 668-5520, ENGINEERING@TURLOCK.CA.US

CITY OF TURLOCK ELECTRICAL
(209) 678-5823 DOYLE PERRY, DPERRY@TURLOCK.CA.US

CITY OF TURLOCK STORM AND SEWER
(209) 345-2169 CARLOS GUERRERO, CGUERRERO@TURLOCK.CA.US

CITY OF TURLOCK WATER
(209) 740-3868 ORLANDO GUTIERREZ, OGUTIERREZ@TURLOCK.CA.US

TURLOCK IRRIGATION DISTRICT (ELECTRICAL)
605-0945 DAVID PORATH, DNPORATH@TID.ORG

TURLOCK IRRIGATION DISTRICT (IRRIGATION)
535-1882 TODD TROGLIN, TRTROGLIN@TID.ORG

CHARTER COMMUNICATIONS
(209) 633-3303 ABRAHAM ZAMORA, ABRAHAM.ZAMORA@CHARTER.COM

PACIFIC GAS & ELECTRIC (GAS)
(209) 561-6070 TRENT MILLSAP,
TVMB@PGE.COM

AT&T
(209) 507-1689 JIM JELLY,
JJ2163@ATT.COM

FIRE DEPARTMENT (NON-EMERGENCY)
(209) 668-5580

POLICE DEPARTMENT (NON-EMERGENCY)
(209) 668-1200

AMBULANCE
(209) 632-2271

TURLOCK SCAVENGER
(209) 668-7274

PROJECT LOCATION MAP

CIVIL IMPROVEMENTS LIMITS

THE CITY OF TURLOCK'S ROADS PROGRAM IMPROVEMENTS PROJECT WILL IMPROVE THE EXISTING ROADWAY AT COLUMBIA STREET FROM WEST AVENUE SOUTH TO LANDER AVENUE, AT FARR STREET FROM WEST MAIN STREET TO CASTOR STREET, AT LANE STREET FROM HIGH STREET TO CASTOR STREET, AT SOUTH BEECH STREET AT THE WEST MAIN STREET, AND AT SOUTH LAUREL STREET FROM COLUMBIA STREET TO VERMONT AVENUE IN THE CITY OF TURLOCK, CALIFORNIA.

GOVERNING CODES AND ADOPTED STANDARDS

ALL MATERIALS, WORKMANSHIP, AND CONSTRUCTION SHALL BE DONE IN ACCORDANCE WITH THE REQUIREMENTS OF THE CURRENT CITY OF TURLOCK STANDARD SPECIFICATIONS AND DRAWINGS; THE LATEST EDITION OF THE AMERICANS WITH DISABILITIES ACT AND THE LATEST EDITION OF THE STATE OF CALIFORNIA, DEPARTMENT OF TRANSPORTATION, STANDARD SPECIFICATIONS. CITY OF TURLOCK STANDARD DRAWINGS ARE AVAILABLE AT THE OFFICE OF THE CITY ENGINEER.

CODES:

ALL WORK SHALL CONFORM TO THE FOLLOWING MODEL CODES:

2022 CALIFORNIA BUILDING CODE (CBC) WITH CITY OF TURLOCK AMENDMENTS.

2022 CALIFORNIA FIRE CODE (CFC) WITH CITY OF TURLOCK AMENDMENTS

2022 CALIFORNIA GREEN BUILDING CODE (CGBSC), AS ADOPTED BY THE CITY OF TURLOCK.

2022 CALIFORNIA BUILDING CODE CHAPTER 11B: ACCESSIBILITY TO PUBLIC BUILDINGS, PUBLIC ACCOMMODATIONS, COMMERCIAL BUILDINGS AND PUBLIC HOUSING

NOTE: THE CITY OF TURLOCK BUILDING DIVISION ENFORCES CBC CHAPTERS 11A AND 11B FOR DISABLED ACCESS COMPLIANCE.



Know what's below.
Call before you dig.

NOTE:
ALL REFERENCES AND WRITTEN DIMENSIONS SHALL SUPERCEDE ALL SCALED DISTANCES AND SHALL BE VERIFIED IN THE FIELD. ANY DISCREPANCY SHALL BE BROUGHT TO THE ATTENTION OF THE ENGINEER PRIOR TO THE COMMENCEMENT OF WORK




DATE SIGNED: 04/02/24



3428 Brookside Road
Stockton, California 95219
209-943-2021
www.siegfriedeng.com

■ CIVIL ■ SURVEYING
■ STRUCTURAL ■ PLANNING
■ LANDSCAPE ■ ATHLETIC
■ ARCHITECTURE ■ FACILITY DESIGN

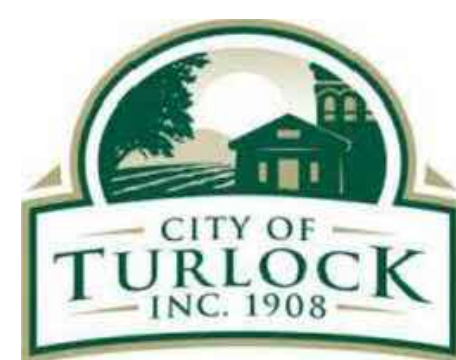

CITY OF TURLOCK PUBLIC WORKS DEPARTMENT
ENGINEERING DIVISION
156 S. BROADWAY,
SUITE 150
(209) 668-5520

COVER SHEET

CAPITAL PROJECT NO. 23-033
THE CITY OF TURLOCK ROADS PROGRAM

VERIFY SCALE

0 1"

DRAWN BY: JR

REV. BY: ARM

CH. BY: AKM

DATE: 4/2/2024

SCALE: SEE SHEET

SEI PROJ NO: 22157

DRAWING NO.

01

SHEET:

01 OF 49

GENERAL NOTES

1. ALL IMPROVEMENTS SHALL BE CONSTRUCTED IN STRICT ACCORDANCE WITH CITY OF TURLOCK STANDARD SPECIFICATIONS AND PLANS, LATEST EDITION, AND ALL AMENDMENTS THERE TO-DATE. ALL CITY OF TURLOCK STANDARD DETAILS REFER TO CITY OF TURLOCK ENGINEERING DIVISION STANDARD SPECIFICATIONS AND DETAILS 2016 UNLESS OTHERWISE NOTED
2. THE CONTRACTOR SHALL BE RESPONSIBLE FOR PROTECTING FROM DAMAGE ALL EXISTING IMPROVEMENTS THAT ARE TO REMAIN. SUCH IMPROVEMENTS THAT ARE DAMAGED BY THE CONTRACTOR SHALL BE REPLACED AT HIS EXPENSE AND APPROVED BY THE CITY ENGINEER.
3. EXCAVATION OF 5 FEET OR MORE IN DEPTH WILL REQUIRE AN EXCAVATION PERMIT FROM THE STATE OF CALIFORNIA DEPARTMENT OF INDUSTRIAL SAFETY.
4. THE CONTRACTOR SHALL DEMOLISH, EXCAVATE, REMOVE AND DISPOSE OF ALL EXISTING CONCRETE CURB, GUTTER OR SIDEWALK, ASPHALT CONCRETE PAVING, AND DELETERIOUS MATERIAL AS REQUIRED TO CONSTRUCT THE CONTRACT WORK. ALL SUCH EXCESS MATERIAL GENERATED SHALL BE DISPOSED OF FROM THE SITE BY THE CONTRACTOR. SITE PREPARATION SHALL INCLUDE STRIPPING AND REMOVAL OF ALL VEGETATION AND ANY DEBRIS FROM THE CONSTRUCTION AREAS. THE DEPTH OF STRIPPING ONSITE SHALL BE EVALUATED BY THE OWNER'S SOILS ENGINEER.
5. THE CONTRACTOR SHALL OBTAIN AN ENCROACHMENT PERMIT FOR ANY WORK DONE WITHIN THE CITY OF TURLOCK RIGHT-OF-WAY FROM THE CITY PUBLIC WORKS DEPARTMENT AND NOTIFY THE CORRESPONDING AGENCY 48 HOURS IN ADVANCE OF STARTING ANY WORK TO BE ACCEPTED FOR OWNERSHIP AND MAINTENANCE BY CITY OF TURLOCK.
6. EXISTING UTILITIES ARE SHOWN AS THEY ARE BELIEVED TO EXIST. THE OWNER AND THE ENGINEER DO NOT ACCEPT RESPONSIBILITY FOR THEIR ACCURACY. PRIOR TO COMMENCING ANY WORK, THE CONTRACTOR SHALL HAVE EACH UTILITY COMPANY ACCURATELY LOCATE IN THE FIELD THEIR MAINS AND SERVICE LINES. IT SHALL BE THE CONTRACTOR'S RESPONSIBILITY TO PROTECT ALL EXISTING UTILITIES. THE CONTRACTOR SHALL NOTIFY MEMBERS OF THE UNDERGROUND SERVICE ALERT (U.S.A.) 48 HOURS IN ADVANCE OF PERFORMING EXCAVATION WORK BY CALLING THE TOLL-FREE NUMBER (800-227-2600).
7. ATTENTION IS CALLED TO: SECTION 1540 (A) (1) OF THE CONSTRUCTION SAFETY ORDERS (TITLE 8 CALIFORNIA ADMINISTRATION CODE SECTION 1540), ISSUED BY THE OCCUPATIONAL SAFETY AND HEALTH STANDARDS BOARD PURSUANT TO THE CALIFORNIA OCCUPATIONAL SAFETY AND HEALTH ACT OF 1973, AS AMENDED, WHICH STATES:
- "PRIOR TO OPENING AN EXCAVATION, EFFORT SHALL BE MADE TO DETERMINE WHETHER UNDERGROUND INSTALLATION I.E., SEWER, WATER, FUEL, ELECTRIC LINES, ETC., WILL BE ENCOUNTERED AND, IF SO, WHERE SUCH UNDERGROUND INSTALLATIONS ARE LOCATED. WHEN THE EXCAVATION APPROACHES THE APPROXIMATE LOCATION OF SUCH AN INSTALLATION, THE EXACT LOCATION SHALL BE DETERMINED BY CAREFUL PROBING OR HAND DIGGING AND WHEN IT IS UNCOVERED, ADEQUATE PROTECTION SHALL BE PROVIDED FOR THE EXISTING INSTALLATION. ALL KNOWN OWNERS OF UNDERGROUND FACILITIES IN THE AREA CONCERNED SHALL BE ADVISED OF PROPOSED WORK AT LEAST 48 HOURS PRIOR TO THE START OF ACTUAL EXCAVATION."
8. WHENEVER EXISTING PAVEMENT IS BROKEN OR CUT DURING THE INSTALLATION OF THE WORK COVERED BY THESE PLANS AND SPECIFICATIONS, THE PAVEMENT SHALL BE REPLACED WITH PAVEMENT MATERIALS EQUAL TO OR BETTER THAN THE MATERIALS USED IN THE ORIGINAL PAVING.
9. PAYMENT FOR PAVEMENT WILL BE MADE FOR THE AREAS SHOWN ON THE PLANS. REPLACEMENT OF PAVEMENT WHICH IS BROKEN OR CUT IN THE INSTALLATION OF THE IMPROVEMENTS COVERED BY THESE PLANS AND SPECIFICATIONS, AND WHICH LIES OUTSIDE OF SAID AREAS, SHALL BE INCLUDED IN THE STREET CONTRACTOR'S UNIT PRICE FOR PAVEMENT, AND NO ADDITIONAL PAYMENT SHALL BE MADE FOR SUCH WORK.
10. THE CONTRACTOR AGREES THAT HE SHALL ASSUME SOLE AND COMPLETE RESPONSIBILITY FOR JOB SITE CONDITIONS DURING THE COURSE OF CONSTRUCTION OF THIS PROJECT INCLUDING SAFETY OF ALL PERSONS AND PROPERTY, THAT THIS REQUIREMENT SHALL APPLY CONTINUOUSLY AND NOT BE LIMITED TO NORMAL WORKING HOURS, AND THAT THE CONTRACTOR SHALL DEFEND, INDEMNIFY AND HOLD THE OWNER AND THE ENGINEER HARMLESS FROM ANY AND ALL LIABILITY, REAL OR ALLEGED, IN CONNECTION WITH THE PERFORMANCE OF WORK ON THIS PROJECT, EXCEPTING FOR LIABILITY ARISING FROM THE SOLE NEGLIGENCE OF THE OWNER OR THE ENGINEER.
11. THE CONTRACTOR SHALL OBTAIN A PERMIT FROM CITY OF TURLOCK FOR USE OF WATER FROM FIRE HYDRANTS FOR CONSTRUCTION PURPOSES. THE PERMIT SHALL BE APPROVED BY CITY OF TURLOCK FIRE DEPARTMENT.
12. THE CONTRACTOR SHALL FURNISH, INSTALL, OPERATE AND MAINTAIN ALL MACHINERY, APPLIANCES AND EQUIPMENT TO MAINTAIN ALL EXCAVATIONS FREE FROM WATER DURING CONSTRUCTION, AND SHALL DEWATER AND DISPOSE OF THE WATER SO AS TO NOT CAUSE INJURY TO PUBLIC OR PRIVATE PROPERTY, OR TO CAUSE A NUISANCE OR MENACE TO THE PUBLIC. THE DEWATERING SYSTEM SHALL BE INSTALLED AND OPERATED SO THE GROUNDWATER LEVEL OUTSIDE THE EXCAVATION IS NOT REDUCED TO THE EXTENT WHICH WOULD CAUSE DAMAGE OR ENDANGER ADJACENT STRUCTURES OR PROPERTY. ALL COSTS FOR DEWATERING SHALL BE INCLUDED IN THE UNIT PRICE BID FOR ALL PIPE CONSTRUCTION. THE STATIC WATER LEVEL SHALL BE DRAWN DOWN A MINIMUM OF 1 FOOT BELOW THE BOTTOM OF EXCAVATION OF ANY FILL TO THE SPECIFIED DENSITY. DISPOSAL OF WATER SHALL BE IN ACCORDANCE WITH THE APPROVED SWPPP AND SHALL NOT DAMAGE PROPERTY, CREATE A PUBLIC NUISANCE OR VIOLATE THE LAW. THE CONTRACTOR SHALL HAVE ON HAND, PUMPING EQUIPMENT AND MACHINERY IN GOOD WORKING CONDITION FOR EMERGENCIES AND SHALL HAVE WORKMEN AVAILABLE FOR ITS OPERATION. THE DEWATERING SYSTEM SHALL OPERATE CONTINUOUSLY UNTIL BACK-FILL HAS BEEN COMPLETED TO 1 FOOT ABOVE THE NORMAL STATIC GROUNDWATER LEVEL.
13. ANY VOIDS LEFT BY THE REMOVAL OF UNDERGROUND UTILITIES OR OTHER BURIED OBJECTS SHALL BE CLEANED OF ALL LOOSE SOILS AND SHALL BE PROPERLY BACKFILLED WITH ENGINEERED FILLED THAT THE OWNER'S SOIL ENGINEER APPROVES, MONITORS, TESTS, AND APPROVES.
14. THE SUBGRADE SOILS OR BASE MATERIALS BENEATH ALL PAVING AREAS SHOULD BE COMPACTED TO A MINIMUM OF 95% RELATIVE COMPACTION.
15. IF ANY SOFT OR LOOSE SOIL POCKETS ARE FOUND ONSITE DURING THE STRIPPING OR RECOMPACTION PROCESS, THEY SHALL BE OVER EXCAVATED AND RECOMPACTED.
16. CONTRACTOR SHALL MAINTAIN MOISTURE CONDITION RIGHT UP TO POURING OF CONCRETE.
17. WHERE COMBINATIONS OF SIDEWALK OR CURB AND GUTTER ARE POURED CONTIGUOUS TO EXISTING, ALL ADJOINING EXISTING CONCRETE VERTICAL FACES SHALL BE DOWELED. ALL ABUTTING SIDEWALK ENDS SHALL BE DOWELED MID-SECTION VERTICALLY WITH TWO DOWELS FOR FOUR THROUGH SIX-FOOT WIDE SIDEWALK AND THREE DOWELS FOR WIDER SIDEWALK. ABUTTING CURB AND GUTTER ENDS SHALL BE DOWELED TWICE, 18 INCHES APART AT GUTTER PAN MID-SECTION. DOWEL CONNECTIONS OF LONGITUDINAL RUNS OF SIDEWALK TO BACK OF CURB SHALL BE THREE FEET ON CENTER. ALL DOWELS SHALL BE 16 INCHES LONG, GRADE 60, #4 REBAR PENETRATING FOUR INCHES. THE DOWEL HOLE SHALL BE 5/8-INCH DIAMETER AT A SLIGHT HORIZONTAL ANGLE FROM PERPENDICULAR. THE PENETRATING PORTION OF THE DOWEL AND THE ENTIRE (CLEANED) VERTICAL SURFACE OF THE ADJOINING, EXISTING CONCRETE SHALL BE THOROUGHLY COATED WITH STATE STANDARD TWO-PART EPOXY.

CLEARING NOTES

1. THE CONTRACTOR IS RESPONSIBLE FOR CLEARING AND GRUBBING, PRUNING AND REMOVING TREE ROOTS THAT INTERFERE WITH THE WORK. THE CONTRACTOR SHALL BE RESPONSIBLE FOR ENSURING NO TREE ROOTS ARE PRUNED OR CUT THAT COULD COMPROMISE THE STABILITY OF THE TREE. THE CONTRACTOR SHALL RETAIN AN ARBORIST, AT THEIR OWN EXPENSE PRIOR TO BEGINNING WORK. THE CONTRACTOR'S ARBORIST SHALL PROVIDE A WORK PLAN THAT DESCRIBES THE METHOD OF PRUNING AND REMOVING MINOR TREE ROOTS THAT MAY BE ENCOUNTERED DURING CONSTRUCTION. THE ARBORIST WILL PROVIDE RECOMMENDATIONS FOR REVIEW BY THE CITY.

DEMOLITION NOTES:

1. EXISTING STRUCTURES, CONCRETE, PAVEMENT, FENCES, CURBS, UTILITY BOXES, LIGHTS, GATES, ETC. NOT CALLED OUT IN PLANS TO BE REMOVED OR DEMOLISHED SHALL BE PROTECTED IN PLACE.

GRADING NOTES

1. GRADING AND LAND STABILIZATION SHALL INCLUDE COST OF DEWATERING; REMOVING FROM THE SITE ALL STRIPPED VEGETATION, DEBRIS, STRUCTURES, POWER POLES, EXISTING PAVEMENT, BUILDINGS, TREES, AND OTHER DELETERIOUS MATERIALS.
2. TOPOGRAPHICAL INFORMATION SHOWN REFLECTS A TOPOGRAPHY SURVEY PERFORMED BY SIEGFRIED ENGINEERING.
3. ANY AND ALL SEDIMENT AND/OR EROSION CONTROL DETAILS CONTAINED WITHIN THESE PLANS ARE TO BE CONSIDERED AS "REFERENCE DETAILS" ONLY AND THE CITY'S APPROVAL OF THESE PLANS AND "REFERENCE DETAILS" DOES NOT RELIEVE THE OWNER/DEVELOPER FROM COMPLIANCE WITH THE STORM WATER POLLUTION PREVENTION PLAN AS APPROVED BY THE CITY'S STORM WATER DIVISION
4. CONTRACTOR SHALL MATCH EXISTING ELEVATIONS ALONG CONFORM LINES.
5. POSITIVE DRAINAGE SHALL BE MAINTAINED ON ALL SURFACE AREAS WITHIN THE SCOPE OF THIS PROJECT. CONTRACTOR SHOULD TAKE PRECAUTIONS NOT TO ALLOW ANY PONDING OF WATER.
6. ALL DISTURBED AREAS SHALL BE REVEGETATED, BY THE CONTRACTOR, IN ACCORDANCE WITH PROJECT SPECIFICATIONS.
7. THE CONTRACTOR WILL BE RESPONSIBLE FOR DETERMINING THE EXACT LOCATION OF ALL UTILITIES AND DRAINAGE STRUCTURES WHETHER SHOWN ON THE PLANS OR NOT. THE CONTRACTOR SHALL UNCOVER EXISTING UTILITIES PRIOR TO CONSTRUCTION TO VERIFY SIZE, GRADE, AND LOCATION. THE CONTRACTOR SHALL NOTIFY THE ENGINEER IMMEDIATELY OF ANY DEVIATIONS FROM PLANS PRIOR TO BEGINNING CONSTRUCTION. ANY DAMAGE TO EXISTING UTILITIES, WHETHER SHOWN ON THE PLANS OR NOT, SHALL BE THE CONTRACTOR'S RESPONSIBILITY TO REPAIR, AT HIS EXPENSE.
8. CONTRACTOR SHALL BE RESPONSIBLE FOR RESTORING TO ORIGINAL, OR BETTER, CONDITION ANY DAMAGES DONE TO EXISTING SIGNS, UTILITIES, PAVEMENT, CURBS, SIDEWALKS OR DRIVEWAYS.
9. DUE TO FEDERAL REGULATION TITLE 49, PART 192.181, THE GAS UTILITY MUST MAINTAIN ACCESS TO GAS VALVES AT ALL TIMES. THE CONTRACTOR MUST PROTECT AND WORK AROUND ANY GAS VALVES THAT ARE IN THE PROJECT AREA.
10. CONTRACTOR SHALL IMMEDIATELY NOTIFY THE ENGINEER OF ANY QUESTIONS THAT MAY ARISE CONCERNING THE INTENT, PLACEMENT, OR LIMITS, OF DIMENSIONS OR GRADES NECESSARY FOR CONSTRUCTION OF THIS PROJECT.
11. THE CONTRACTOR SHALL BE RESPONSIBLE FOR ACQUIRING ALL PERMITS, TESTS, AND APPROVALS AND ACCEPTANCES REQUIRED TO COMPLETE CONSTRUCTION OF THIS PROJECT.
12. TOPSOIL STRIPPING MATERIALS TO BE RE-USED FOR REVEGETATION SHALL BE MAINTAINED IN ACCORDANCE WITH APPLICABLE POLLUTION PREVENTION PLANS OR PERMITS.
13. WASTE MATERIALS, OR EXCESS TOPSOIL GENERATED AS A RESULT OF CLEARING AND GRADING OPERATIONS SHALL BECOME THE PROPERTY OF THE CONTRACTOR. APPROPRIATE DISPOSAL OF ALL SPOIL SHALL BE AT THE CONTRACTOR'S EXPENSE.

PAVING AND DIMENSIONING NOTES

1. ALL DIMENSIONS ARE TO TOP FACE OF CURB, FACE OF BUILDING, CENTER OF PAINT STRIPING OR PERPENDICULAR TO THE PROPERTY LINE. CONTRACTOR SHALL VERIFY DIMENSIONS MATCH FIELD CONDITIONS PRIOR TO CONSTRUCTION.
2. THE CONTRACTOR SHALL VERIFY ELEVATIONS AND LOCATIONS OF EXISTING FACILITIES AND NOTIFY THE ENGINEER OF ANY CONFLICTS PRIOR TO BEGINNING CONSTRUCTION.
3. ALL SIGNS SHALL CONFORM TO MUTCD, LATEST EDITION.

TREE PROTECTION NOTES

CONTRACTOR SHALL PROVIDE A CERTIFIED ARBORIST TO INSPECT TREES FOR HEALTH AND STRUCTURAL INTEGRITY AS WELL AS DETERMINE IF TREES ARE TO REMAIN IN PLACE AND BE PROTECTED DURING CONSTRUCTION. CONTRACTOR SHALL PROVIDE TREE PROTECTION AND SIGNAGE PER CITY OF TURLOCK REQUIRED STANDARDS AND METHODS. CARE SHALL BE TAKEN WHEN CONSTRUCTION OCCURS WITHIN THE TREE DRIPLINE.

TREE PROTECTION NOTES

1. PRIOR TO START OF CONSTRUCTION, CONTRACTOR SHALL MEET AT THE PROJECT SITE TO DISCUSS TREE PROTECTION MEASURES AND REQUIRED TREE MAINTENANCE FOR THE PROJECT.
2. IF ROOTS OR LIMBS OBSERVED OR DAMAGED DURING CONSTRUCTION, THE CONTRACTOR SHALL REPORT IN WRITING THE INCIDENT TO THE CITY ENGINEER.
3. REFER TO SECTION 01 56 39 TREE AND PLANT PROTECTIONS FOR ADDITIONAL STANDARD SPECIFICATIONS IN REGARDS TO EXISTING TREES.

LANDSCAPE / IRRIGATION PROTECTION NOTES

1. CONTRACTOR SHALL VERIFY ANY IRRIGATION FACILITIES TO BE DISRUPTED IN LANDSCAPED DEMOLITION AREAS.
2. CONTRACTOR TO ADJUST EXISTING IRRIGATION FACILITIES AS NECESSARY TO THE SATISFACTION OF THE CITY ENGINEER.
3. CONTRACTOR TO VERIFY ANY IRRIGATION FACILITIES TO BE DISRUPTED IN LANDSCAPED DEMOLITION AREAS. EXISTING IRRIGATION FACILITIES SHALL BE CUT BACK AND MODIFIED TO ACCOMMODATE PROPOSED IMPROVEMENTS, AND SERVE LANDSCAPE AREAS TO REMAIN.

LEGEND

EXISTING	PROPOSED
UG	UNDERGROUND ELECTRIC LINE
TELE	TELECOMMUNICATION LINE
	TOP OF CURB ELEVATION FLOW LINE ELEVATION
	CONCRETE ELEVATION
	PAVEMENT ELEVATION
	EXISTING ELEVATION
G	GAS LINE
AT&T	AT&T
— — — — —	CENTER LINE
— — — — —	PROPERTY & R/W LINE
X X	WOOD FENCE
8"SS	SANITARY SEWER LINE
8"SD	STORM DRAIN LINE
12"W	WATER LINE
	CATCH BASIN
	MAINTENANCE HOLE
	CURB AND GUTTER
	GATE VALVE
	STREET LIGHT
	SIGN
	POWER POLE
	GUY WIRES
E	ELECTRICAL BOX
V	UTILITY VAULT
	TREE

ABBREVIATIONS

ABBREVIATION	DESCRIPTION
@	AT
AB	AGGREGATE BASE
AC	ASPHALT CONCRETE
ADA	AMERICANS WITH DISABILITIES ACT
BW	BACK OF WALK
C	CONCRETE
CL	CENTERLINE
CO	CLEANOUT
D	DEPTH
DIA	DIAMETER
DWG	DRAWING
EL	ELEVATION
EP	EXISTING PAVEMENT
EQ	EQUAL, EQUIDISTANT, EQUIVALENT
EX	EXISTING
FC	FACE OF CURB
FL	FLOWLINE
FH	FIRE HYDRANT
G	GROUND
GB	GRADE BREAK
HP	HIGH POINT
HORIZ	HORIZONTAL
LF	LINEAR FEET
L	LEFT
LS	LANDSCAPE
MAX	MAXIMUM
MH	MAINTENANCE HOLE
MIN	MINIMUM
NO.	NUMBER
NTS	NOT TO SCALE
O.C.	ON CENTER
P	PAVEMENT
PP	POWER POLE
PSI	POUNDS PER SQUARE INCH
PUE	PUBLIC UTILITY EASEMENT
PVC	POLYVINYL CHLORIDE
PL	PROPERTY LINE
R	RADIAL OR RADIUS
R/W	RIGHT-OF-WAY
SD	STORM DRAIN
SF	SQUARE FEET
SS	SANITARY SEWER
SL	STREET LIGHT
SW	SIDEWALK
SDMH	STORM DRAIN MAINTENANCE HOLE
SSMH	SANITARY SEWER MAINTENANCE HOLE
STA	STATION
STD	STANDARD
ST	STREET
SWPPP	STORM WATER POLLUTION PREVENTION PLAN
TC	TOP OF CURB
TI	TRAFFIC INDEX
TYP	TYPICAL
VERT	VERTICAL
W	WATER
(W)	WEST
(E)	EAST
(S)	SOUTH
(N)	NORTH
±	PLUS OR MINUS
(L)	LEFT SIDE OF ROAD
(R)	RIGHT SIDE OF ROAD



Know what's below.
Call before you dig.

NOTE:
ALL REFERENCES AND WRITTEN DIMENSIONS SHALL SUPERCEDE ALL SCALED DISTANCES AND SHALL BE VERIFIED IN THE FIELD. ANY DISCREPANCY SHALL BE BROUGHT TO THE ATTENTION OF THE ENGINEER PRIOR TO THE COMMENCEMENT OF WORK



DATE SIGNED: 04/02/24



3428 Brookside Road
Stockton, California 95219
209-943-2021
www.siegfriedeng.com

■ CIVIL ■ SURVEYING
■ STRUCTURAL ■ PLANNING
■ LANDSCAPE ■ ATHLETIC
■ ARCHITECTURE ■ FACILITY DESIGN



CITY OF TURLOCK PUBLIC WORKS DEPARTMENT
ENGINEERING DIVISION
156 S. BROADWAY,
SUITE 150
(209) 668-5520

GENERAL NOTES
CAPITAL PROJECT NO. 23-033
THE CITY OF TURLOCK ROADS PROGRAM

VERIFY SCALE

0 1"

DRAWN BY: JR

REV. BY: ARM

CH. BY: AKM

DATE: 4/2/2024

SCALE: SEE SHEET


SEI PROJ NO: 22157

DRAWING NO.

02

SHEET:

02 OF 49

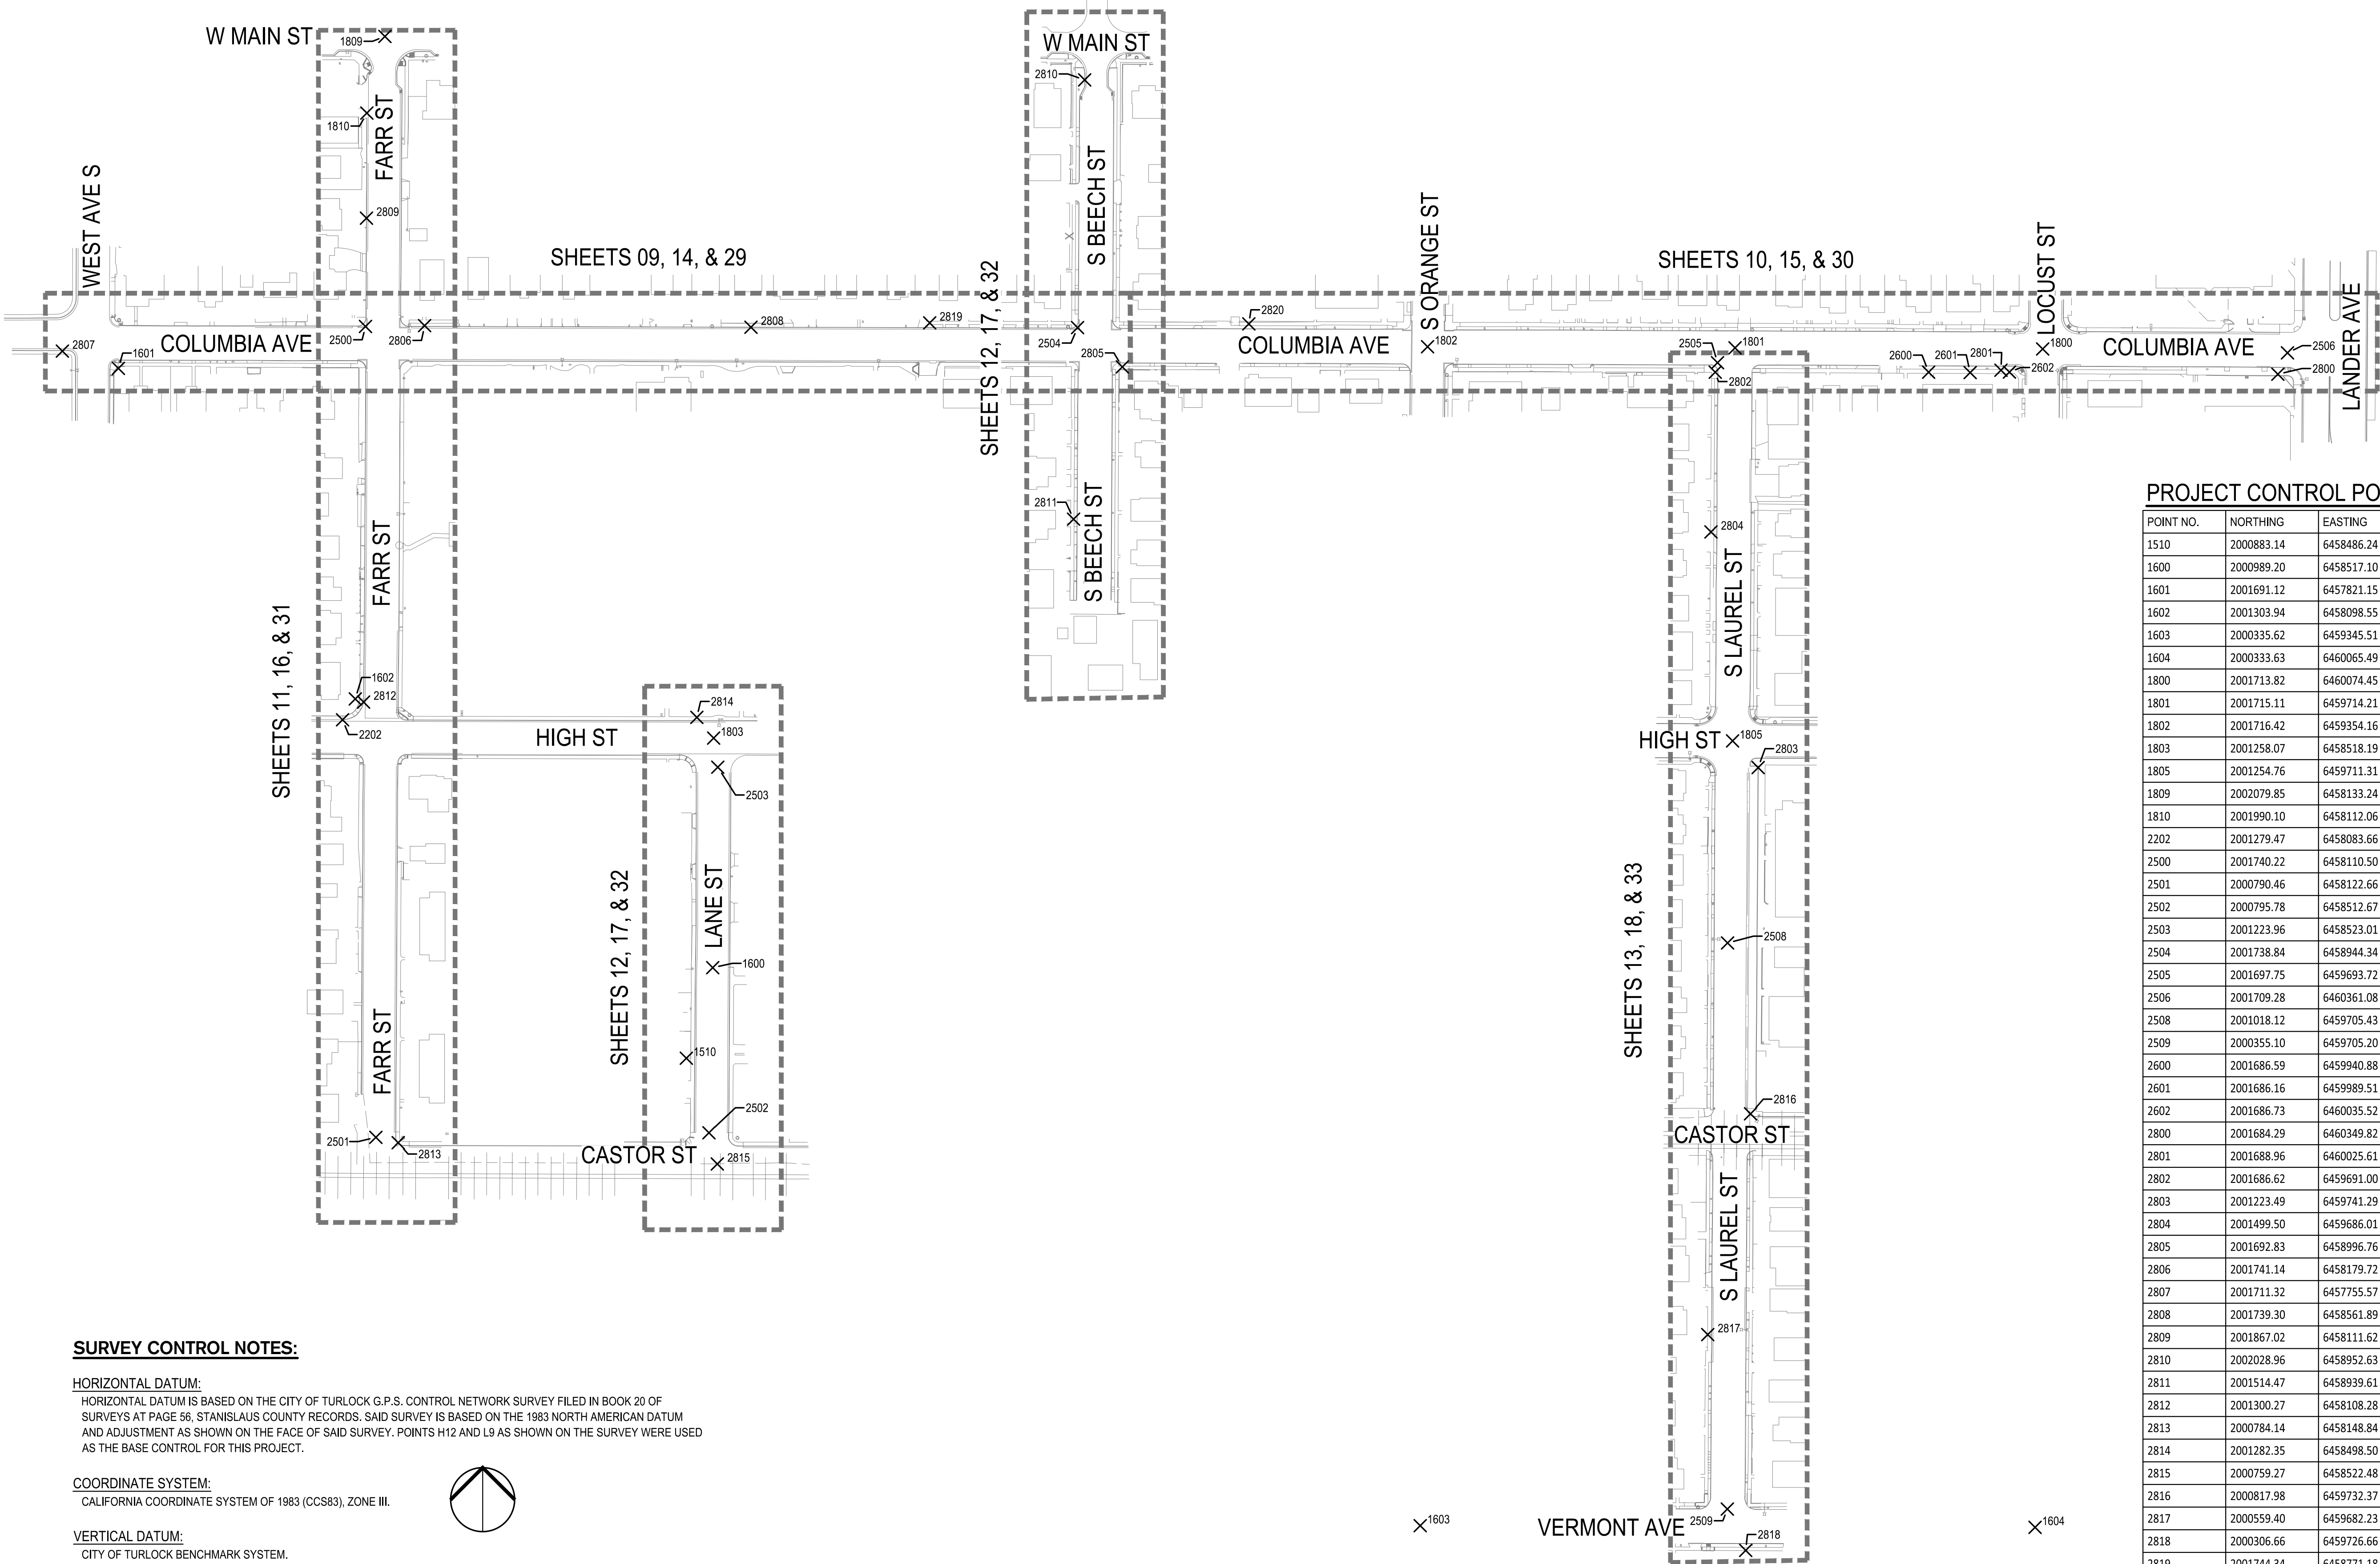

SURVEY CONTROL NOTES:

HORIZONTAL DATUM:
HORIZONTAL DATUM IS BASED ON THE CITY OF TURLOCK G.P.S. CONTROL NETWORK SURVEY FILED IN BOOK 20 OF SURVEYS AT PAGE 56, STANISLAUS COUNTY RECORDS. SAID SURVEY IS BASED ON THE 1983 NORTH AMERICAN DATUM AND ADJUSTMENT AS SHOWN ON THE FACE OF SAID SURVEY. POINTS H12 AND L9 AS SHOWN ON THE SURVEY WERE USED AS THE BASE CONTROL FOR THIS PROJECT.

COORDINATE SYSTEM:
CALIFORNIA COORDINATE SYSTEM OF 1983 (CCS83), ZONE III.

VERTICAL DATUM:
CITY OF TURLOCK BENCHMARK SYSTEM.

PROJECT CONTROL POINT TABLE

POINT NO.	NORTHING	EASTING	ELEVATION	FOUND/SET	DESCRIPTION
1510	2000883.14	6458486.24		FOUND	3/4" IRON PIPE
1600	2000989.20	6458517.10		FOUND	1/2" IP
1601	2001691.12	6457821.15		FOUND	3/4" IP
1602	2001303.94	6458098.55		FOUND	3/4" IP
1603	2000335.62	6459345.51		FOUND	2" IRON PIPE
1604	2000333.63	6460065.49		FOUND	2" IRON PIPE
1800	2001713.82	6460074.45		FOUND	3" BRASS DISK IN MONUMENT WELL
1801	2001715.11	6459714.21		FOUND	3/4" IRON PIPE IN MONUMENT WELL
1802	2001716.42	6459354.16		FOUND	3/4" IRON PIPE IN MONUMENT WELL
1803	2001258.07	6458518.19		FOUND	3/4" IRON PIPE IN MONUMENT WELL TAGGED PLS 7604
1805	2001254.76	6459711.31		FOUND	3/4" IRON PIPE IN MONUMENT WELL
1809	2002079.85	6458133.24		FOUND	3/4" IRON PIPE IN MONUMENT WELL TAGGED PLS 7823
1810	2001990.10	6458112.06	97.05	FOUND	NAIL AND TAG Is 7823
2202	2001279.47	6458083.66	96.28	SET	2" CUT CROSS
2500	2001740.22	6458110.50	96.59	FOUND	SVCP MAG NW OUTSIDE COR XWALK
2501	2000790.46	6458122.66	97.71	FOUND	SVCP MAG SE TOP T
2502	2000795.78	6458512.67	97.97	FOUND	SVCP MAG NE COR BTM T
2503	2001223.96	6458523.01	97.22	FOUND	SVCP MAG NE T
2504	2001738.84	6458944.34	98.69	FOUND	SVCP MAG NW OUTSIDE COR XWALK
2505	2001697.75	6459693.72	99.19	FOUND	SVCP MAG SW INNER COR. XWALK
2506	2001709.28	6460361.08	99.65	FOUND	SVCP MAG NE COR TOP T
2508	2001018.12	6459705.43	98.37	FOUND	SVCP MAG CENTER OF X
2509	2000355.10	6459705.20	96.99	FOUND	SVCP MAG SE COR STOP BAR
2600	2001686.59	6459940.88	99.02	FOUND	NAIL AND TAG PAINTED "C"
2601	2001686.16	6459989.51	99.01	FOUND	NAIL AND TAG PAINTED "B"
2602	2001686.73	6460035.52	98.93	FOUND	NAIL AND TAG PAINTED "A"
2800	2001684.29	6460349.82	99.57	SET	2" CUT CROSS
2801	2001688.96	6460025.61	98.91	SET	2" CUT CROSS
2802	2001686.62	6459691.00	99.22	SET	2" CUT CROSS
2803	2001223.49	6459741.29	98.24	SET	2" CUT CROSS
2804	2001499.50	6459686.01	98.79	SET	2" CUT CROSS
2805	2001692.83	6458996.76	98.80	SET	2" CUT CROSS
2806	2001741.14	6458179.72	96.69	SET	2" CUT CROSS
2807	2001711.32	6457755.57	96.88	SET	2" CUT CROSS
2808	2001739.30	6458561.89	97.41	SET	2" CUT CROSS
2809	2001867.02	6458111.62	97.02	SET	2" CUT CROSS
2810	2002028.96	6458952.63	98.37	SET	2" CUT CROSS
2811	2001514.47	6458939.61	98.32	SET	2" CUT CROSS
2812	2001300.27	6458108.28	96.50	SET	2" CUT CROSS
2813	2000784.14	6458148.84	97.37	SET	2" CUT CROSS
2814	2001282.35	6458498.50	97.22	SET	2" CUT CROSS
2815	2000759.27	6458522.48	97.97	SET	2" CUT CROSS
2816	2000817.98	6459732.37	97.77	SET	2" CUT CROSS
2817	2000559.40	6459682.23	97.40	SET	2" CUT CROSS
2818	2000306.66	6459726.66	97.03	SET	2" CUT CROSS
2819	2001744.34	6458771.18	97.84	SET	2" CUT CROSS
2820	2001743.18	6459144.89	99.62	SET	2" CUT CROSS



NOTE:
ALL REFERENCES AND WRITTEN DIMENSIONS SHALL SUPERCEDE ALL SCALED DISTANCES AND SHALL BE VERIFIED IN THE FIELD. ANY DISCREPANCY SHALL BE BROUGHT TO THE ATTENTION OF THE ENGINEER PRIOR TO THE COMMENCEMENT OF WORK



DATE SIGNED: 04/02/24



3428 Brookside Road
Stockton, California 95219
209-943-2021
www.siegfriedeng.com

■ CIVIL ■ SURVEYING
■ STRUCTURAL ■ PLANNING
■ LANDSCAPE ■ ATHLETIC
■ ARCHITECTURE ■ FACILITY DESIGN



CITY OF TURLOCK PUBLIC WORKS DEPARTMENT
ENGINEERING DIVISION
156 S. BROADWAY,
SUITE 150
(209) 668-5520

KEY MAP & SURVEY CONTROL POINTS
CAPITAL PROJECT NO. 23-033
THE CITY OF TURLOCK ROADS PROGRAM

VERIFY SCALE

0 1"

DRAWN BY: JR

REV. BY: ARM

CH. BY: AKM

DATE: 4/2/2024

SCALE: SEE SHEET


SEI PROJ NO: 22157

DRAWING NO.

03

SHEET:

03 OF 49

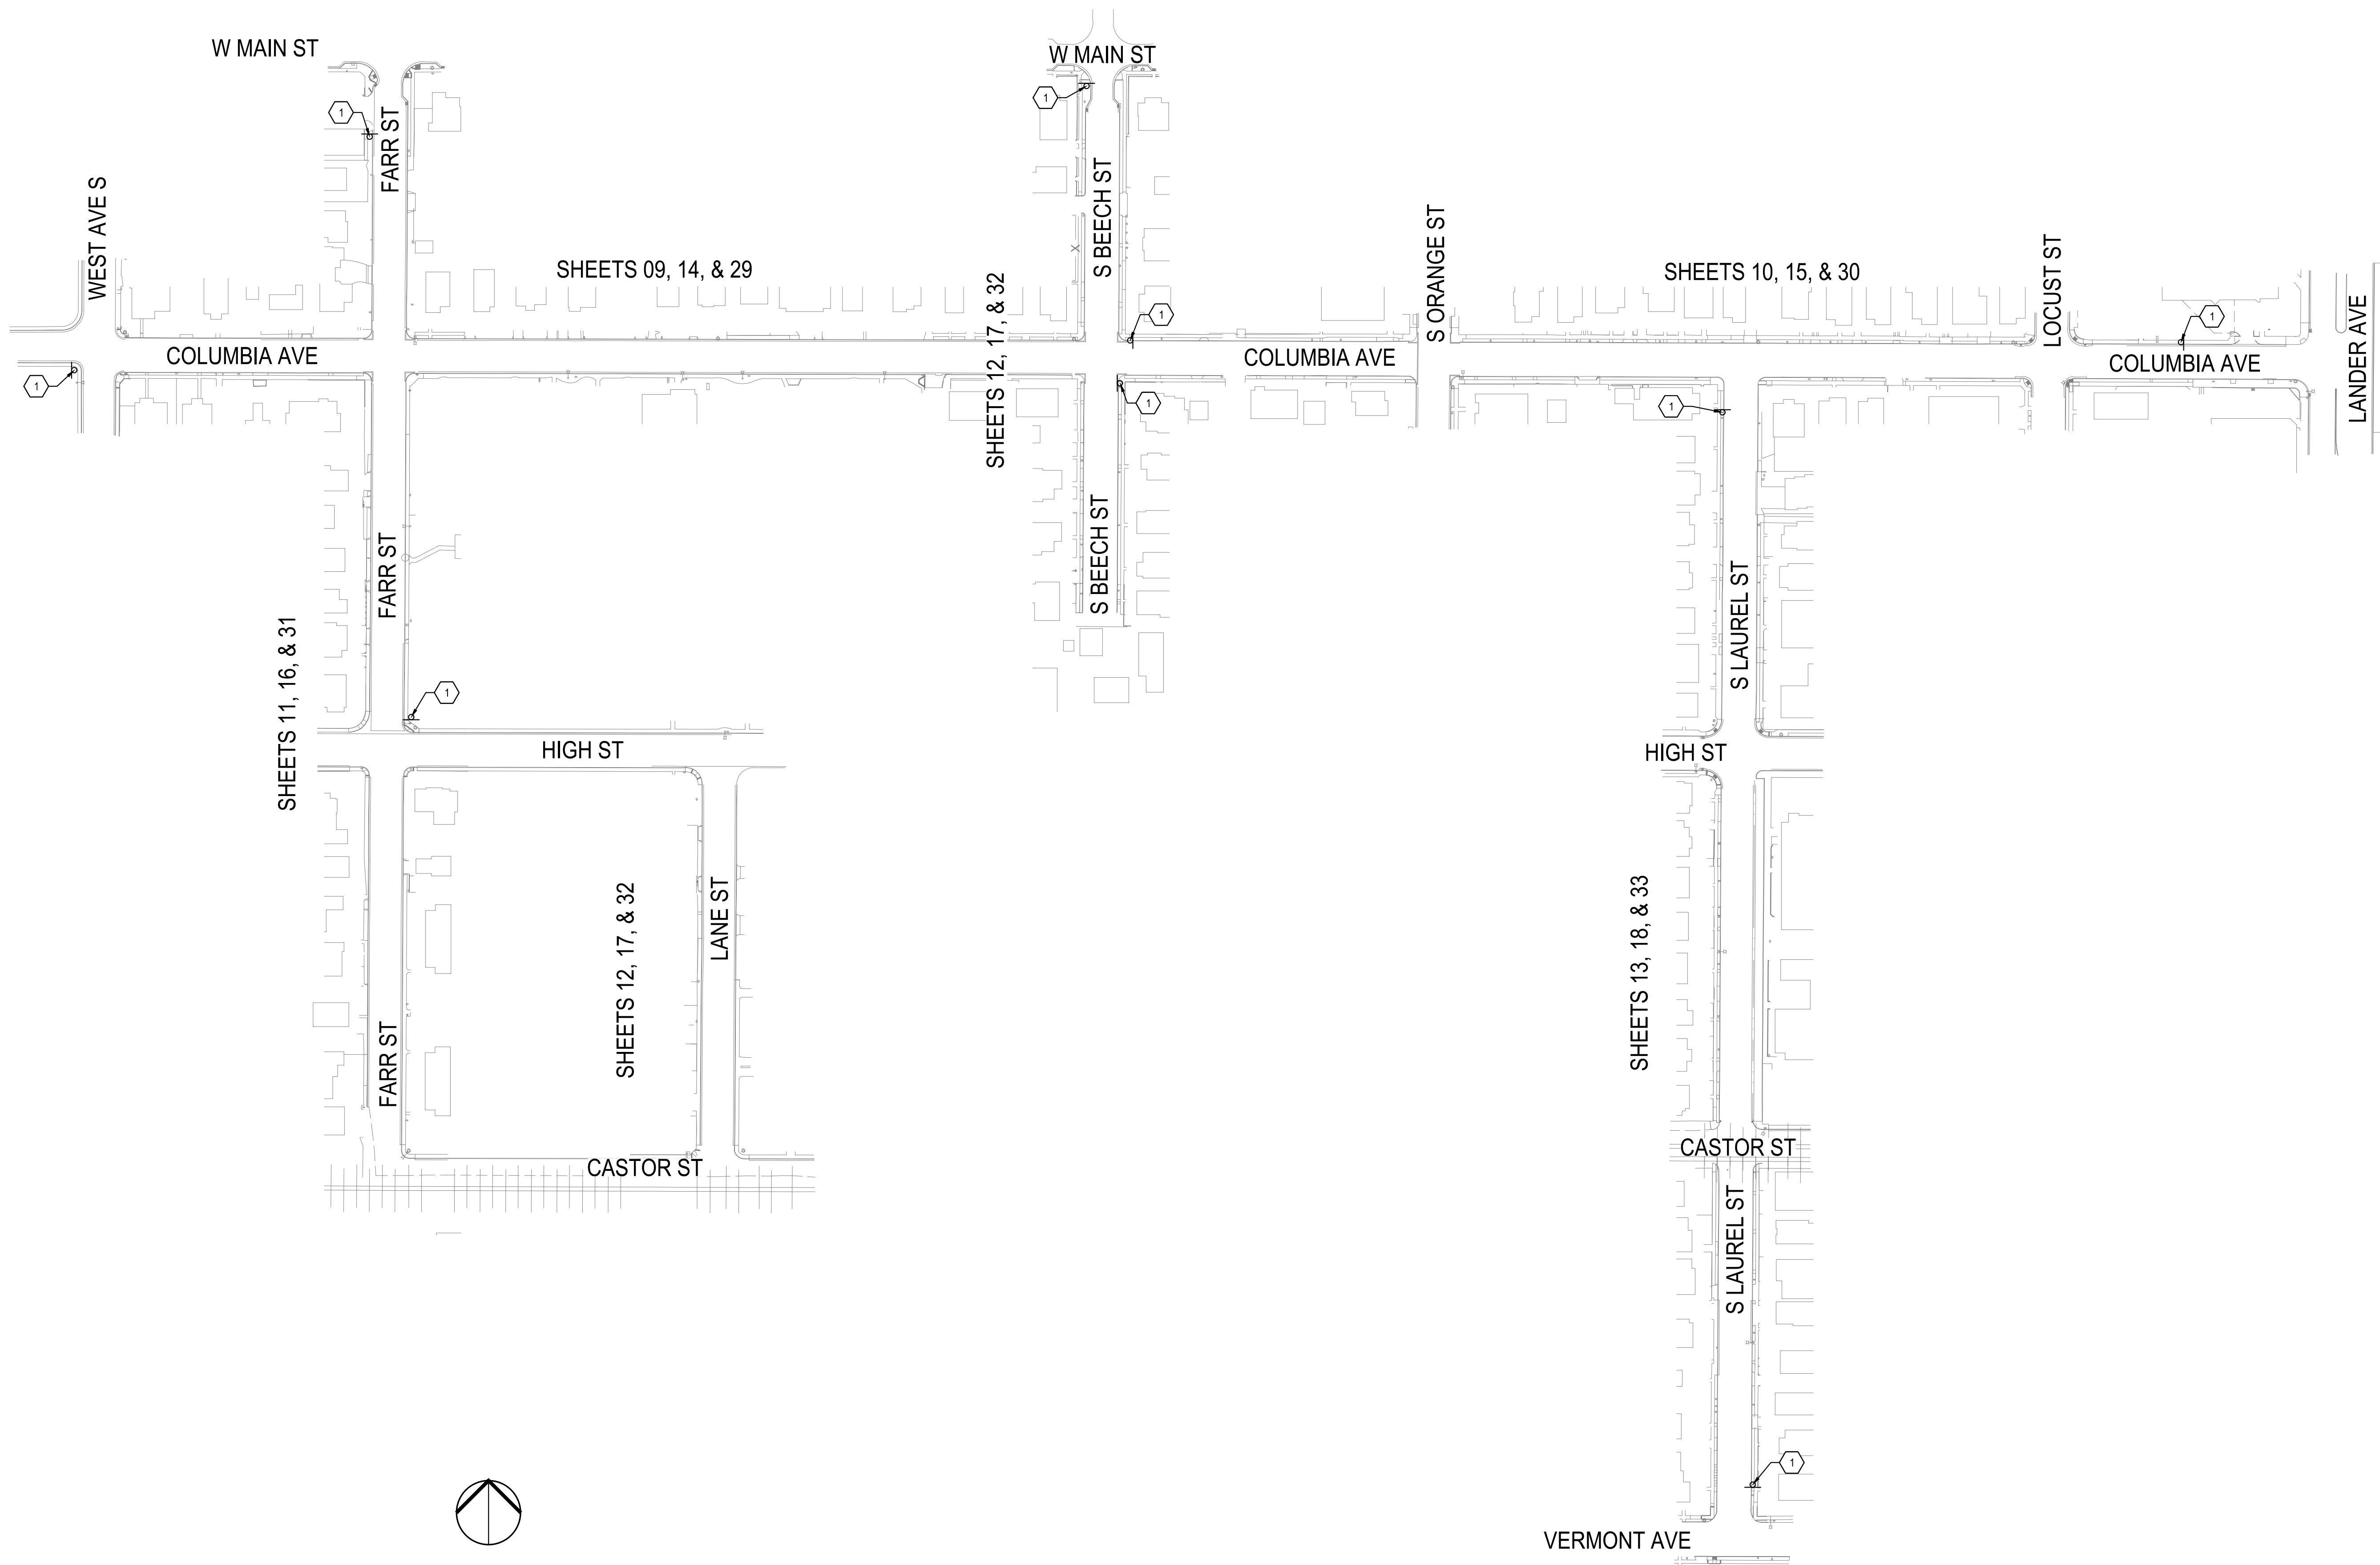

CONSTRUCTION KEYNOTES:

- 1 INSTALL TEMPORARY CONSTRUCTION FUNDING SIGN. SEE DETAIL 7 ON SHEET 19.



Know what's below.
Call before you dig.

NOTE:
ALL REFERENCES AND WRITTEN
DIMENSIONS SHALL SUPERCEDE
ALL SCALED DISTANCES AND
SHALL BE VERIFIED IN THE
FIELD. ANY DISCREPANCY
SHALL BE BROUGHT TO THE
ATTENTION OF THE ENGINEER
PRIOR TO THE COMMENCEMENT
OF WORK




DATE SIGNED: 04/02/24



SIEGFRIED

3428 Brookside Road
Stockton, California 95219
209-943-2021
www.siegfriedeng.com

■ CIVIL ■ SURVEYING
■ STRUCTURAL ■ PLANNING
■ LANDSCAPE ■ ATHLETIC
■ ARCHITECTURE ■ FACILITY DESIGN

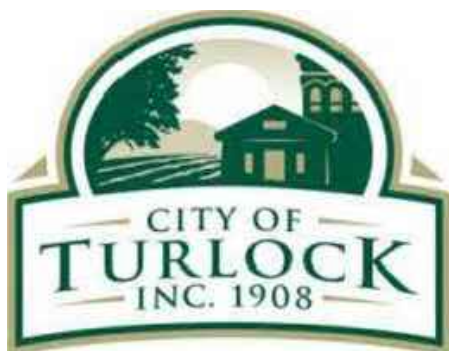

CITY OF TURLOCK PUBLIC WORKS DEPARTMENT
ENGINEERING DIVISION
156 S. BROADWAY,
SUITE 150
(209) 668-5520

TEMPORARY CONSTRUCTION FUNDING SIGN OVERALL PLAN

CAPITAL PROJECT NO. 23-033
THE CITY OF TURLOCK ROADS PROGRAM

VERIFY SCALE

0 1"

DRAWN BY: JR

REV. BY: ARM

CH. BY: AKM

DATE: 4/2/2024

SCALE: SEE SHEET









SEI PROJ NO: 22157

DRAWING NO.

04

SHEET:

04 OF 49

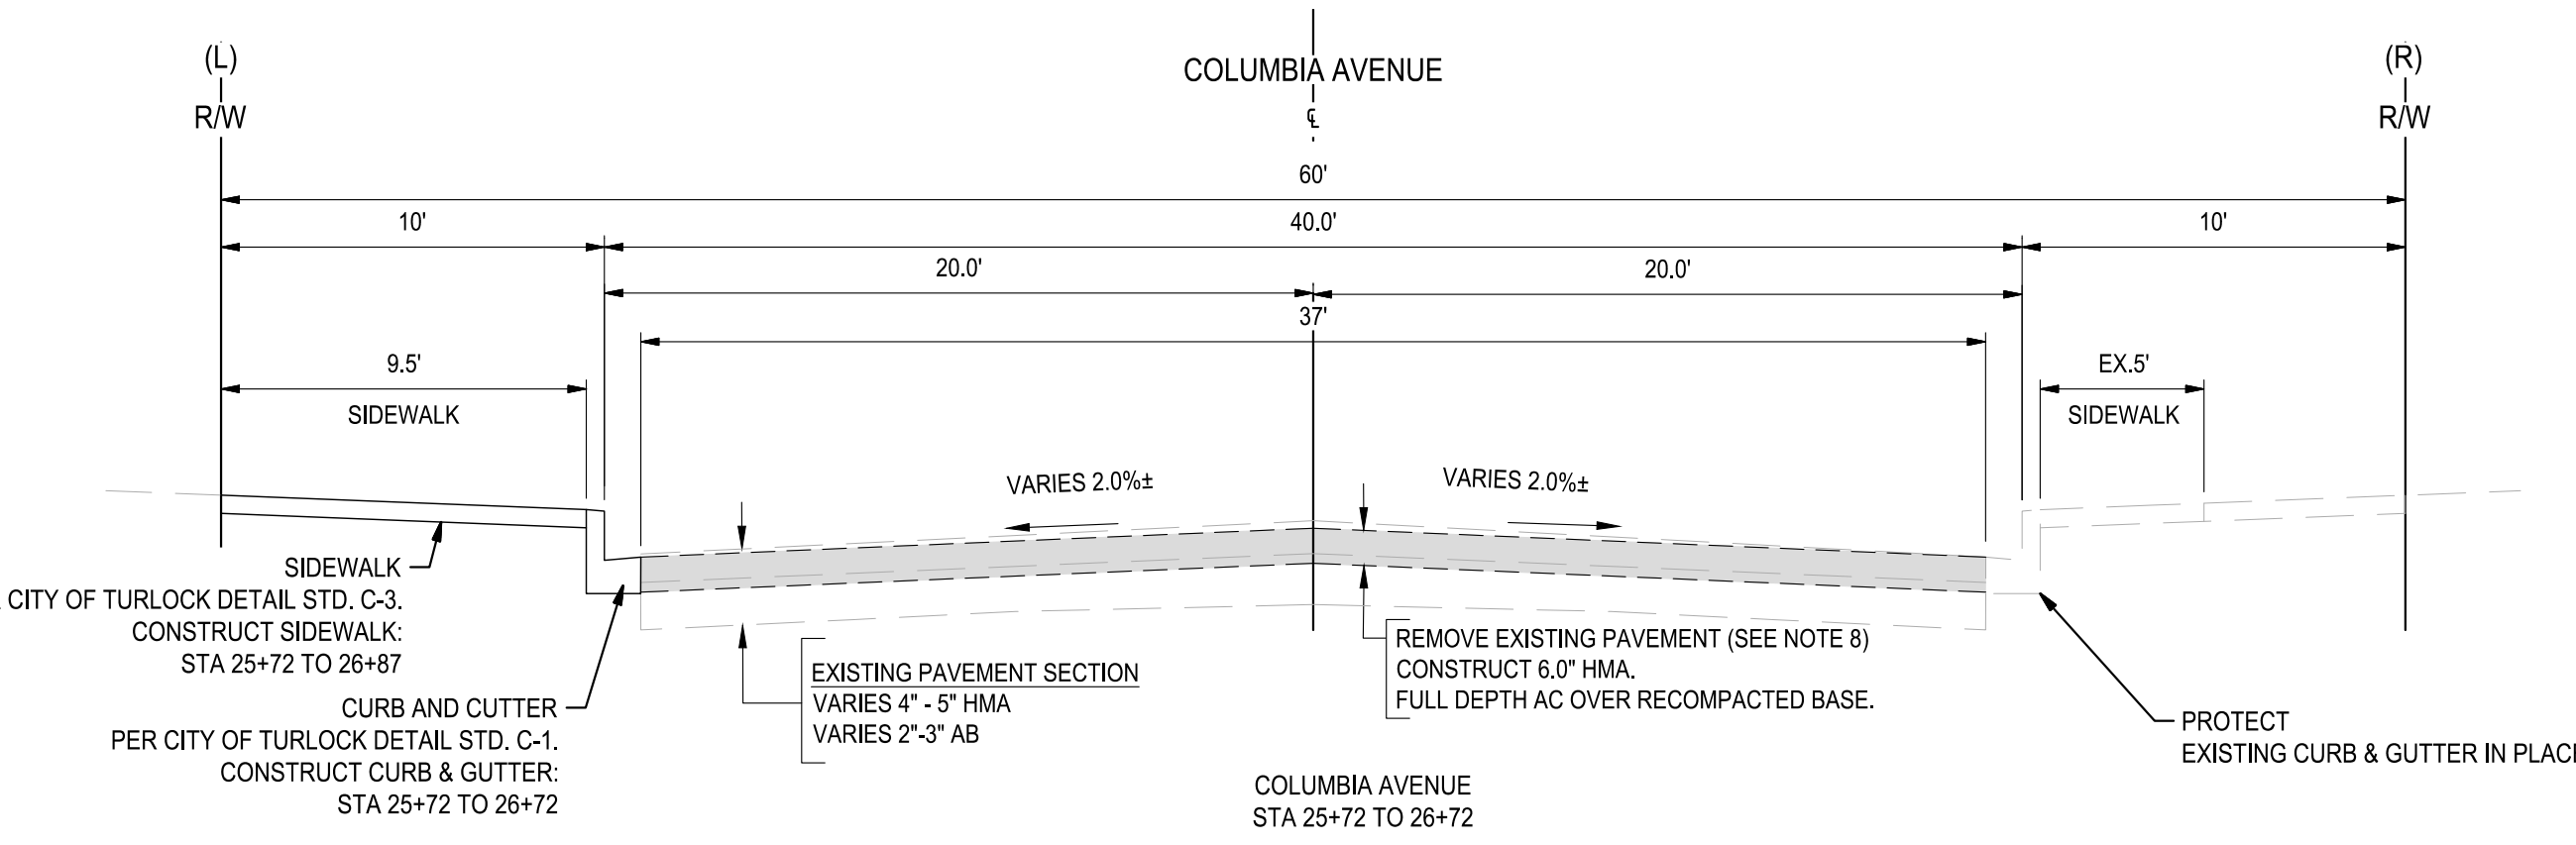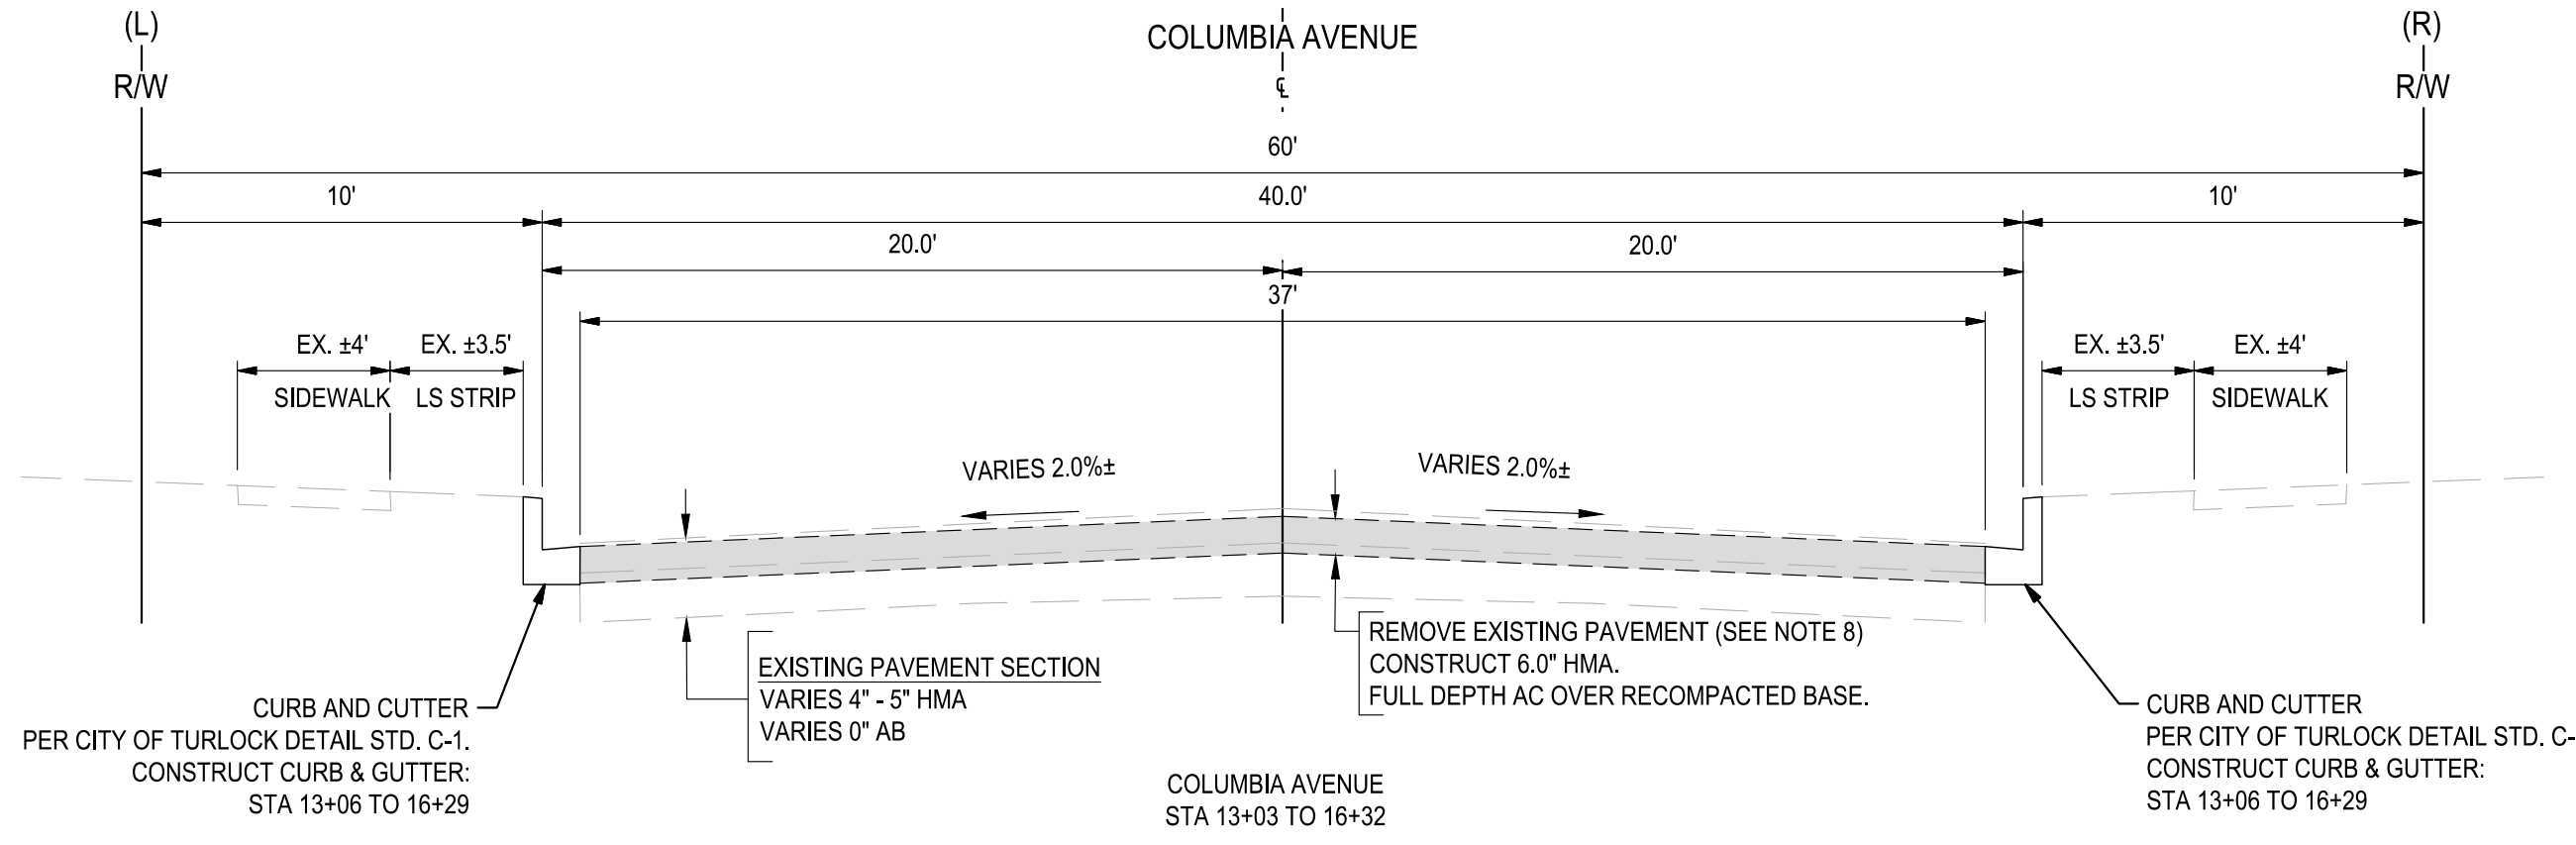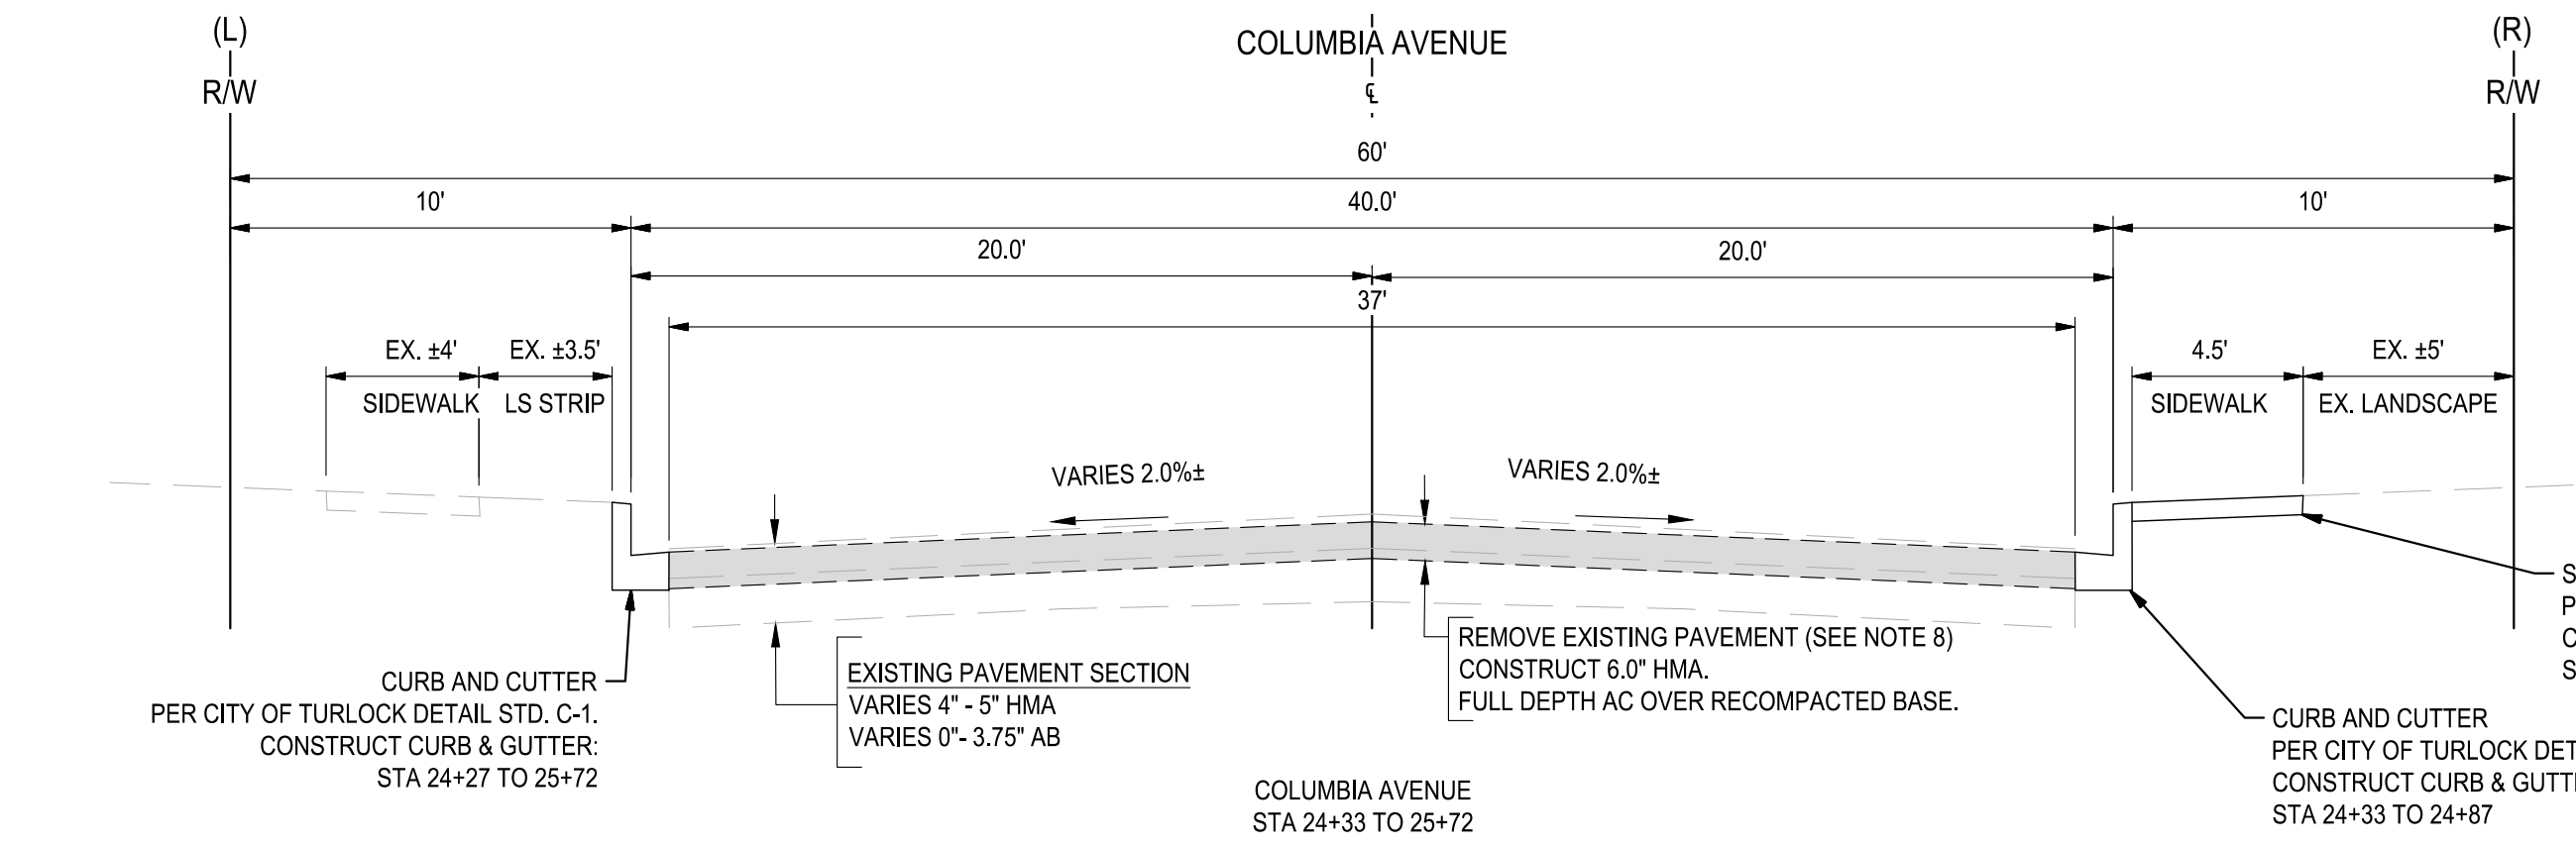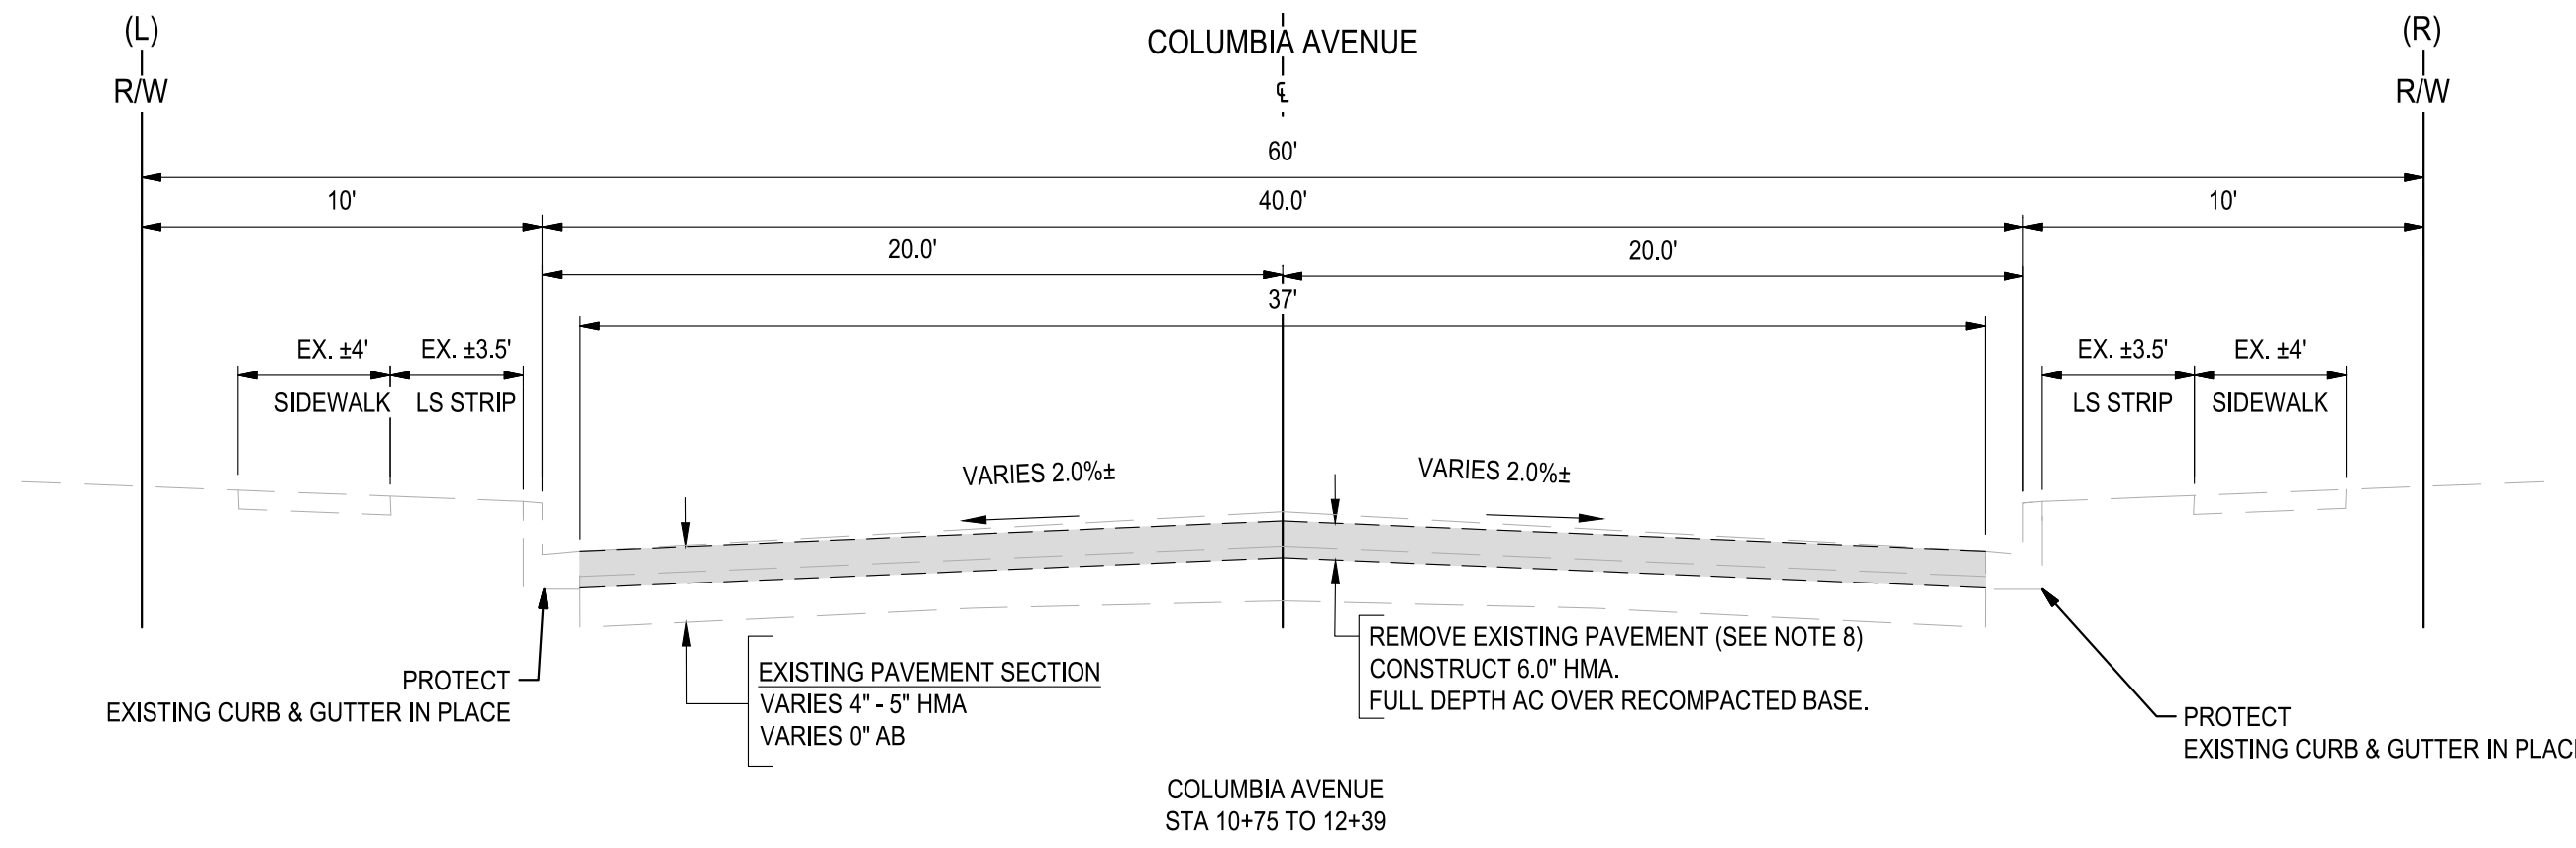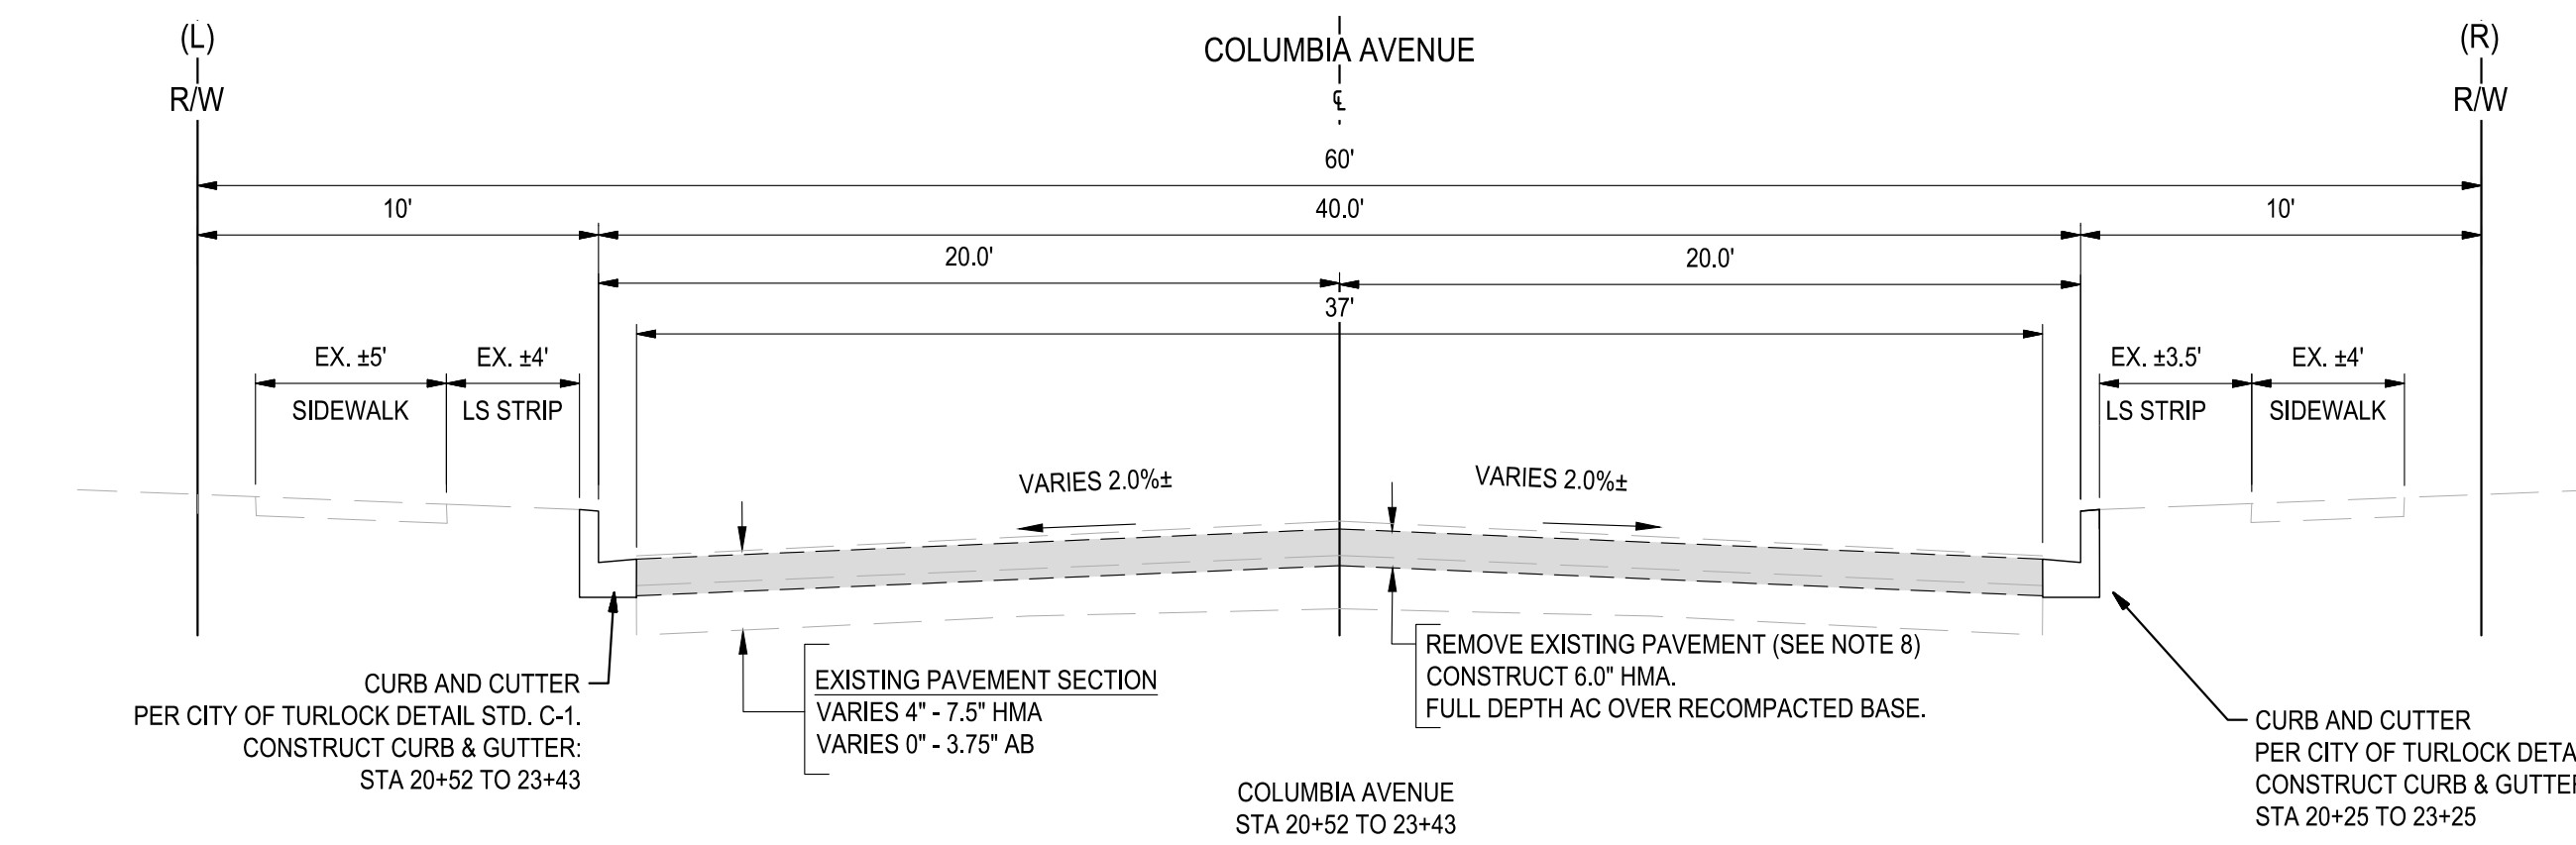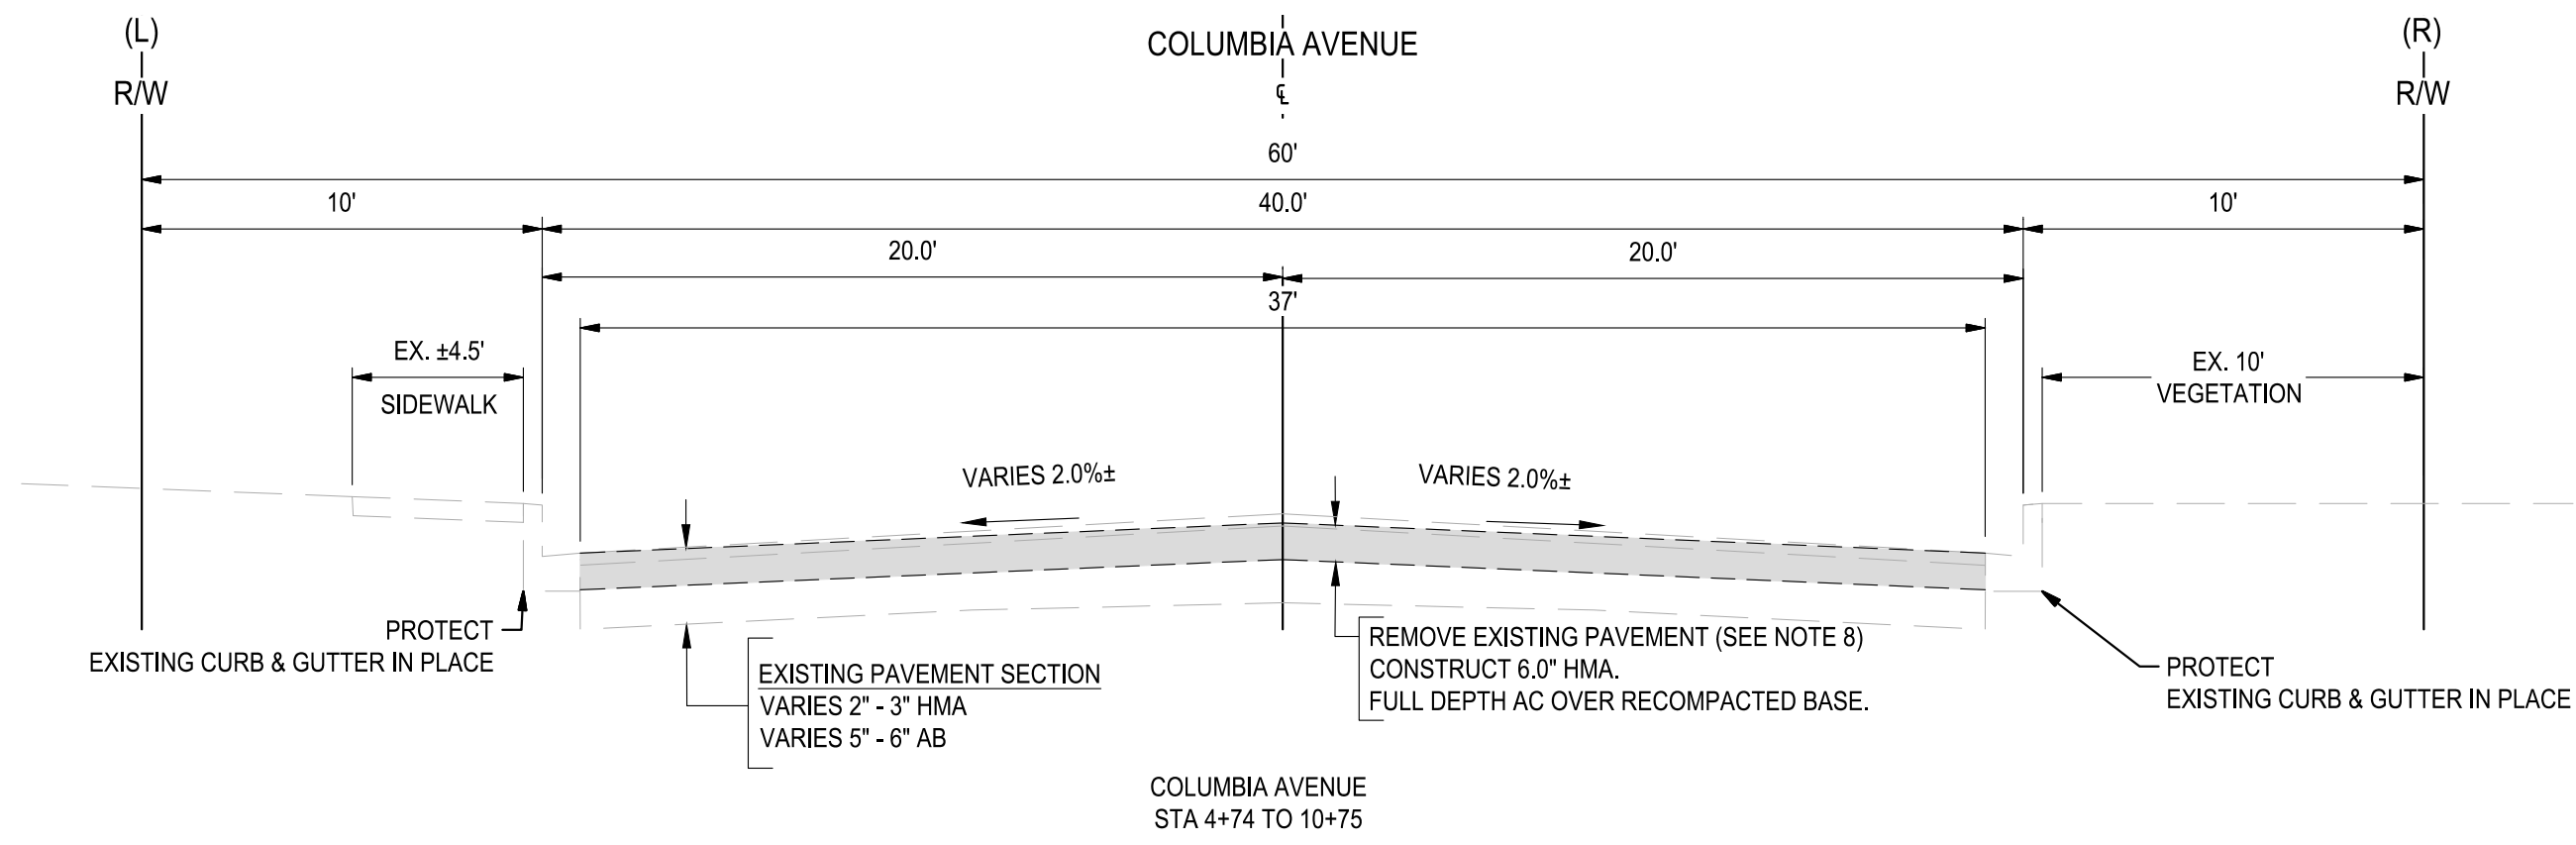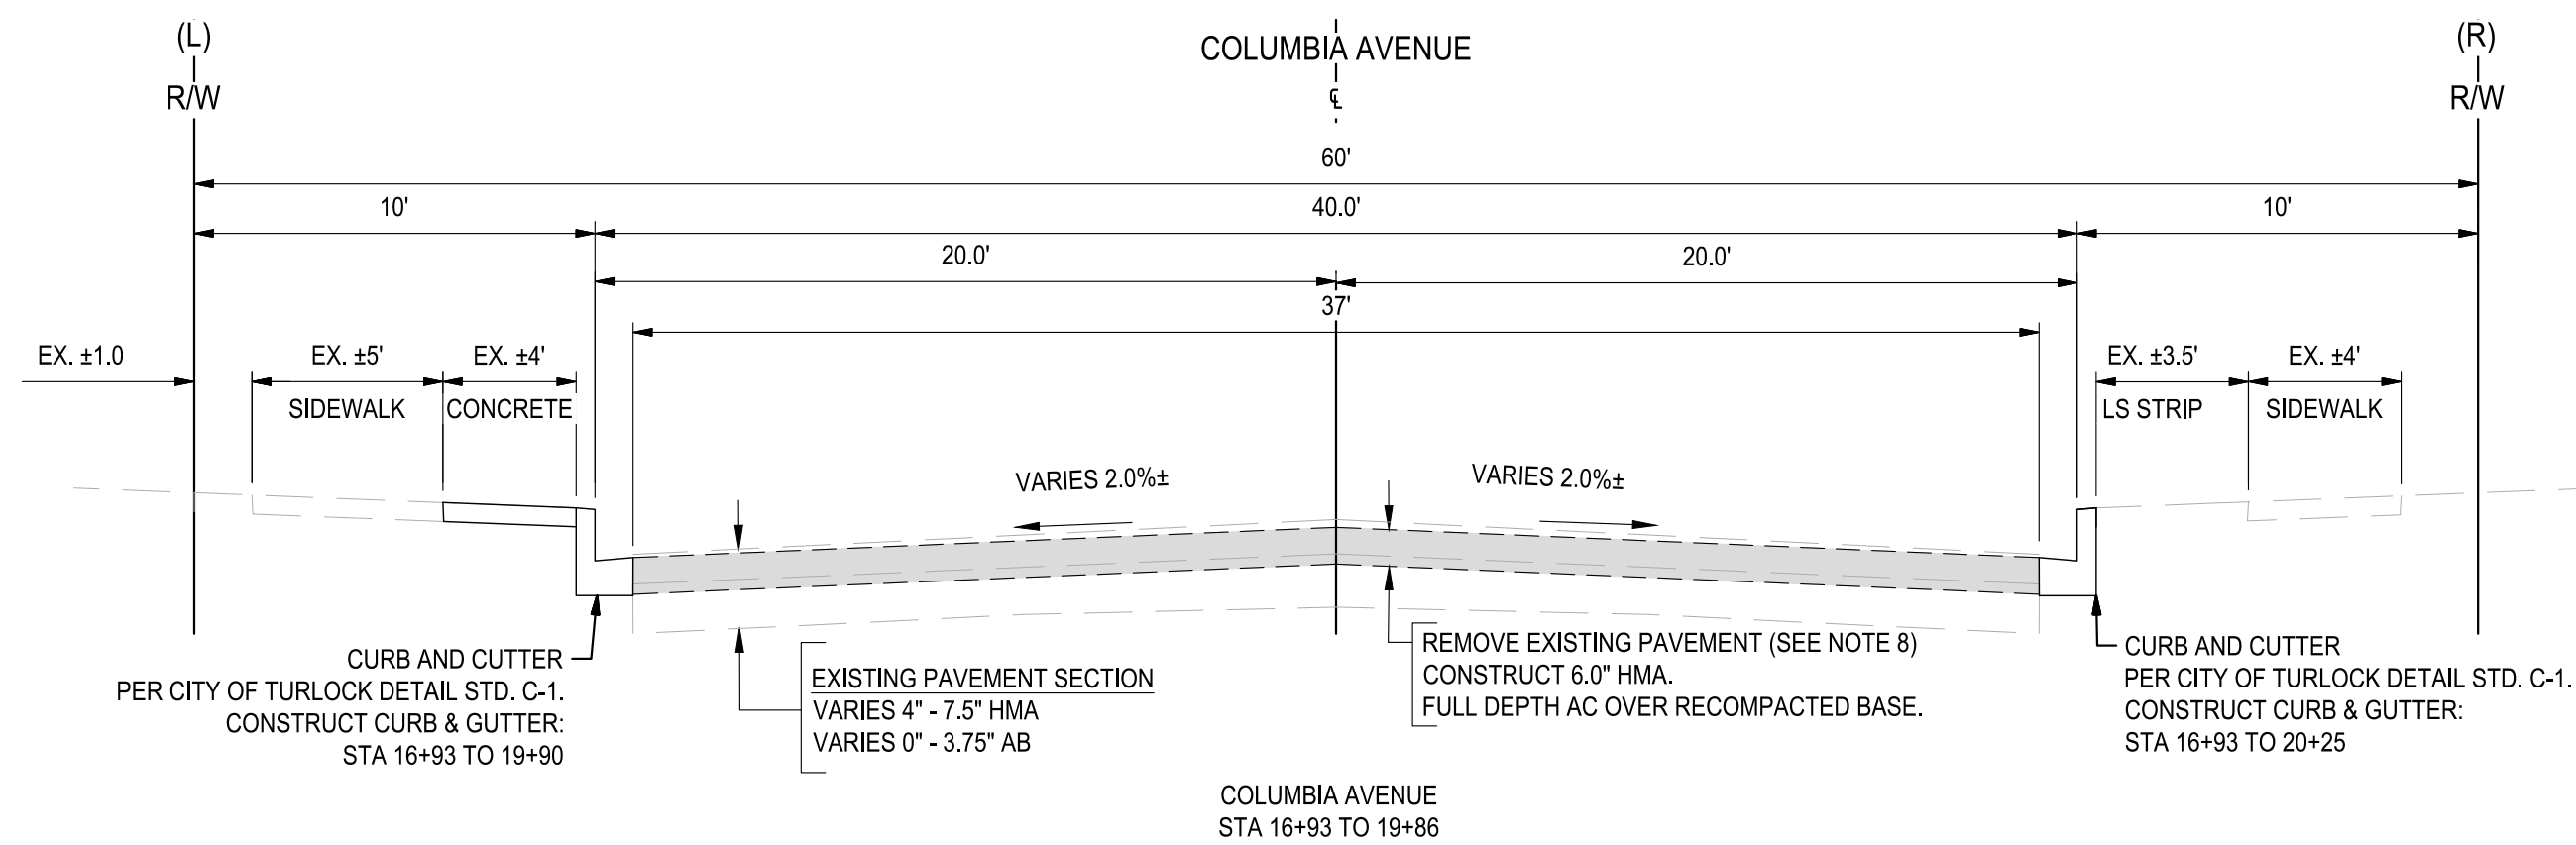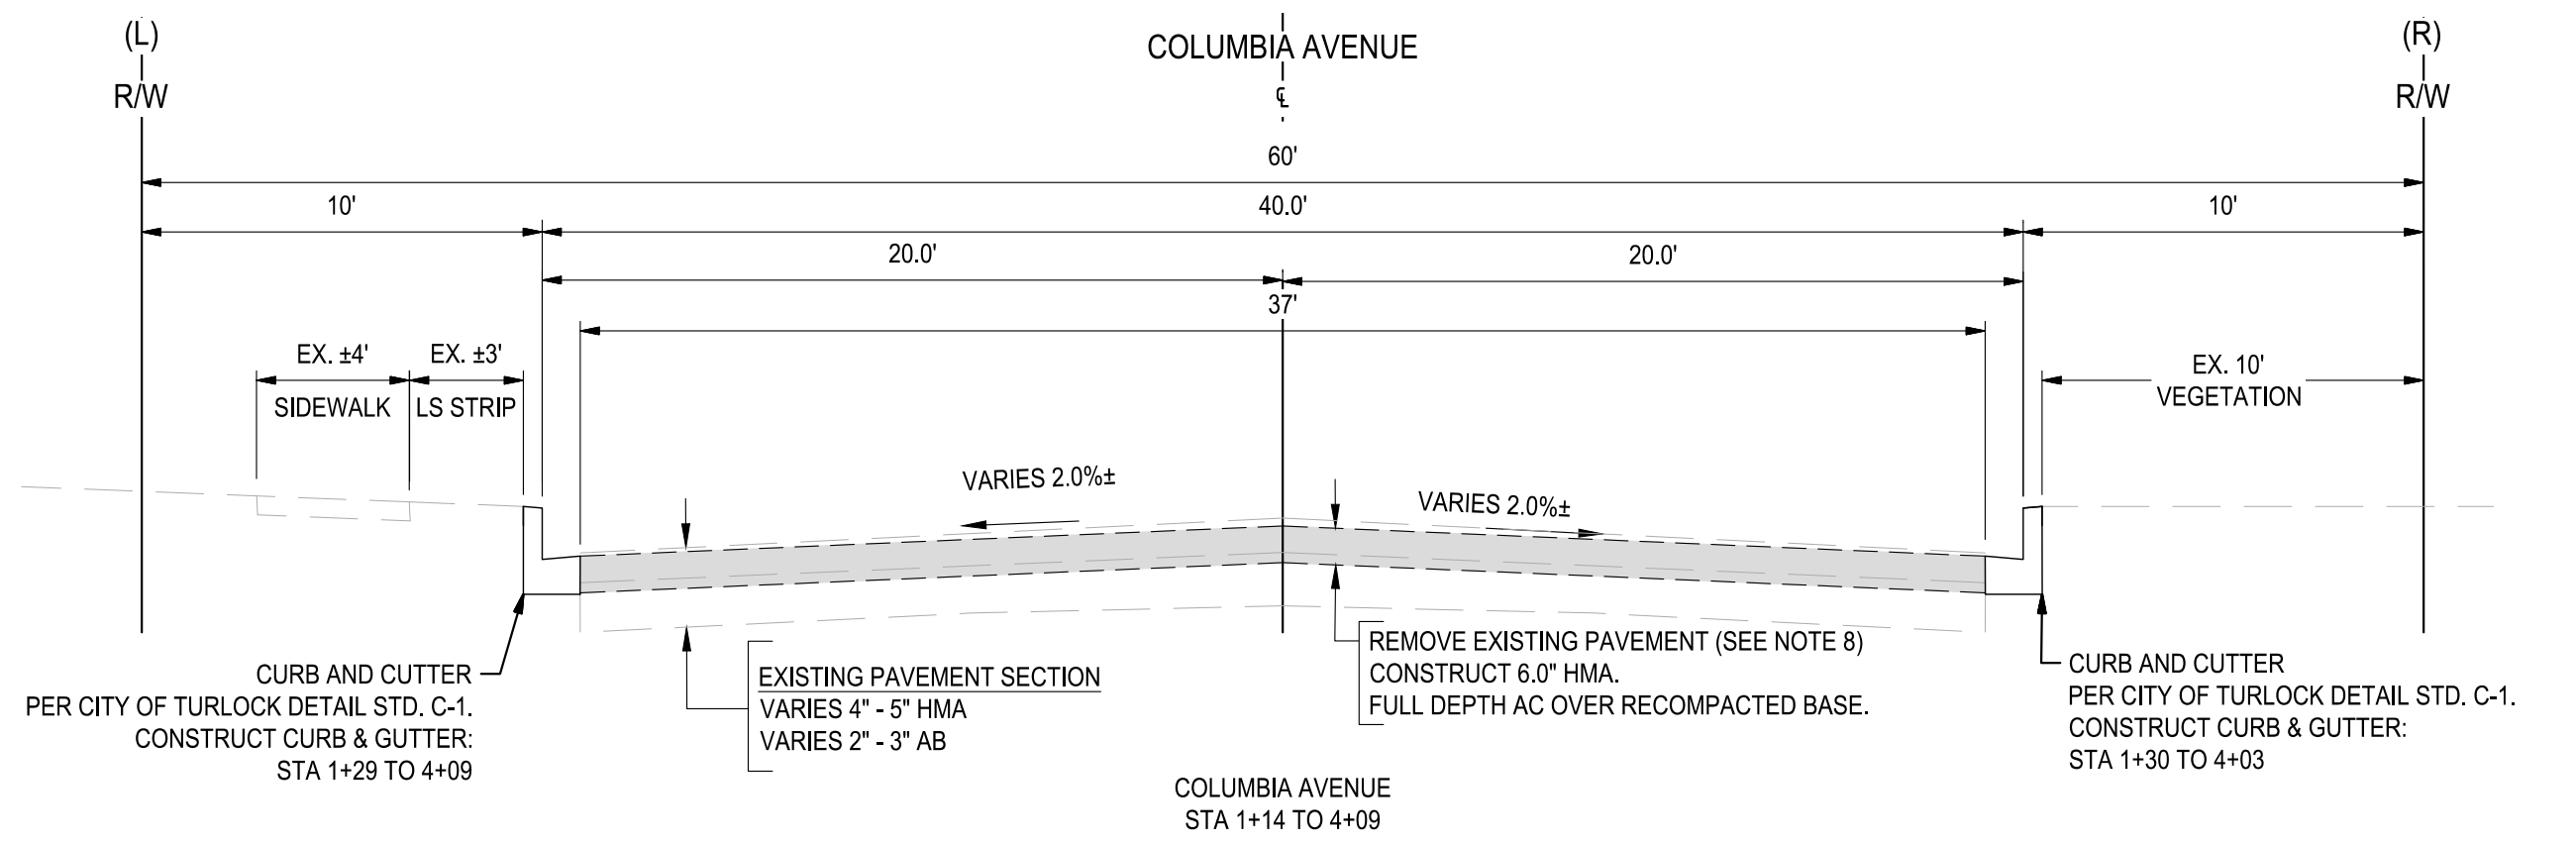


- NOTES:
- DIMENSIONS OF PAVEMENT STRUCTURAL SECTION ARE SUBJECT TO TOLERANCES SPECIFIED IN PLANS TO TECHNICAL SPECIFICATIONS
 - FOR LOCATIONS OF PAVEMENT REHABILITATION, SEE IMPROVEMENT SHEETS
 - CONSTRUCT 6" CURB AND GUTTER PER CITY OF TURLOCK STD. C-1. FOR LOCATIONS AND LIMITS OF CURB AND GUTTER REPLACEMENT, SEE IMPROVEMENTS SHEETS.
 - CONSTRUCT CONCRETE SIDEWALK PER CITY OF TURLOCK STD. C-3. FOR LOCATIONS AND LIMITS OF CURB AND GUTTER REPLACEMENT, SEE IMPROVEMENTS SHEETS.
 - PAVEMENT SHALL BE REPLACED AS SHOWN. CROSS SLOPE OF PAVEMENT SHALL MAINTAIN POSITIVE DRAINAGE. THERE SHALL BE NO LOW POINTS COLLECTING SURFACE RUNOFF.
 - EXISTING CURB, GUTTER, SIDEWALK, AND DRIVEWAY SHALL BE PROTECTED IN PLACE, UNLESS OTHERWISE NOTED ON THE PLANS.
 - DIMENSIONS SHOWN IN TYPICAL SECTIONS ARE APPROXIMATE. CONTRACTOR SHALL VERIFY DIMENSIONS WITH THE ENGINEER IN THE FIELD.
 - REMOVAL OF EXISTING PAVEMENT INCLUDES ASPHALT, AGGREGATE BASE, AND SUB BASE AS NECESSARY TO ARCHIVE REQUIRED REMOVAL DEPTH.
 - WHERE THE ENTIRE EXISTING LAYER IS REMOVED, COMPACT AND PREPARE BASE/ SUBGRADE PRIOR TO PLACING HMA.
 - SEE PLANS FOR PROPOSED PAVEMENT TREATMENT WITHIN INTERSECTION GRADING LIMITS, WHERE APPLICABLE.



Know what's below.
Call before you dig.

NOTE:
ALL REFERENCES AND WRITTEN DIMENSIONS SHALL SUPERCEDE ALL SCALED DISTANCES AND SHALL BE VERIFIED IN THE FIELD. ANY DISCREPANCY SHALL BE BROUGHT TO THE ATTENTION OF THE ENGINEER PRIOR TO THE COMMENCEMENT OF WORK

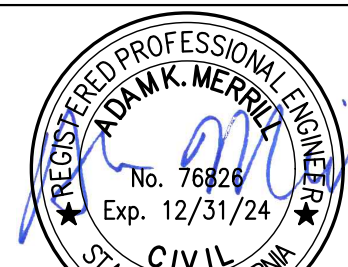

DATE SIGNED: 04/02/24



3428 Brookside Road
Stockton, California 95219
209-943-2021
www.siegfriedeng.com

CIVIL ■ SURVEYING
STRUCTURAL ■ PLANNING
LANDSCAPE ■ ATHLETIC
ARCHITECTURE ■ FACILITY DESIGN









CITY OF TURLOCK PUBLIC WORKS DEPARTMENT
ENGINEERING DIVISION
156 S. BROADWAY,
SUITE 150
(209) 668-5520

TYPICAL SECTIONS
COLUMBIA AVENUE TYPICAL CROSS SECTIONS
CAPITAL PROJECT NO. 23-033
THE CITY OF TURLOCK ROADS PROGRAM

VERIFY SCALE
0 1"

DRAWN BY: JR
REV. BY: ARM
CH. BY: AKM
DATE: 4/2/2024
SCALE: SEE SHEET
SEI PROJ NO: 22157

DRAWING NO.
05
SHEET:
05 OF 49

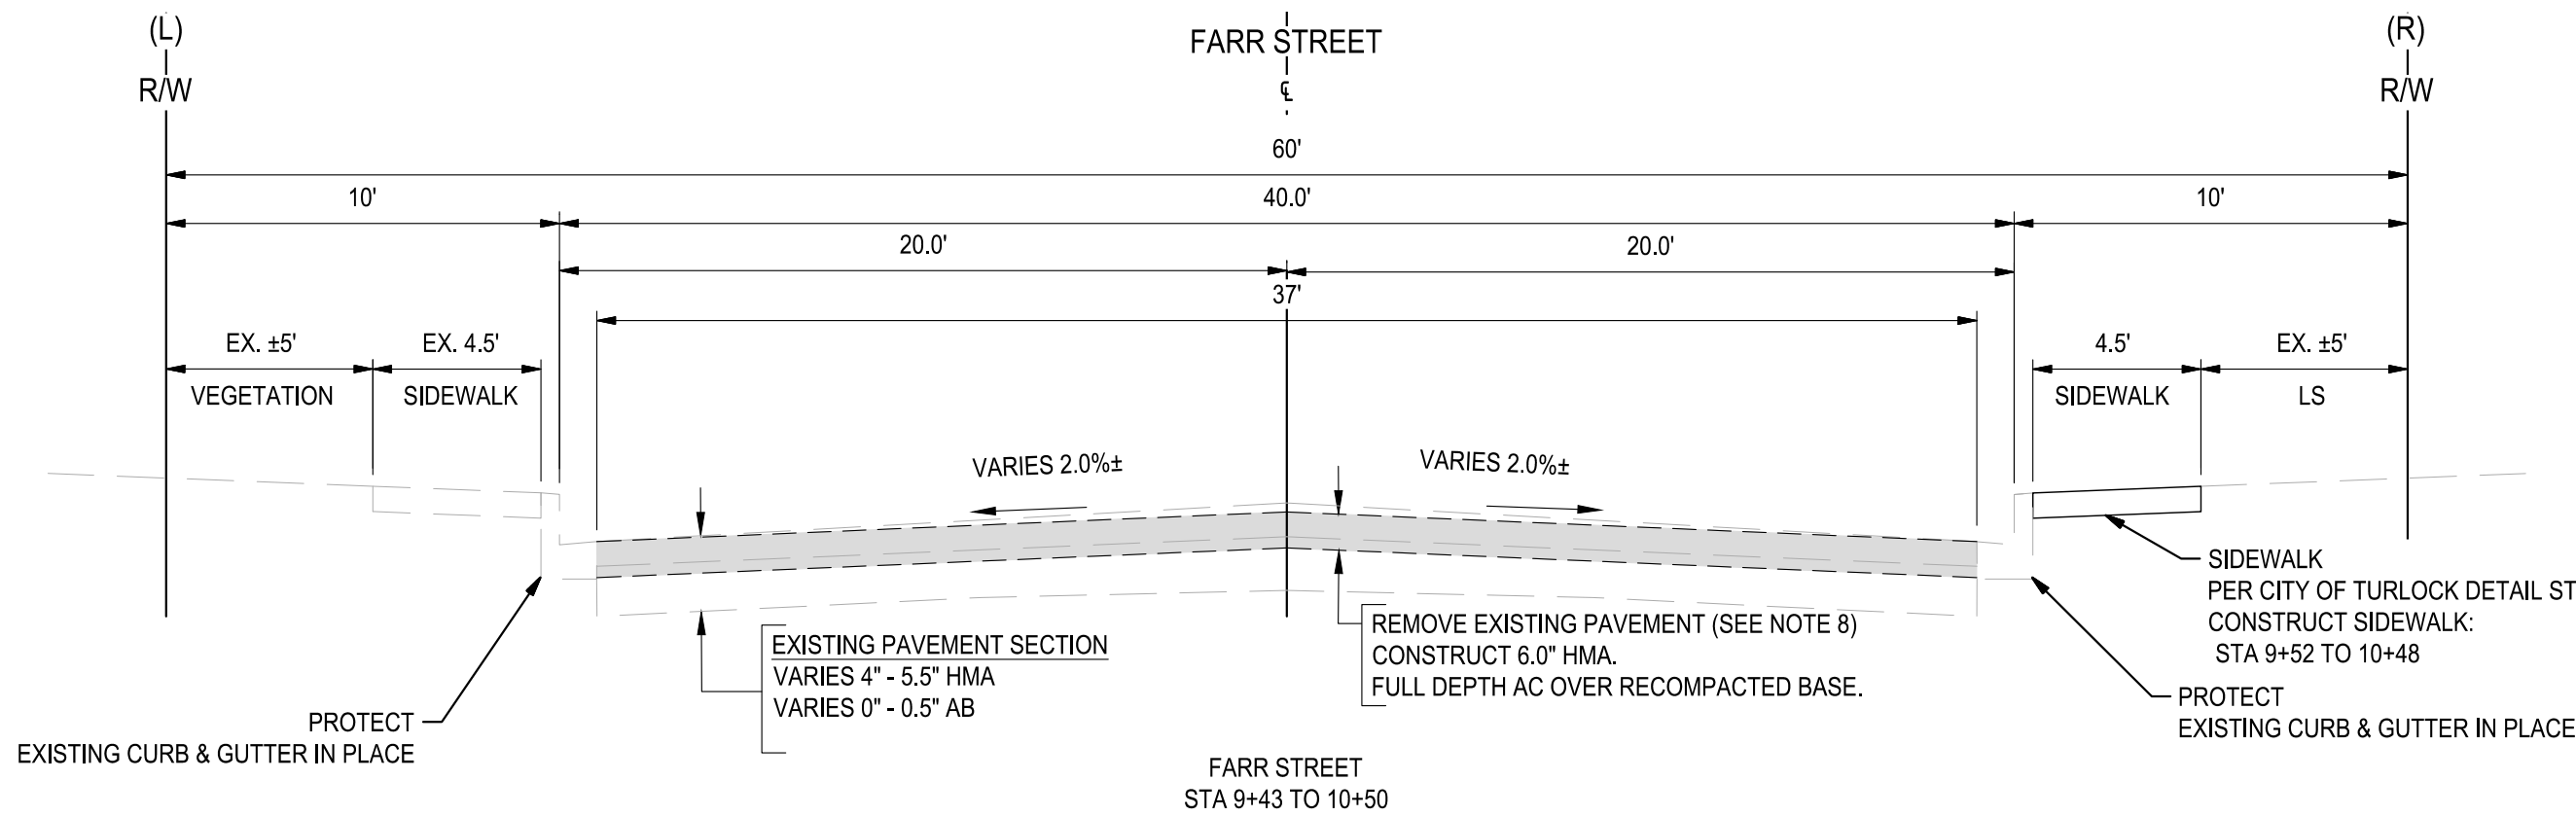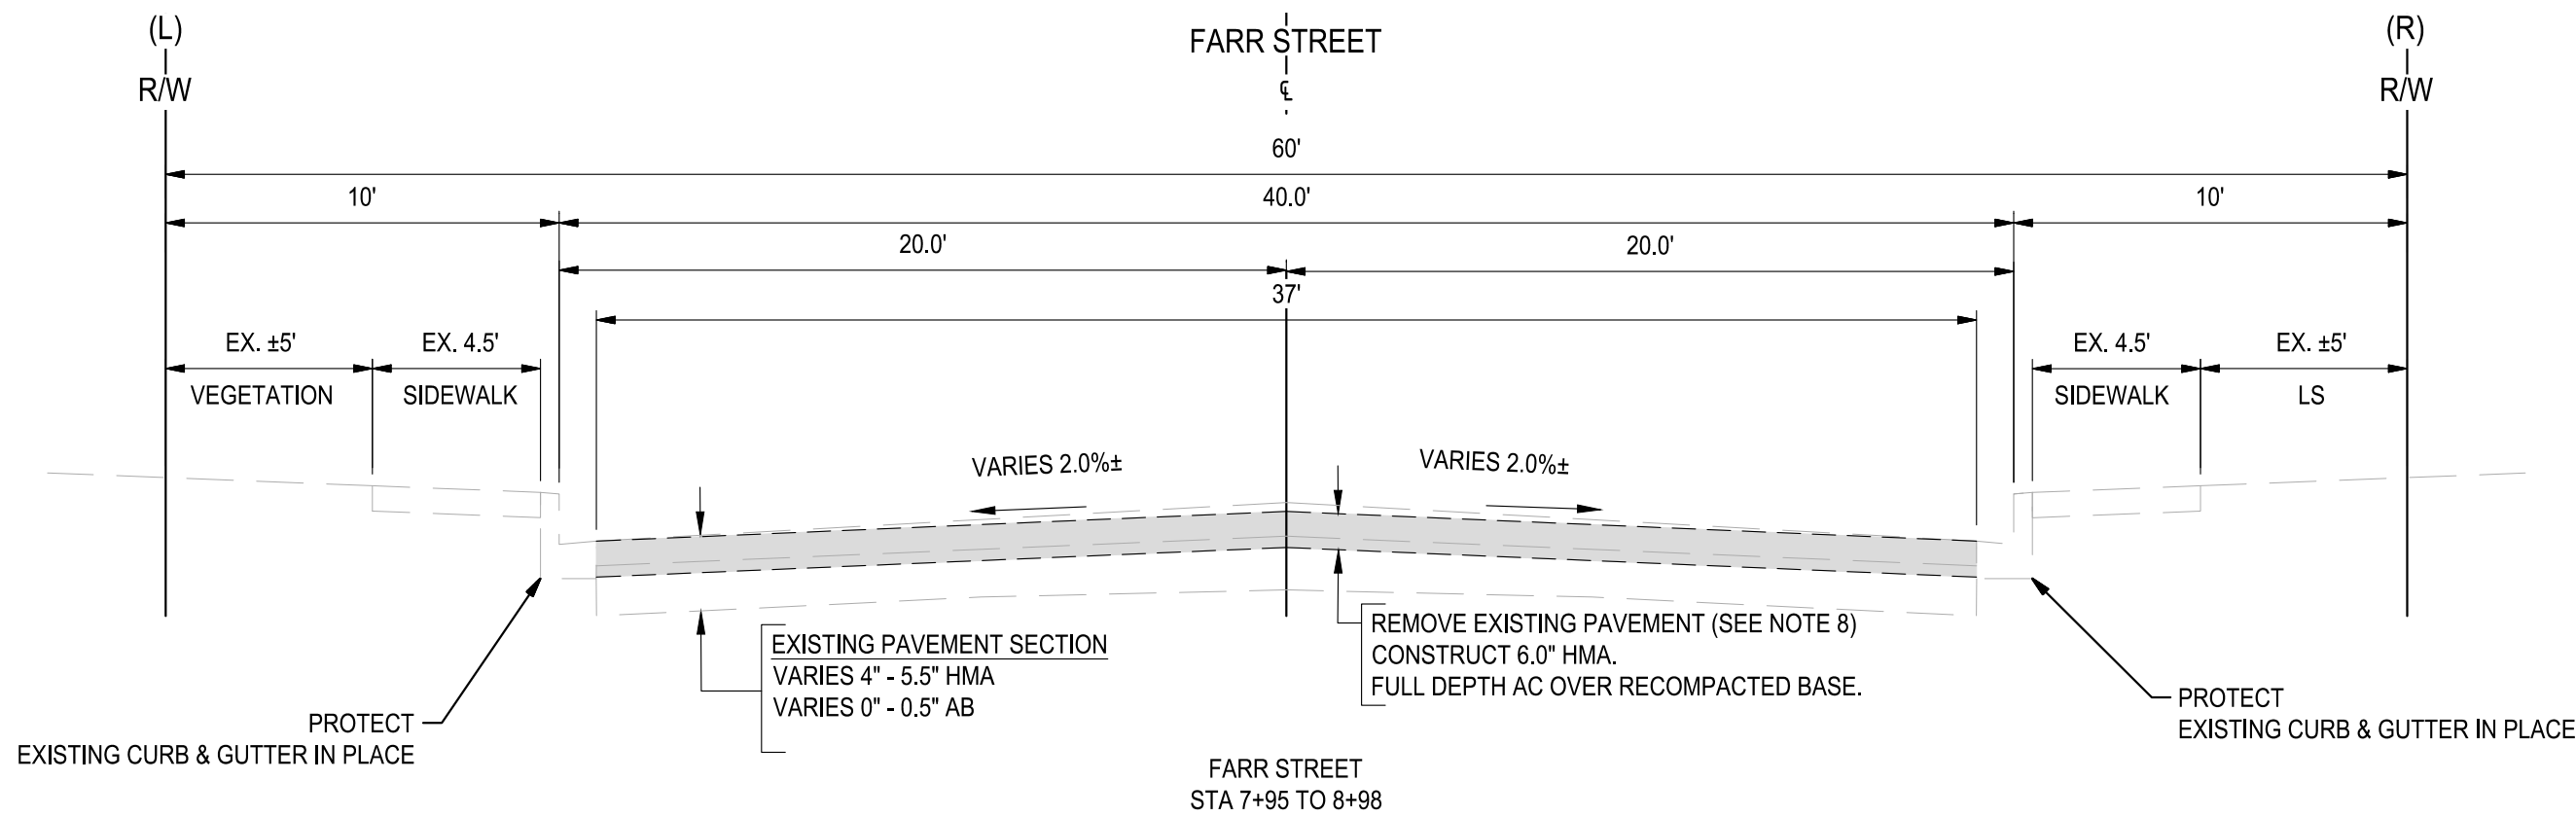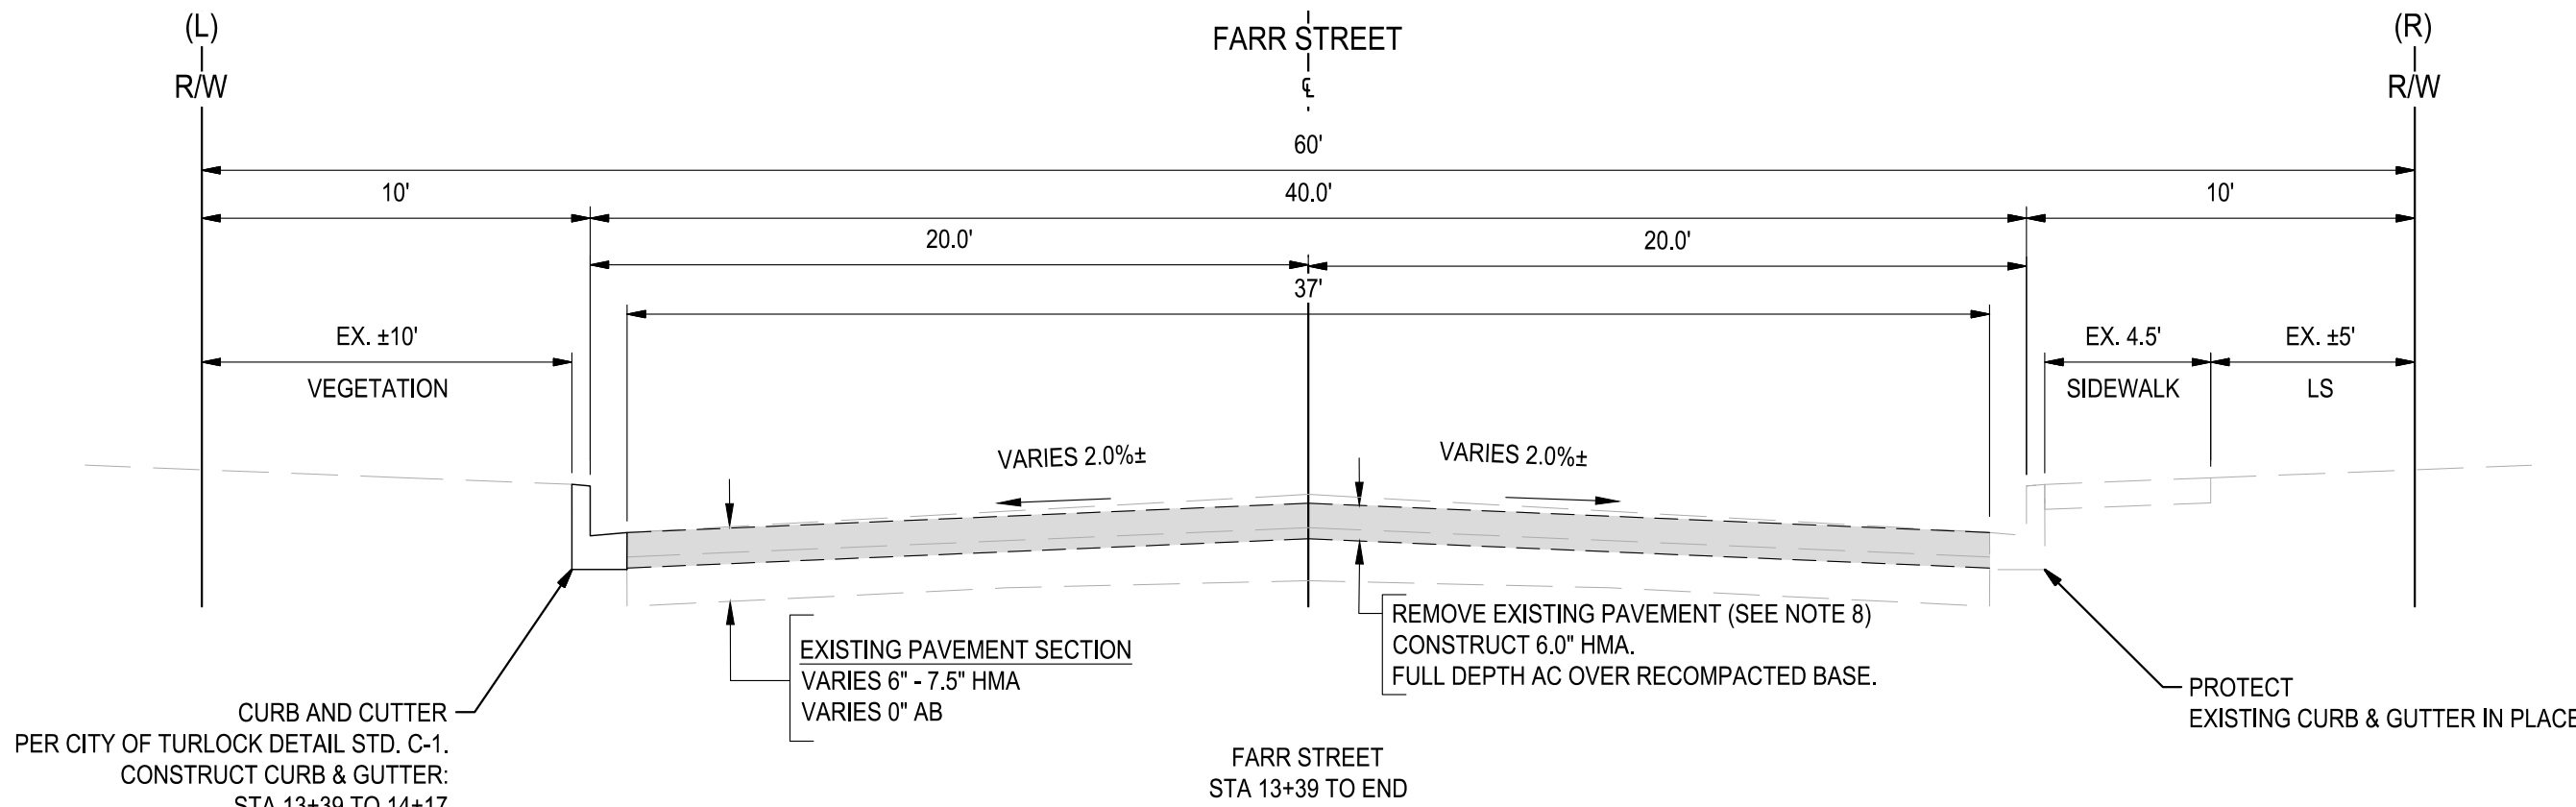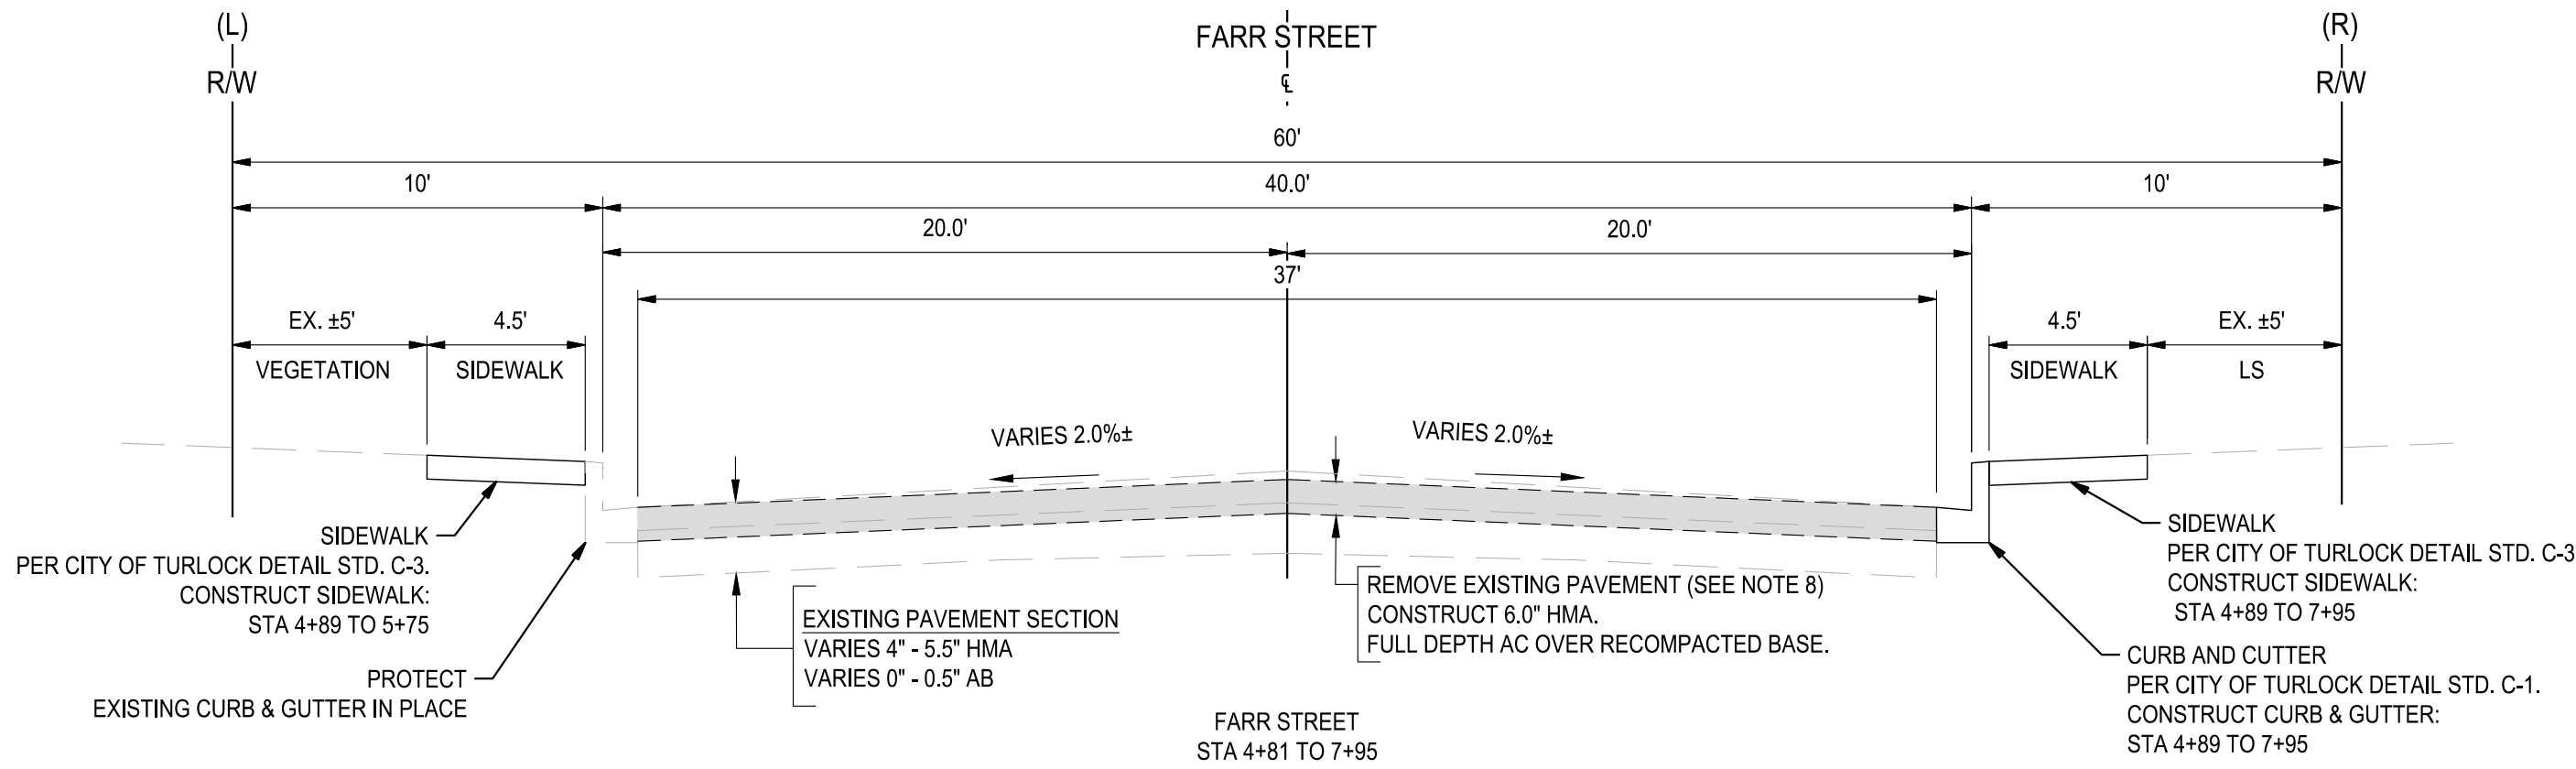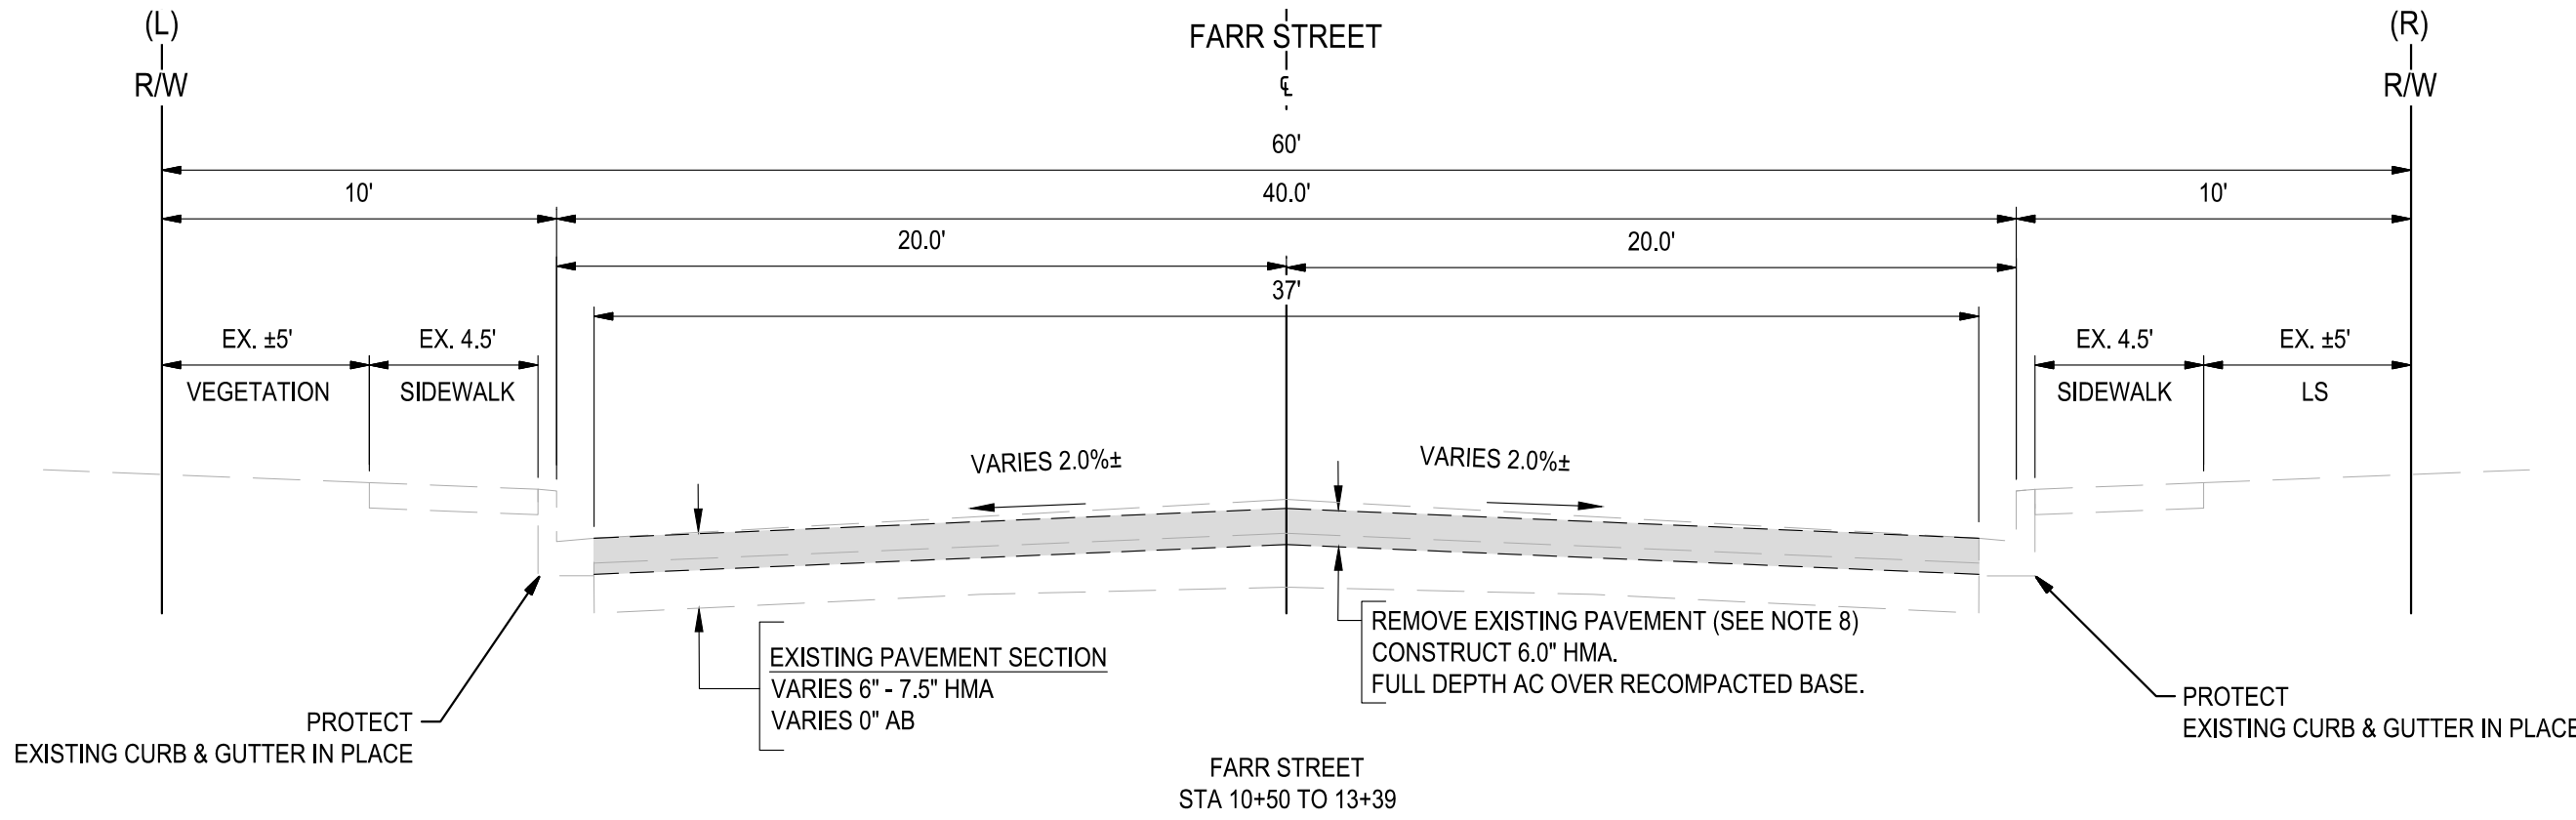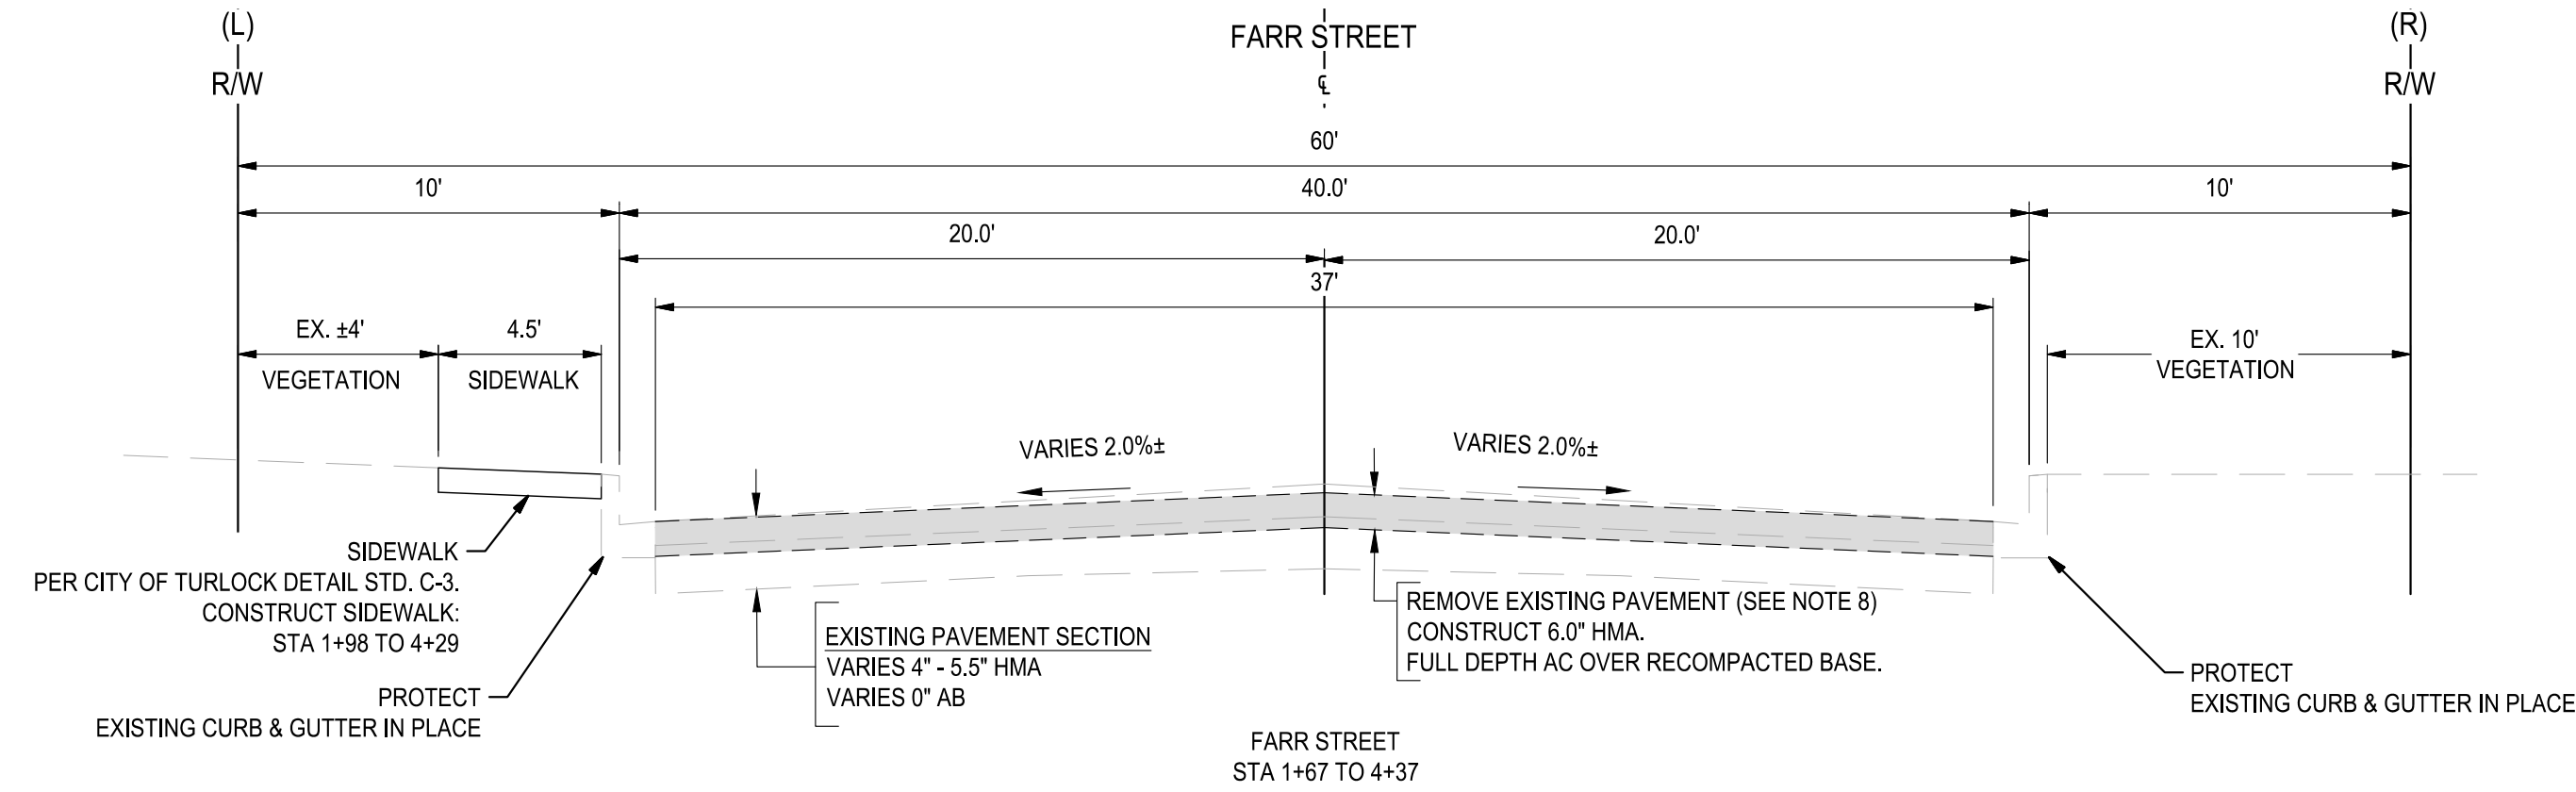

- NOTES:
- DIMENSIONS OF PAVEMENT STRUCTURAL SECTION ARE SUBJECT TO TOLERANCES SPECIFIED IN PLANS TO TECHNICAL SPECIFICATIONS
 - FOR LOCATIONS OF PAVEMENT REHABILITATION, SEE IMPROVEMENT SHEETS
 - CONSTRUCT 6" CURB AND GUTTER PER CITY OF TURLOCK STD. C-1. FOR LOCATIONS AND LIMITS OF CURB AND GUTTER REPLACEMENT, SEE IMPROVEMENTS SHEETS.
 - CONSTRUCT CONCRETE SIDEWALK PER CITY OF TURLOCK STD. C-3. FOR LOCATIONS AND LIMITS OF CURB AND GUTTER REPLACEMENT, SEE IMPROVEMENTS SHEETS.
 - PAVEMENT SHALL BE REPLACED AS SHOWN, CROSS SLOPE OF PAVEMENT SHALL MAINTAIN POSITIVE DRAINAGE, THERE SHALL BE NO LOW POINTS COLLECTING SURFACE RUNOFF.
 - EXISTING CURB, GUTTER, SIDEWALK, AND DRIVEWAY SHALL BE PROTECTED IN PLACE, UNLESS OTHERWISE NOTED ON THE PLANS.
 - DIMENSIONS SHOWN IN TYPICAL SECTIONS ARE APPROXIMATE. CONTRACTOR SHALL VERIFY DIMENSIONS WITH THE ENGINEER IN THE FIELD.
 - REMOVAL OF EXISTING PAVEMENT INCLUDES ASPHALT, AGGREGATE BASE, AND SUB BASE AS NECESSARY TO ARCHIVE REQUIRED REMOVAL DEPTH.
 - WHERE THE ENTIRE EXISTING LAYER IS REMOVED, COMPACT AND PREPARE BASE/ SUBGRADE PRIOR TO PLACING HMA.
 - SEE PLANS FOR PROPOSED PAVEMENT TREATMENT WITHIN INTERSECTION GRADING LIMITS, WHERE APPLICABLE.



Know what's below.
Call before you dig.

NOTE:
ALL REFERENCES AND WRITTEN DIMENSIONS SHALL SUPERCEDE ALL SCALED DISTANCES AND SHALL BE VERIFIED IN THE FIELD. ANY DISCREPANCY SHALL BE BROUGHT TO THE ATTENTION OF THE ENGINEER PRIOR TO THE COMMENCEMENT OF WORK



DATE SIGNED: 04/02/24



3428 Brookside Road
Stockton, California 95219
209-943-2021
www.siegfriedeng.com

- CIVIL
- STRUCTURAL
- LANDSCAPE
- ARCHITECTURE
- SURVEYING
- PLANNING
- ATHLETIC FACILITY DESIGN





CITY OF TURLOCK PUBLIC WORKS DEPARTMENT
ENGINEERING DIVISION
156 S. BROADWAY,
SUITE 150
(209) 668-5520

TYPICAL SECTIONS
FARR STREET TYPICAL CROSS SECTIONS
CAPITAL PROJECT NO. 23-033
THE CITY OF TURLOCK ROADS PROGRAM

VERIFY SCALE
0 1"

DRAWN BY: JR
REV. BY: ARM
CH. BY: AKM
DATE: 4/2/2024
SCALE: SEE SHEET
SEI PROJ NO: 22157

DRAWING NO.
06
SHEET:
06 OF 49

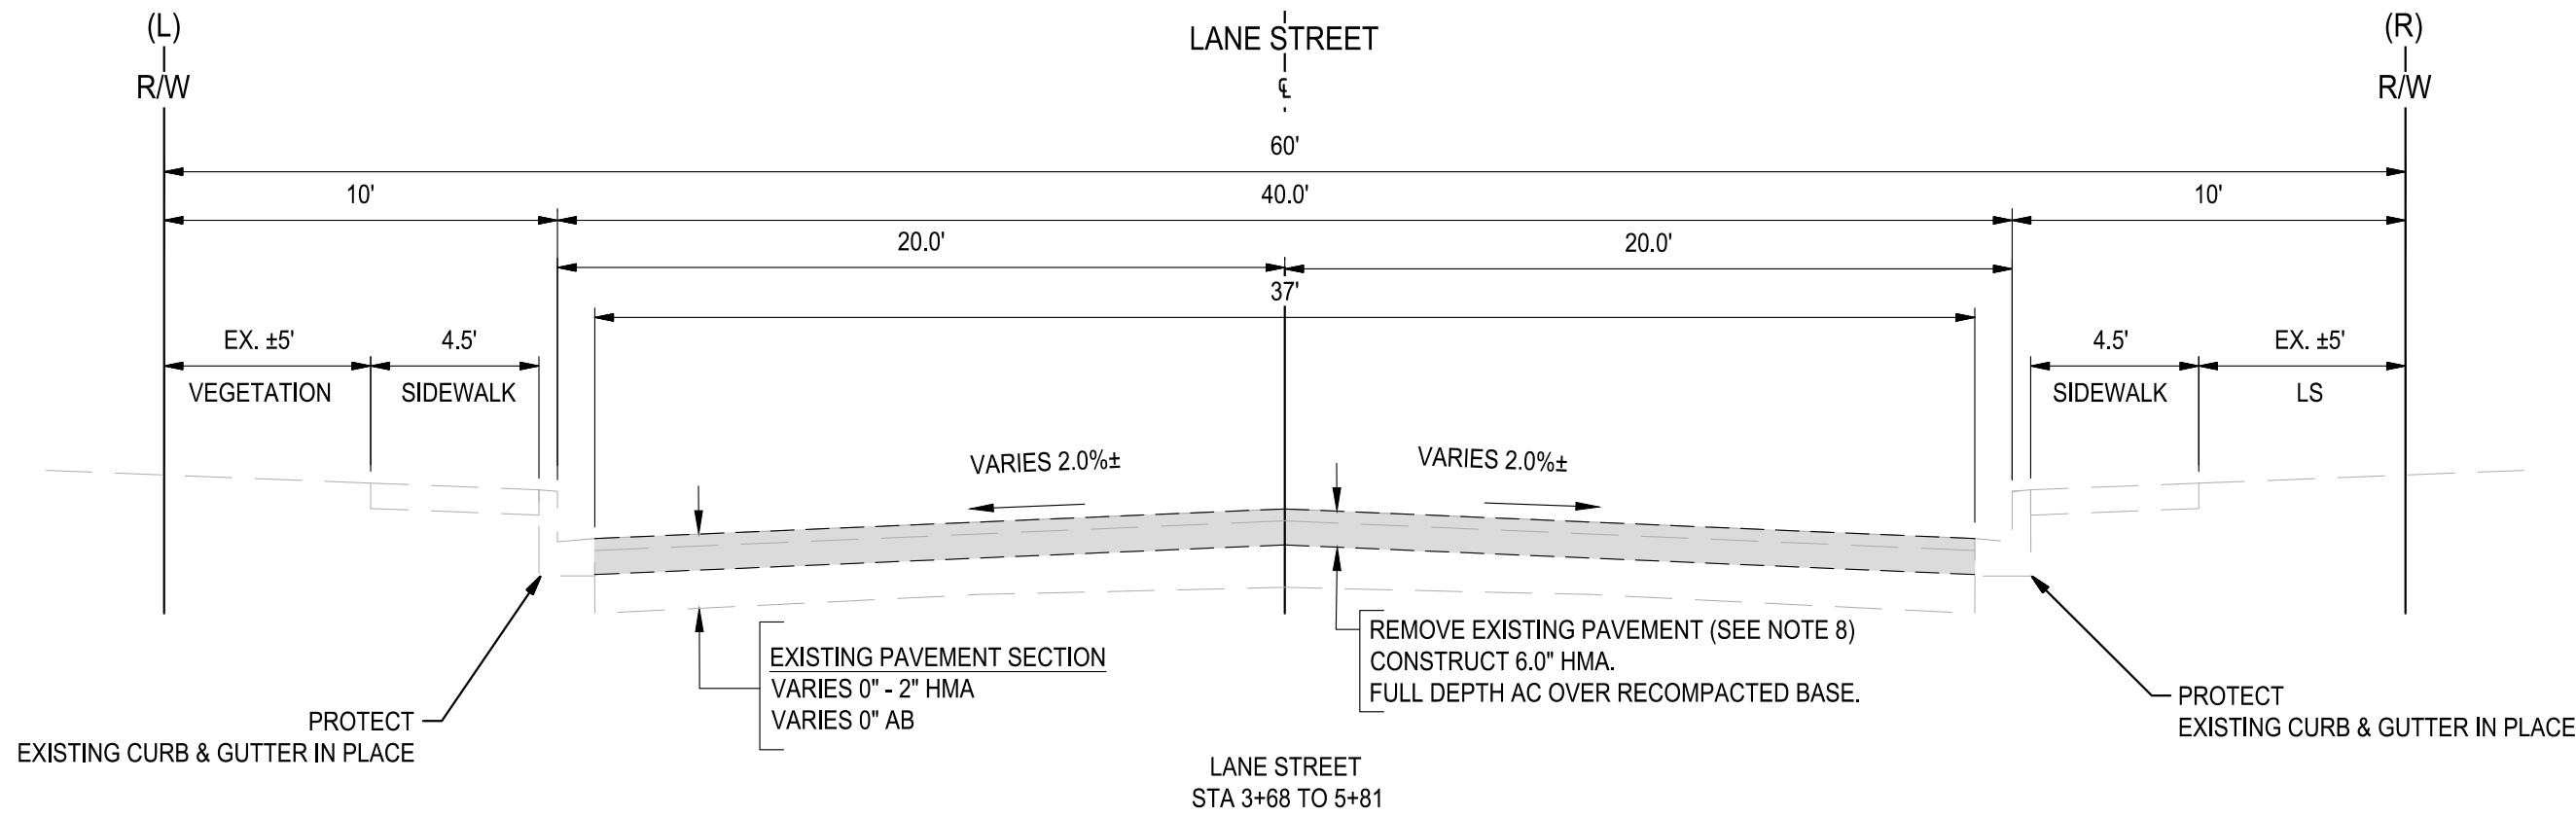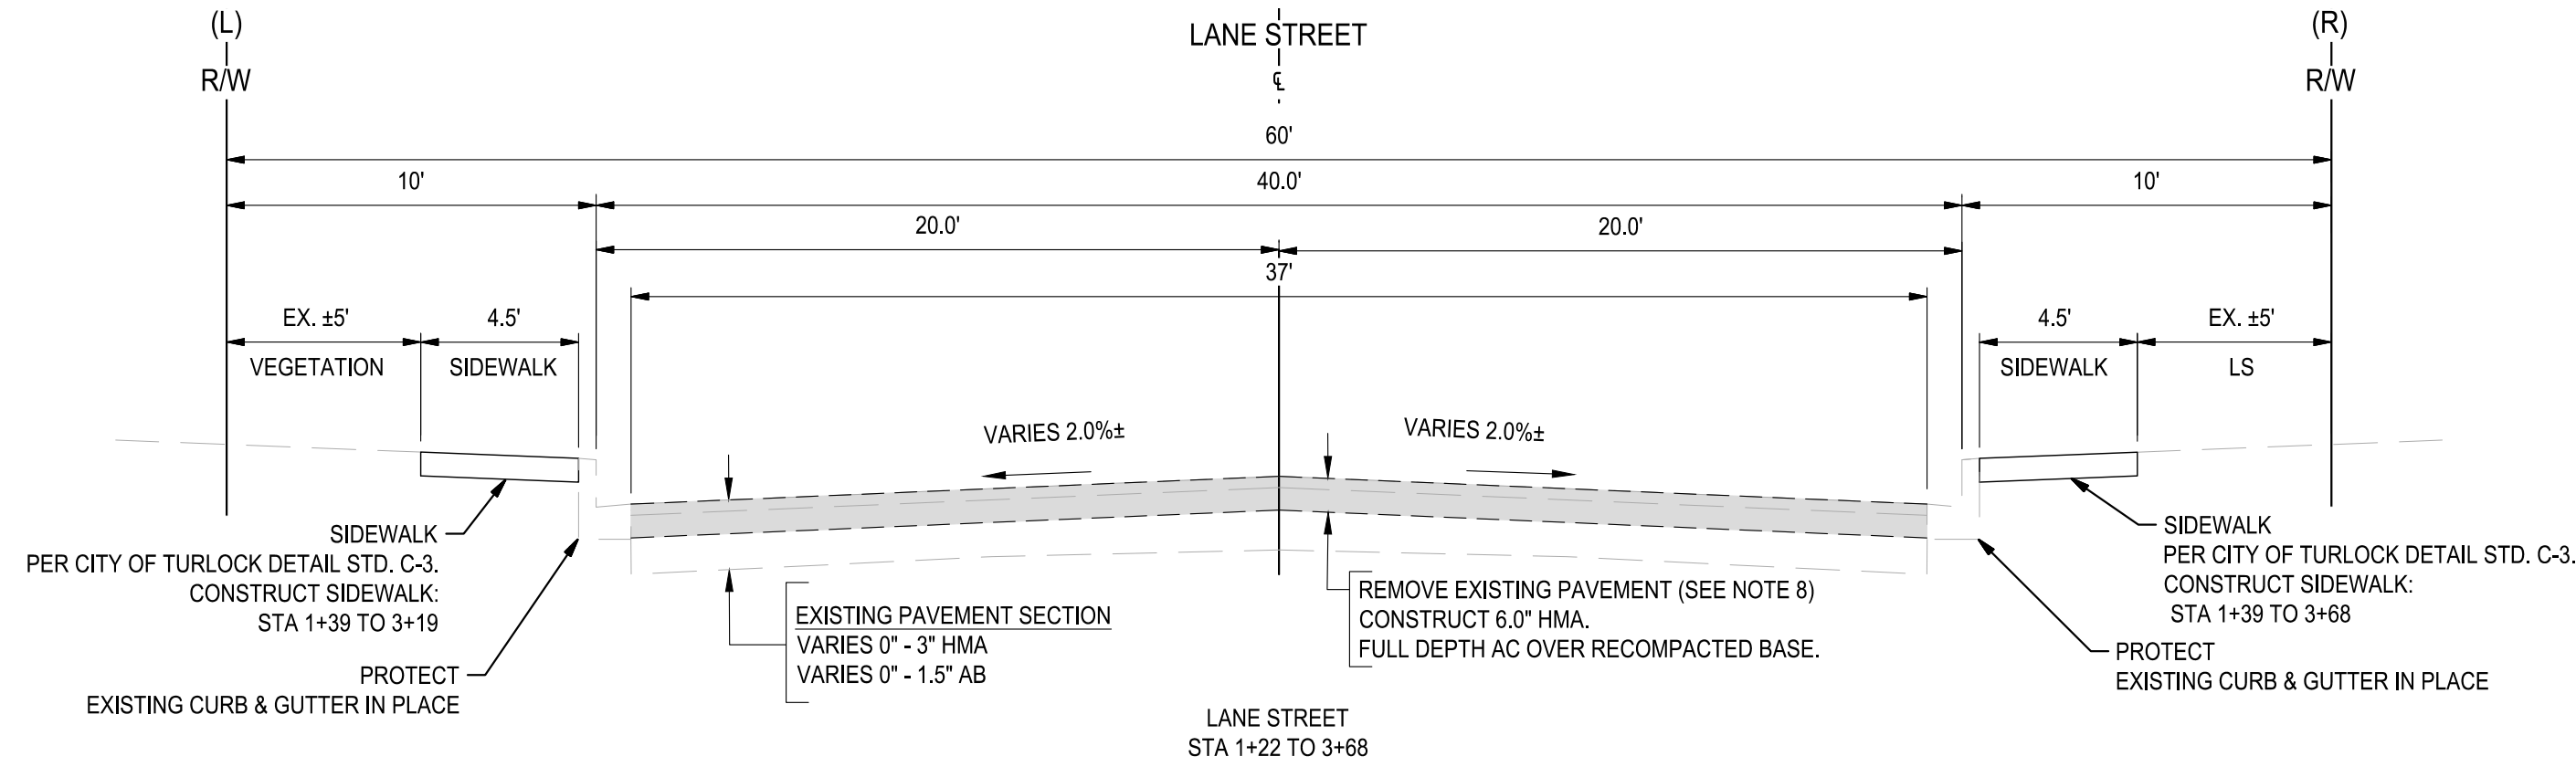

NOTES:

- DIMENSIONS OF PAVEMENT STRUCTURAL SECTION ARE SUBJECT TO TOLERANCES SPECIFIED IN PLANS TO TECHNICAL SPECIFICATIONS
- FOR LOCATIONS OF PAVEMENT REHABILITATION, SEE IMPROVEMENT SHEETS
- CONSTRUCT 6" CURB AND GUTTER PER CITY OF TURLOCK STD. C-1. FOR LOCATIONS AND LIMITS OF CURB AND GUTTER REPLACEMENT, SEE IMPROVEMENTS SHEETS.
- CONSTRUCT CONCRETE SIDEWALK PER CITY OF TURLOCK STD. C-3. FOR LOCATIONS AND LIMITS OF CURB AND GUTTER REPLACEMENT, SEE IMPROVEMENTS SHEETS.
- PAVEMENT SHALL BE REPLACED AS SHOWN, CROSS SLOPE OF PAVEMENT SHALL MAINTAIN POSITIVE DRAINAGE. THERE SHALL BE NO LOW POINTS COLLECTING SURFACE RUNOFF.
- EXISTING CURB, GUTTER, SIDEWALK, AND DRIVEWAY SHALL BE PROTECTED IN PLACE, UNLESS OTHERWISE NOTED ON THE PLANS.
- DIMENSIONS SHOWN IN TYPICAL SECTIONS ARE APPROXIMATE. CONTRACTOR SHALL VERIFY DIMENSIONS WITH THE ENGINEER IN THE FIELD.
- REMOVAL OF EXISTING PAVEMENT INCLUDES ASPHALT, AGGREGATE BASE, AND SUB BASE AS NECESSARY TO ARCHIVE REQUIRED REMOVAL DEPTH.
- WHERE THE ENTIRE EXISTING LAYER IS REMOVED, COMPACT AND PREPARE BASE/ SUBGRADE PRIOR TO PLACING HMA.
- SEE PLANS FOR PROPOSED PAVEMENT TREATMENT WITHIN INTERSECTION GRADING LIMITS, WHERE APPLICABLE.



NOTE:
ALL REFERENCES AND WRITTEN DIMENSIONS SHALL SUPERCEDE ALL SCALED DISTANCES AND SHALL BE VERIFIED IN THE FIELD. ANY DISCREPANCY SHALL BE BROUGHT TO THE ATTENTION OF THE ENGINEER PRIOR TO THE COMMENCEMENT OF WORK






CITY OF TURLOCK PUBLIC WORKS DEPARTMENT
ENGINEERING DIVISION
156 S. BROADWAY,
SUITE 150
(209) 668-5520

TYPICAL SECTIONS
LANE STREET & S. BEECH STREET TYPICAL CROSS SECTIONS
CAPITAL PROJECT NO. 23-033
THE CITY OF TURLOCK ROADS PROGRAM

VERIFY SCALE
0 1"

DRAWN BY: JR
REV. BY: ARM
CH. BY: AKM
DATE: 4/2/2024
SCALE: SEE SHEET
SEI PROJ NO: 22157

DRAWING NO.
07
SHEET:
07 OF 49

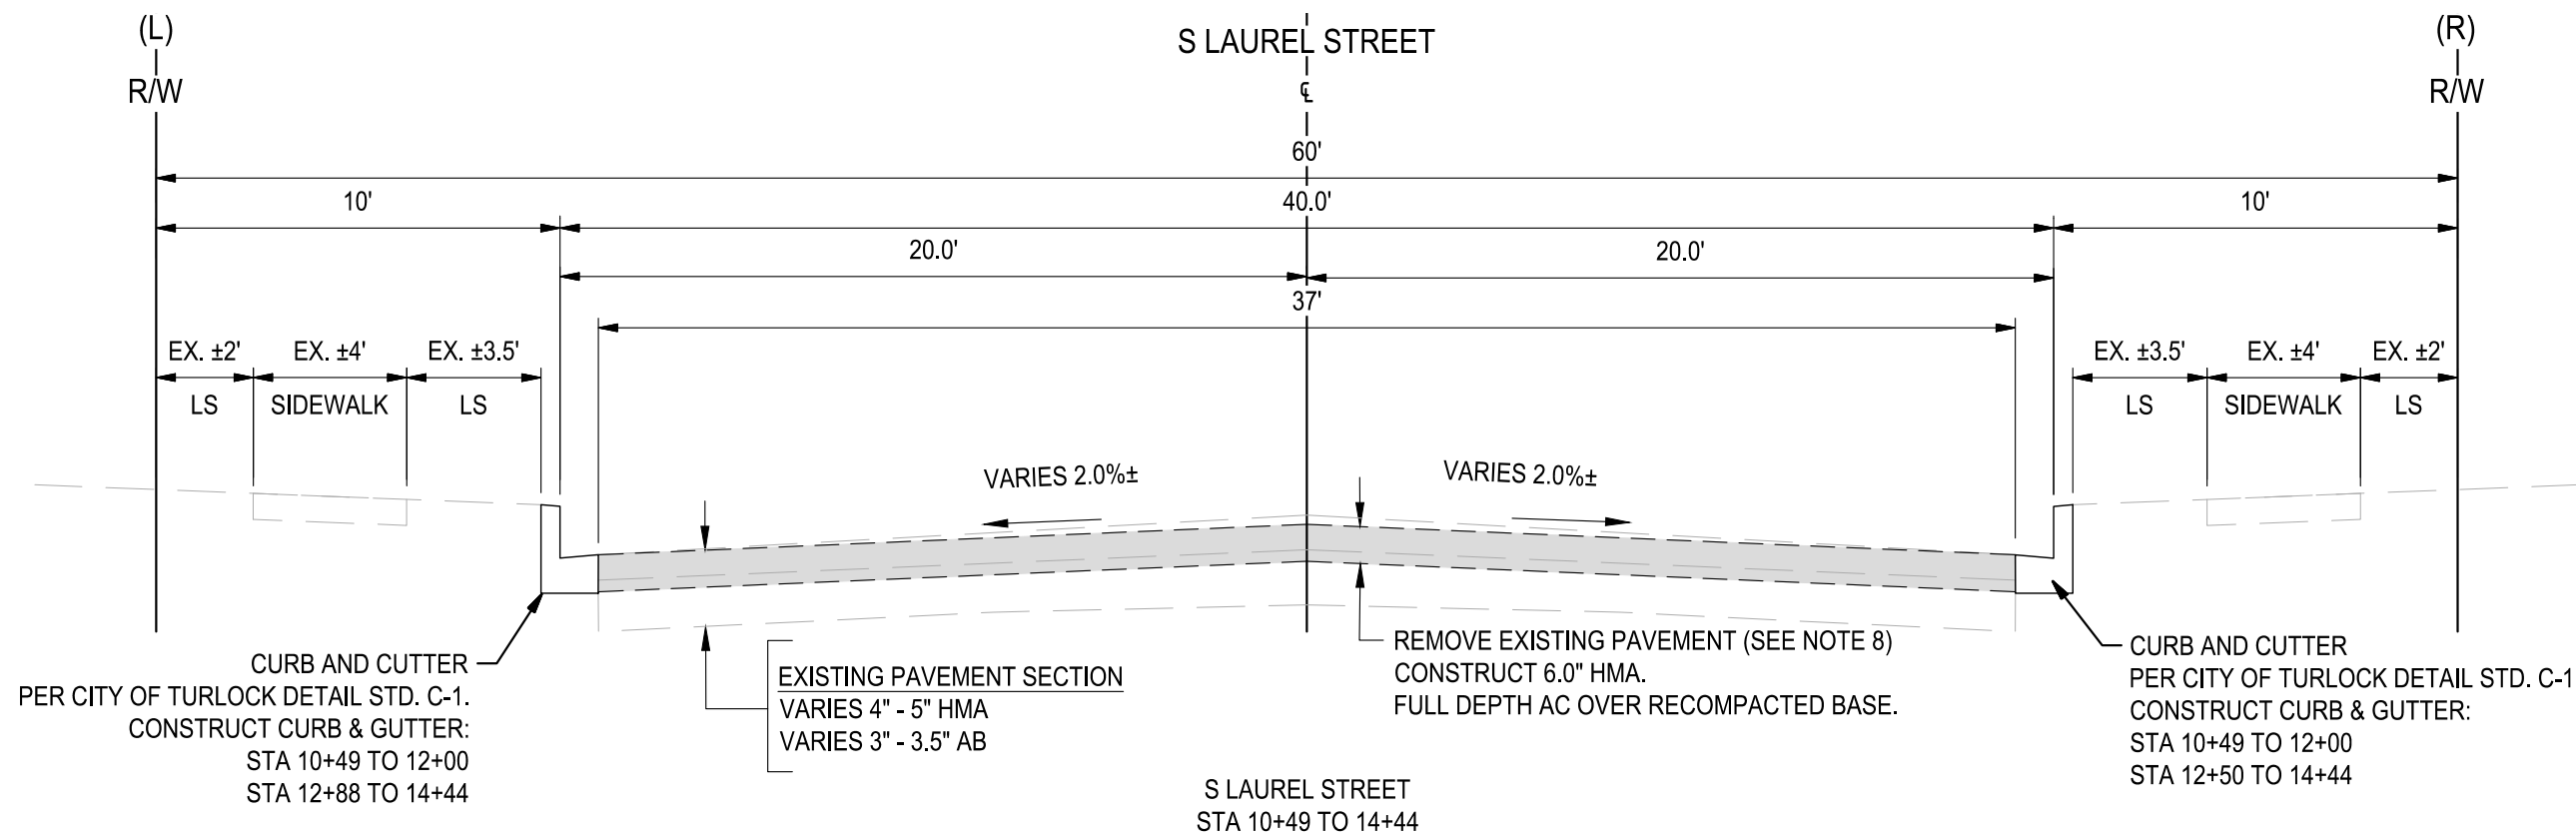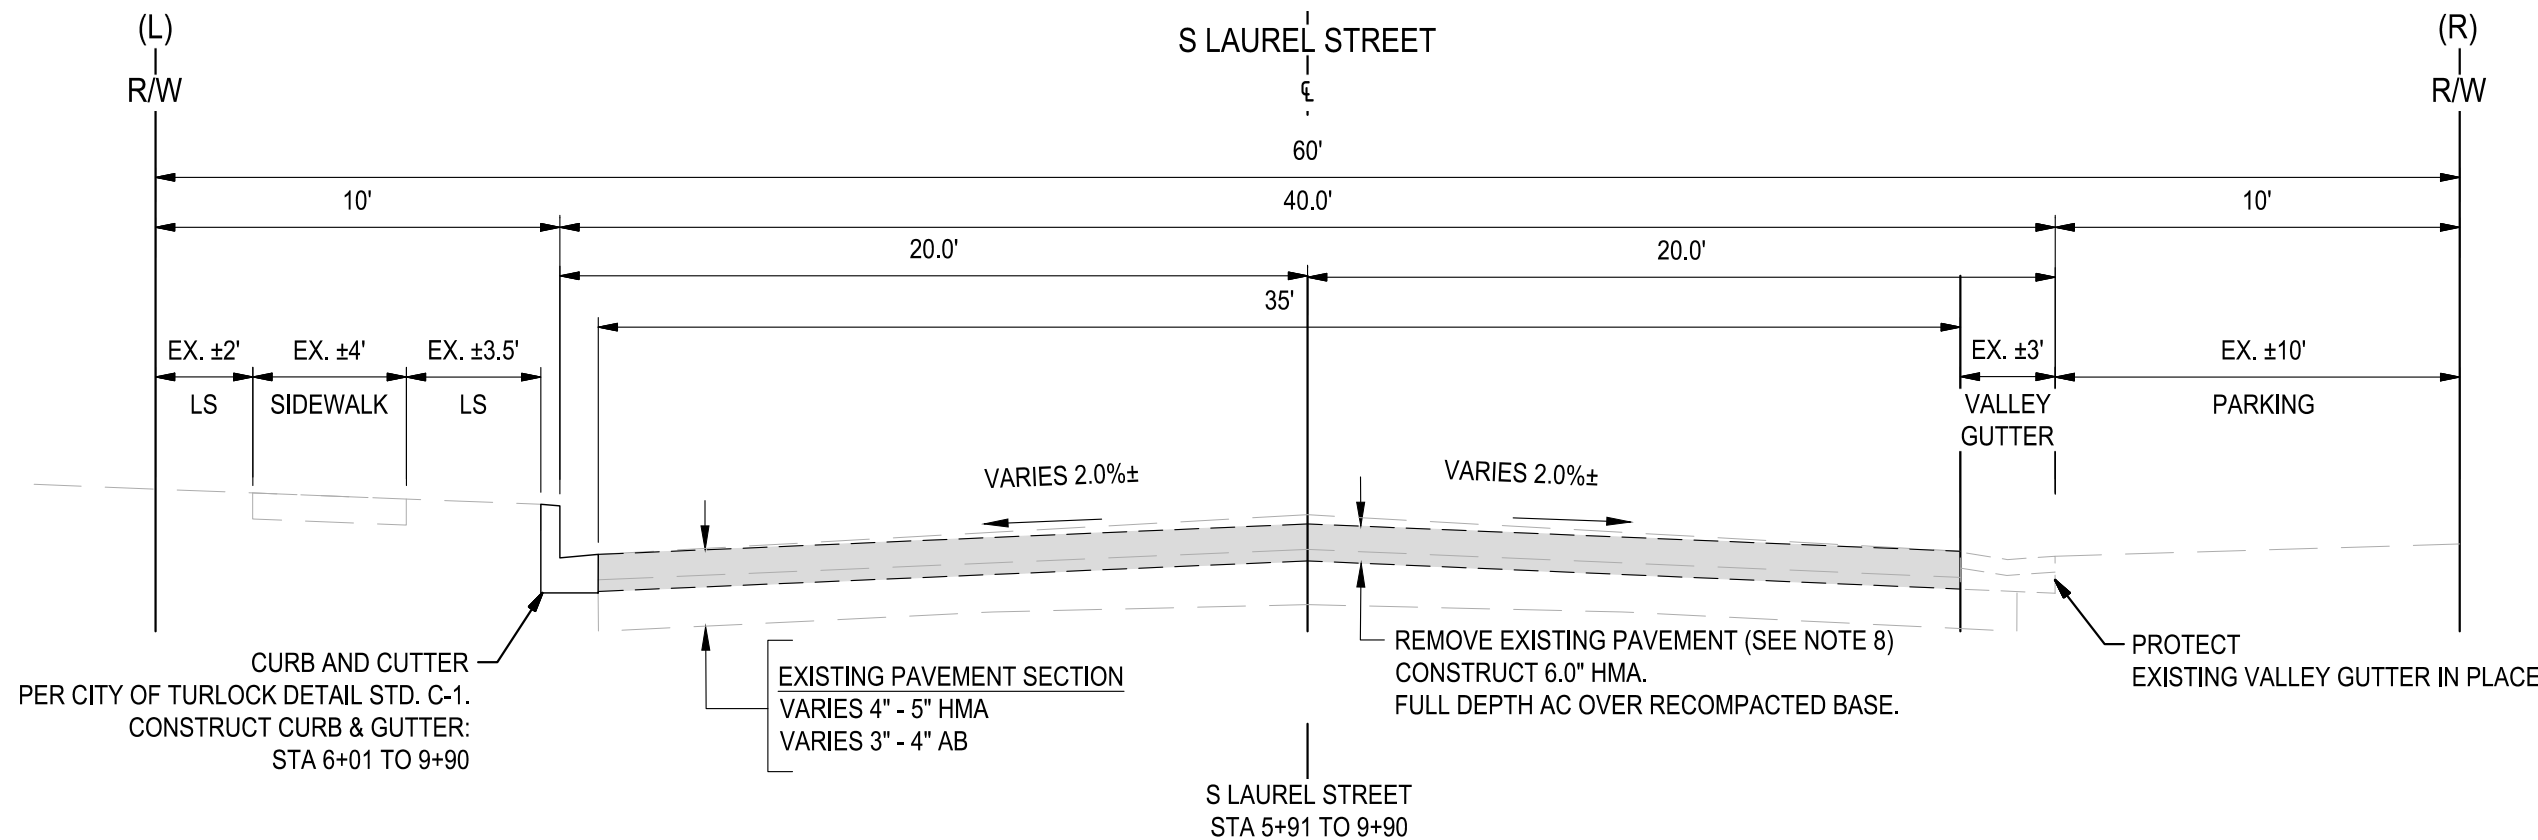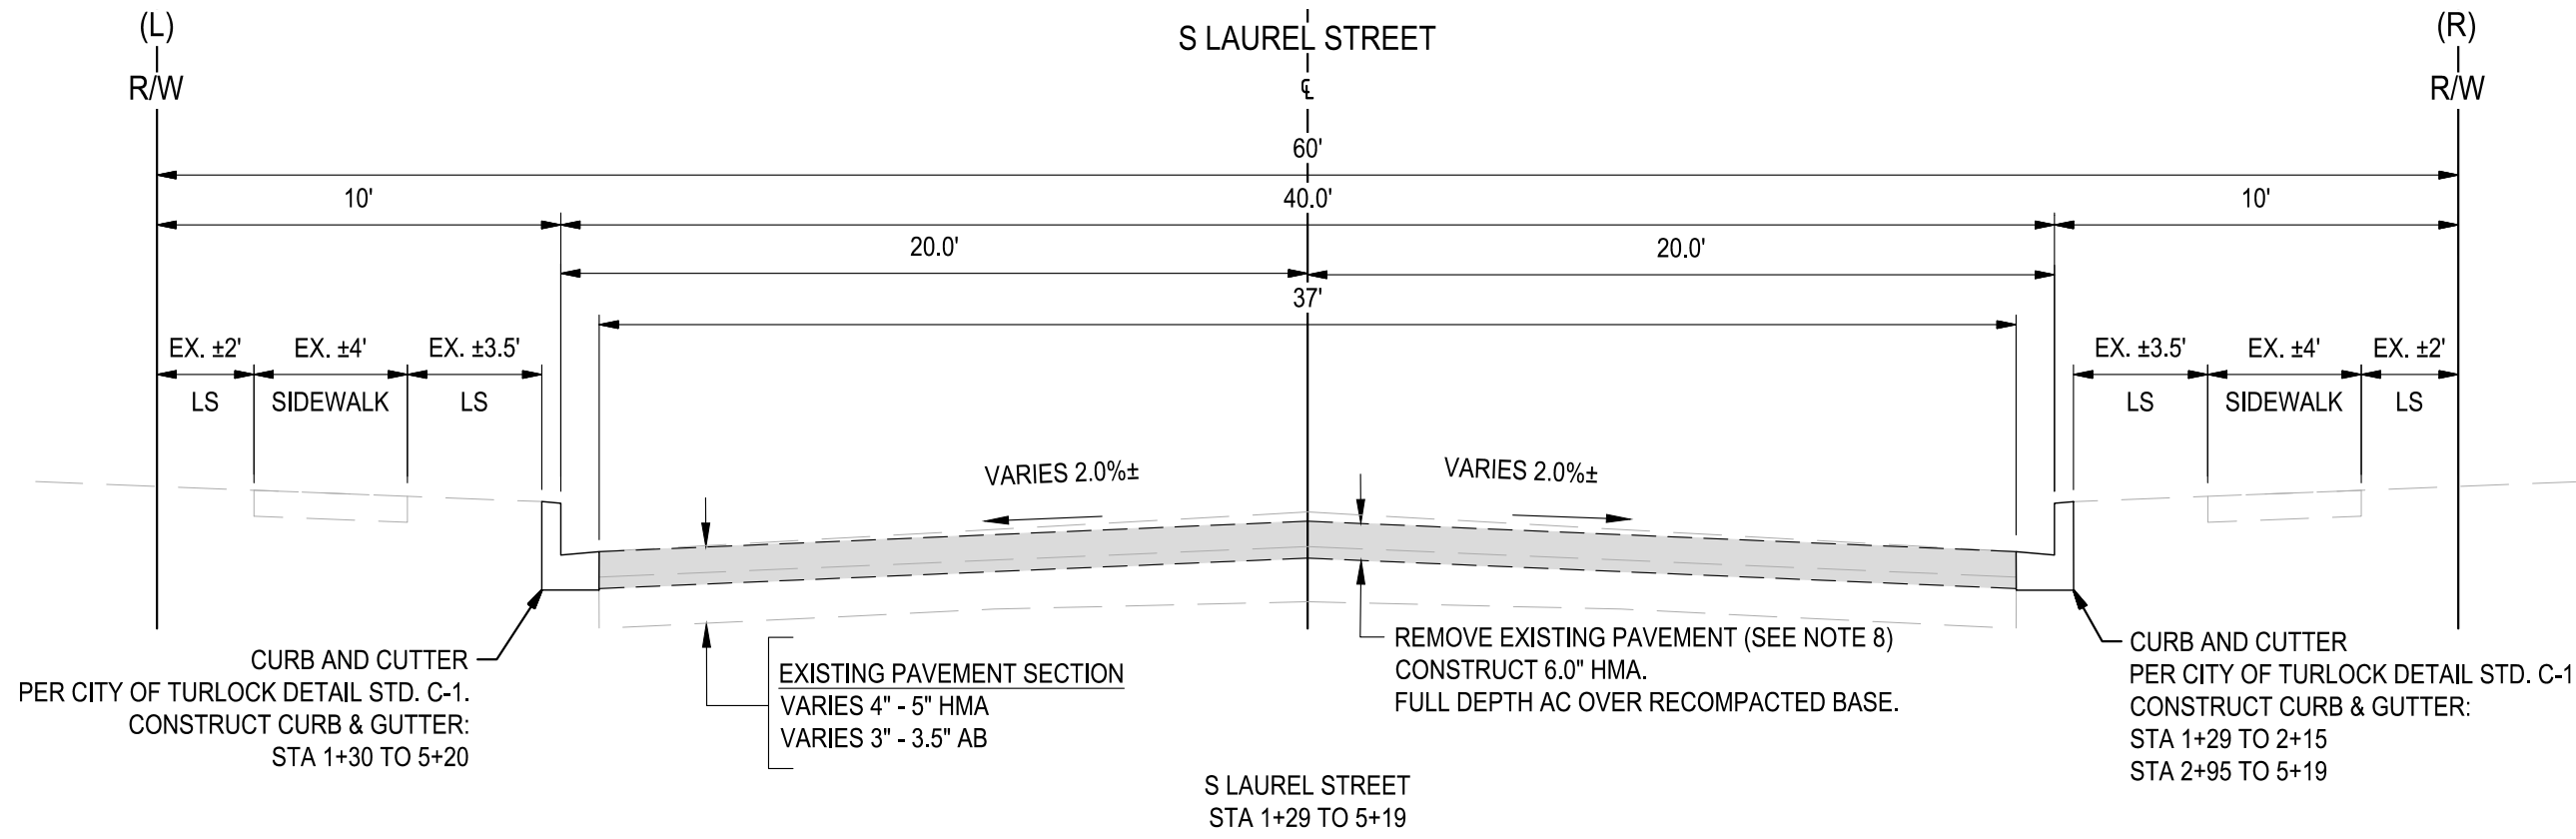

- NOTES:
- DIMENSIONS OF PAVEMENT STRUCTURAL SECTION ARE SUBJECT TO TOLERANCES SPECIFIED IN PLANS TO TECHNICAL SPECIFICATIONS
 - FOR LOCATIONS OF PAVEMENT REHABILITATION, SEE IMPROVEMENT SHEETS
 - CONSTRUCT 6" CURB AND GUTTER PER CITY OF TURLOCK STD. C-1. FOR LOCATIONS AND LIMITS OF CURB AND GUTTER REPLACEMENT, SEE IMPROVEMENTS SHEETS.
 - CONSTRUCT CONCRETE SIDEWALK PER CITY OF TURLOCK STD. C-3. FOR LOCATIONS AND LIMITS OF CURB AND GUTTER REPLACEMENT, SEE IMPROVEMENTS SHEETS.
 - PAVEMENT SHALL BE REPLACED AS SHOWN, CROSS SLOPE OF PAVEMENT SHALL MAINTAIN POSITIVE DRAINAGE, THERE SHALL BE NO LOW POINTS COLLECTING SURFACE RUNOFF.
 - EXISTING CURB, GUTTER, SIDEWALK, AND DRIVEWAY SHALL BE PROTECTED IN PLACE, UNLESS OTHERWISE NOTED ON THE PLANS.
 - DIMENSIONS SHOWN IN TYPICAL SECTIONS ARE APPROXIMATE. CONTRACTOR SHALL VERIFY DIMENSIONS WITH THE ENGINEER IN THE FIELD.
 - REMOVAL OF EXISTING PAVEMENT INCLUDES ASPHALT, AGGREGATE BASE, AND SUB BASE AS NECESSARY TO ARCHIVE REQUIRED REMOVAL DEPTH.
 - WHERE THE ENTIRE EXISTING LAYER IS REMOVED, COMPACT AND PREPARE BASE/ SUBGRADE PRIOR TO PLACING HMA.
 - SEE PLANS FOR PROPOSED PAVEMENT TREATMENT WITHIN INTERSECTION GRADING LIMITS, WHERE APPLICABLE.




NOTE:
ALL REFERENCES AND WRITTEN DIMENSIONS SHALL SUPERCEDE ALL SCALED DISTANCES AND SHALL BE VERIFIED IN THE FIELD. ANY DISCREPANCY SHALL BE BROUGHT TO THE ATTENTION OF THE ENGINEER PRIOR TO THE COMMENCEMENT OF WORK




CITY OF TURLOCK PUBLIC WORKS DEPARTMENT
ENGINEERING DIVISION
156 S. BROADWAY,
SUITE 150
(209) 668-5520

TYPICAL SECTIONS
S. LAUREL STREET TYPICAL CROSS SECTIONS
CAPITAL PROJECT NO. 23-033
THE CITY OF TURLOCK ROADS PROGRAM

VERIFY SCALE 0 1"	DRAWN BY: JR	DRAWING NO. 08 SHEET: 08 OF 49
	REV. BY: ARM	
	CH. BY: AKM	
	DATE: 4/2/2024	
	SCALE: SEE SHEET	
SEI PROJ NO: 22157		

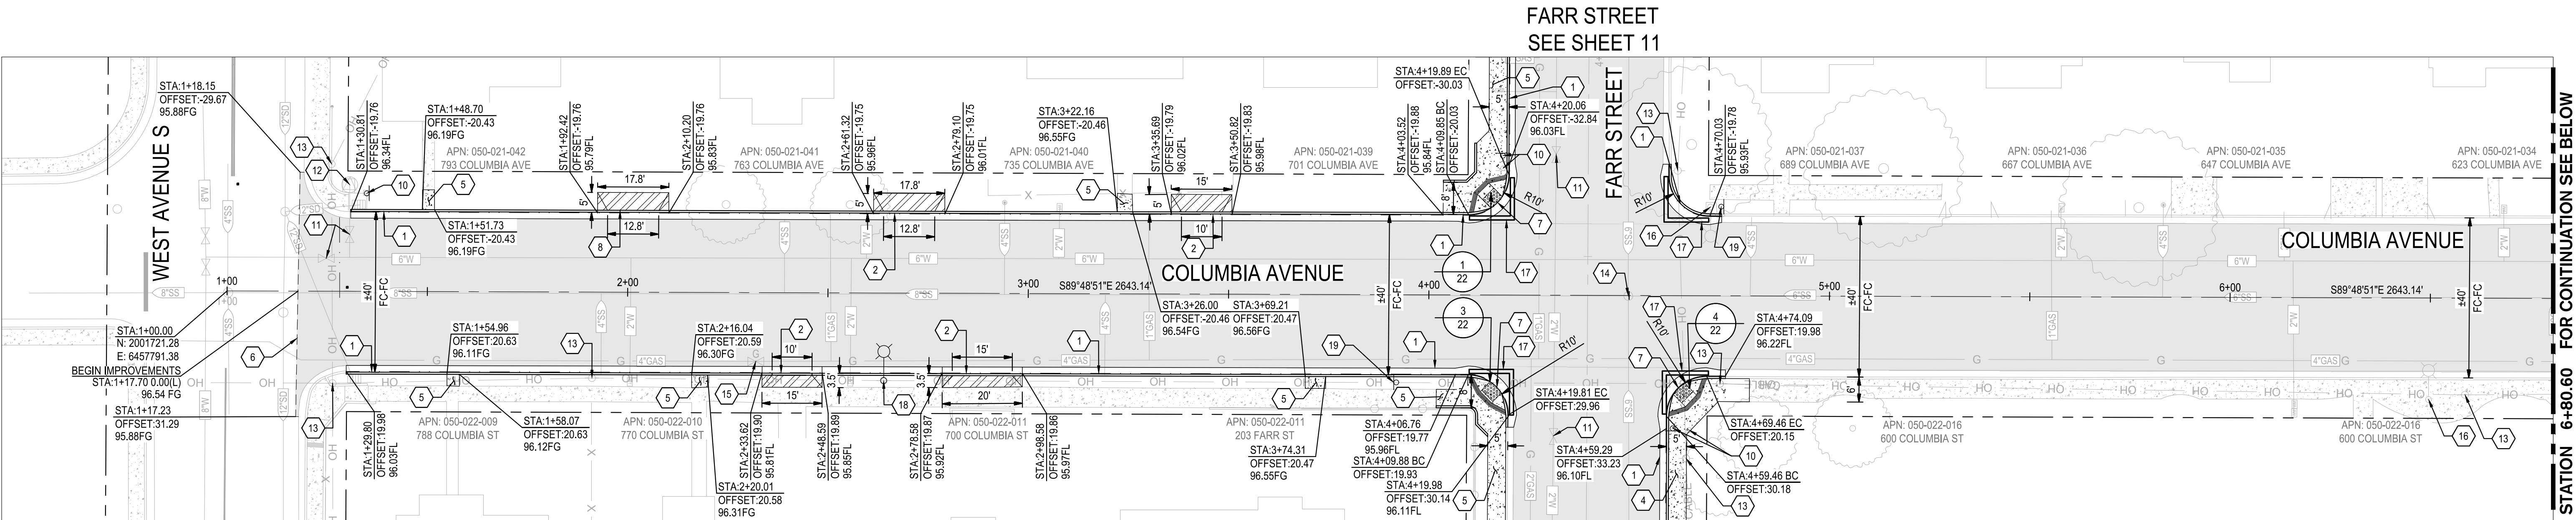

1 COLUMBIA AVENUE STA: 1+00 TO 6+80.60
SCALE: 1" = 20'

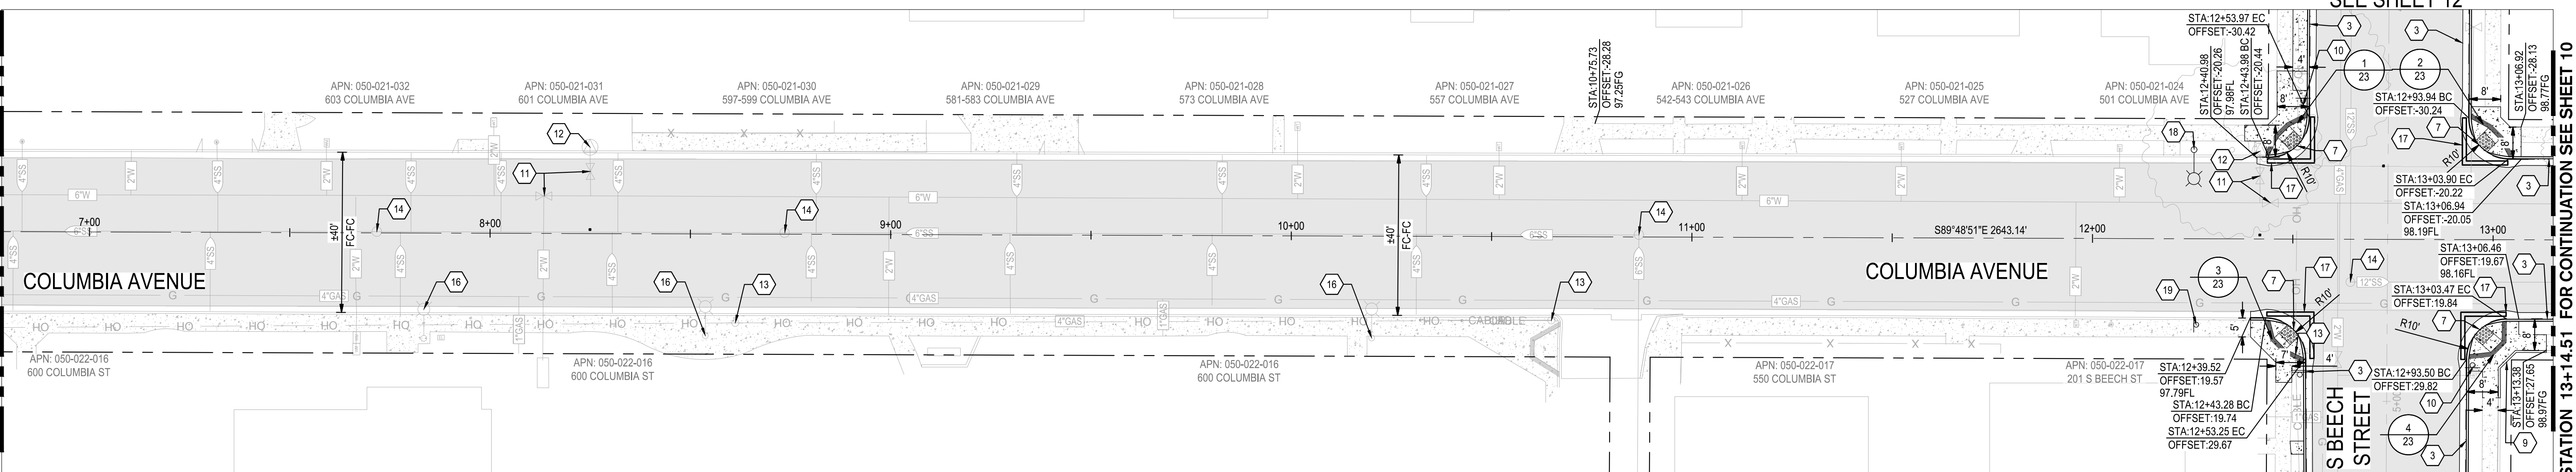

2 COLUMBIA AVENUE STA: 6+80.60 TO 13+14.51
SCALE: 1" = 20'

CONSTRUCTION KEYNOTES:


- | | |
|--|--|
| 1 REMOVE AND RECONSTRUCT CONCRETE CURB & GUTTER PER CITY OF TURLOCK STD. C-1 | 11 ADJUST EXISTING WATER VALVE TO GRADE |
| 2 REMOVE AND RECONSTRUCT CONCRETE DRIVEWAY APPROACH PER CITY OF TURLOCK STD. C-5 | 12 PROTECT IN PLACE EXISTING FIRE HYDRANT |
| 3 REMOVE CURB AND CONSTRUCT CONCRETE CURB & GUTTER PER CITY OF TURLOCK STD. C-1 | 13 PROTECT IN PLACE EXISTING POWER/LIGHT POLE |
| 4 REMOVE AND CONSTRUCT SIDEWALK PER CITY OF TURLOCK STD. C-3 | 14 ADJUST EXISTING SANITARY SEWER MANHOLE TO GRADE |
| 5 CONSTRUCT SIDEWALK PER CITY OF TURLOCK STD. C-3 | 15 ADJUST EXISTING NATURAL GAS VALVE TO GRADE |
| 6 CONFORM TO EXISTING PAVEMENT. SEE DETAIL 2 ON SHEET 19. | 16 PROTECT IN PLACE EXISTING STREET LIGHT |
| 7 REMOVE AND CONSTRUCT CURB RAMP PER CITY OF TURLOCK STD. C-10 | 17 REMOVE AND DISPOSE EXISTING STORM DRAIN UNDER DRAIN |
| 8 CONSTRUCT CONCRETE DRIVEWAY APPROACH PER CITY OF TURLOCK STD. C-5 | 18 STREET LIGHT BULB REPLACEMENT OR PROPOSED LIGHT INSTALLATION (NOT PART OF SCOPE). |
| 9 REMOVE AND REPLACE IN KIND ±21.5 LF OF EXISTING 8" HIGH CONCRETE CURB. INSTALLATION OF 8" HIGH CONCRETE CURB SHALL BE BEHIND CURB RAMP CONCRETE IMPROVEMENTS. SEE CITY OF TURLOCK VERTICAL CURB DETAIL STD. C-1. | 19 INSTALL STREET SIGN AND POST. SEE SIGNING AND STRIPING PLANS FOR MORE DETAILS. |
| 10 REMOVE AND REINSTALL EXISTING SIGN AND POST. FOR LOCATION SEE SHEET 14. | |

NOTES:


- LIMITS OF PAVEMENT REHABILITATION APPROXIMATE. CONTRACTOR TO VERIFY THE LOCATION OF CONFORM AND RECEIVE FINAL APPROVAL FROM THE ENGINEER.
- EXISTING CURB, CURB AND GUTTER, DRIVEWAYS, AND SIDEWALK TO BE PROTECTED IN PLACE UNLESS NOTED ON PLANS
- LOCATIONS OF CONCRETE REPLACEMENT ARE APPROXIMATE. FOR CURB AND GUTTER REPLACEMENT, CONTRACTOR SHALL SLOPE FLOW LINE TO MAINTAIN POSITIVE DRAINAGE BETWEEN CONFORM POINTS.
- CONTRACTOR SHALL DOCUMENT ALL MANHOLE COVER AND BOX LOCATIONS PRIOR TO BEGINNING PAVING WORK. ALL COVERS MUST BE ADJACENT TO GRADE FOLLOWING PAVING.
- UTILITY INFORMATION SHOWN ON PLANS IS BASED ON AVAILABLE RECORDS, INCLUDING THE CITY'S GIS DATA. UTILITY LOCATIONS WERE CORRELATED WITH VISIBLE UTILITY FEATURES. IT SHALL BE THE CONTRACTORS RESPONSIBILITY TO POSITIVELY LOCATE (POTHOLE) AND EXPOSE UNDERGROUND UTILITIES PRIOR TO CONSTRUCTION AND PROTECT THEM FROM DAMAGE.
- CONTRACTOR SHALL REPLACE LANDSCAPING IN KIND AND REESTABLISH IRRIGATION THAT IS DAMAGE DURING CONSTRUCTION.
- PRESERVATION OF EXISTING MONUMENTS SHALL BE CONTRACTORS RESPONSIBILITY. CONTRACTOR SHALL NOTIFY ENGINEER OF ALL MONUMENTS THAT ARE DISTURBED BY CONSTRUCTION OPERATIONS. EXISTING MONUMENT COVERS SHALL BE ADJUSTED TO GRADE. MONUMENT WELLS INSTALLED BY THE CONTRACTOR SHALL CONFORM TO STD M-1.
- NEW OR REPLACED CURB AND GUTTER, SIDEWALK, OR DRIVEWAY SHALL INCLUDE NECESSARY GRADING BEHIND THE IMPROVEMENT TO CONFORM TO EXISTING CONDITION. UP TO 5 FEET OR TO THE CITY RIGHT-OF-WAY, WHERE ANY CONSTRUCTION ACTIVITY MAY ENCRoACH INTO PRIVATE PROPERTY, THE CONTRACTOR SHALL NOTIFY THE ENGINEER IMMEDIATELY.
- EXISTING WALKWAYS ADJACENT TO PROPOSED SIDEWALK OR CURB AND GUTTER IMPROVEMENTS SHALL BE RESET OR REPAVED TO CONFORM TO THE NEW CONSTRUCTION BY THE CONTRACTOR WHERE REQUESTED BY THE ENGINEER.
- UNLESS OTHERWISE SHOWN ON THE PLANS, PROPOSED SIDEWALK SHALL BE 5 FEET WIDE, MEASURED FROM FACE OF CURB AND SIDEWALK WIDTH TRANSITIONS SHALL OCCUR OVER 4 FEET.
- TREES INDICATED FOR REMOVAL SHALL BE INSPECTED BY THE CITY DURING CONSTRUCTION TO DETERMINE IF PORTIONS OF THE ROOT SYSTEM CAN BE REMOVED TO ACCOMMODATE THE IMPROVEMENTS OR IF THE WHOLE TREE NEEDS TO BE REMOVED AND REPLACED.
- PROPOSED CURB AND GUTTER SHALL CONFORM TO EXISTING AT LIMITS.
- HOT MIX ASPHALT (HMA) SHALL CONFORM TO THE PROVISIONS IN SECTION 39, "HOT MIX ASPHALT," OF THE CALTRANS STANDARD SPECIFICATIONS. UNLESS STATED IN THE PROJECT SPECIFICATIONS OTHERWISE, THE CONSTRUCTION PROCESS SHALL BE METHOD. THE AGGREGATE GRADATION SHALL BE 1/2" THE HMA TYPE SHALL BE TYPE "A" AND THE BINDER SHALL BE PG 70-10. CONTRACTOR SHALL TACK COAT ALL SURFACES TO RECEIVE HMA AND SHALL CONFORM TO THE CALTRANS STANDARD SPECIFICATIONS SECTION 39, "HOT MIX ASPHALT."
- SUBGRADE TO RECEIVE BASE, SUB-BASE OR ASPHALT CONCRETE SHALL HAVE THE VEGETATION REMOVED AND SHALL BE BLADED OR DISCED TO A DEPTH OF 6 INCHES. ALL ROCKS, HARD PAN OR OTHER UNSUITABLE SOLID MATERIAL OVER 2.5 INCHES IN DIMENSIONS SHALL BE REMOVED FROM THE JOB SITE. THE MATERIAL THAT HAS BEEN BLADED OR DISCED SHALL BE THOROUGHLY MIXED, WATERED AND ROLLED TO RELATIVE COMPACTION OF 95%. THE SURFACE OF THE COMPLETED SUBGRADE SHALL NOT VARY MORE THAN 0.005 FEET ABOVE OR BELOW THE PLANNED GRADE AT ANY POINT. NO AGGREGATE SUB-BASE, BASE OR ASPHALT CONCRETE SHALL BE PLACED ON THE SUBGRADE UNTIL IT HAS BEEN APPROVED BY THE ENGINEER. SEE CITY OF TURLOCK STANDARD SPECIFICATIONS, SECTION 12-4, TITLED "SUBGRADE".

LEGEND:

- | | |
|--|---|
| | ASPHALT PAVEMENT (TI=7.0)
6.0" HMA, FULL DEPTH AC OVER 6" RECOMPACTED BASE
PREPARED PER SECTION 10.19 EARTHWORK IN THE TECHNICAL SPECIFICATIONS |
| | SIDEWALK CONCRETE
3.5" PCC OVER 6" NATIVE MATERIAL
PREPARED PER SECTION 10.19 EARTHWORK IN THE TECHNICAL SPECIFICATIONS |
| | DRIVEWAY CONCRETE
5.5" PCC OVER 6" NATIVE MATERIAL
PREPARED PER SECTION 10.19 EARTHWORK IN THE TECHNICAL SPECIFICATIONS |
| | EXISTING CONCRETE TO REMAIN |
| | TRUNCATED DOMES
TRUNCATED DOMES COMPLYING WITH CBC 11B-705. |

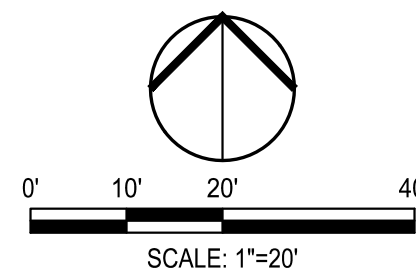

NOTE:
ALL REFERENCES AND WRITTEN DIMENSIONS SHALL SUPERCEDE ALL SCALED DISTANCES AND SHALL BE VERIFIED IN THE FIELD. ANY DISCREPANCY SHALL BE BROUGHT TO THE ATTENTION OF THE ENGINEER PRIOR TO THE COMMENCEMENT OF WORK

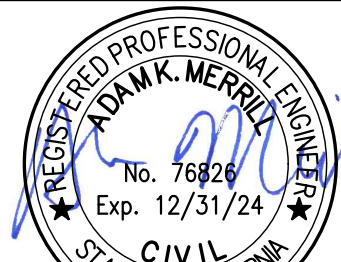

DATE SIGNED: 04/05/24



3428 Brookside Road
Stockton, California 95219
209-943-2021
www.siegfriedeng.com

CIVIL
STRUCTURAL
LANDSCAPE
ARCHITECTURE

SURVEYING
PLANNING
ATHLETIC
FACILITY DESIGN




CITY OF TURLOCK PUBLIC WORKS DEPARTMENT
ENGINEERING DIVISION
156 S. BROADWAY,
SUITE 150
(209) 668-5520

IMPROVEMENTS PLAN
COLUMBIA AVENUE IMPROVEMENTS - STATION 1+00 TO 13+14.51
CAPITAL PROJECT NO. 23-033
THE CITY OF TURLOCK ROADS PROGRAM


VERIFY SCALE
0 1"

DRAWN BY: JR
REV. BY: ARM
CH. BY: AKM
DATE: 4/5/2024
SCALE: SEE SHEET
SEI PROJ NO: 22157


DRAWING NO.
09
SHEET:
09 OF 49

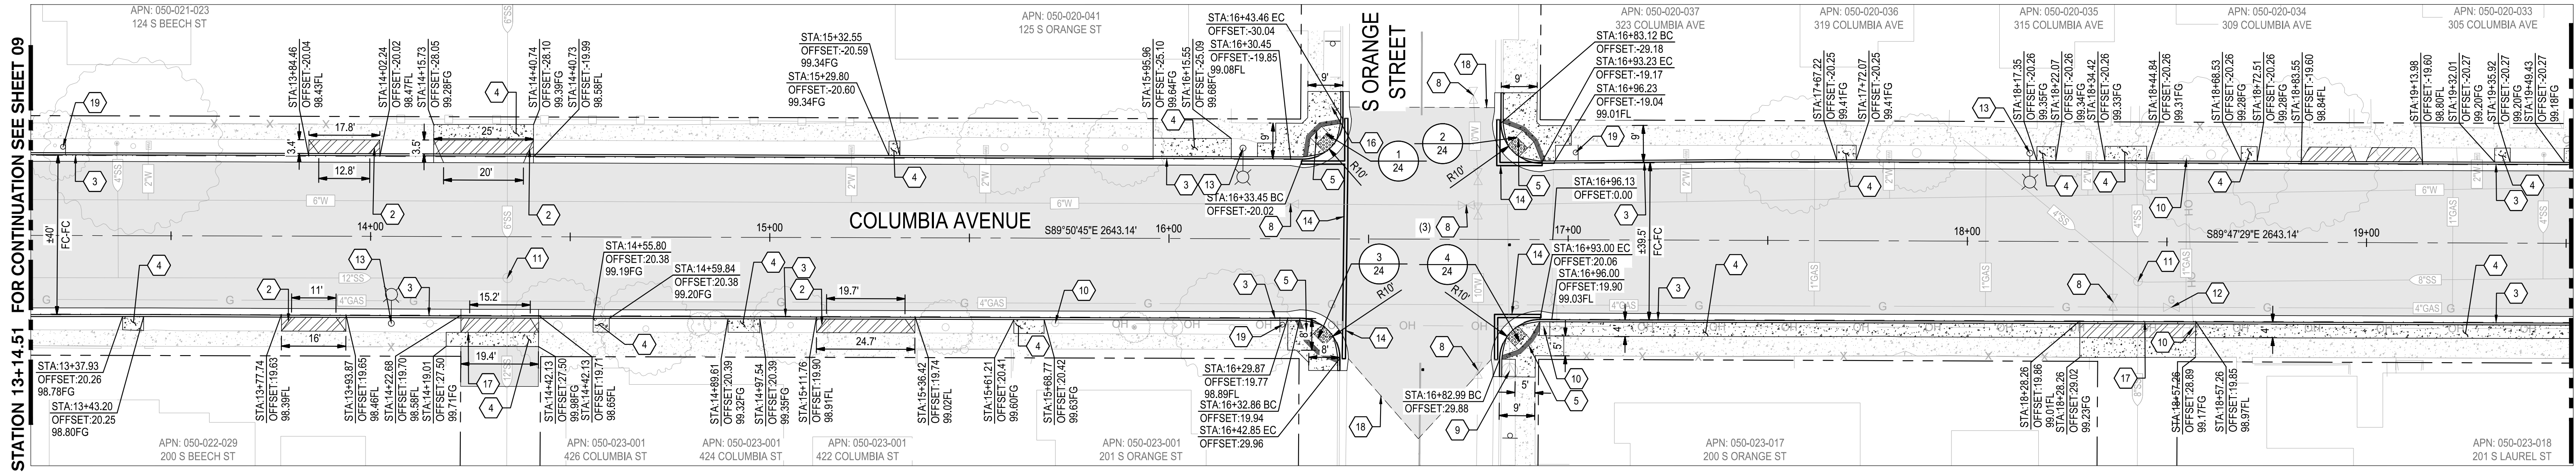

1 COLUMBIA AVENUE STA: 13+14.51 TO 19+51.36
SCALE: 1" = 20'

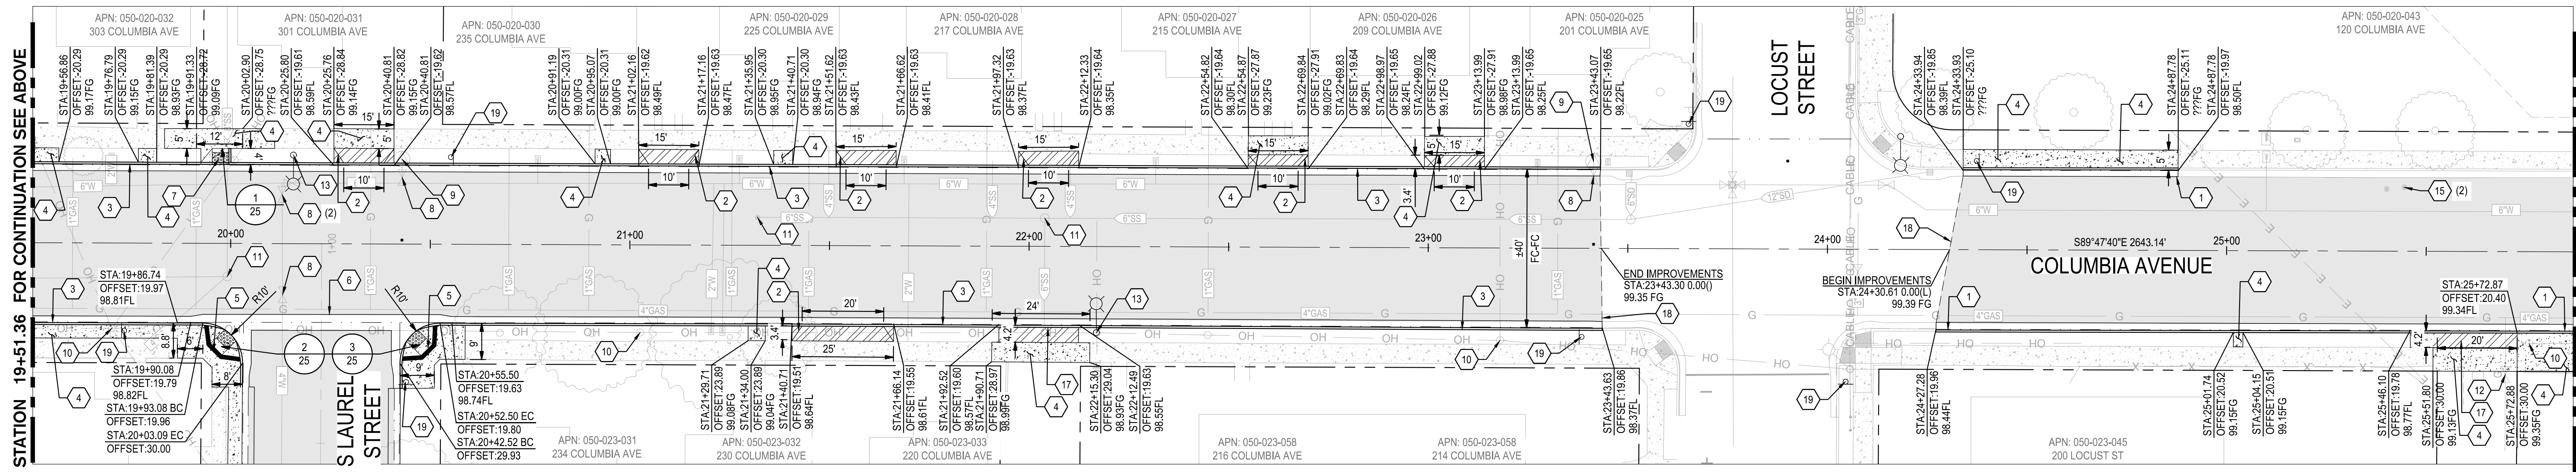

2 COLUMBIA AVENUE STA: 19+51.36 TO 25+86.35
SCALE: 1" = 20'

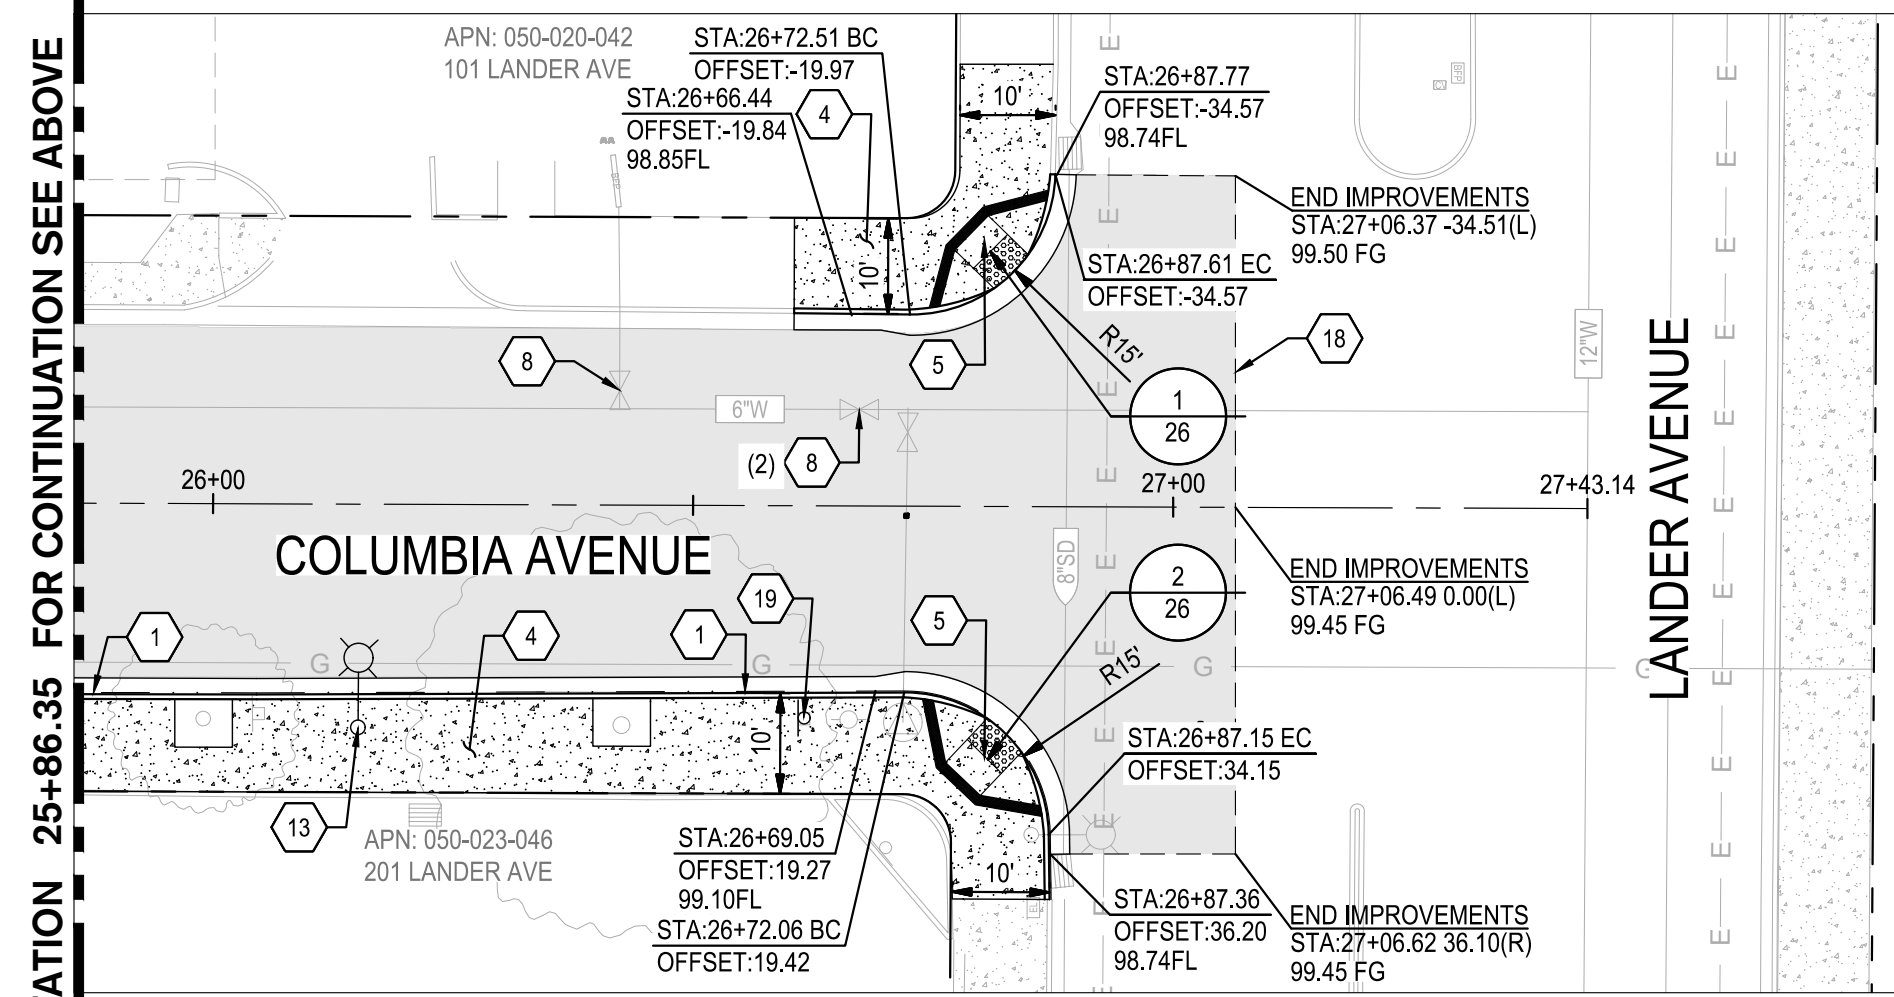

3 COLUMBIA AVENUE STA: 25+86.35 TO END
SCALE: 1" = 20'


NOTE:
FOR LAYOUT NOTES, REFER TO SHEET 09

CONSTRUCTION KEYNOTES:

- | | |
|--|--|
| 1 REMOVE AND RECONSTRUCT CONCRETE CURB & GUTTER PER CITY OF TURLOCK STD. C-1 | 11 ADJUST EXISTING SANITARY SEWER MANHOLE TO GRADE |
| 2 REMOVE AND RECONSTRUCT CONCRETE DRIVEWAY APPROACH PER CITY OF TURLOCK STD. C-5 | 12 ADJUST EXISTING NATURAL GAS VALVE TO GRADE |
| 3 REMOVE CURB AND CONSTRUCT CONCRETE CURB & GUTTER PER CITY OF TURLOCK STD. C-1 | 13 STREET LIGHT TO BE INSTALLED (NOT PART OF SCOPE) |
| 4 REMOVE AND CONSTRUCT SIDEWALK PER CITY OF TURLOCK STD. C-3 | 14 REMOVE AND DISPOSE EXISTING STORM DRAIN UNDER DRAIN |
| 5 REMOVE AND CONSTRUCT CURB RAMP PER CITY OF TURLOCK STD. C-10 | 15 ADJUST EXISTING MONITORING WELLS TO GRADE |
| 6 CONSTRUCT CONCRETE VALLEY GUTTER APPROACH PER CITY OF TURLOCK STD. C-1 | 16 REMOVE AND REINSTALL EXISTING SING AND POST. FOR LOCATION SEE SHEET 15. |
| 7 CONSTRUCT MODIFIED CASE G CURB RAMP PER CALTRANS DETAIL A88A | 17 REMOVE AND RECONSTRUCT CONCRETE ALLEY APPROACH PER CITY OF TURLOCK STD. C-7 |
| 8 ADJUST EXISTING WATER VALVE TO GRADE | 18 CONFORM TO EXISTING PAVEMENT. SEE DETAIL 2 ON SHEET 19. |
| 9 PROTECT IN PLACE EXISTING FIRE HYDRANT | 19 INSTALL STREET SIGN & POST. SEE SIGNING AND STRIPING PLANS. FOR MORE DETAILS. |
| 10 PROTECT IN PLACE EXISTING POWER/LIGHT POLE | |

LEGEND:

- | | |
|--|--|
| | ASPHALT PAVEMENT (TI=7.0)
6.0" HMA FULL DEPTH AC OVER 6" RECOMPACTED BASE
PREPARED PER SECTION 10.19 EARTHWORK IN THE TECHNICAL SPECIFICATIONS |
| | SIDEWALK CONCRETE
3.5" PCC OVER 6" NATIVE MATERIAL
PREPARED PER SECTION 10.19 EARTHWORK IN THE TECHNICAL SPECIFICATIONS |
| | DRIVEWAY CONCRETE
5.5" PCC OVER 6" NATIVE MATERIAL
PREPARED PER SECTION 10.19 EARTHWORK IN THE TECHNICAL SPECIFICATIONS |
| | EXISTING CONCRETE TO REMAIN |
| | TRUNCATED DOMES
TRUNCATED DOMES COMPLYING WITH CBC 118-705. |

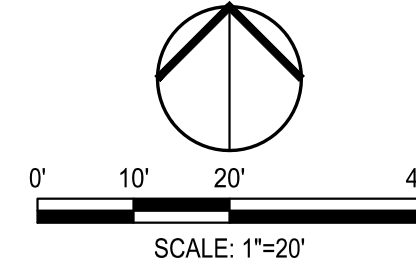




NOTE:
ALL REFERENCES AND WRITTEN DIMENSIONS SHALL SUPERCEDE ALL SCALED DISTANCES AND SHALL BE VERIFIED IN THE FIELD. ANY DISCREPANCY SHALL BE BROUGHT TO THE ATTENTION OF THE ENGINEER PRIOR TO THE COMMENCEMENT OF WORK



CITY OF TURLOCK PUBLIC WORKS DEPARTMENT
ENGINEERING DIVISION
156 S. BROADWAY,
SUITE 150
(209) 668-5520

IMPROVEMENTS PLAN
COLUMBIA AVENUE IMPROVEMENTS - STATION 13+14.51 TO END
CAPITAL PROJECT NO. 23-033
THE CITY OF TURLOCK ROADS PROGRAM

VERIFY SCALE 0 1"	DRAWN BY: JR	DRAWING NO.
	REV. BY: ARM	10
	CH. BY: AKM	
	DATE: 4/5/2024	
	SCALE: SEE SHEET	
	SEI PROJ NO: 22157	SHEET: 10 OF 49

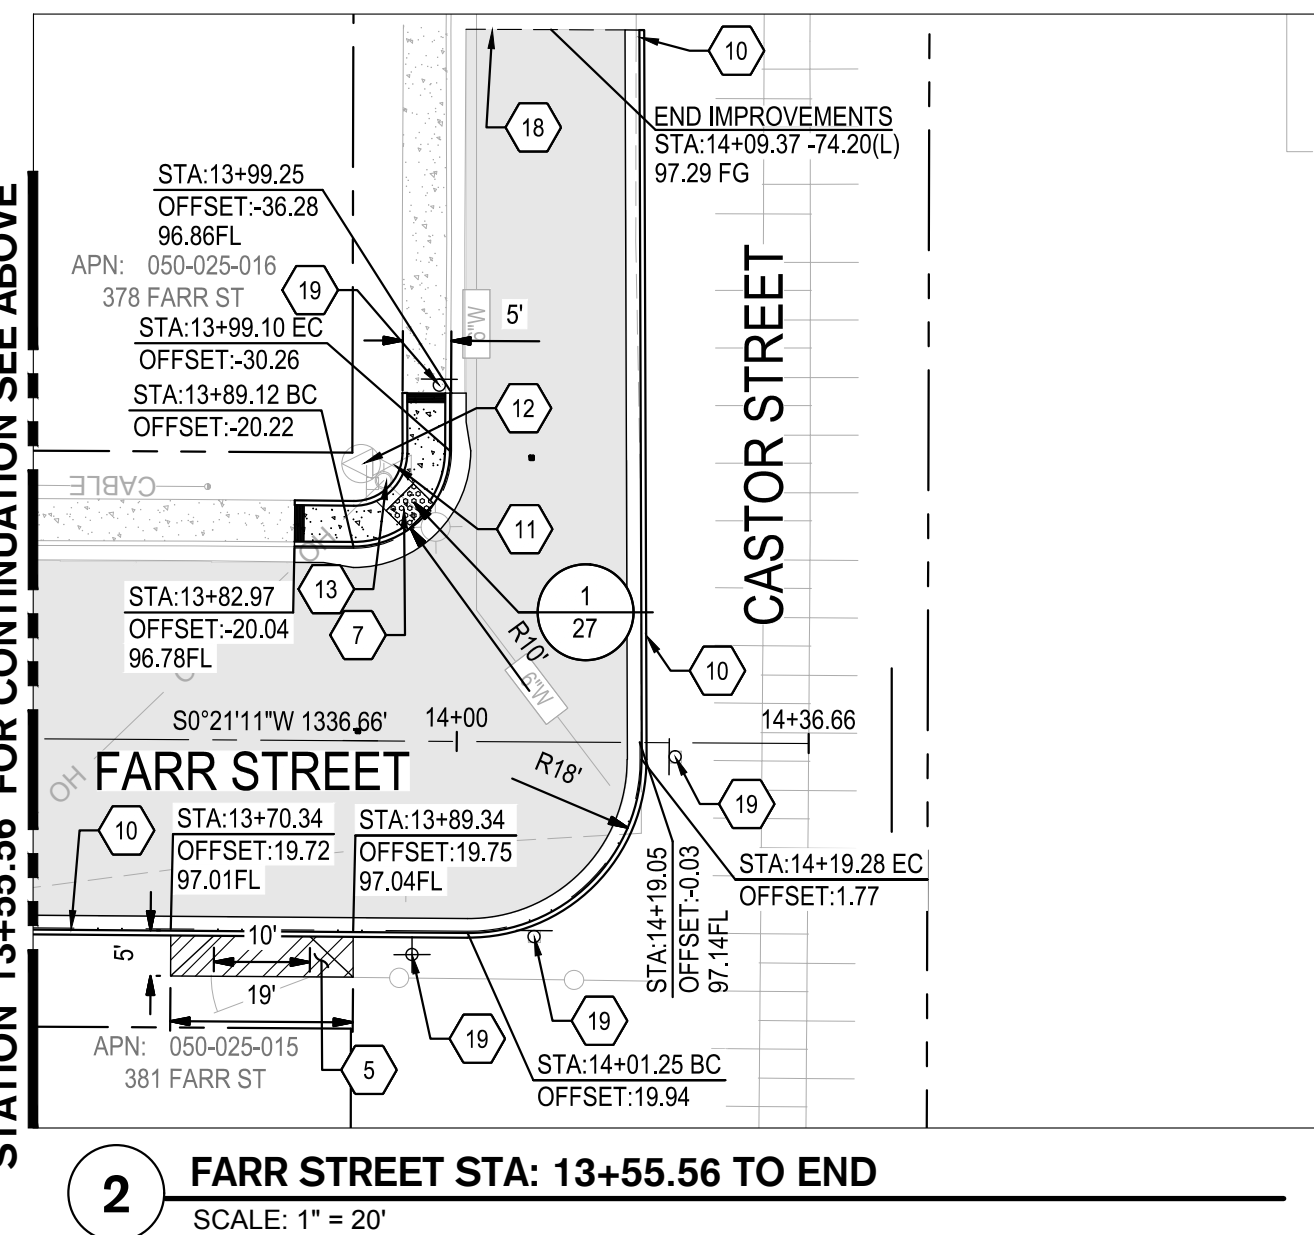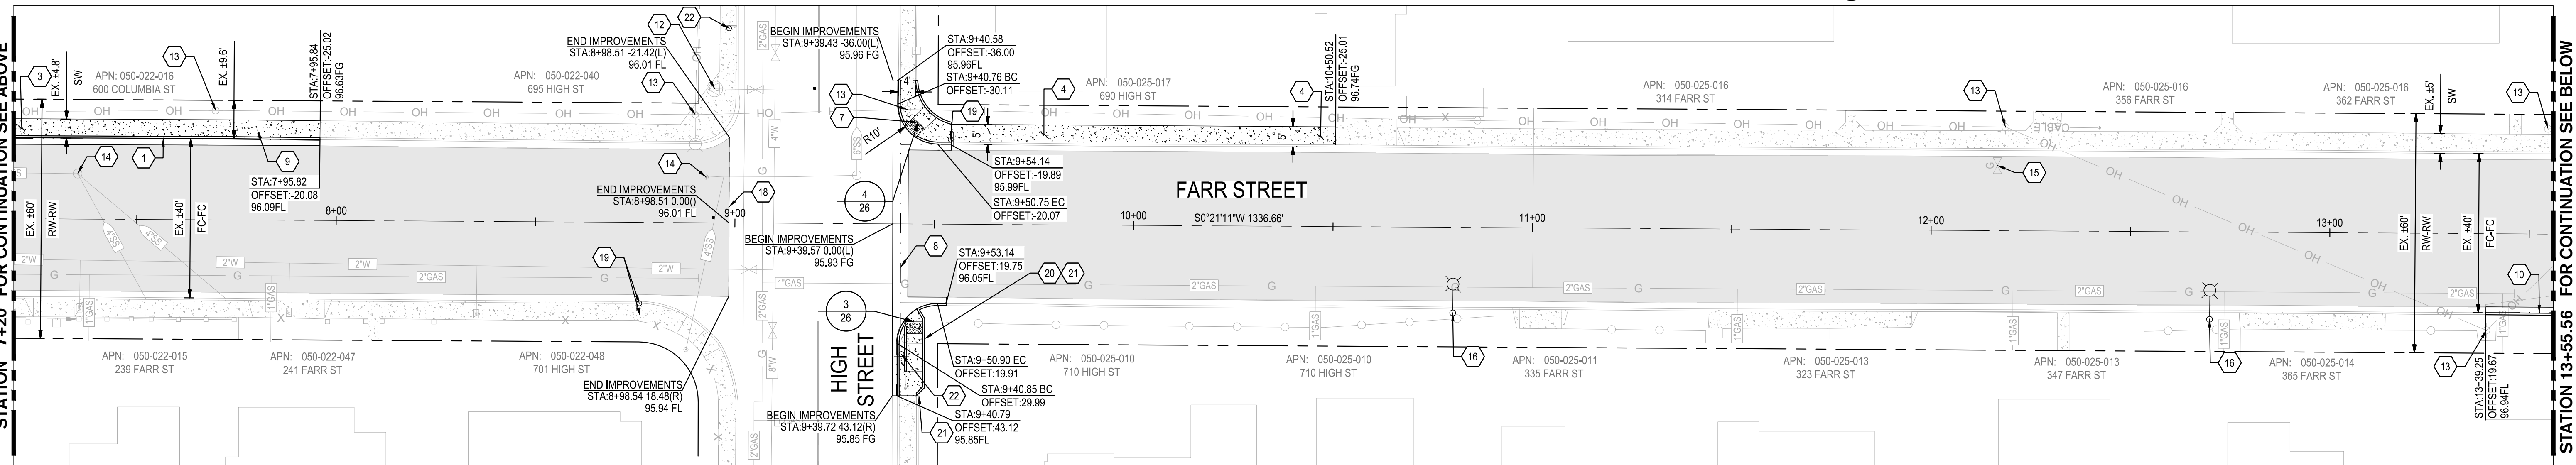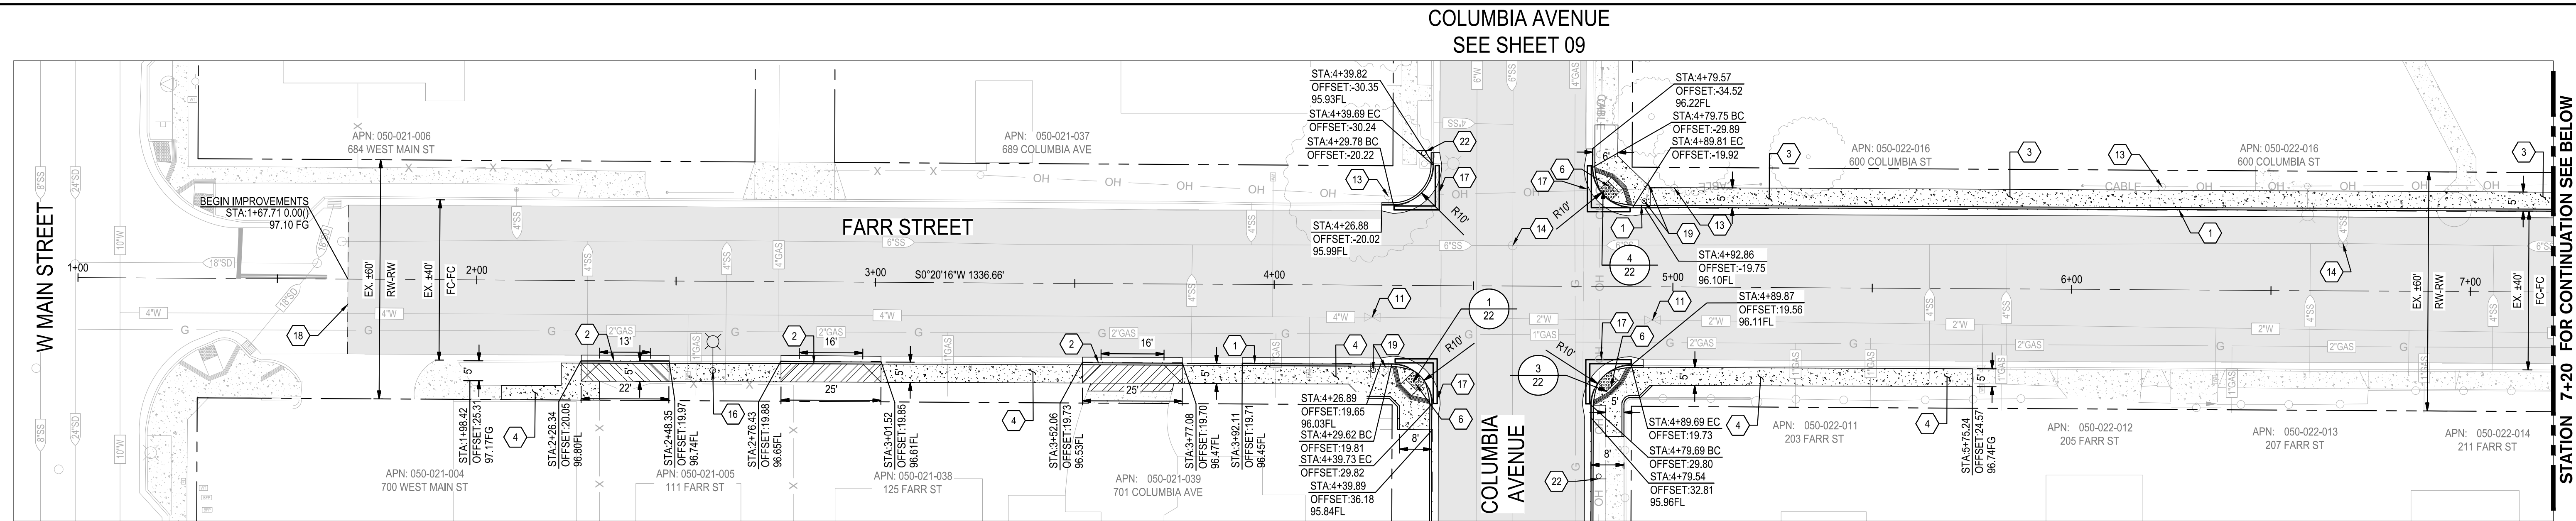

NOTE:
FOR LAYOUT NOTES, REFER TO SHEET 09

CONSTRUCTION KEYNOTES:

- 1 REMOVE AND RECONSTRUCT CONCRETE CURB & GUTTER PER CITY OF TURLOCK STD. C-1
- 2 REMOVE AND RECONSTRUCT CONCRETE DRIVEWAY APPROACH PER CITY OF TURLOCK STD. C-5
- 3 REMOVE AND CONSTRUCT SIDEWALK PER CITY OF TURLOCK STD. C-3
- 4 CONSTRUCT SIDEWALK PER CITY OF TURLOCK STD. C-3
- 5 CONSTRUCT CONCRETE DRIVEWAY APPROACH PER CITY OF TURLOCK STD. C-5
- 6 REMOVE AND CONSTRUCT CURB RAMP PER CITY OF TURLOCK STD. C-10
- 7 CONSTRUCT CURB RAMP PER CITY OF TURLOCK STD. C-12
- 8 CONSTRUCT CONCRETE VALLEY GUTTER APPROACH PER CITY OF TURLOCK STD. C-1
- 9 REMOVE EXISTING DRIVEWAY AND CONSTRUCT SIDEWALK PER CITY OF TURLOCK STD. C-3
- 10 CONSTRUCT CONCRETE CURB & GUTTER PER CITY OF TURLOCK STD. C-1
- 11 ADJUST EXISTING WATER VALVE TO GRADE


- 12 PROTECT IN PLACE EXISTING FIRE HYDRANT
- 13 PROTECT IN PLACE EXISTING POWER/LIGHT POLE
- 14 ADJUST EXISTING SANITARY SEWER MANHOLE TO GRADE
- 15 ADJUST EXISTING NATURAL GAS VALVE TO GRADE
- 16 STREET LIGHT TO BE INSTALLED (NOT PART OF SCOPE)
- 17 REMOVE AND DISPOSE EXISTING STORM DRAIN UNDER DRAIN
- 18 CONFORM TO EXISTING PAVEMENT. SEE DETAIL 2 ON SHEET 19.
- 19 REMOVE AND REINSTALL EXISTING SING AND POST. FOR LOCATION SEE SHEET 16.
- 20 REMOVE AND RECONSTRUCT MODIFIED CASE "F" CURB RAMP PER CALTRANS A88A.
- 21 REMOVE EXISTING CONCRETE WALL AS NEEDED TO RECONSTRUCT MODIFIED CASE "F" CURB RAMP. UPON COMPLETION OF IMPROVEMENTS, CONTRACTOR SHALL REPLACE WALL IN KIND.
- 22 INSTALL STREET SIGN AND POST. SEE SIGNING AND STRIPING PLANS FOR MORE DETAILS.

LANDSCAPE / IRRIGATION PROTECTION NOTES

1. CONTRACTOR SHALL VERIFY ANY IRRIGATION FACILITIES TO BE DISRUPTED IN LANDSCAPED DEMOLITION AREAS.
2. CONTRACTOR TO ADJUST EXISTING IRRIGATION FACILITIES AS NECESSARY TO THE SATISFACTION OF THE CITY ENGINEER.
3. CONTRACTOR TO VERIFY ANY IRRIGATION FACILITIES TO BE DISRUPTED IN LANDSCAPED DEMOLITION AREAS. EXISTING IRRIGATION FACILITIES SHALL BE CUT BACK AND MODIFIED TO ACCOMMODATE PROPOSED IMPROVEMENTS, AND SERVE LANDSCAPE AREAS TO REMAIN.

LEGEND:

- ASPHALT PAVEMENT (TI=7.0)
6.0" HMA, FULL DEPTH AC OVER 6" RECOMPACTED BASE
PREPARED PER SECTION 10.19 EARTHWORK IN THE TECHNICAL SPECIFICATIONS
- SIDEWALK CONCRETE
3.5" PCC OVER 6" NATIVE MATERIAL
PREPARED PER SECTION 10.19 EARTHWORK IN THE TECHNICAL SPECIFICATIONS
- DRIVEWAY CONCRETE
5.5" PCC OVER 6" NATIVE MATERIAL
PREPARED PER SECTION 10.19 EARTHWORK IN THE TECHNICAL SPECIFICATIONS
- EXISTING CONCRETE TO REMAIN
- TRUNCATED DOMES
TRUNCATED DOMES COMPLYING WITH CBC 11B-705.

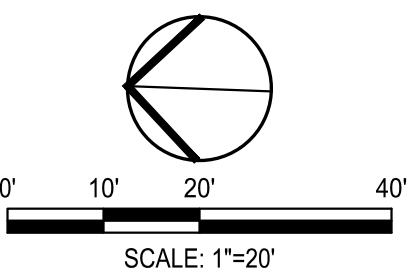



NOTE:
ALL REFERENCES AND WRITTEN DIMENSIONS SHALL SUPERCEDE ALL SCALED DISTANCES AND SHALL BE VERIFIED IN THE FIELD. ANY DISCREPANCY SHALL BE BROUGHT TO THE ATTENTION OF THE ENGINEER PRIOR TO THE COMMENCEMENT OF WORK




CITY OF TURLOCK PUBLIC WORKS DEPARTMENT
ENGINEERING DIVISION
156 S. BROADWAY,
SUITE 150
(209) 668-5520

IMPROVEMENTS PLAN
FARR STREET IMPROVEMENTS
CAPITAL PROJECT NO. 23-033
THE CITY OF TURLOCK ROADS PROGRAM

VERIFY SCALE 0 1"	DRAWN BY: JR REV. BY: ARM CH. BY: AKM DATE: 4/5/2024 SCALE: SEE SHEET SEI PROJ NO: 22157	DRAWING NO. 11 SHEET: 11 OF 49
----------------------	---	---

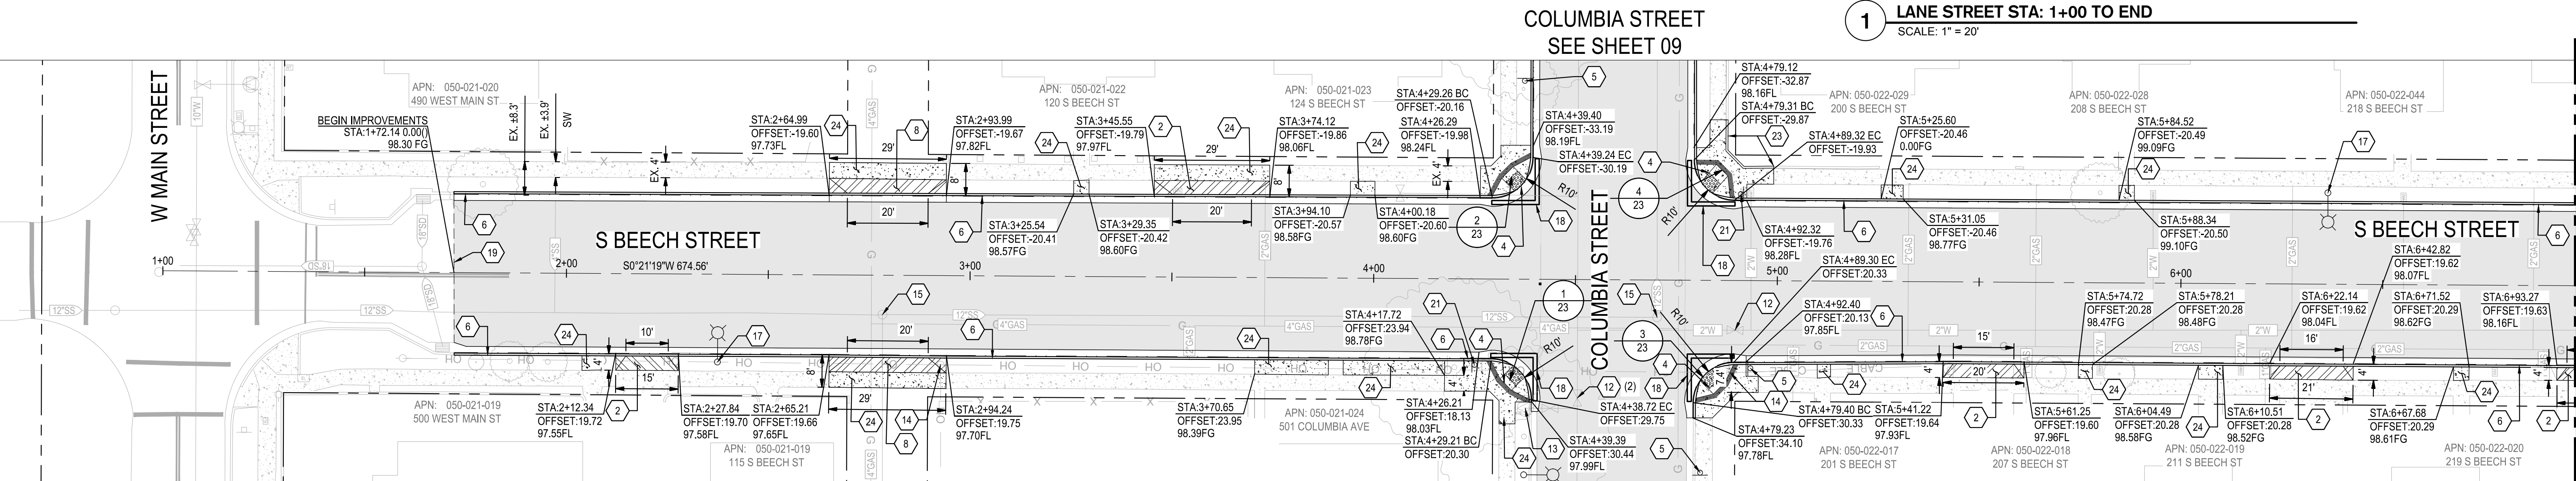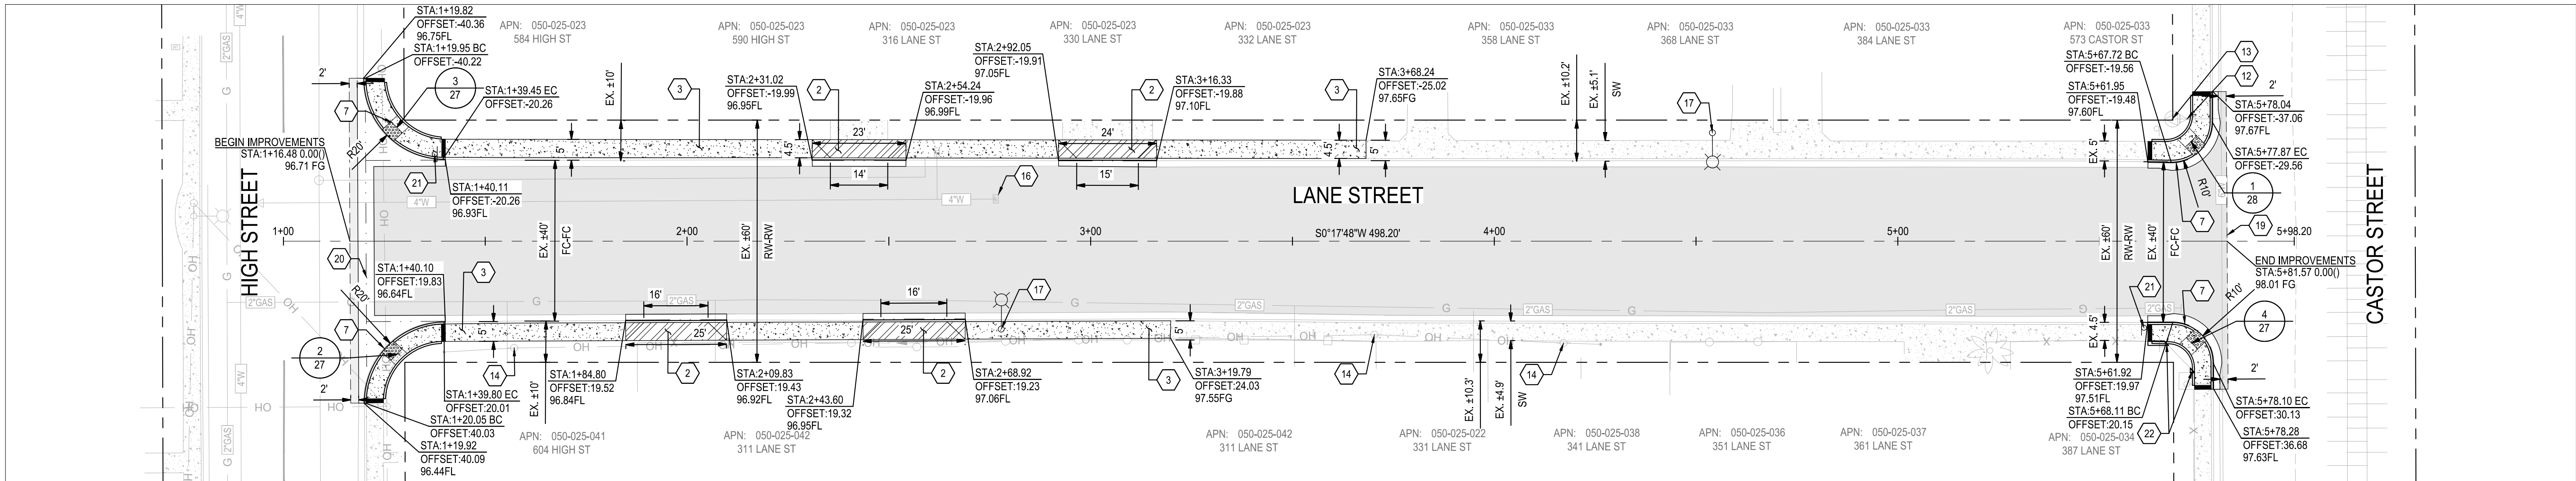

NOTE:
FOR LAYOUT NOTES, REFER TO SHEET 09

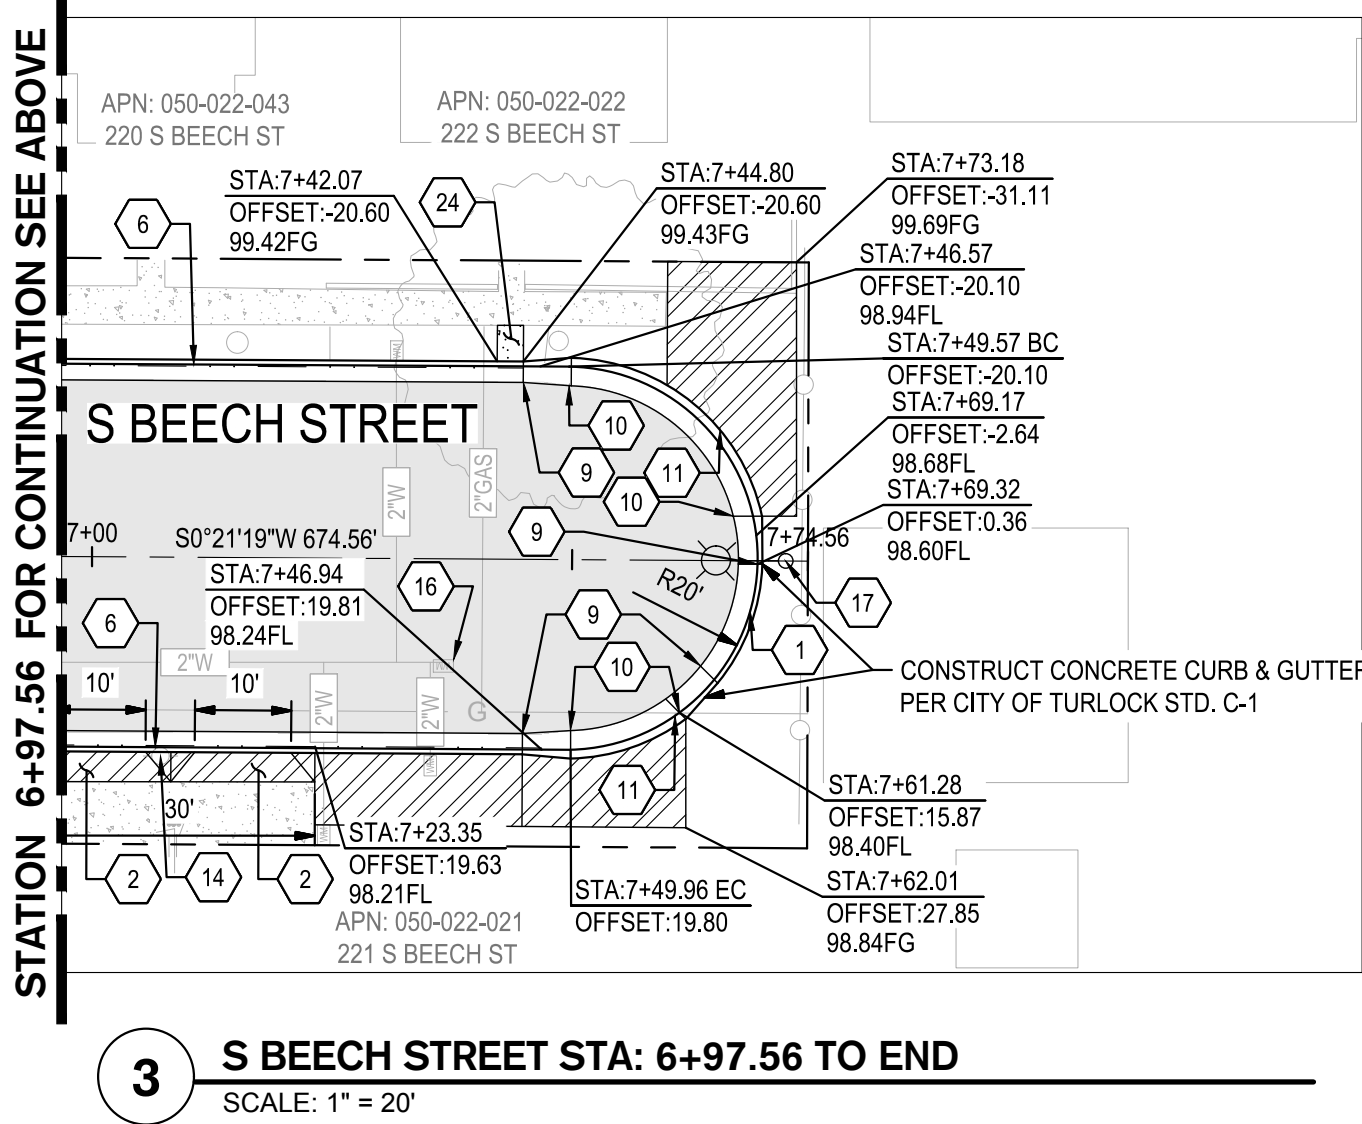

CONSTRUCTION KEYNOTES:


- | | |
|--|--|
| 1 REMOVE AND RECONSTRUCT CONCRETE CURB & GUTTER PER CITY OF TURLOCK STD. C-1 | 13 PROTECT IN PLACE EXISTING FIRE HYDRANT |
| 2 REMOVE AND RECONSTRUCT CONCRETE DRIVEWAY APPROACH PER CITY OF TURLOCK STD. C-5 | 14 PROTECT IN PLACE EXISTING POWER/LIGHT POLE |
| 3 CONSTRUCT SIDEWALK PER CITY OF TURLOCK STD. C-3 | 15 ADJUST EXISTING SANITARY SEWER MANHOLE TO GRADE |
| 4 REMOVE AND RECONSTRUCT CURB RAMP PER CITY OF TURLOCK STD. C-10 | 16 ADJUST EXISTING WATER BLOW-OFF TO GRADE |
| 5 INSTALL STREET SIGN AND POST. SEE SIGNING AND STRIPING PLANS FOR MORE DETAILS. | 17 STREET LIGHT TO BE INSTALLED (NOT PART OF SCOPE) |
| 6 REMOVE EXISTING CURB AND CONSTRUCT CONCRETE CURB & GUTTER PER CITY OF TURLOCK STD. C-1 | 18 REMOVE AND DISPOSE EXISTING STORM DRAIN UNDER DRAIN |
| 7 CONSTRUCT CURB RAMP PER CITY OF TURLOCK STD. C-12 | 19 CONFORM TO EXISTING PAVEMENT. SEE DETAIL 2 ON SHEET 19. |
| 8 REMOVE AND RECONSTRUCT CONCRETE ALLEY APPROACH PER CITY OF TURLOCK STD. C-7 | 20 REMOVE AND RECONSTRUCT CONCRETE VALLEY GUTTER APPROACH PER CITY OF TURLOCK STD. C-1 |
| 9 BEGIN TRANSITION FOR CONCRETE ROLLED CURB PER DETAIL 1 ON SHEET 19. | 21 REMOVE AND REINSTALL EXISTING SING AND POST. FOR LOCATION SEE SHEET 17. |
| 10 END TRANSITION FOR CONCRETE ROLLED CURB PER DETAIL 1 ON SHEET 19. | 22 REMOVE AND REPLACE IN KIND EXISTING WOOD FENCE. RELOCATION OF WOODEN FENCE SHALL BE BEHIND CURB RAMP IMPROVEMENTS. |
| 11 CONSTRUCT CONCRETE ROLLED CURB AND GUTTER PER DETAIL 1 ON SHEET 19. | 23 REMOVE AND REPLACE IN KIND #21.5 LF OF EXISTING 8" HIGH CONCRETE CURB. INSTALLATION OF 8" HIGH CONCRETE CURB SHALL BE BEHIND CURB RAMP CONCRETE IMPROVEMENTS. SEE CITY OF TURLOCK VERTICAL CURB DETAIL STD. C-1.. |
| 12 ADJUST EXISTING WATER VALVE TO GRADE | 24 REMOVE AND RECONSTRUCT SIDEWALK PER CITY OF TURLOCK STD. C-3 |

LANDSCAPE / IRRIGATION PROTECTION NOTES

- CONTRACTOR SHALL VERIFY ANY IRRIGATION FACILITIES TO BE DISRUPTED IN LANDSCAPED DEMOLITION AREAS.
- CONTRACTOR TO ADJUST EXISTING IRRIGATION FACILITIES AS NECESSARY TO THE SATISFACTION OF THE CITY ENGINEER.
- CONTRACTOR TO VERIFY ANY IRRIGATION FACILITIES TO BE DISRUPTED IN LANDSCAPED DEMOLITION AREAS. EXISTING IRRIGATION FACILITIES SHALL BE CUT BACK AND MODIFIED TO ACCOMMODATE PROPOSED IMPROVEMENTS, AND SERVE LANDSCAPE AREAS TO REMAIN.

LEGEND:

- | | |
|--|--|
| | ASPHALT PAVEMENT (11=7.0)
6.0" HMA FULL DEPTH AC OVER 6" RECOMPACTED BASE
PREPARED PER SECTION 10.19 EARTHWORK IN THE TECHNICAL SPECIFICATIONS |
| | SIDEWALK CONCRETE
3.5" PCC OVER 6" NATIVE MATERIAL
PREPARED PER SECTION 10.19 EARTHWORK IN THE TECHNICAL SPECIFICATIONS |
| | DRIVEWAY CONCRETE
5.5" PCC OVER 6" NATIVE MATERIAL
PREPARED PER SECTION 10.19 EARTHWORK IN THE TECHNICAL SPECIFICATIONS |
| | EXISTING CONCRETE TO REMAIN |
| | TRUNCATED DOMES
TRUNCATED DOMES COMPLYING WITH CBC 11B-705. |

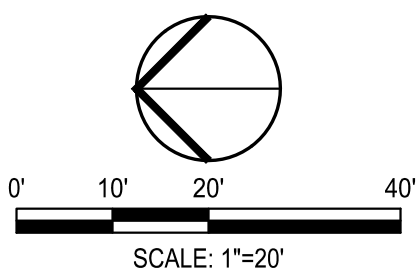

NOTE:
ALL REFERENCES AND WRITTEN DIMENSIONS SHALL SUPERCEDE ALL SCALED DISTANCES AND SHALL BE VERIFIED IN THE FIELD. ANY DISCREPANCY SHALL BE BROUGHT TO THE ATTENTION OF THE ENGINEER PRIOR TO THE COMMENCEMENT OF WORK




CITY OF TURLOCK PUBLIC WORKS DEPARTMENT
ENGINEERING DIVISION
156 S. BROADWAY,
SUITE 150
(209) 668-5520

IMPROVEMENTS PLAN
LANE STREET & S. BEECH STREET IMPROVEMENTS
CAPITAL PROJECT NO. 23-033
THE CITY OF TURLOCK ROADS PROGRAM



VERIFY SCALE 0 1"	DRAWN BY: JR REV. BY: ARM CH. BY: AKM DATE: 4/5/2024 SCALE: SEE SHEET SEI PROJ NO: 22157	DRAWING NO. 12 SHEET: 12 OF 49
----------------------	---	---

COLUMBIA AVENUE
SEE SHEET 10

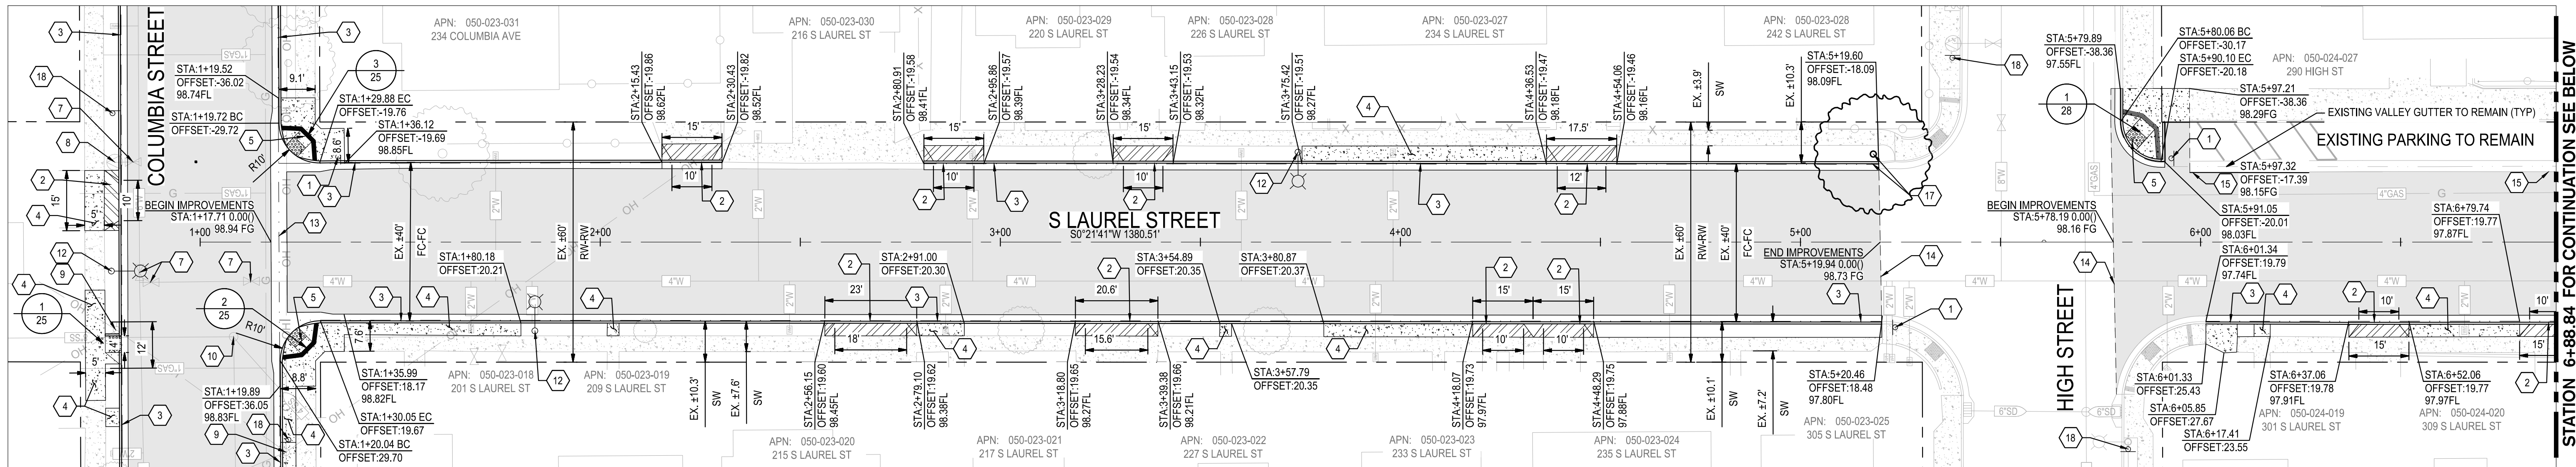

COLUMBIA AVENUE
SEE SHEET 10

1 S LAUREL STREET STA: 1+00 TO 6+88.84
SCALE: 1" = 20'

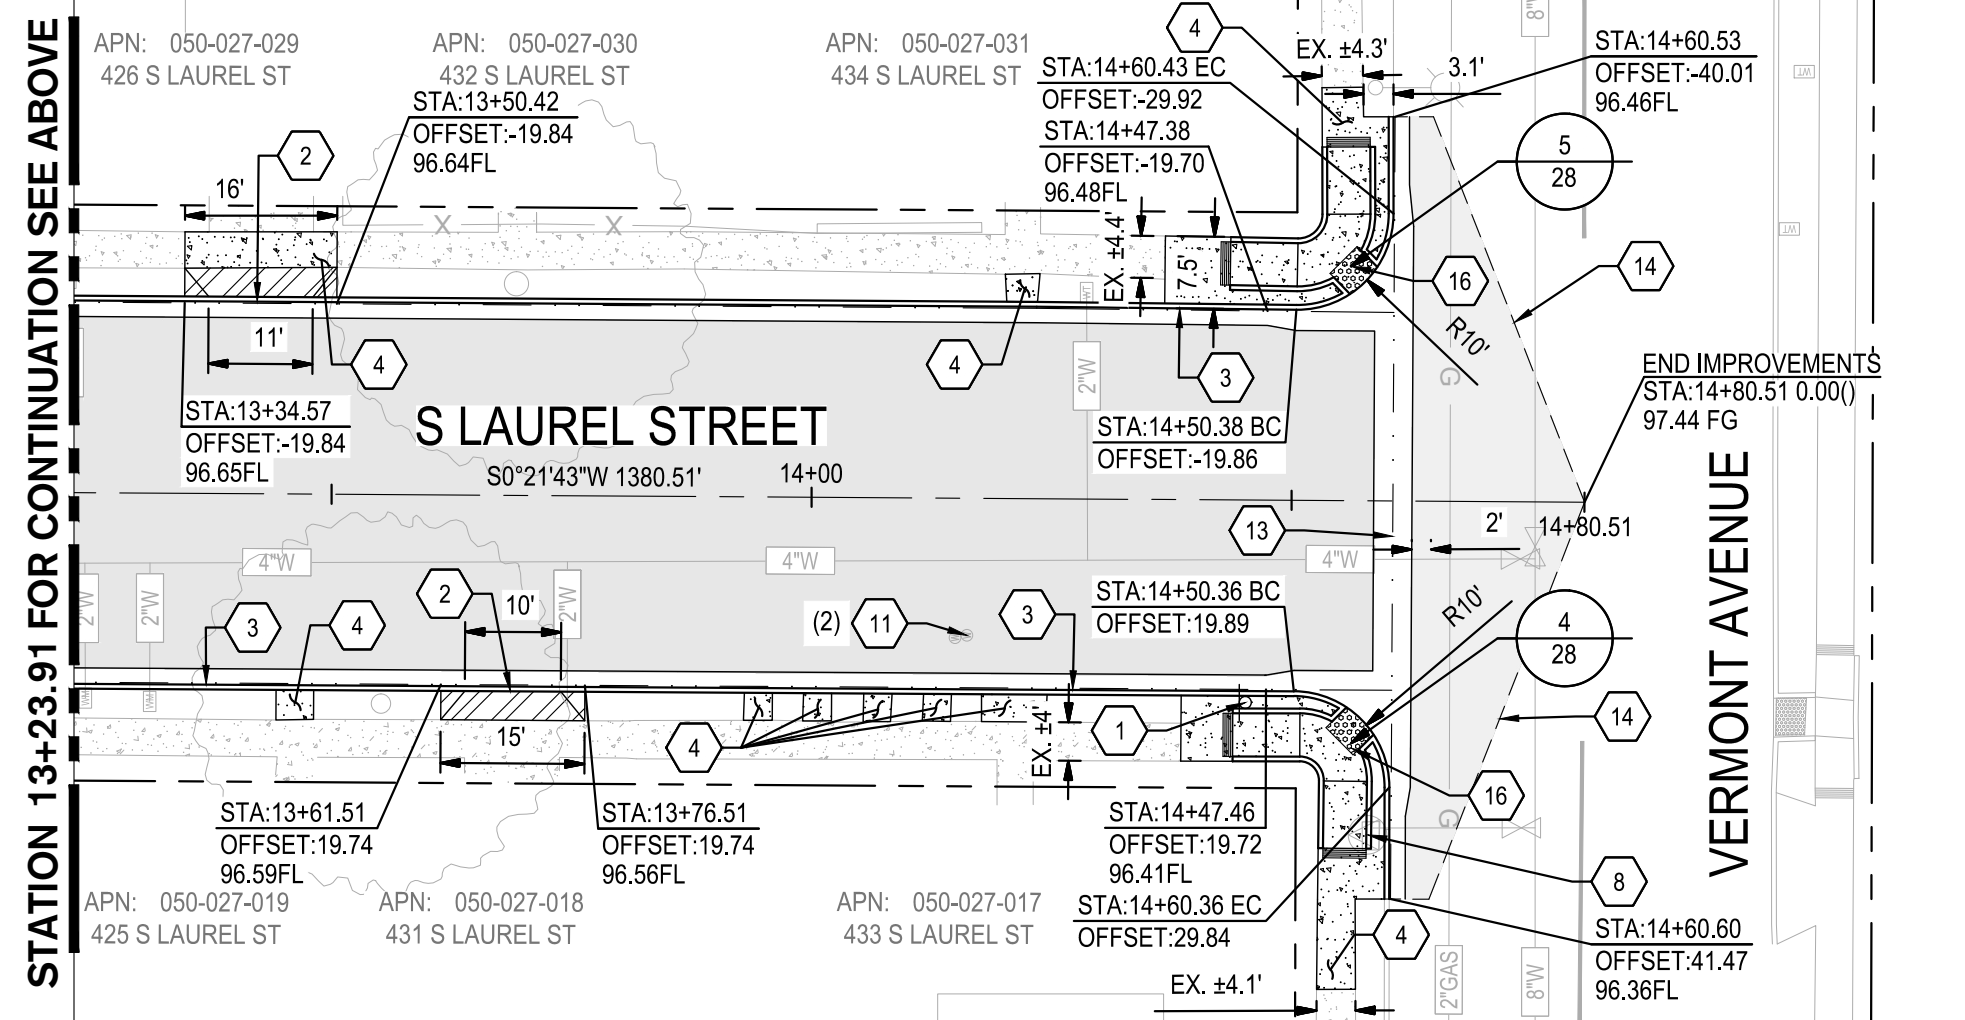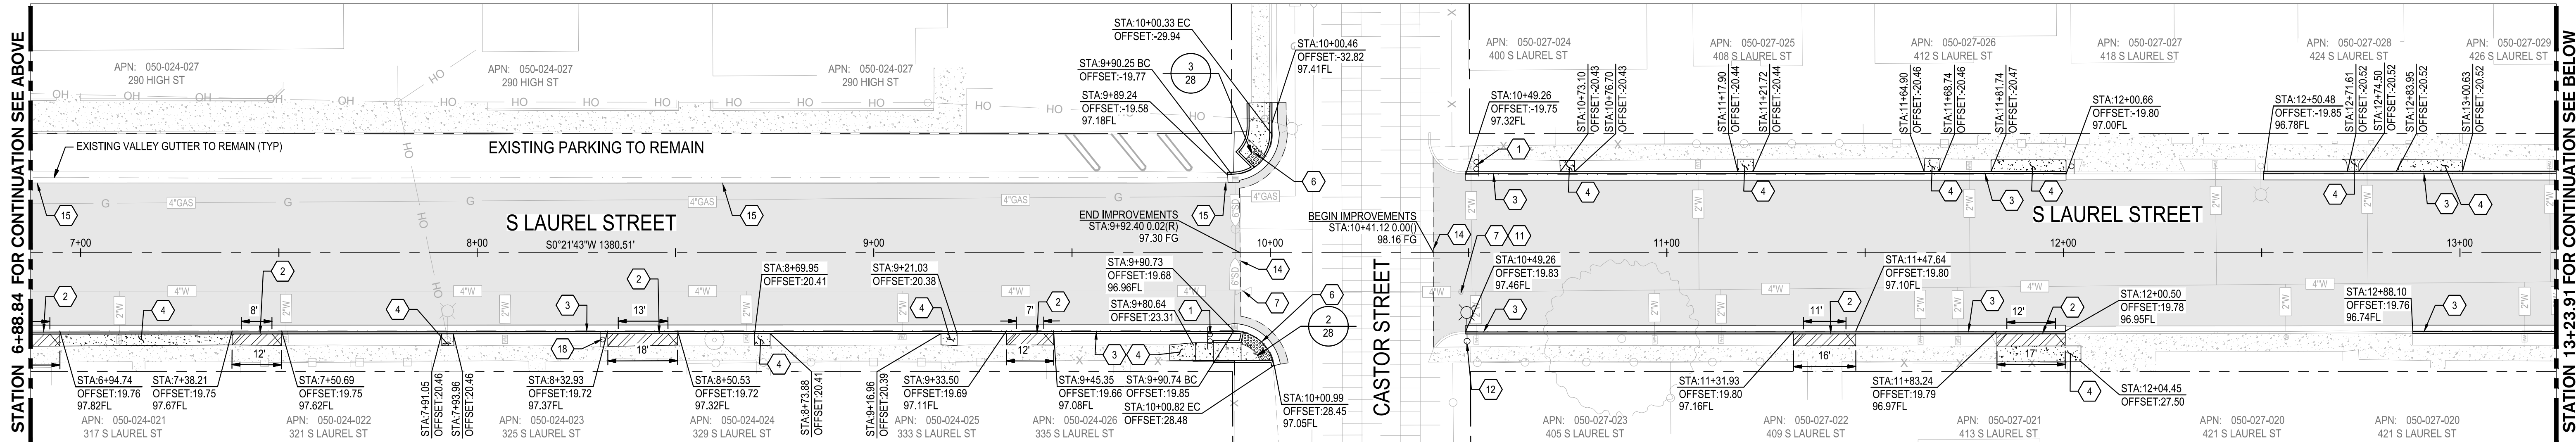

3 S LAUREL STREET STA: 13+23.91 TO END
SCALE: 1" = 20'

NOTE:


FOR LAYOUT NOTES, REFER TO SHEET 09

CONSTRUCTION KEYNOTES:


- 1 REMOVE AND REINSTALL EXISTING SIGN AND POST. FOR LOCATION SEE SHEET 18.
- 2 REMOVE AND RECONSTRUCT CONCRETE DRIVEWAY APPROACH PER CITY OF TURLOCK STD. C-5
- 3 REMOVE EXISTING CURB AND CONSTRUCT CONCRETE CURB & GUTTER PER CITY OF TURLOCK STD. C-1
- 4 REMOVE AND CONSTRUCT SIDEWALK PER CITY OF TURLOCK STD. C-3
- 5 REMOVE AND CONSTRUCT CURB RAMP PER CITY OF TURLOCK STD. C-10
- 6 CONSTRUCT MODIFIED CASE G CALTRANS RAMP PER DETAIL A88A
- 7 ADJUST EXISTING WATER VALVE TO GRADE
- 8 PROTECT IN PLACE EXISTING FIRE HYDRANT
- 9 PROTECT IN PLACE EXISTING POWER/LIGHT POLE
- 10 ADJUST EXISTING SANITARY SEWER MANHOLE TO GRADE
- 11 PROTECT EXISTING MONITORING WATER WELLS IN PLACE
- 12 STREET LIGHT TO BE INSTALLED (NOT PART OF SCOPE)
- 13 CONSTRUCT CONCRETE VALLEY GUTTER APPROACH PER CITY OF TURLOCK STD. C-1
- 14 CONFORM TO EXISTING PAVEMENT. SEE DETAIL 2 ON SHEET 19.
- 15 ASPHALT PAVEMENT SHALL MATCH EXISTING CONCRETE GRADE
- 16 REMOVE AND CONSTRUCT CURB RAMP PER CITY OF TURLOCK STD. C-12
- 17 REMOVE EXISTING CURB AND CONSTRUCT CONCRETE CURB & GUTTER PER CITY OF TURLOCK STD. C-1. CONTRACTOR SHALL MODIFY THE CURB AND GUTTER IN FRONT OF TREE. FOR MODIFIED CURB & GUTTER SEE DETAIL 4 ON SHEET 19.
- 18 INSTALL STREET SIGN AND POST. SEE SIGNING AND STRIPING PLANS FOR MORE DETAILS.

LEGEND:

- ASPHALT PAVEMENT (TI=7.0)
6.0" HMA FULL DEPTH AC OVER 6" RECOMPACTED BASE
PREPARED PER SECTION 10.19 EARTHWORK IN THE TECHNICAL SPECIFICATIONS
- SIDEWALK CONCRETE
3.5" PCC OVER 6" NATIVE MATERIAL
PREPARED PER SECTION 10.19 EARTHWORK IN THE TECHNICAL SPECIFICATIONS
- DRIVEWAY CONCRETE
5.5" PCC OVER 6" NATIVE MATERIAL
PREPARED PER SECTION 10.19 EARTHWORK IN THE TECHNICAL SPECIFICATIONS
- EXISTING CONCRETE TO REMAIN
- TRUNCATED DOMES
TRUNCATED DOMES COMPLYING WITH CBC 11B-705.

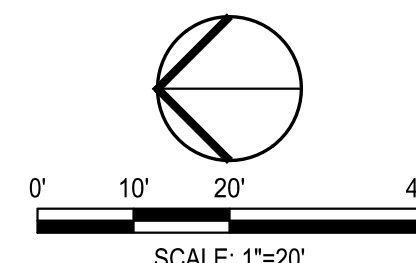

NOTE:
ALL REFERENCES AND WRITTEN
DIMENSIONS SHALL SUPERCEDE
ALL SCALED DISTANCES AND
SHALL BE VERIFIED IN THE
FIELD. ANY DISCREPANCY
SHALL BE BROUGHT TO THE
ATTENTION OF THE ENGINEER
PRIOR TO THE COMMENCEMENT
OF WORK

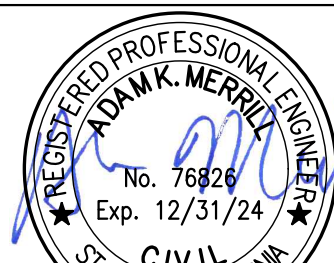


DATE SIGNED: 04/05/24



3428 Brookside Road
Stockton, California 95219
209-943-2021
www.siegfriedeng.com

- CIVIL
- STRUCTURAL
- LANDSCAPE
- ARCHITECTURE
- SURVEYING
- PLANNING
- ATHLETIC
- FACILITY DESIGN

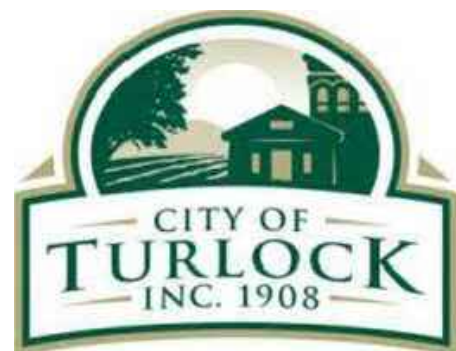


CITY OF TURLOCK PUBLIC WORKS DEPARTMENT
ENGINEERING DIVISION
156 S. BROADWAY,
SUITE 150
(209) 668-5520

IMPROVEMENTS PLAN
S. LAUREL STREET IMPROVEMENTS
CAPITAL PROJECT NO. 23-033
THE CITY OF TURLOCK ROADS PROGRAM


VERIFY SCALE
0 1"

DRAWN BY: JR
REV. BY: ARM
CH. BY: AKM
DATE: 4/5/2024
SCALE: SEE SHEET
SEI PROJ NO: 22157

DRAWING NO.
13
SHEET:
13 OF 49

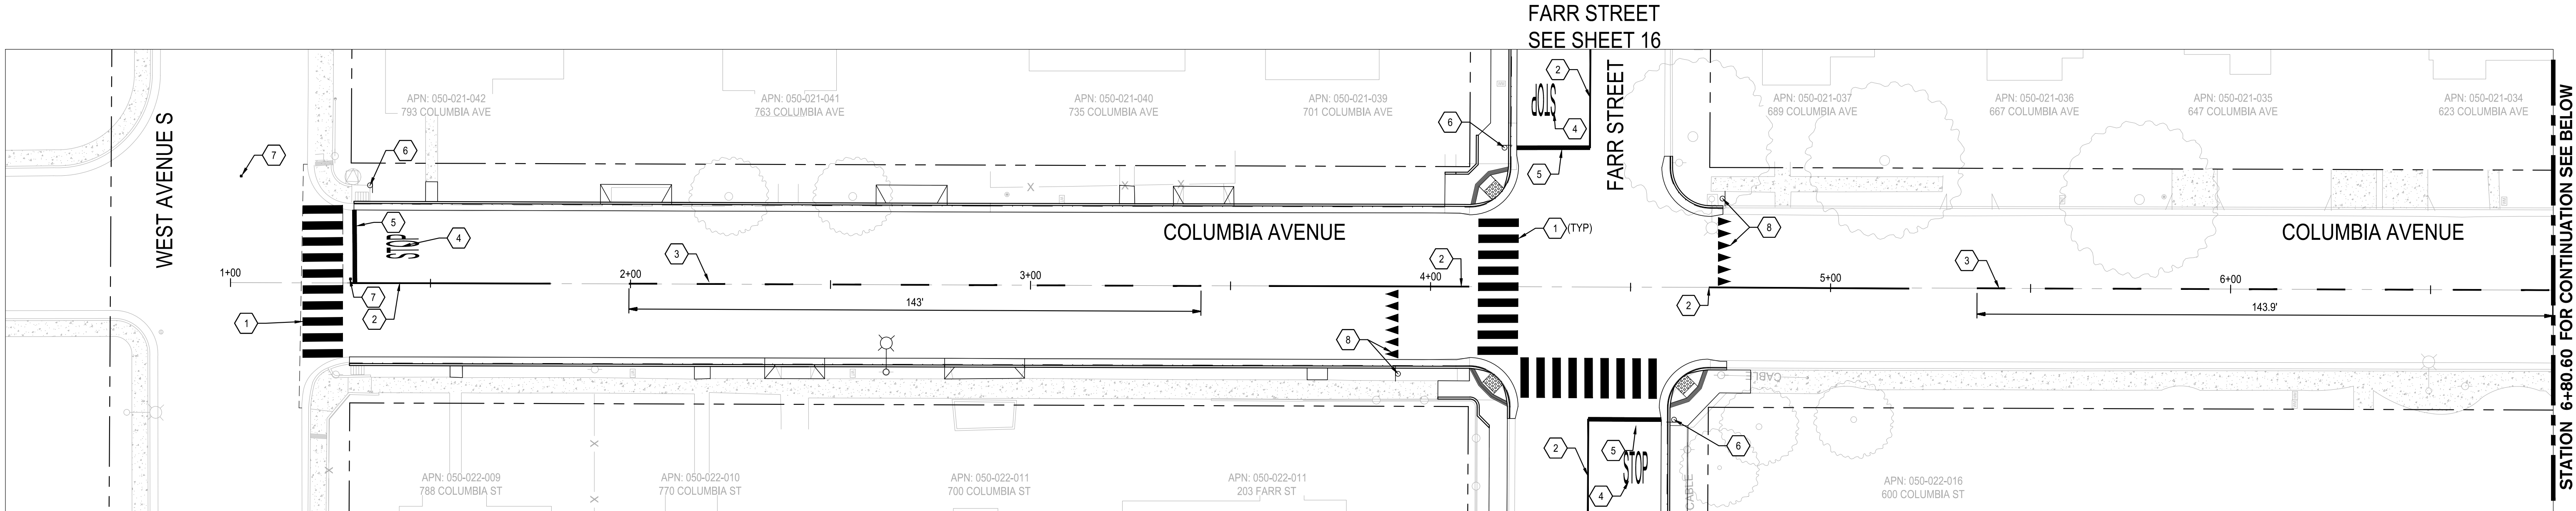

1 COLUMBIA AVENUE STA: 1+00 TO 6+80.60
SCALE: 1" = 20'

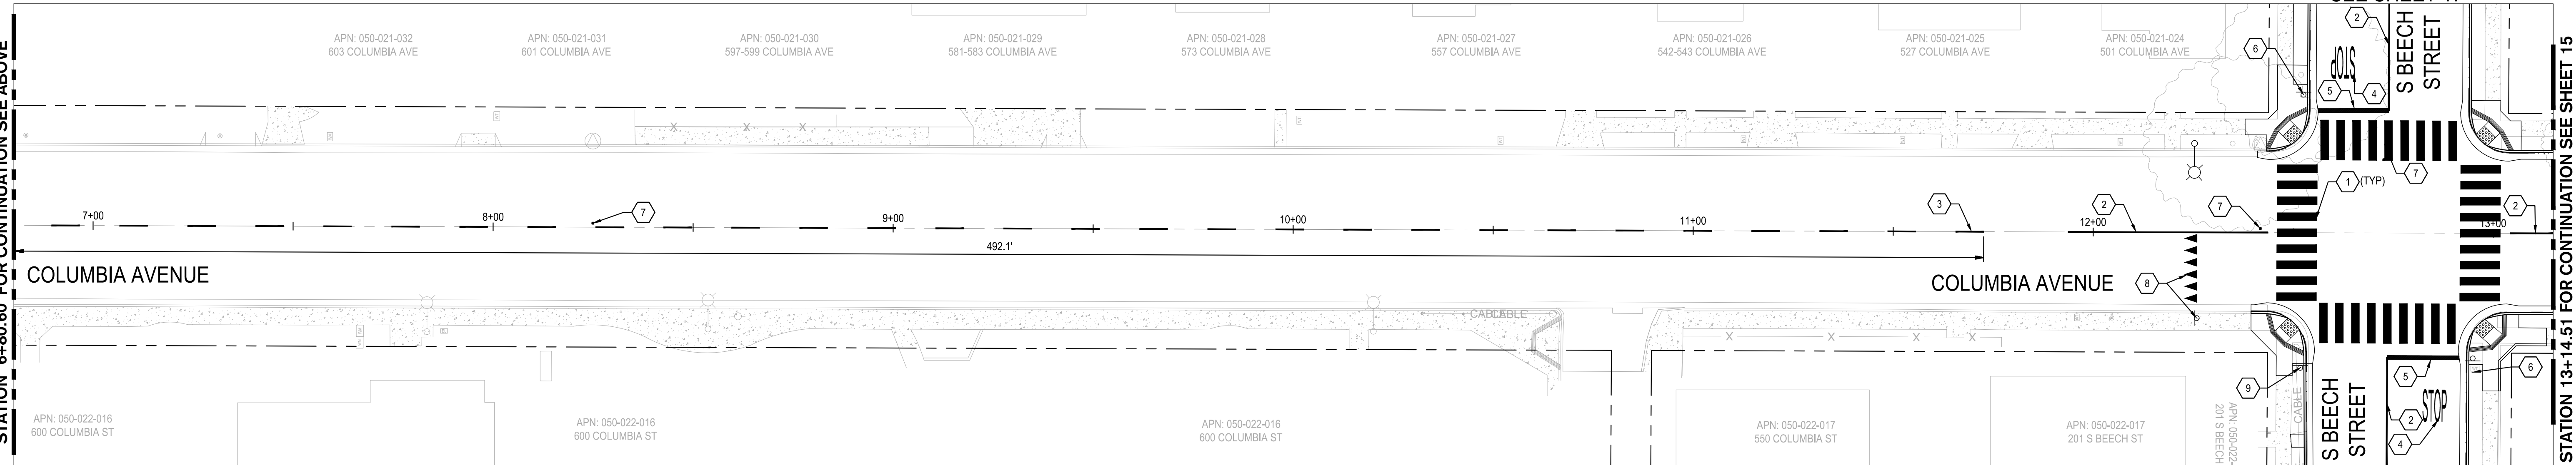


2 COLUMBIA AVENUE STA: 6+80.60 TO 13+14.51
SCALE: 1" = 20'

SIGNING AND STRIPING NOTES:

PROTECT IN PLACE ALL EXISTING SIGNS UNLESS NOTED OTHERWISE ON PLAN.

CONSTRUCTION KEYNOTES:

- 1 INSTALL CROSSWALK PER CITY OF TURLOCK STD. C-17
- 2 INSTALL 50 LF OF DETAIL 22 TRAFFIC LINES PER CALTRANS STANDARD DETAIL A20A
- 3 INSTALL DETAIL 2 TRAFFIC LINES PER CALTRANS STANDARD DETAIL A20A
- 4 INSTALL "STOP" MARKING PER CALTRANS STANDARD DETAIL A24D
- 5 INSTALL LIMIT STOP LINE MARKING FROM CENTERLINE TO LIP OF GUTTER PER CALTRANS STANDARD DETAIL A20G
- 6 REINSTALL EXISTING POST AND R1-1 SIGN PANEL PER CA MUTCD FIGURE 2B-1.
INSTALL STREET NAME SIGN PANELS ON POST PER CITY STANDARD DETAIL ST-10 THRU ST-12.
- 7 INSTALL BLUE REFLECTIVE HYDRANT MARKER PER CITY OF TURLOCK STD. W-3.
- 8 INSTALL YIELD PAVEMENT MARKINGS AND R1-5 SIGNAGE PER CA MUTCD FIGURE 3B-17.
- 9 INSTALL POST AND W14-1 SIGN PANEL PER CA MUTCD.

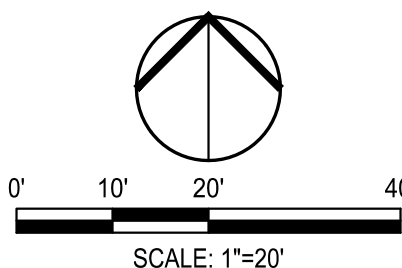

Know what's below.
Call before you dig.

NOTE:
ALL REFERENCES AND WRITTEN
DIMENSIONS SHALL SUPERCEDE
ALL SCALED DISTANCES AND
SHALL BE VERIFIED IN THE
FIELD. ANY DISCREPANCY
SHALL BE BROUGHT TO THE
ATTENTION OF THE ENGINEER
PRIOR TO THE COMMENCEMENT
OF WORK



DATE SIGNED: 04/02/24



SIEGFRIED

3428 Brookside Road
Stockton, California 95219
209-943-2021
www.siegfriedeng.com

■ CIVIL ■ SURVEYING
■ STRUCTURAL ■ PLANNING
■ LANDSCAPE ■ ATHLETIC
■ ARCHITECTURE ■ FACILITY DESIGN






CITY OF TURLOCK PUBLIC WORKS DEPARTMENT
ENGINEERING DIVISION
156 S. BROADWAY,
SUITE 150
(209) 668-5520

SIGNING AND STRIPING PLAN
COLUMBIA AVENUE SIGNING & STRIPING - STATION 1+00 TO 13+14.51
CAPITAL PROJECT NO. 23-033
THE CITY OF TURLOCK ROADS PROGRAM

VERIFY SCALE
0 1"

DRAWN BY: JR
REV. BY: ARM
CH. BY: AKM
DATE: 4/2/2024
SCALE: SEE SHEET
SEI PROJ NO: 22157

DRAWING NO.
14
SHEET:
14 OF 49

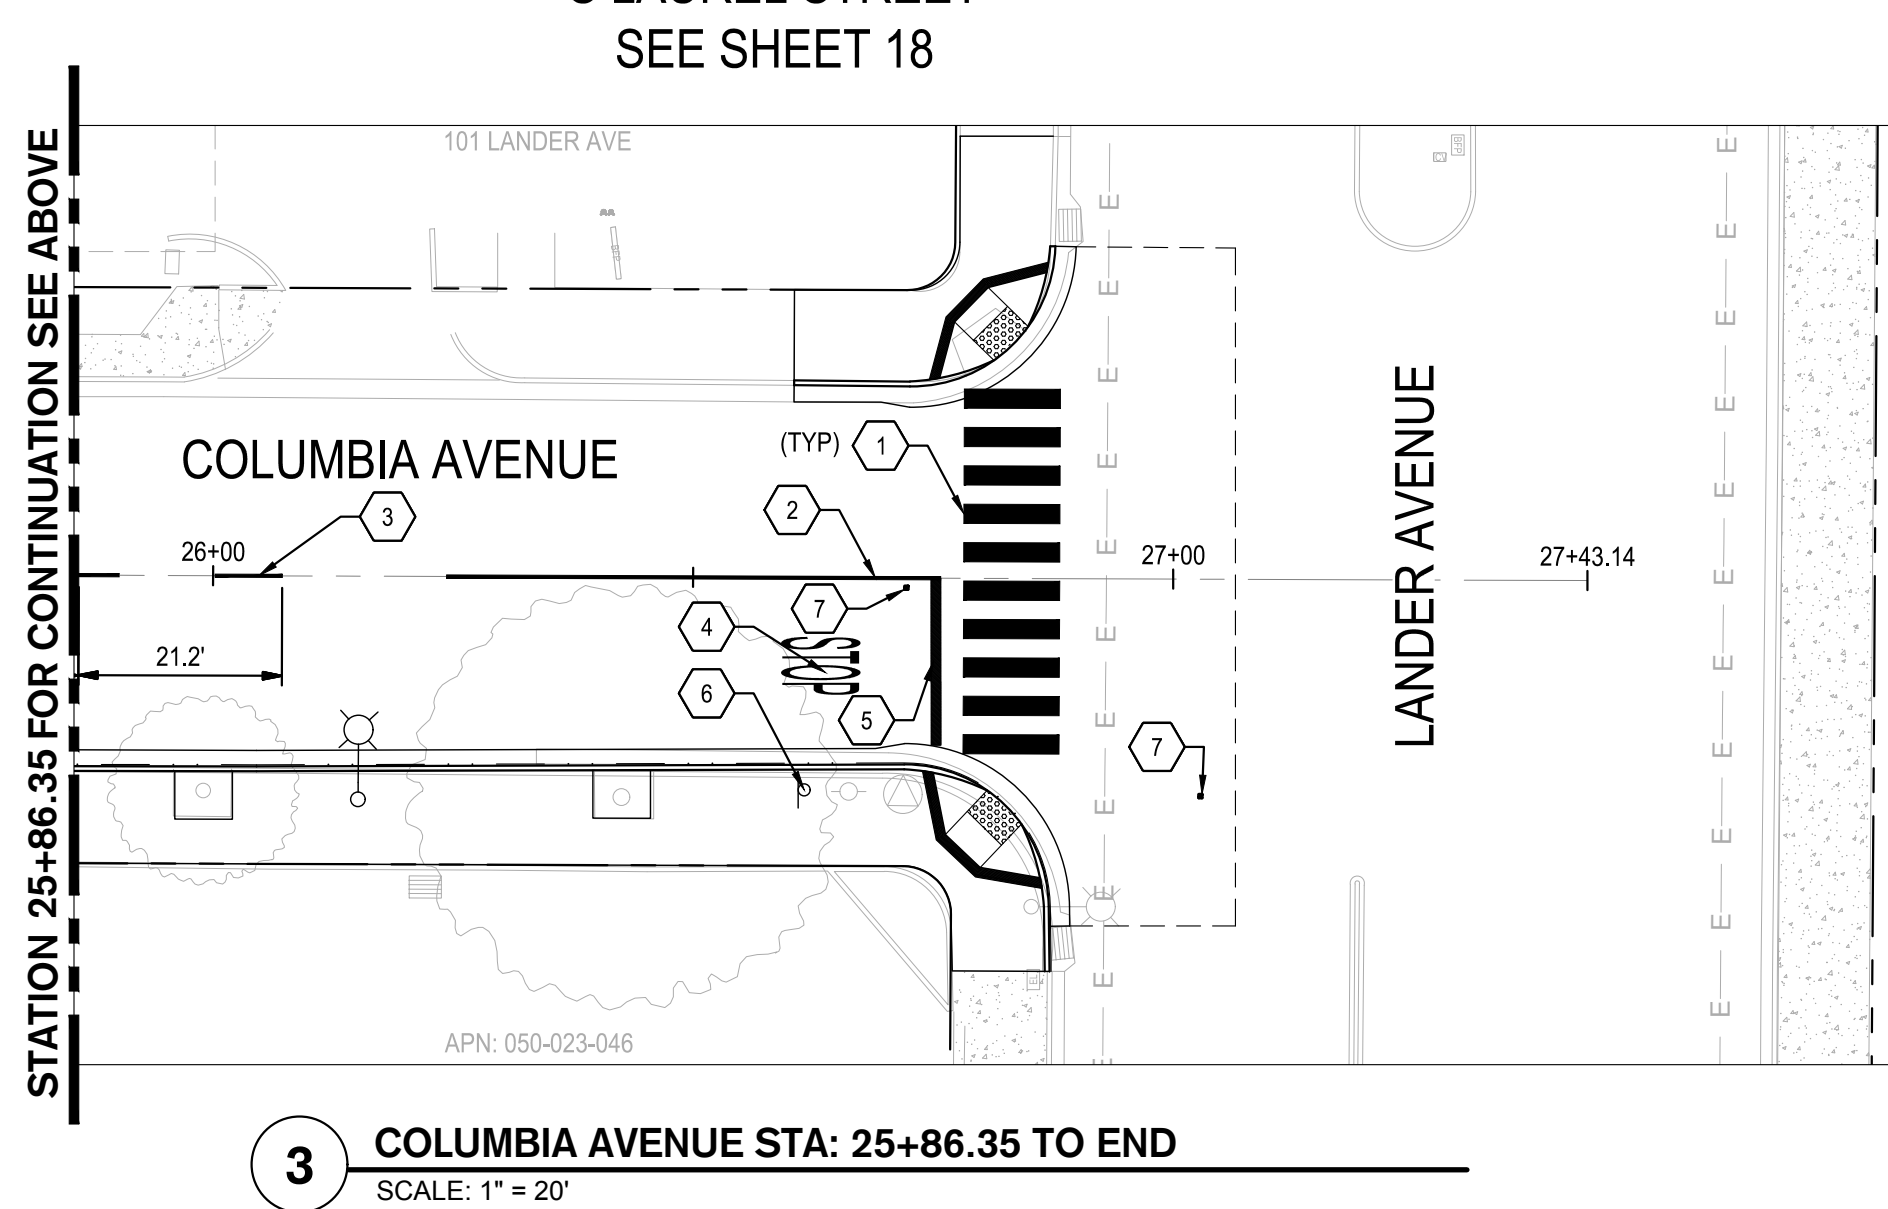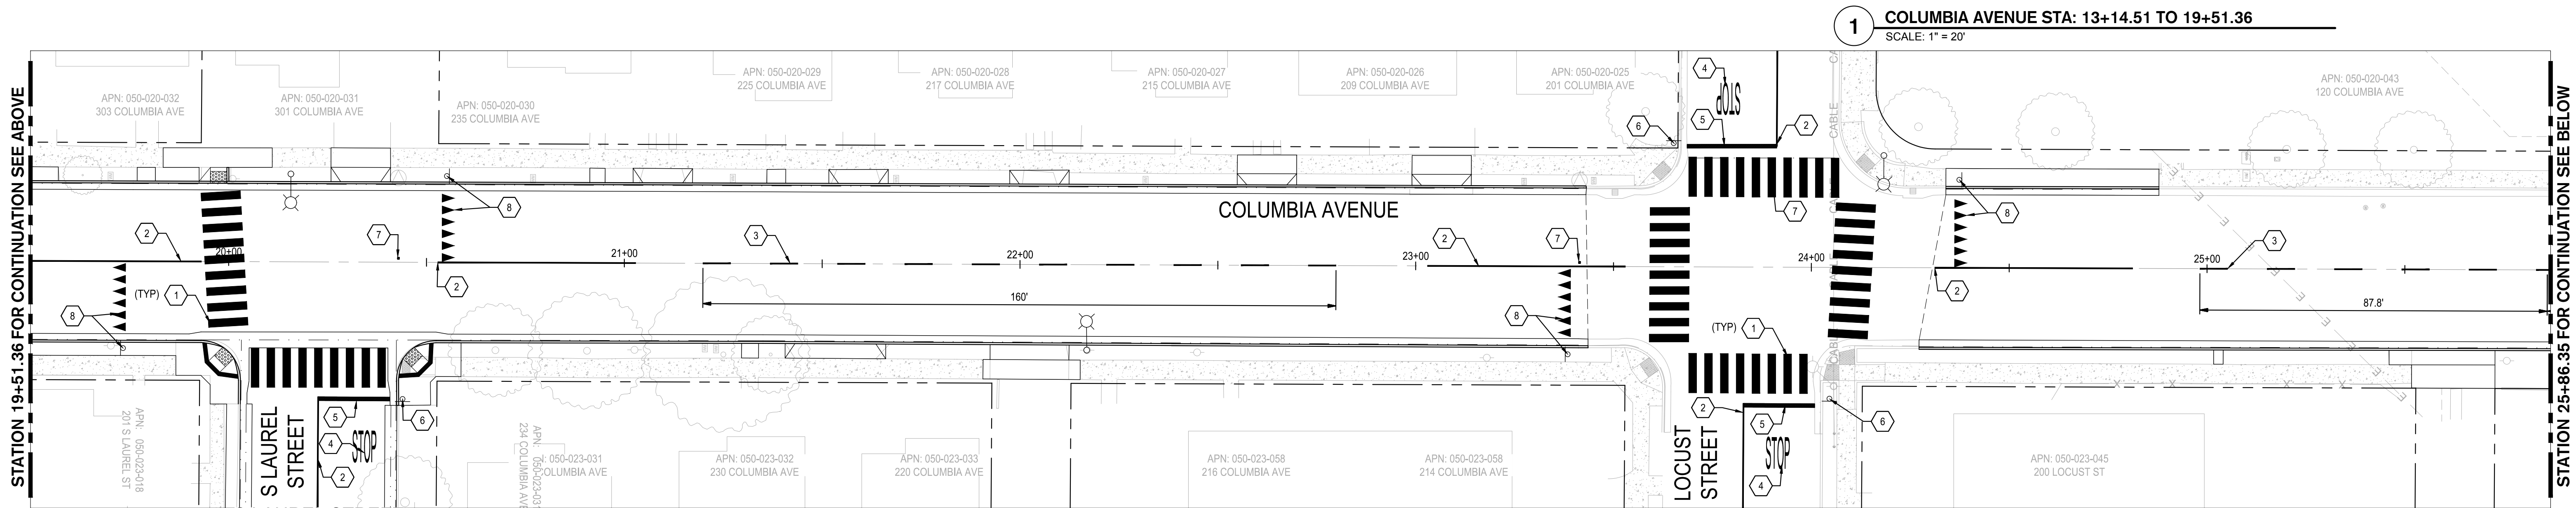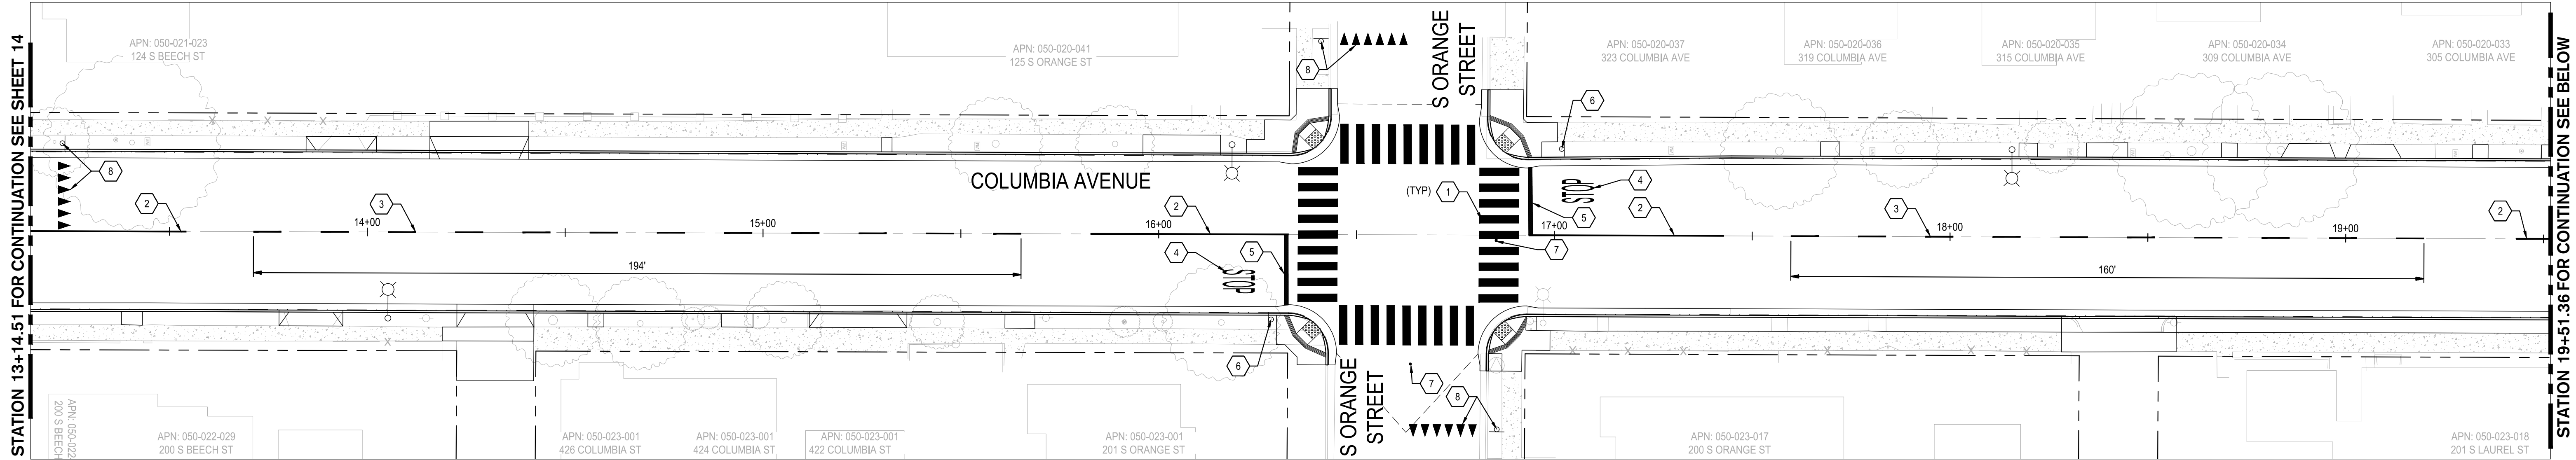


1 COLUMBIA AVENUE STA: 13+14.51 TO 19+51.36
SCALE: 1" = 20'


2 COLUMBIA AVENUE STA: 19+51.36 TO 25+86.35
SCALE: 1" = 20'

CONSTRUCTION KEYNOTES:

- 1 INSTALL CROSSWALK PER CITY OF TURLOCK STD. C-17.
- 2 INSTALL 50 LF OF DETAIL 22 TRAFFIC LINES PER CALTRANS STANDARD DETAIL A20A.
- 3 INSTALL DETAIL 2 TRAFFIC LINES PER CALTRANS STANDARD DETAIL A20A.
- 4 INSTALL "STOP" MARKING PER CALTRANS STANDARD DETAIL A20D.
- 5 INSTALL LIMIT STOP LINE MARKING FROM CENTERLINE TO LIP OF GUTTER PER CALTRANS STANDARD DETAIL A20G.
- 6 INSTALL POST AND R1-1 SIGN PANEL PER CA MUTCD FIGURE 2B-1.
INSTALL STREET NAME SIGN PANELS ON POST PER CITY STANDARD DETAIL ST-10 THRU ST-12.
- 7 INSTALL BLUE REFLECTIVE HYDRANT MARKER PER CITY OF TURLOCK STD. W-3.
- 8 INSTALL YIELD PAVEMENT MARKINGS AND R1-5 SIGNAGE PER CA MUTCD FIGURE 3B-17.

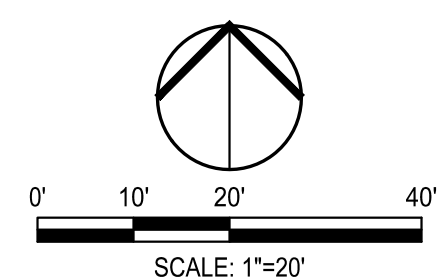

NOTE:
ALL REFERENCES AND WRITTEN
DIMENSIONS SHALL SUPERCEDE
ALL SCALED DISTANCES AND
SHALL BE VERIFIED IN THE
FIELD. ANY DISCREPANCY
SHALL BE BROUGHT TO THE
ATTENTION OF THE ENGINEER
PRIOR TO THE COMMENCEMENT
OF WORK

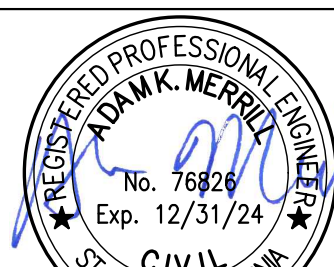


DATE SIGNED: 04/02/24



SIEGFRIED

3428 Brookside Road
Stockton, California 95219
209-943-2021
www.siegfriedeng.com

■ CIVIL ■ SURVEYING
■ STRUCTURAL ■ PLANNING
■ LANDSCAPE ■ ATHLETIC
■ ARCHITECTURE ■ FACILITY DESIGN

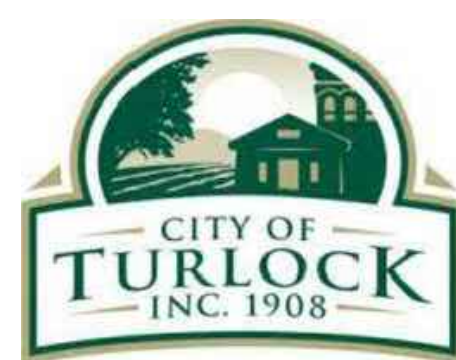





CITY OF TURLOCK PUBLIC WORKS DEPARTMENT
ENGINEERING DIVISION
156 S. BROADWAY,
SUITE 150
(209) 668-5520

SIGNING AND STRIPING PLAN
COLUMBIA AVENUE SIGNING & STRIPING - STATION 13+14.51 TO END
CAPITAL PROJECT NO. 23-033
THE CITY OF TURLOCK ROADS PROGRAM

VERIFY SCALE
0 1"

DRAWN BY: JR
REV. BY: ARM
CH. BY: AKM
DATE: 4/2/2024
SCALE: SEE SHEET
SEI PROJ NO: 22157

DRAWING NO.
15
SHEET:
15 OF 49

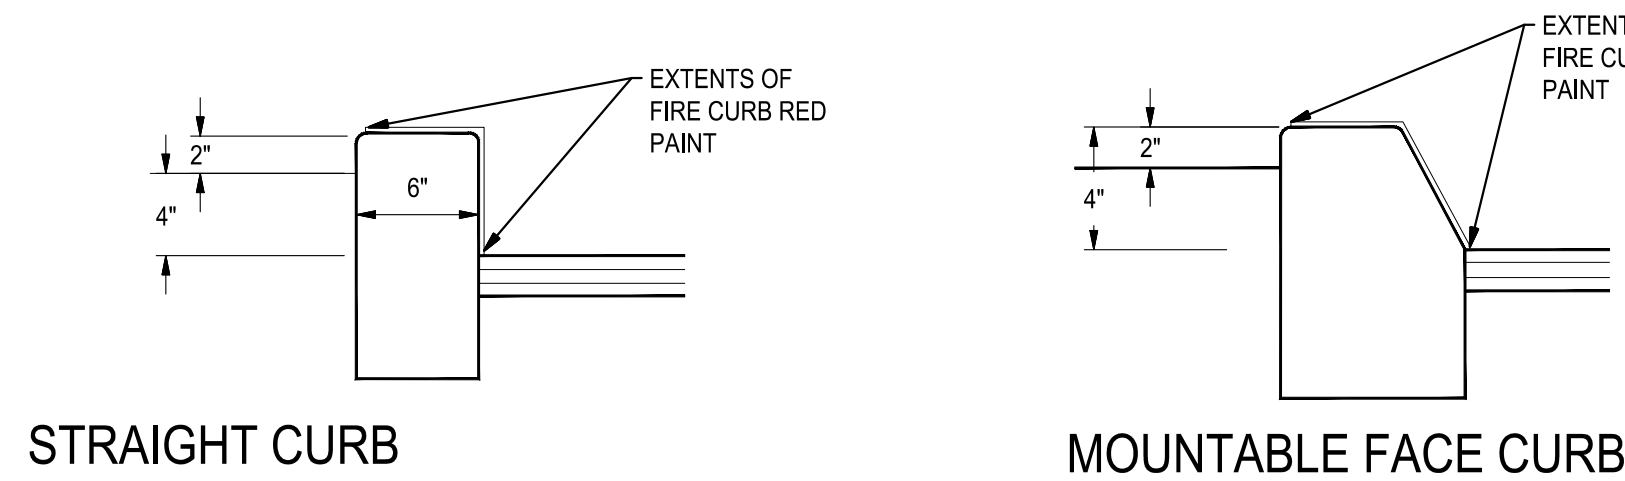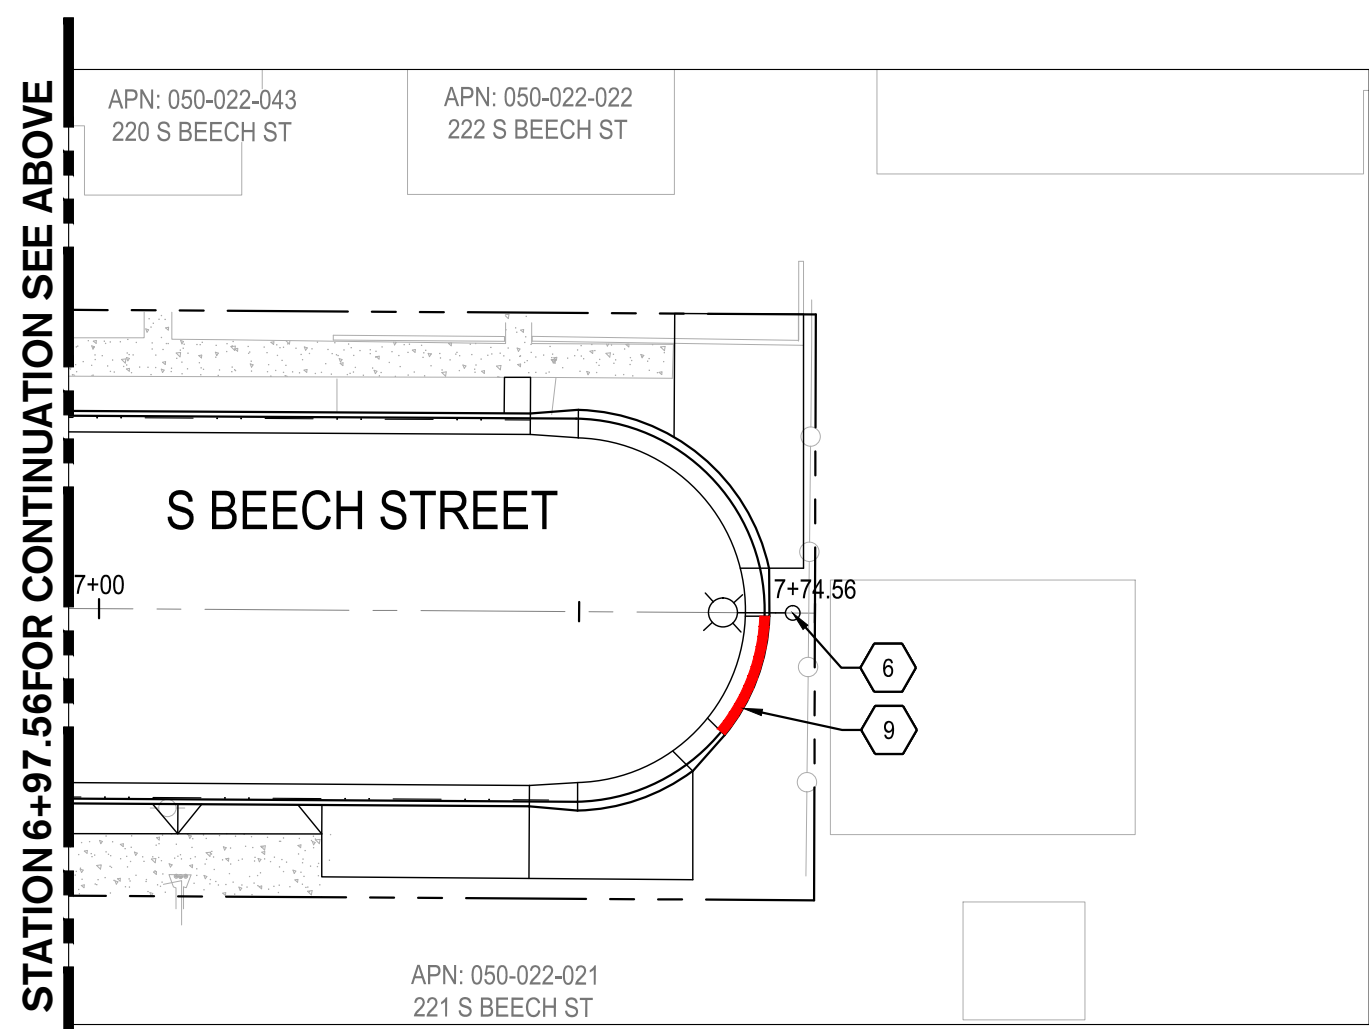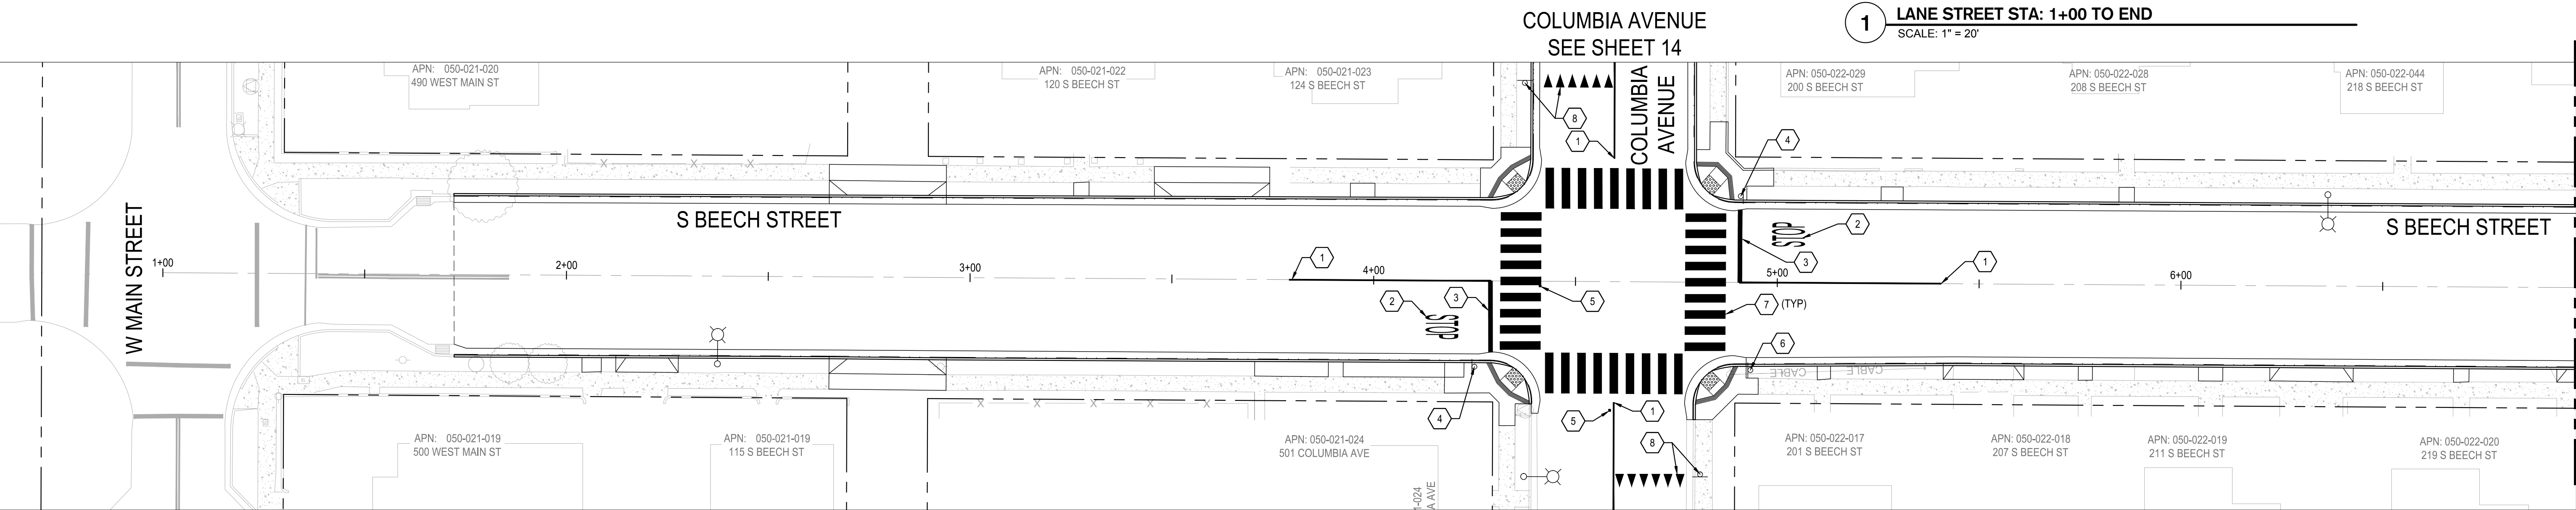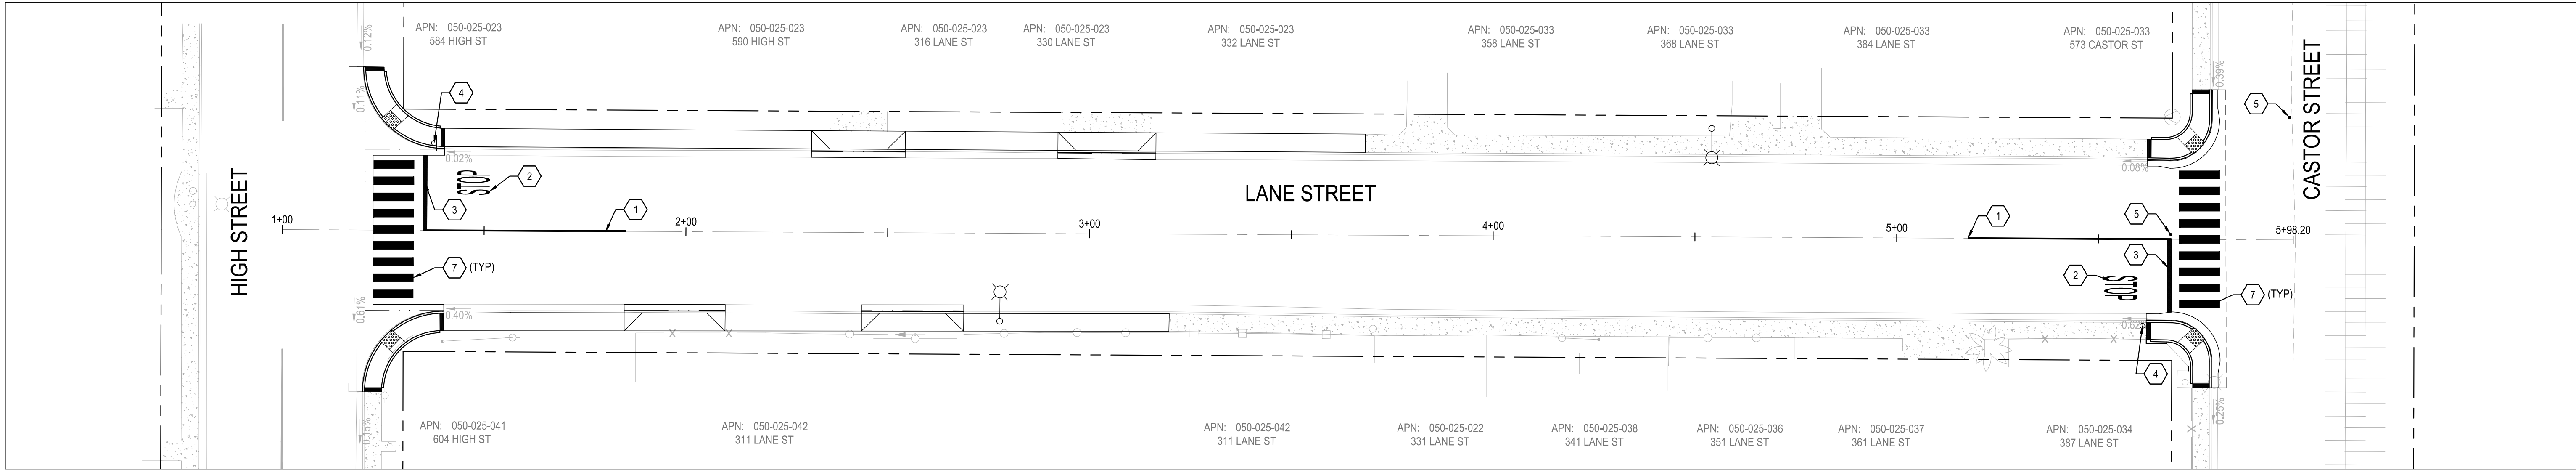


ALL RAISED CURBS IN "NO PARKING" AREAS SHALL BE PAINTED RED WITH ACCEPTABLE RED CURB/PAVEMENT PAINT AND LETTERED TO THE ABOVE STANDARD. LETTERING SHALL BE 3" HIGH (MIN), WHITE AND HAVE A 3/4" STROKE. MARKINGS TO BE LOCATED EVERY 25'-0", PER CFC 503.1. PAVEMENT MARKING DIRECT TO PAVEMENT AS INDICATED ON PLANS.

FIRE LANE CURB / PAVEMENT MARKING
NO SCALE

CONSTRUCTION KEYNOTES:


- 1 INSTALL 50 LF OF DETAIL 22 TRAFFIC LINES PER CALTRANS STANDARD DETAIL A20A
- 2 INSTALL "STOP" MARKING PER CALTRANS STANDARD DETAIL A20D
- 3 INSTALL LIMIT STOP LINE MARKING FROM CENTERLINE TO LIP OF GUTTER PER CALTRANS STANDARD DETAIL A20G.
- 4 REINSTALL EXISTING POST AND R1-1 SIGN PANEL PER CA MUTCD FIGURE 2B-1. INSTALL STREET NAME SIGN PANELS ON POST PER CITY STANDARD DETAIL ST-10 THRU ST-12.
- 5 INSTALL BLUE REFLECTIVE HYDRANT MARKER PER CITY OF TURLOCK STD. W-3.
- 6 INSTALL POST AND W14-1, "DEAD END", SIGN PANEL PER CA MUTCD FIGURE 2C-5.
- 7 INSTALL CROSSWALK PER CITY OF TURLOCK STD. C-17.
- 8 INSTALL YIELD PAVEMENT MARKINGS AND R1-5 SIGNAGE PER CA MUTCD FIGURE 3B-17.
- 9 INSTALL FIRE LANE CURB MAKING PER DETAIL THIS SHEET

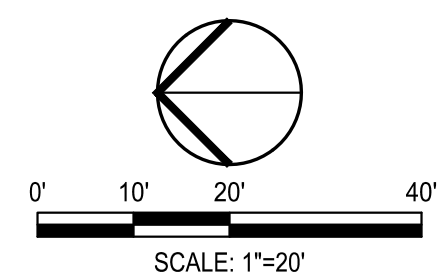

3 S BEECH STREET STA: 6+97.56 TO END
SCALE: 1" = 20'



NOTE:
ALL REFERENCES AND WRITTEN DIMENSIONS SHALL SUPERCEDE ALL SCALED DISTANCES AND SHALL BE VERIFIED IN THE FIELD. ANY DISCREPANCY SHALL BE BROUGHT TO THE ATTENTION OF THE ENGINEER PRIOR TO THE COMMENCEMENT OF WORK

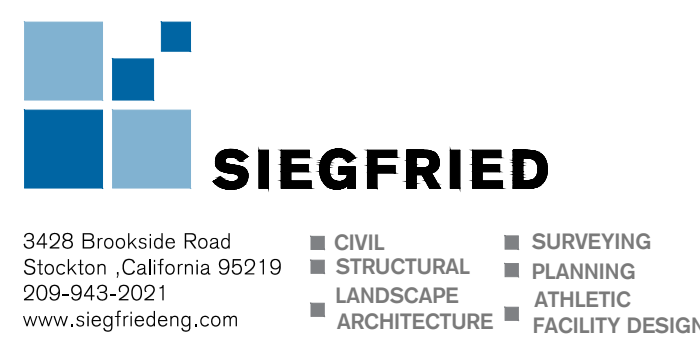




CITY OF TURLOCK PUBLIC WORKS DEPARTMENT
ENGINEERING DIVISION
156 S. BROADWAY,
SUITE 150
(209) 668-5520

SIGNING AND STRIPING PLAN
LANE STREET & S. BEECH STREET SIGNING & STRIPING
CAPITAL PROJECT NO. 23-033
THE CITY OF TURLOCK ROADS PROGRAM

VERIFY SCALE
0 1"


DRAWN BY: JR
REV. BY: ARM
CH. BY: AKM
DATE: 4/2/2024
SCALE: SEE SHEET
SEI PROJ NO: 22157

DRAWING NO.
17
SHEET:
17 OF 49

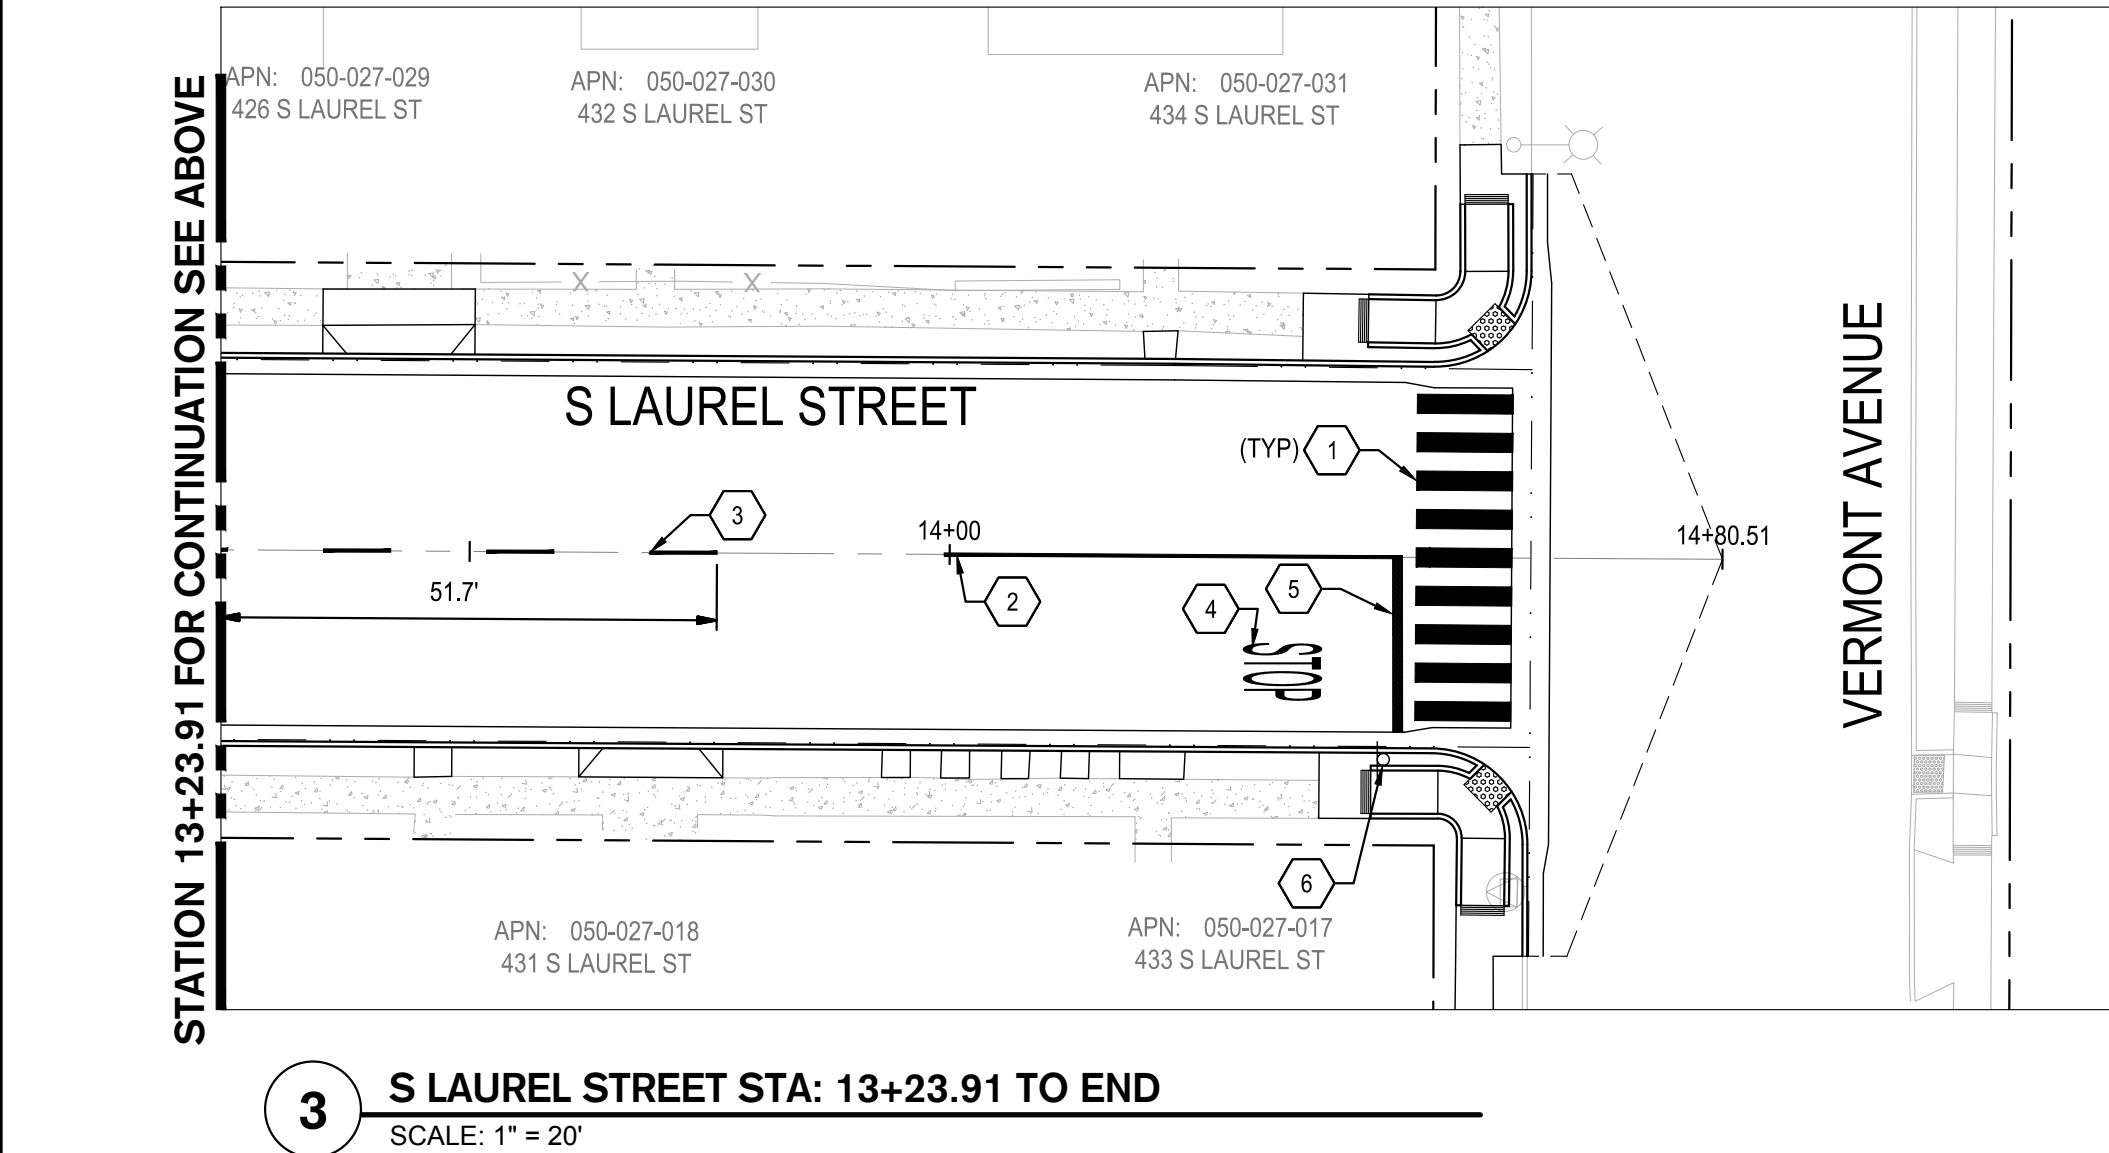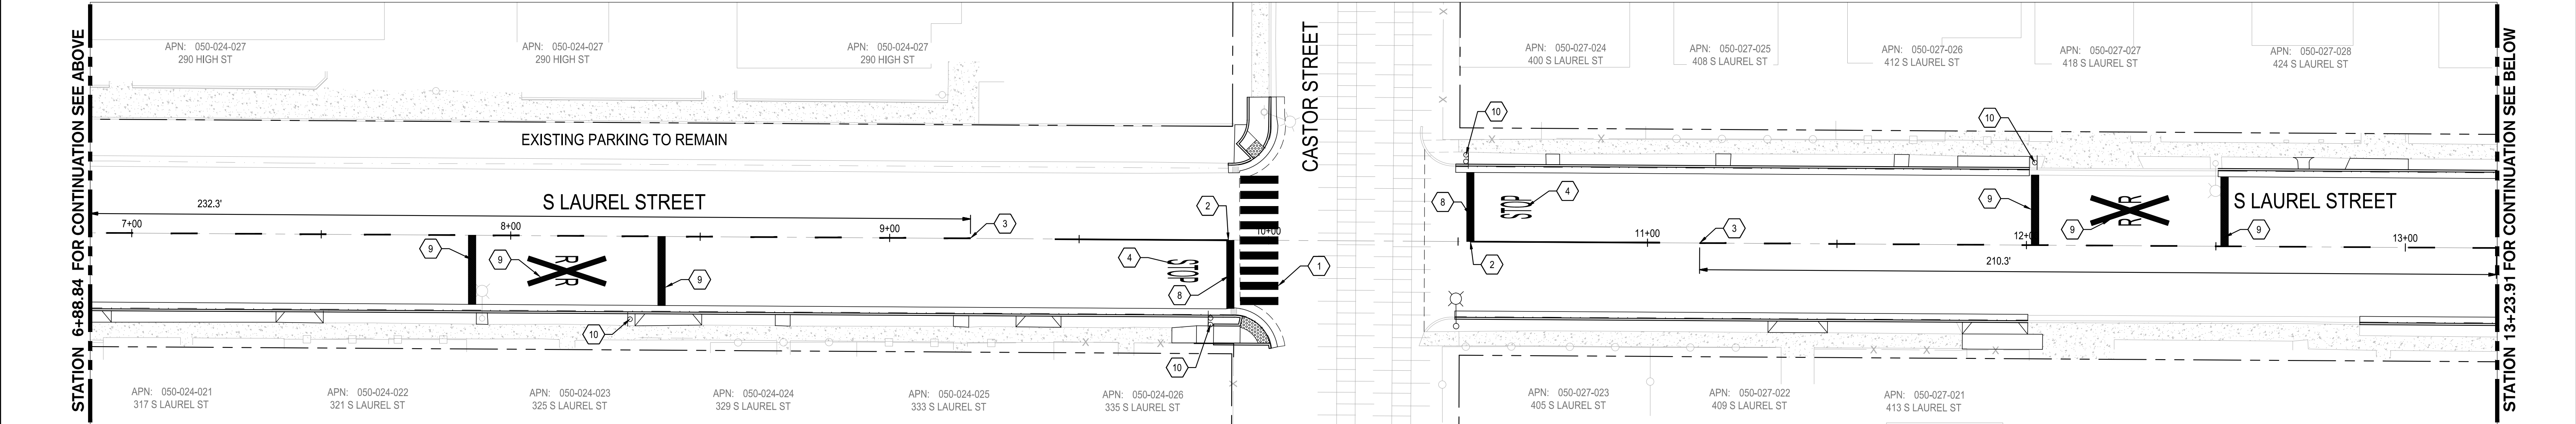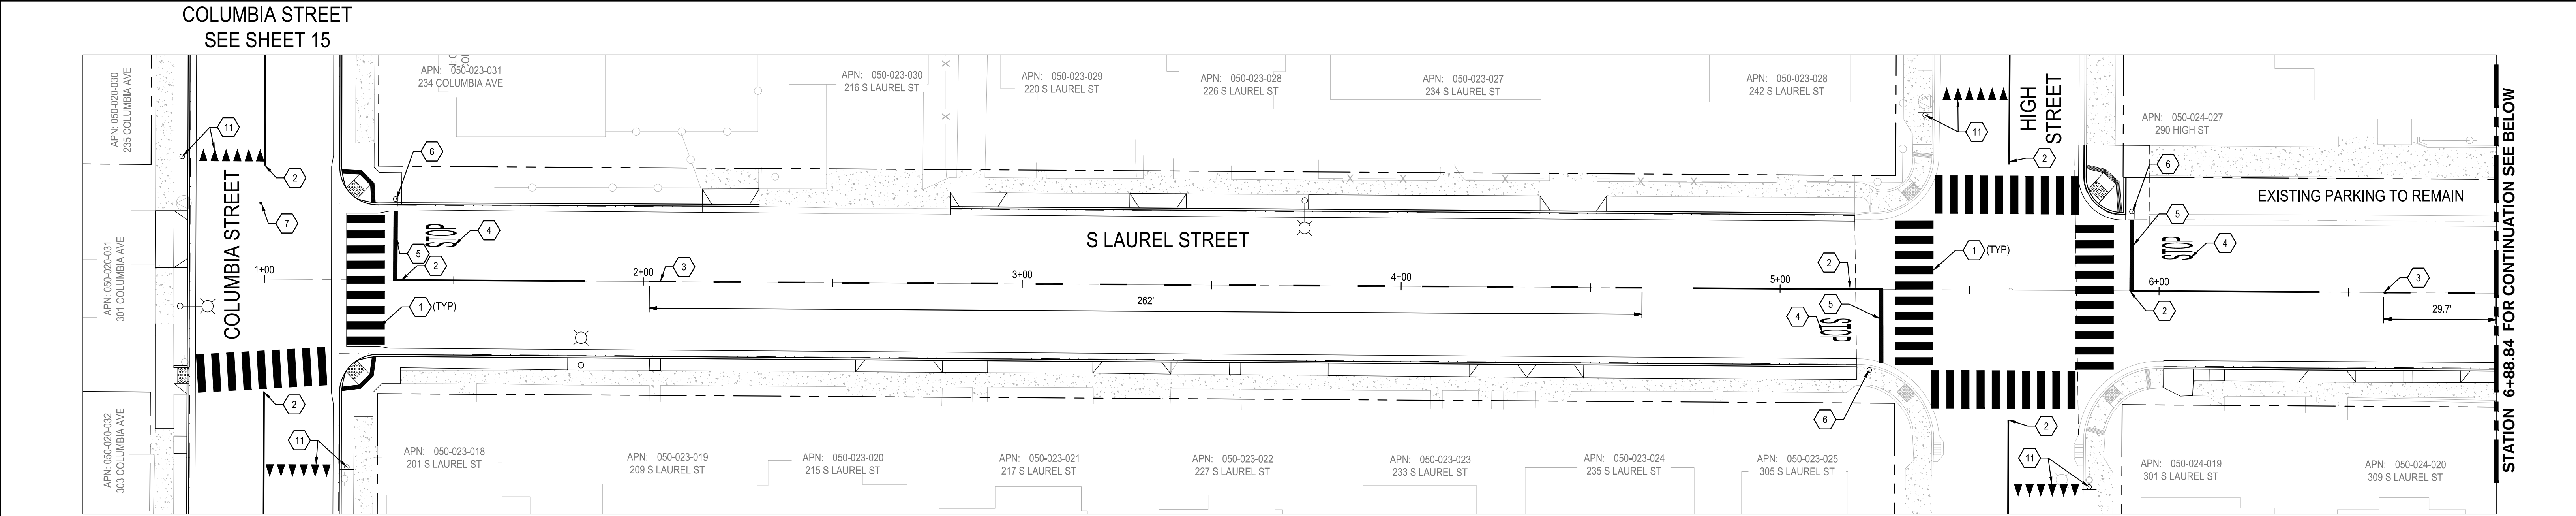

CONSTRUCTION KEYNOTES:

- 1 INSTALL CROSSWALK PER CITY OF TURLOCK STD. C-17
- 2 INSTALL 50 LF OF DETAIL 22 TRAFFIC LINES PER CALTRANS STANDARD DETAIL A20A
- 3 INSTALL DETAIL 2 TRAFFIC LINES PER CALTRANS STANDARD DETAIL A20A
- 4 INSTALL "STOP" MARKING PER CALTRANS STANDARD DETAIL A24D
- 5 INSTALL LIMIT STOP LINE MARKING FROM CENTERLINE TO LIP OF GUTTER PER CALTRANS STANDARD DETAIL A20G.
- 6 REINSTALL EXISTING POST AND R1-1 SIGN PANEL PER CA MUTCD FIGURE 2B-1.
INSTALL STREET NAME SIGN PANELS ON POST PER CITY STANDARD DETAIL ST-10 THRU ST-12.
- 7 INSTALL BLUE REFLECTIVE HYDRANT MARKER PER CITY OF TURLOCK STD. W-3.
- 8 INSTALL 24" WIDE RAIL ROAD LIMIT STOP LINE FROM CENTERLINE TO LIP OF GUTTER PER CAMUTCD FIGURE 8B-6.
- 9 INSTALL RAIL ROAD PAVEMENT MARKING SYMBOL PER CAMUTCD FIGURE 8B-7.
- 10 INSTALL CROSSBUCK ASSEMBLY R15-1 SIGN WITH R1-1 SIGN PER CA MUTCD FIGURE 8B-3.
- 11 INSTALL YIELD PAVEMENT MARKINGS AND R1-5 SIGNAGE PER CA MUTCD FIGURE 3B-17.

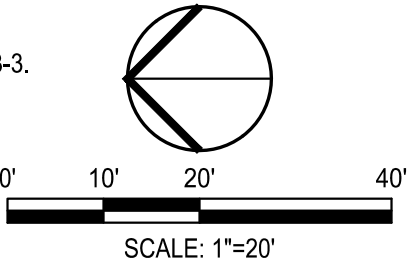

NOTE:
ALL REFERENCES AND WRITTEN DIMENSIONS SHALL SUPERCEDE ALL SCALED DISTANCES AND SHALL BE VERIFIED IN THE FIELD. ANY DISCREPANCY SHALL BE BROUGHT TO THE ATTENTION OF THE ENGINEER PRIOR TO THE COMMENCEMENT OF WORK

DATE SIGNED: 04/02/24

3428 Brookside Road
Stockton, California 95219
208-943-2021
www.siegfriedeng.com

CIVIL
STRUCTURAL
LANDSCAPE
ARCHITECTURE

SURVEYING
PLANNING
ATHLETIC FACILITY DESIGN

CITY OF TURLOCK PUBLIC WORKS DEPARTMENT
ENGINEERING DIVISION
156 S. BROADWAY,
SUITE 150
(209) 668-5520

SIGNING AND STRIPING PLAN
S. LAUREL STREET SIGNING & STRIPING
CAPITAL PROJECT NO. 23-033
THE CITY OF TURLOCK ROADS PROGRAM

VERIFY SCALE
0 1"

DRAWN BY: JR	DRAWING NO. 18
REV. BY: ARM	
CH. BY: AKM	
DATE: 4/2/2024	
SCALE: SEE SHEET	SHEET: 18 OF 49
SEI PROJ NO: 22157	




NO SCALE


2 NO SCALE



NO SCALE

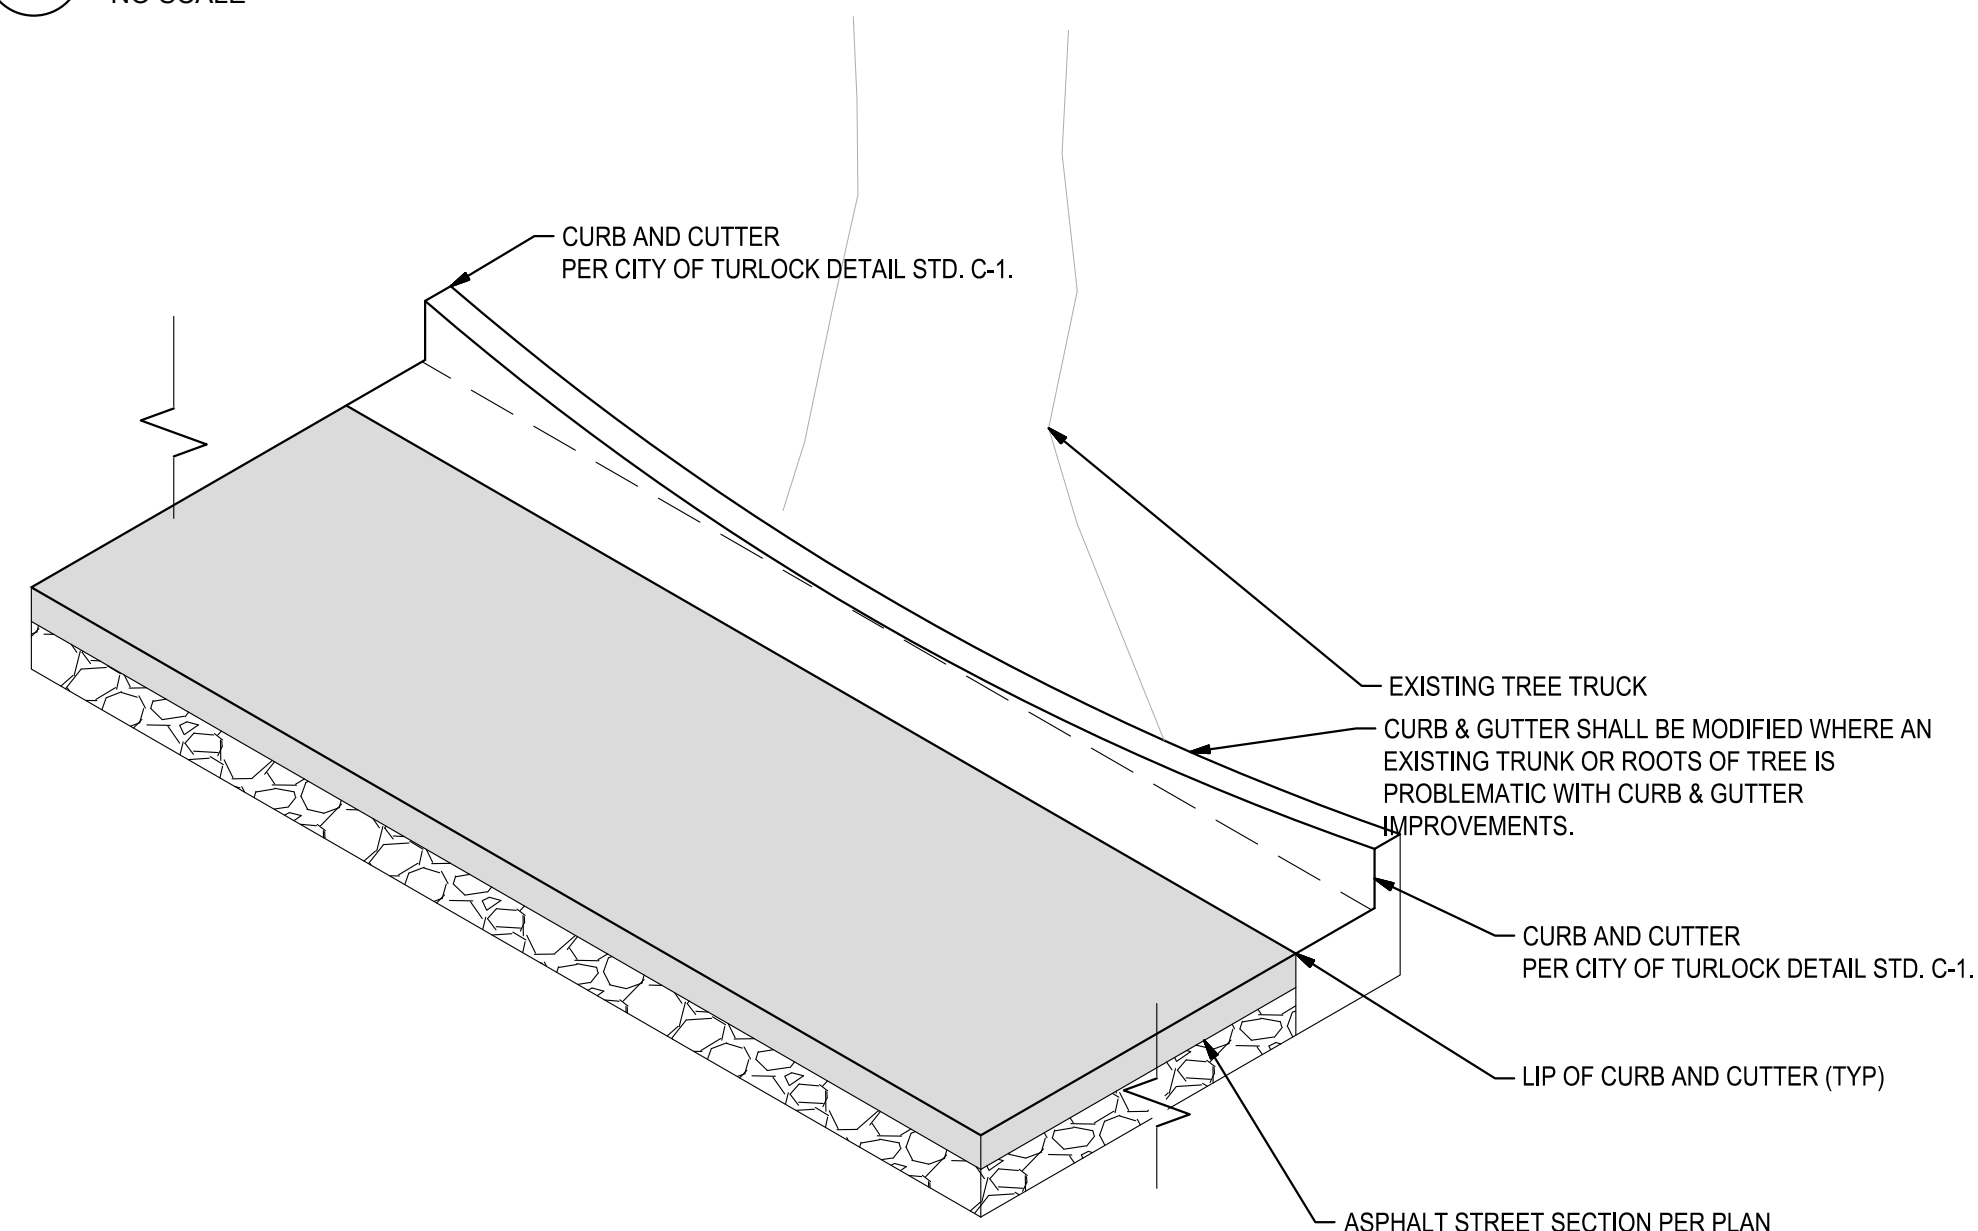


4 NO SCALE

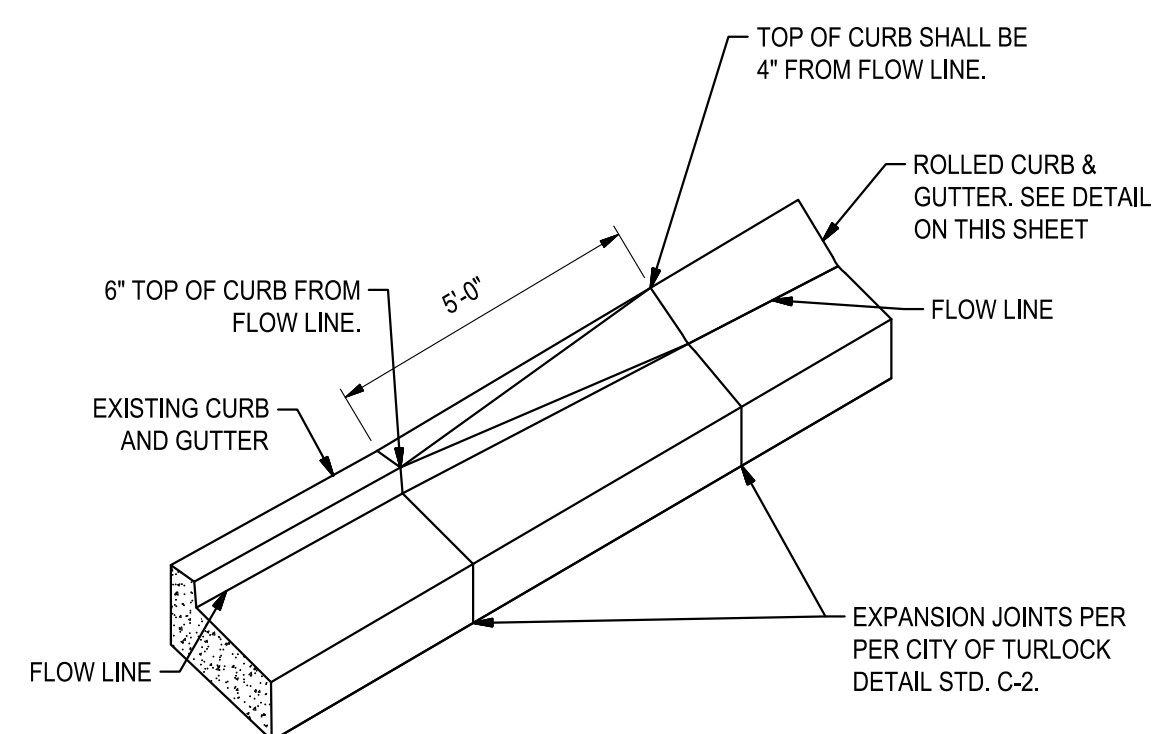


- NOTES:
1. MINIMUM TRANSITION LENGTH IS 5'-0". IF LESS THAN 5'-0", NEED CITY ENGINEER APPROVAL.
 2. MAXIMUM TRANSITION SLOPE IS 2.5%.



5 NO SCALE

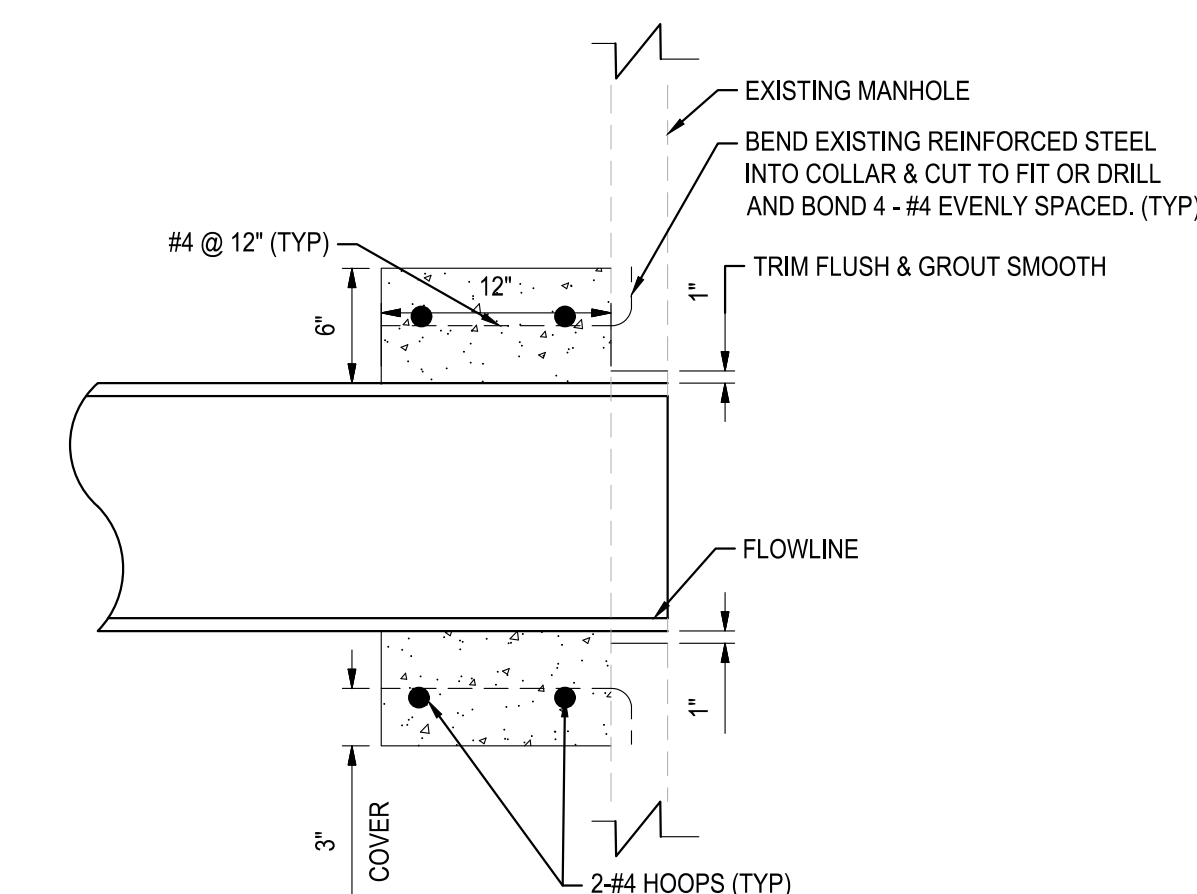


6 NO SCALE

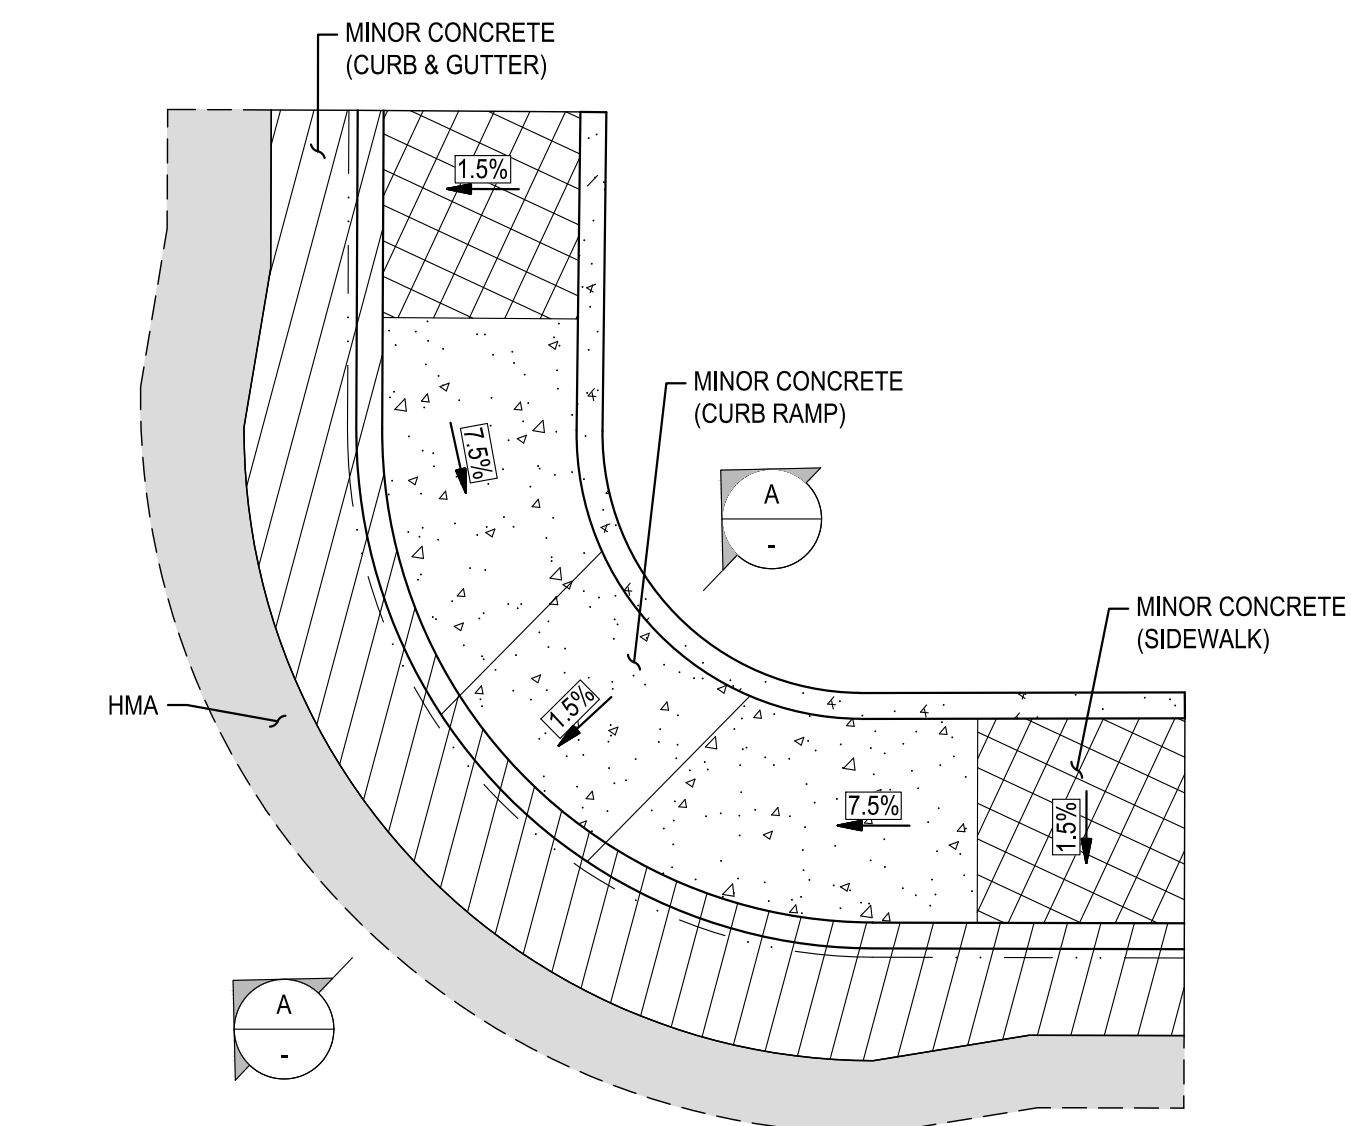

A NO SCALE

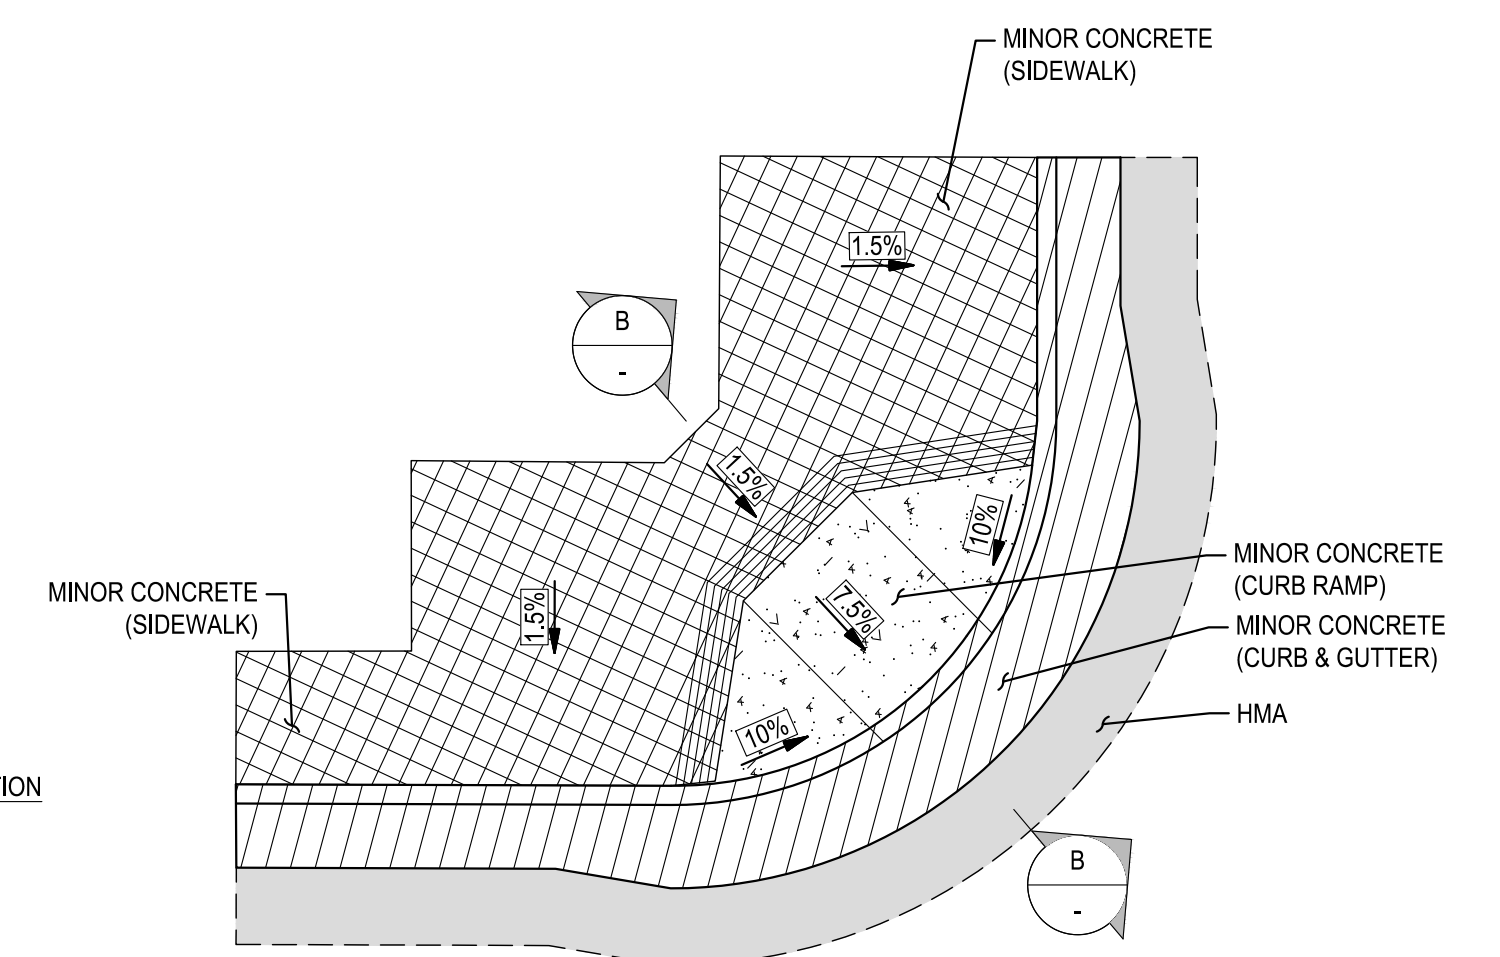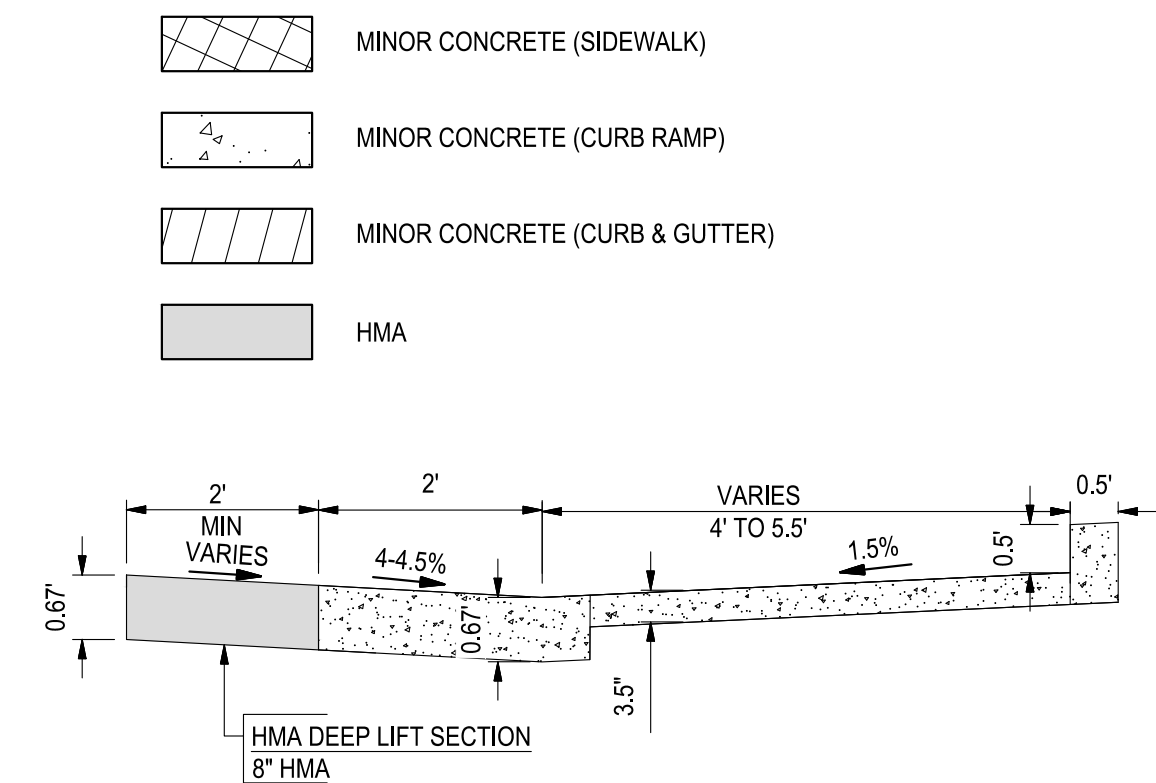

3 NO SCALE

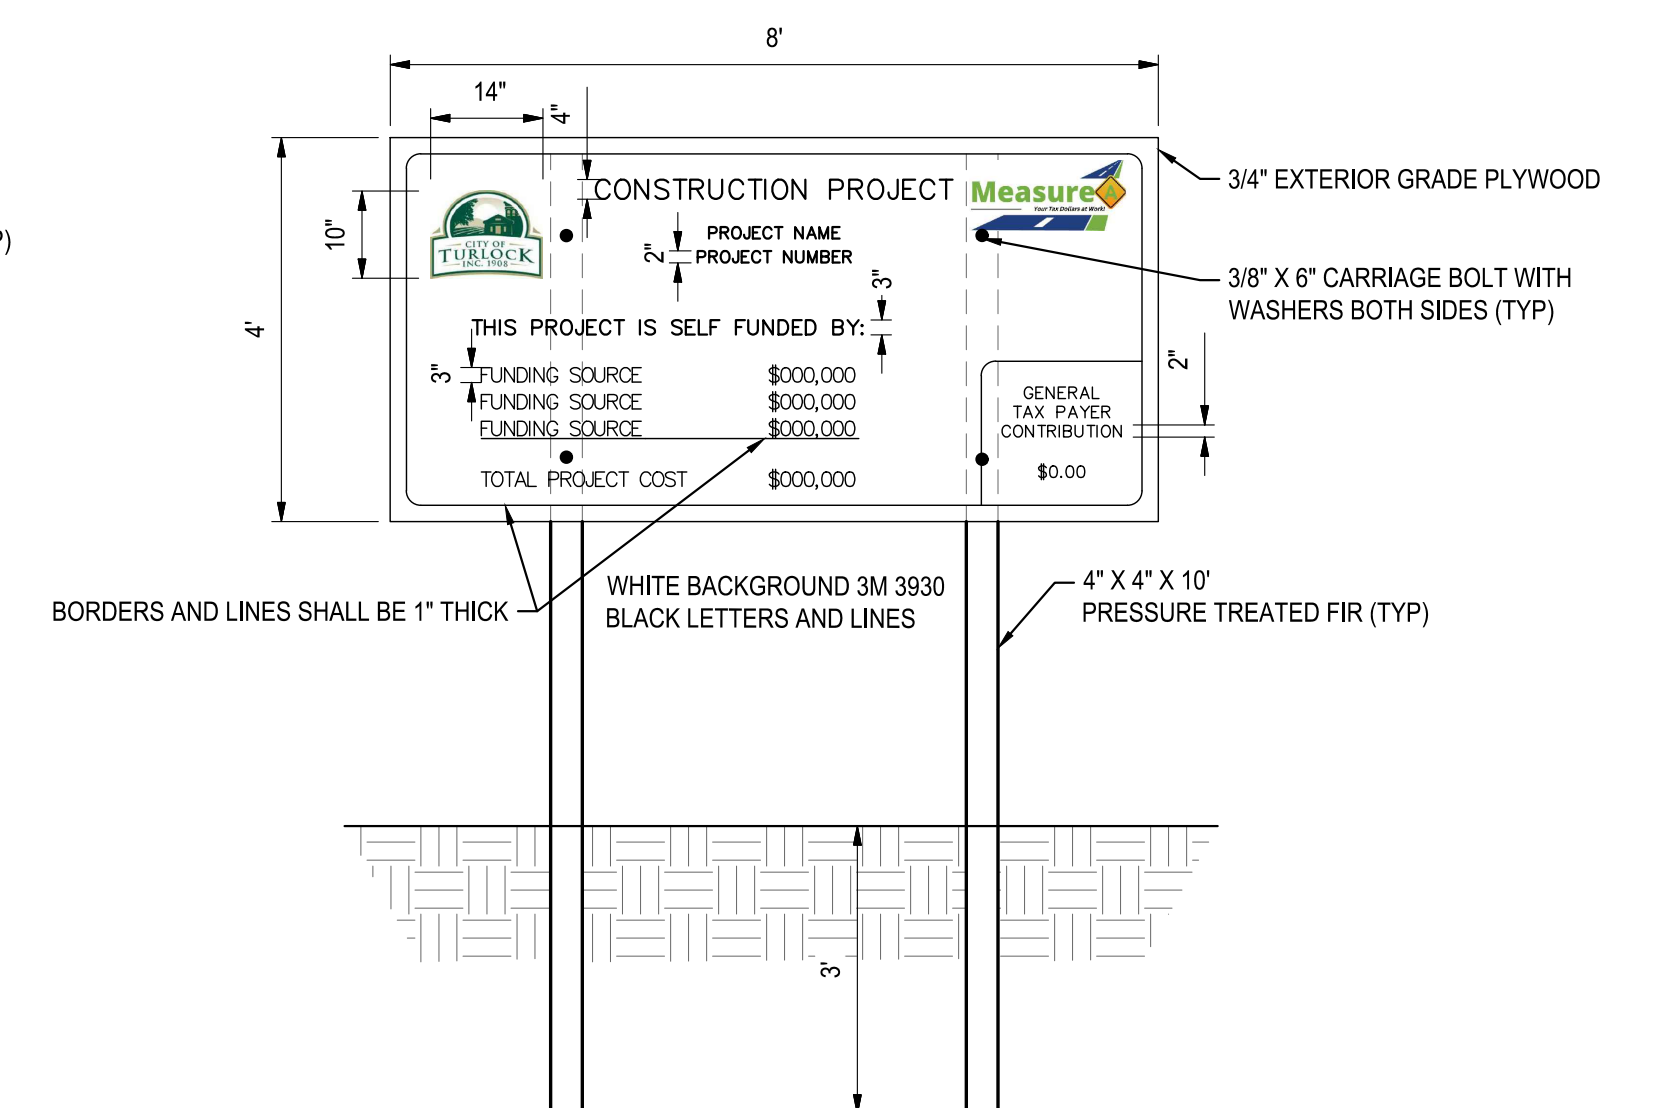


7 NO SCALE



NOTE:
ALL REFERENCES AND WRITTEN
DIMENSIONS SHALL SUPERCEDE
ALL SCALED DISTANCES AND
SHALL BE VERIFIED IN THE
FIELD. ANY DISCREPANCY
SHALL BE BROUGHT TO THE
ATTENTION OF THE ENGINEER
PRIOR TO THE COMMENCEMENT
OF WORK



- CIVIL
- STRUCTURAL
- LANDSCAPE
- ARCHITECTURE
- SURVEYING
- PLANNING
- ATHLETIC
- FACILITY DESIGN

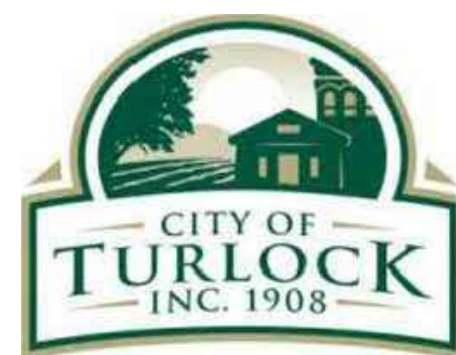

CITY OF TURLOCK PUBLIC WORKS DEPARTMENT
ENGINEERING DIVISION
156 S. BROADWAY,
SUITE 150
(209) 668-5520

CONSTRUCTION DETAILS I
CAPITAL PROJECT NO. 23-033
THE CITY OF TURLOCK ROADS PROGRAM

0 1''











REV. BY: ARM











DATE: 4/2/2024





SFI PROJ NO: 22

19 PLO

19 OF 49

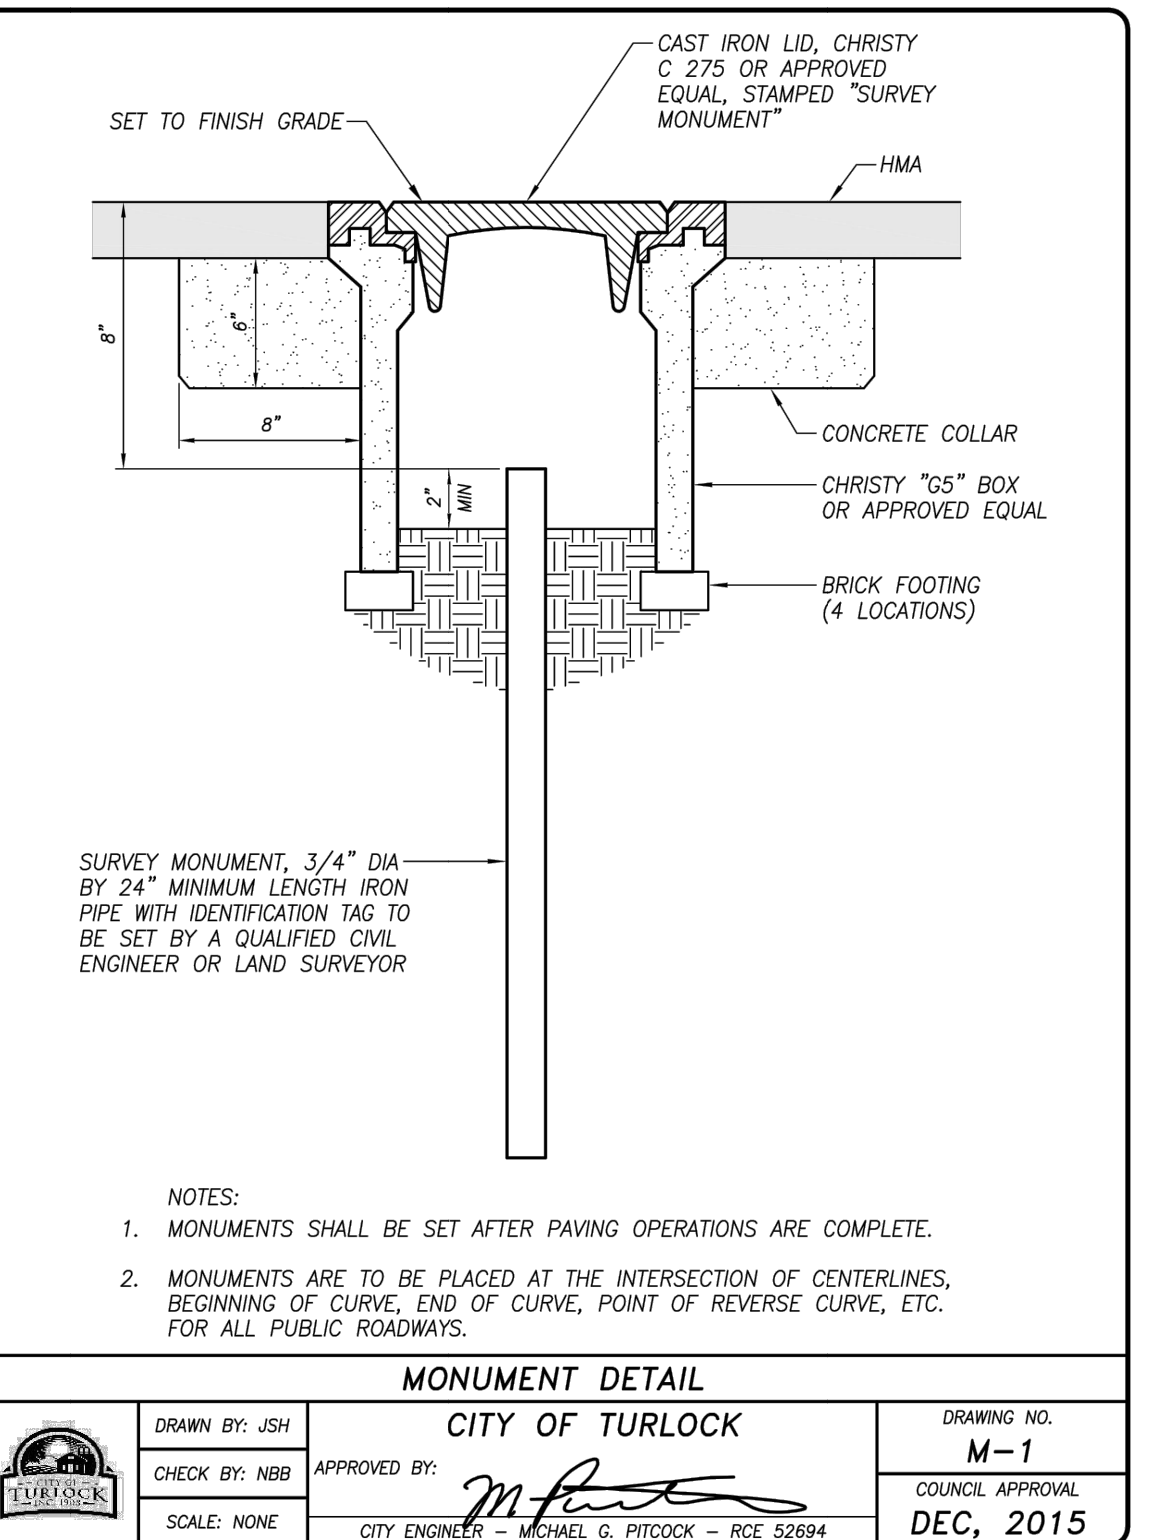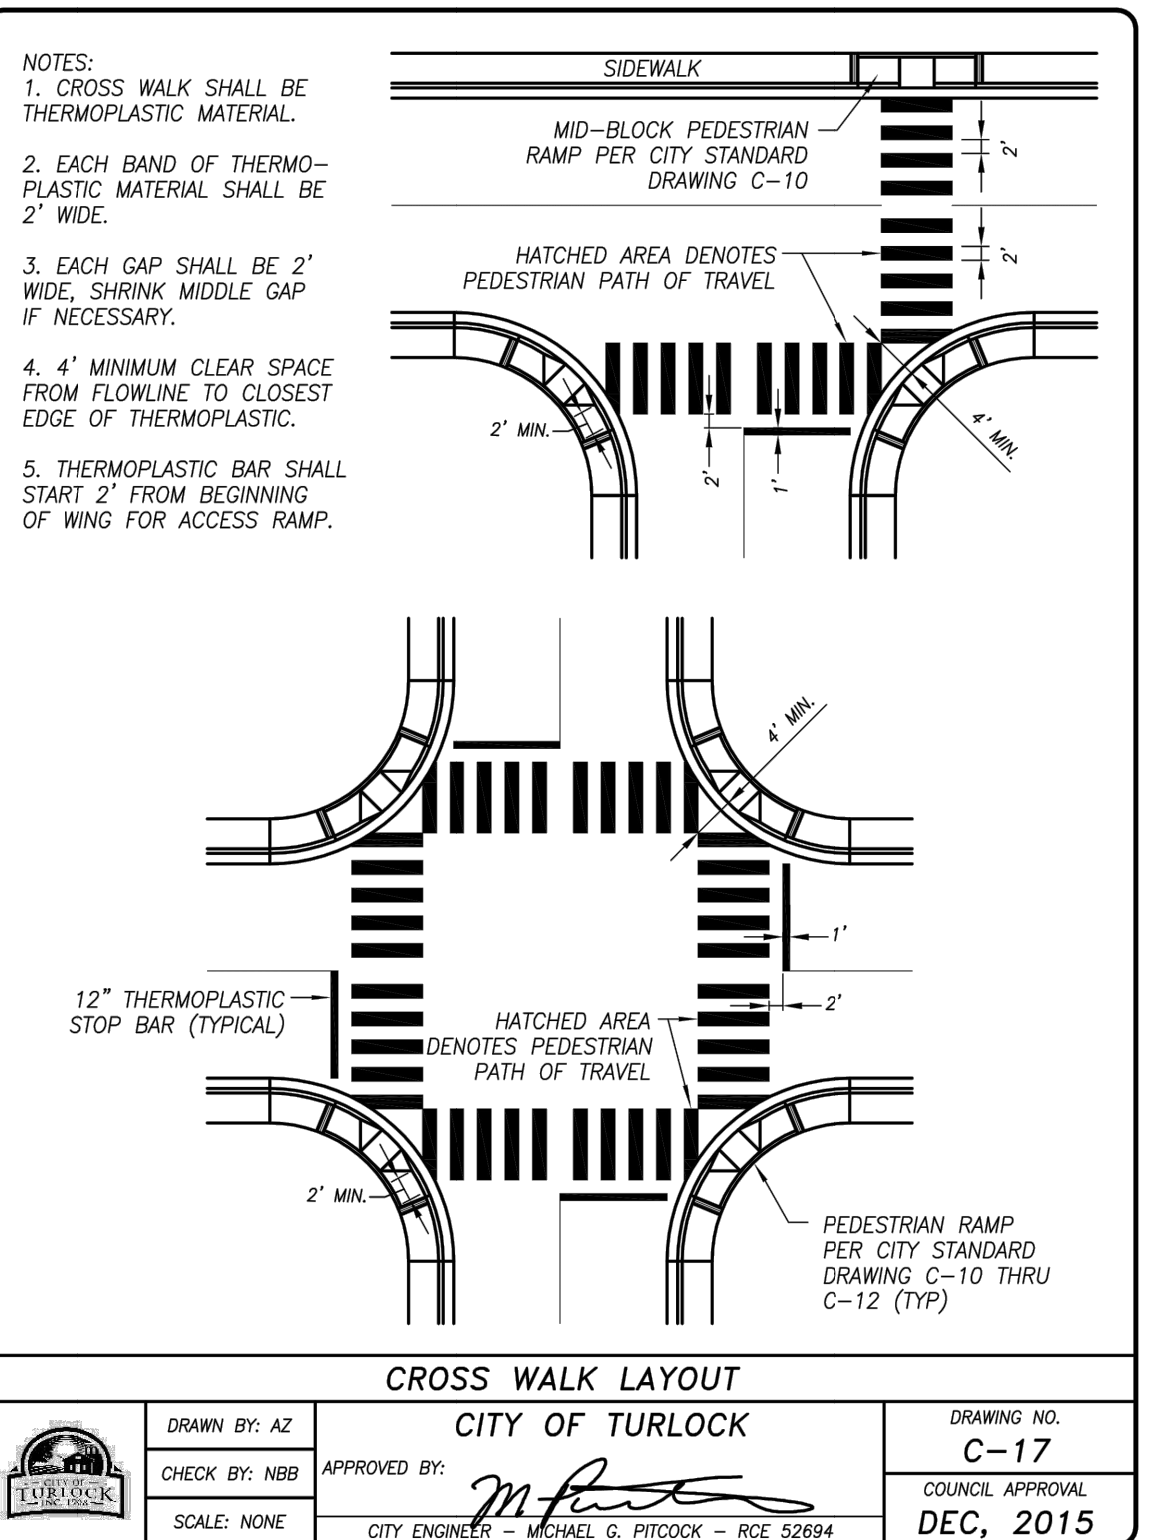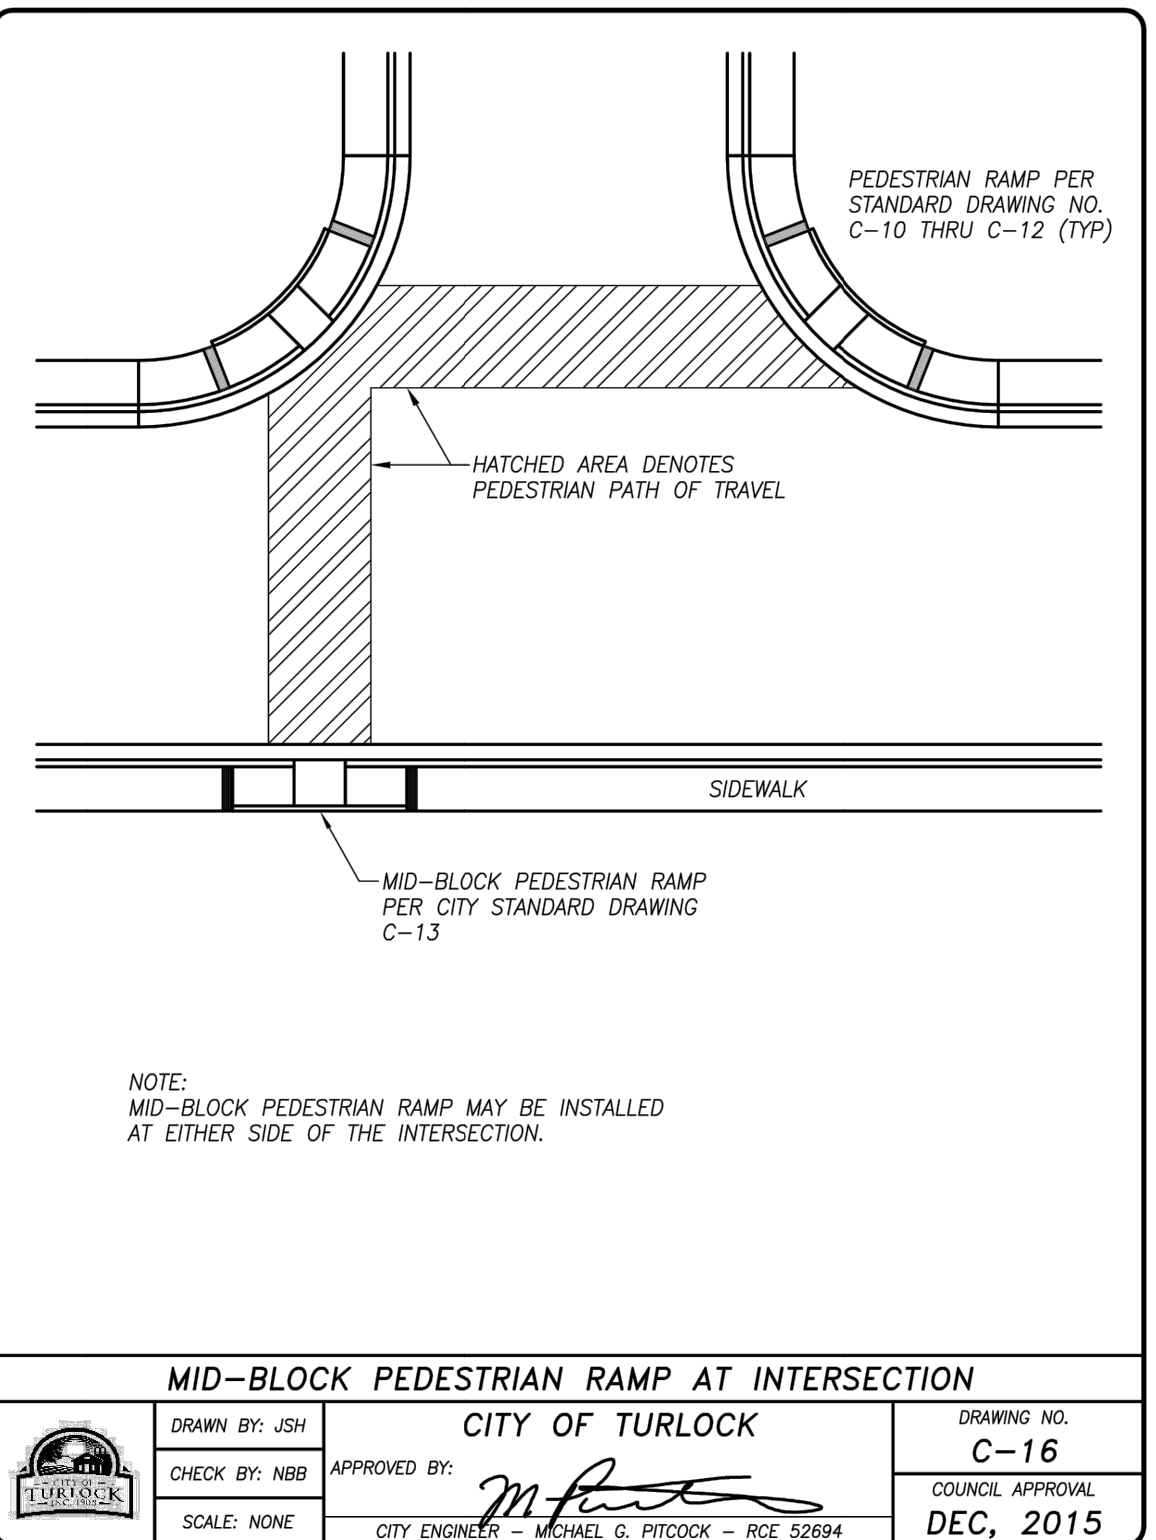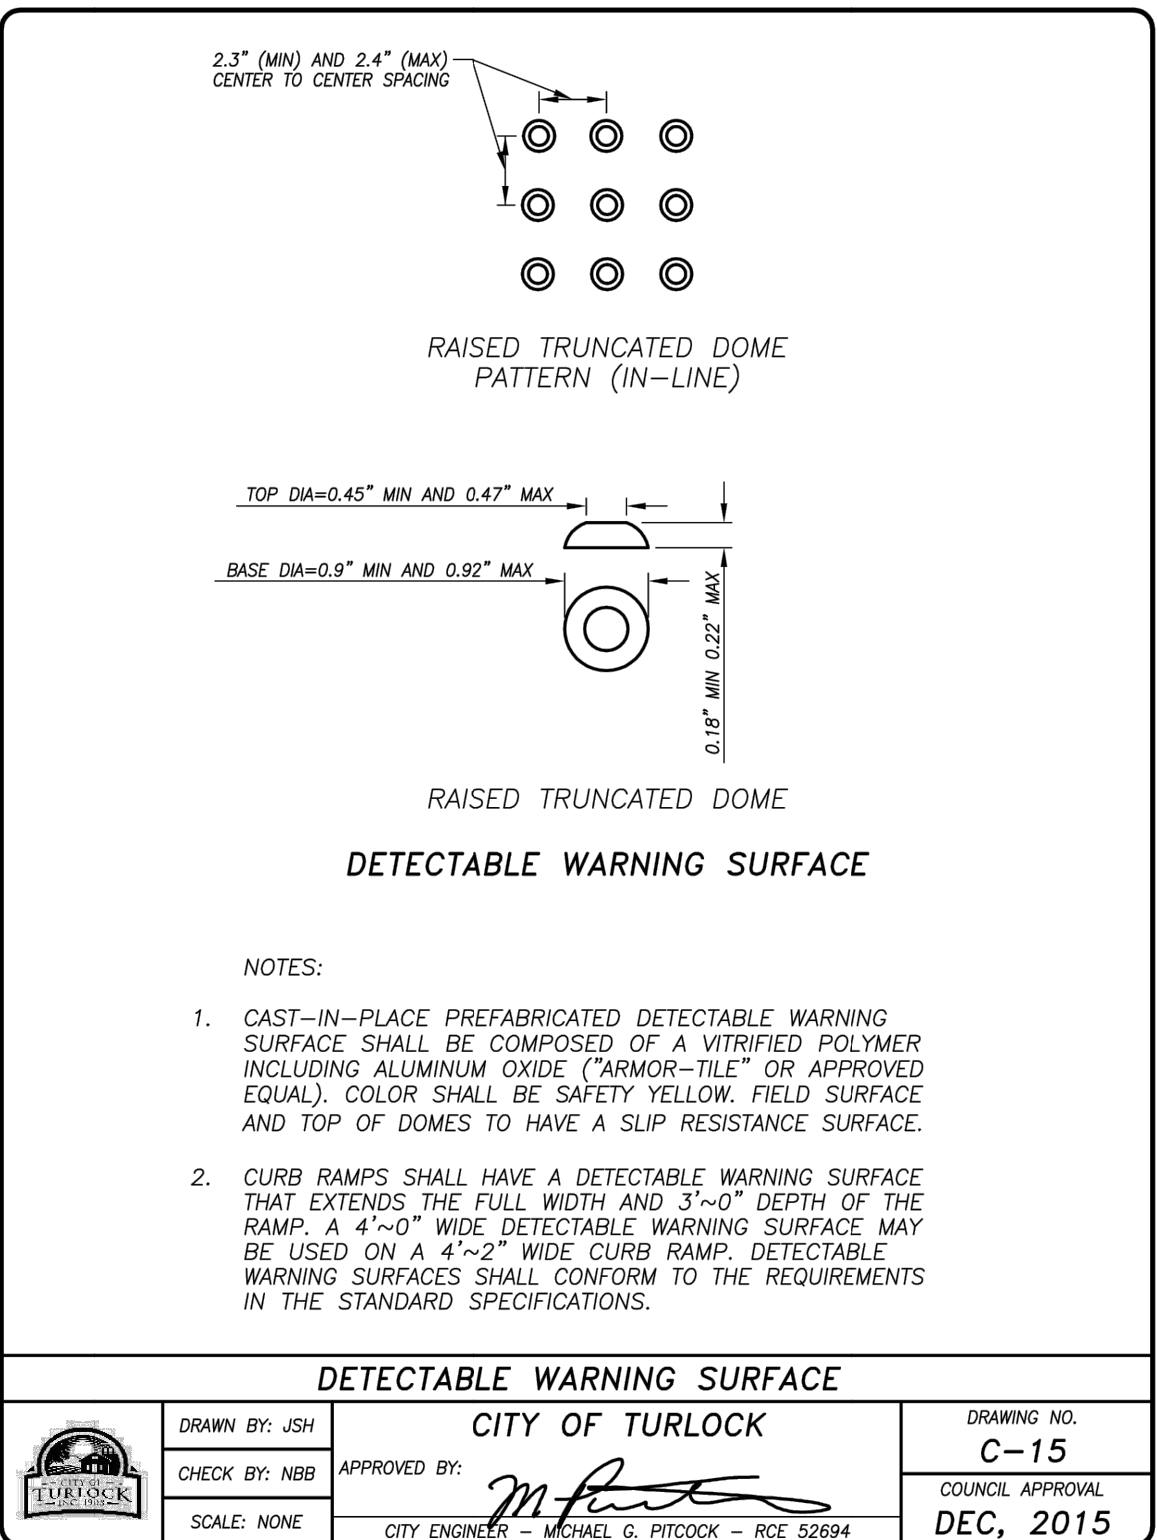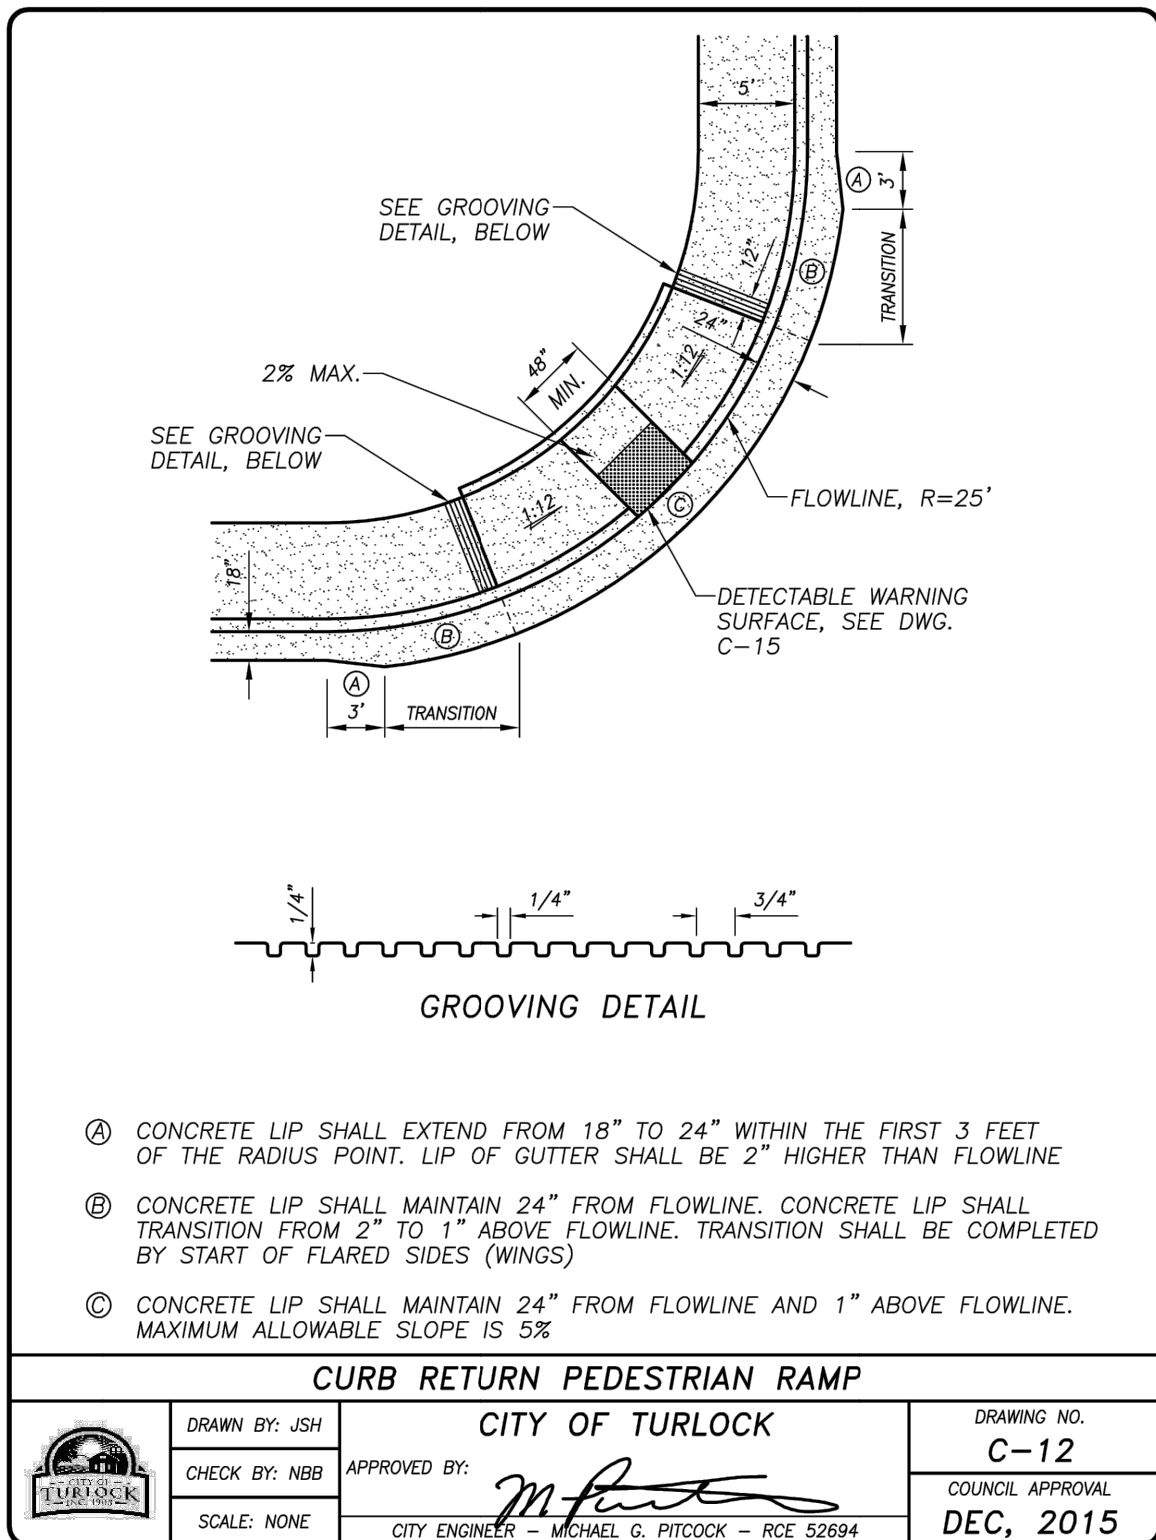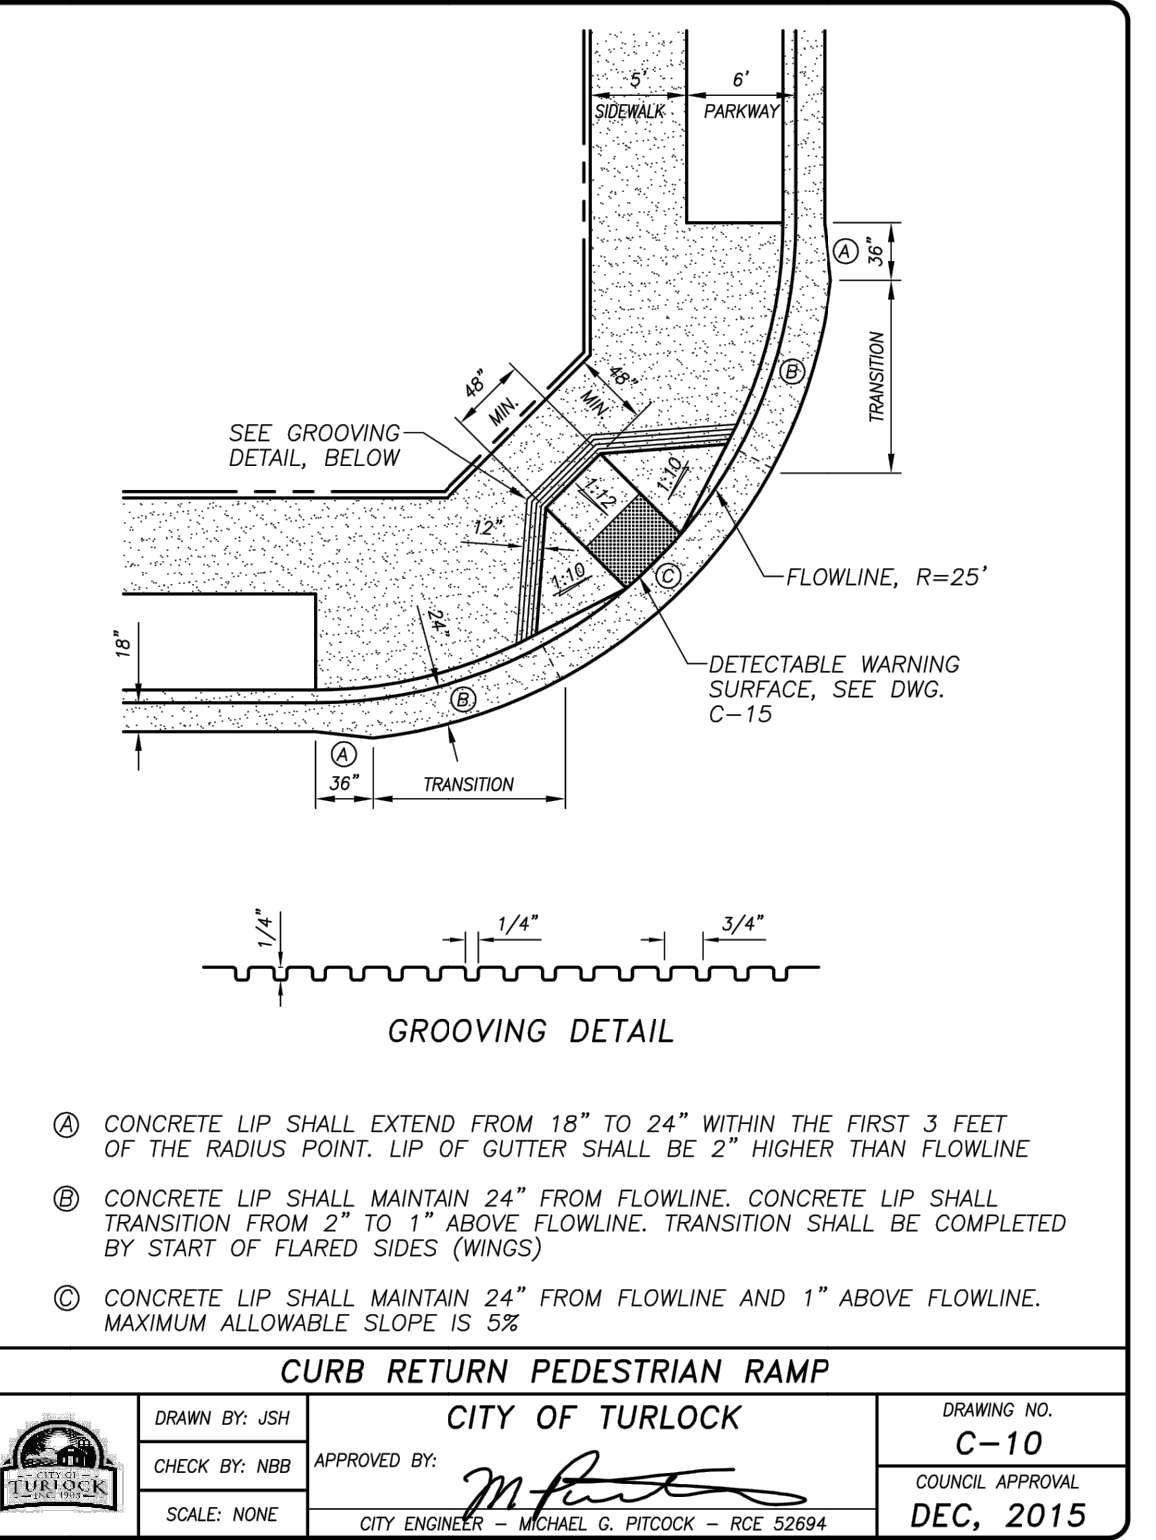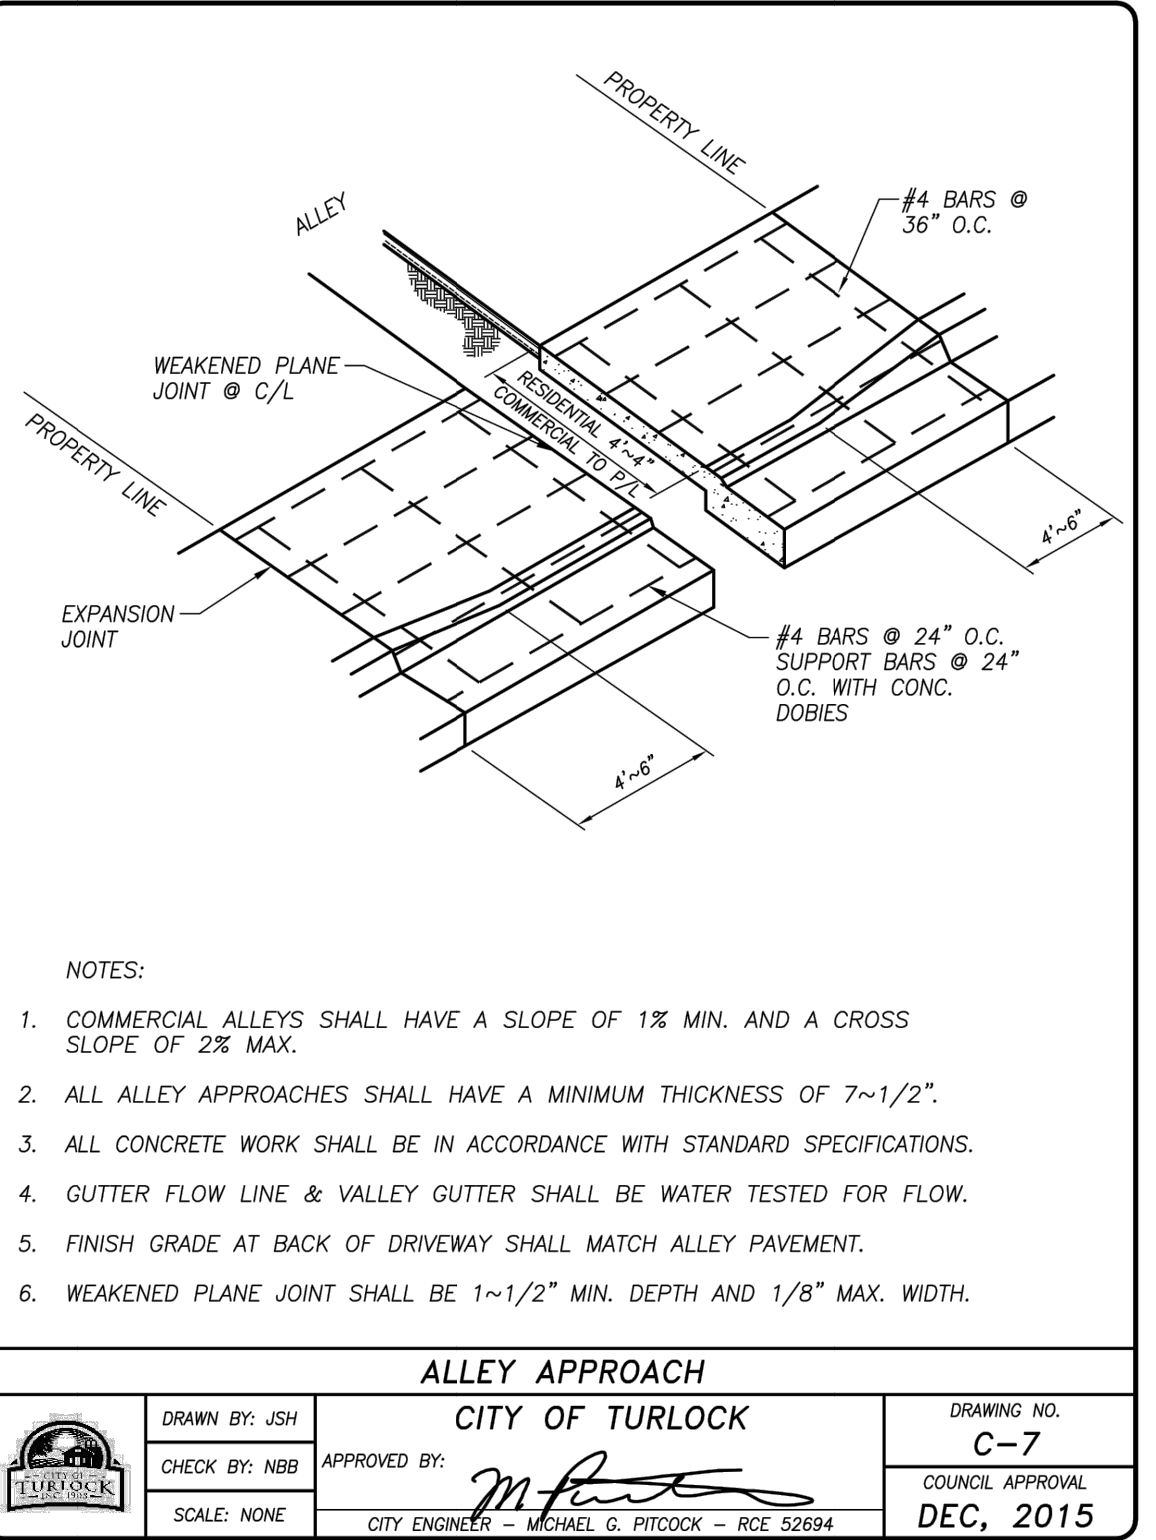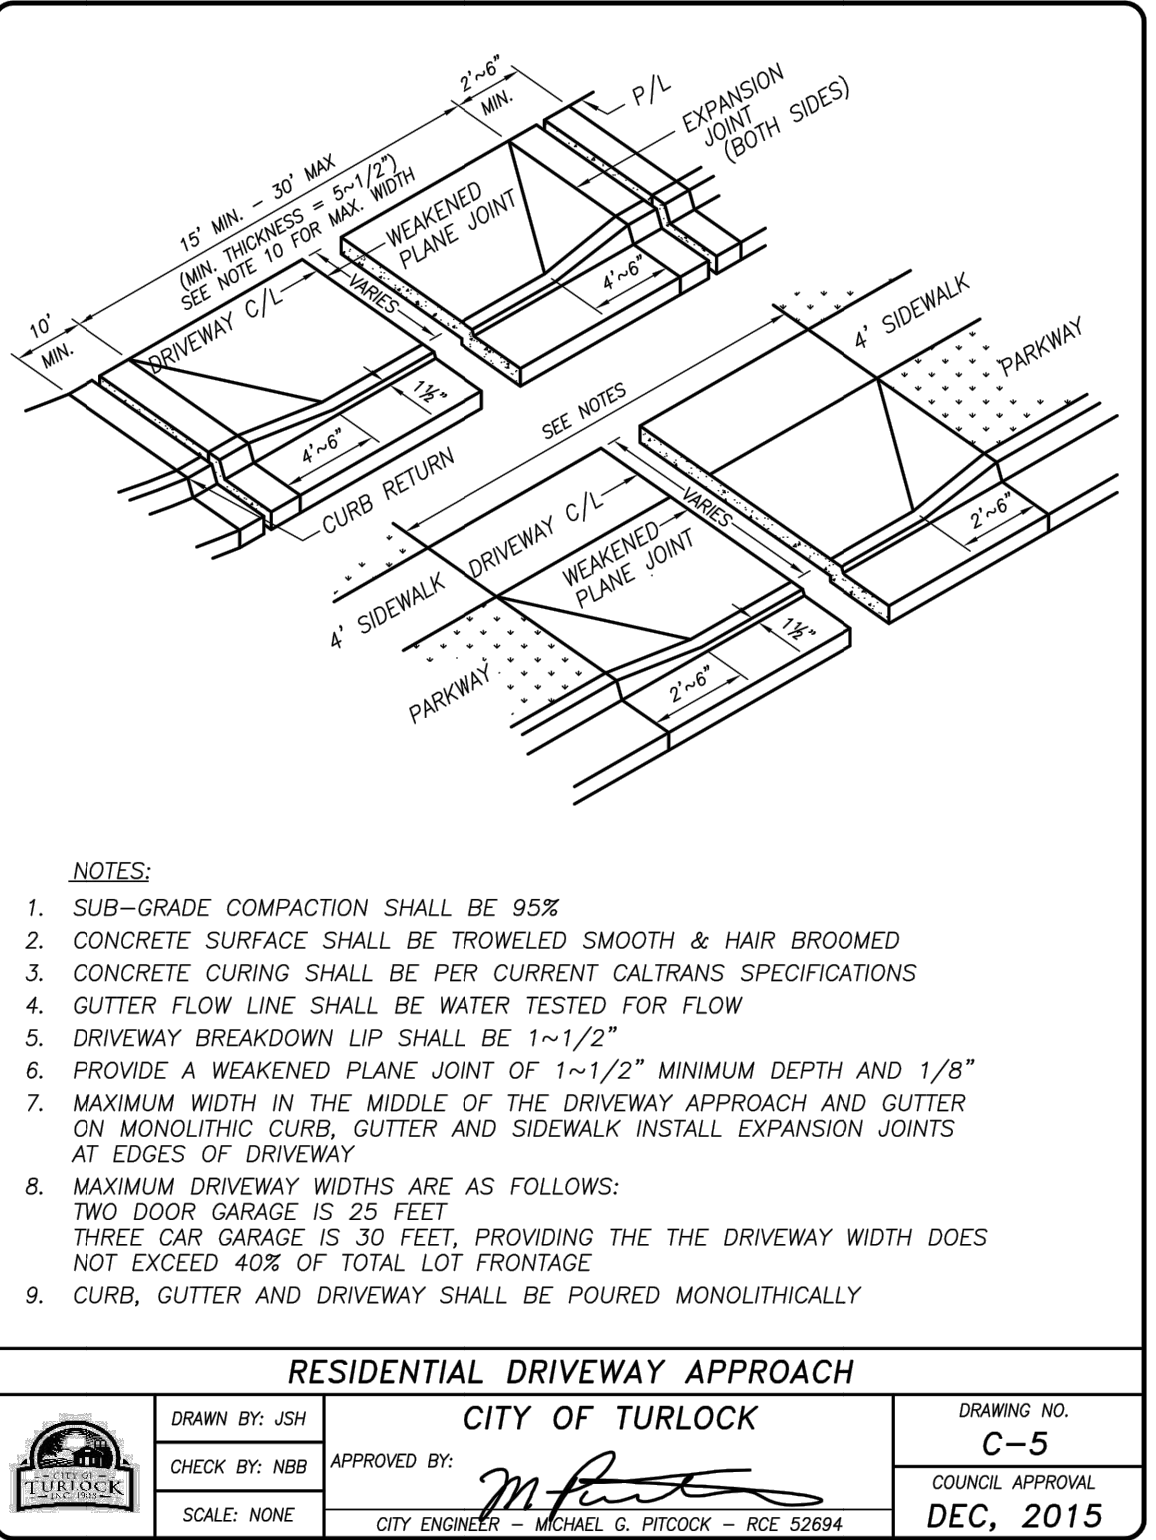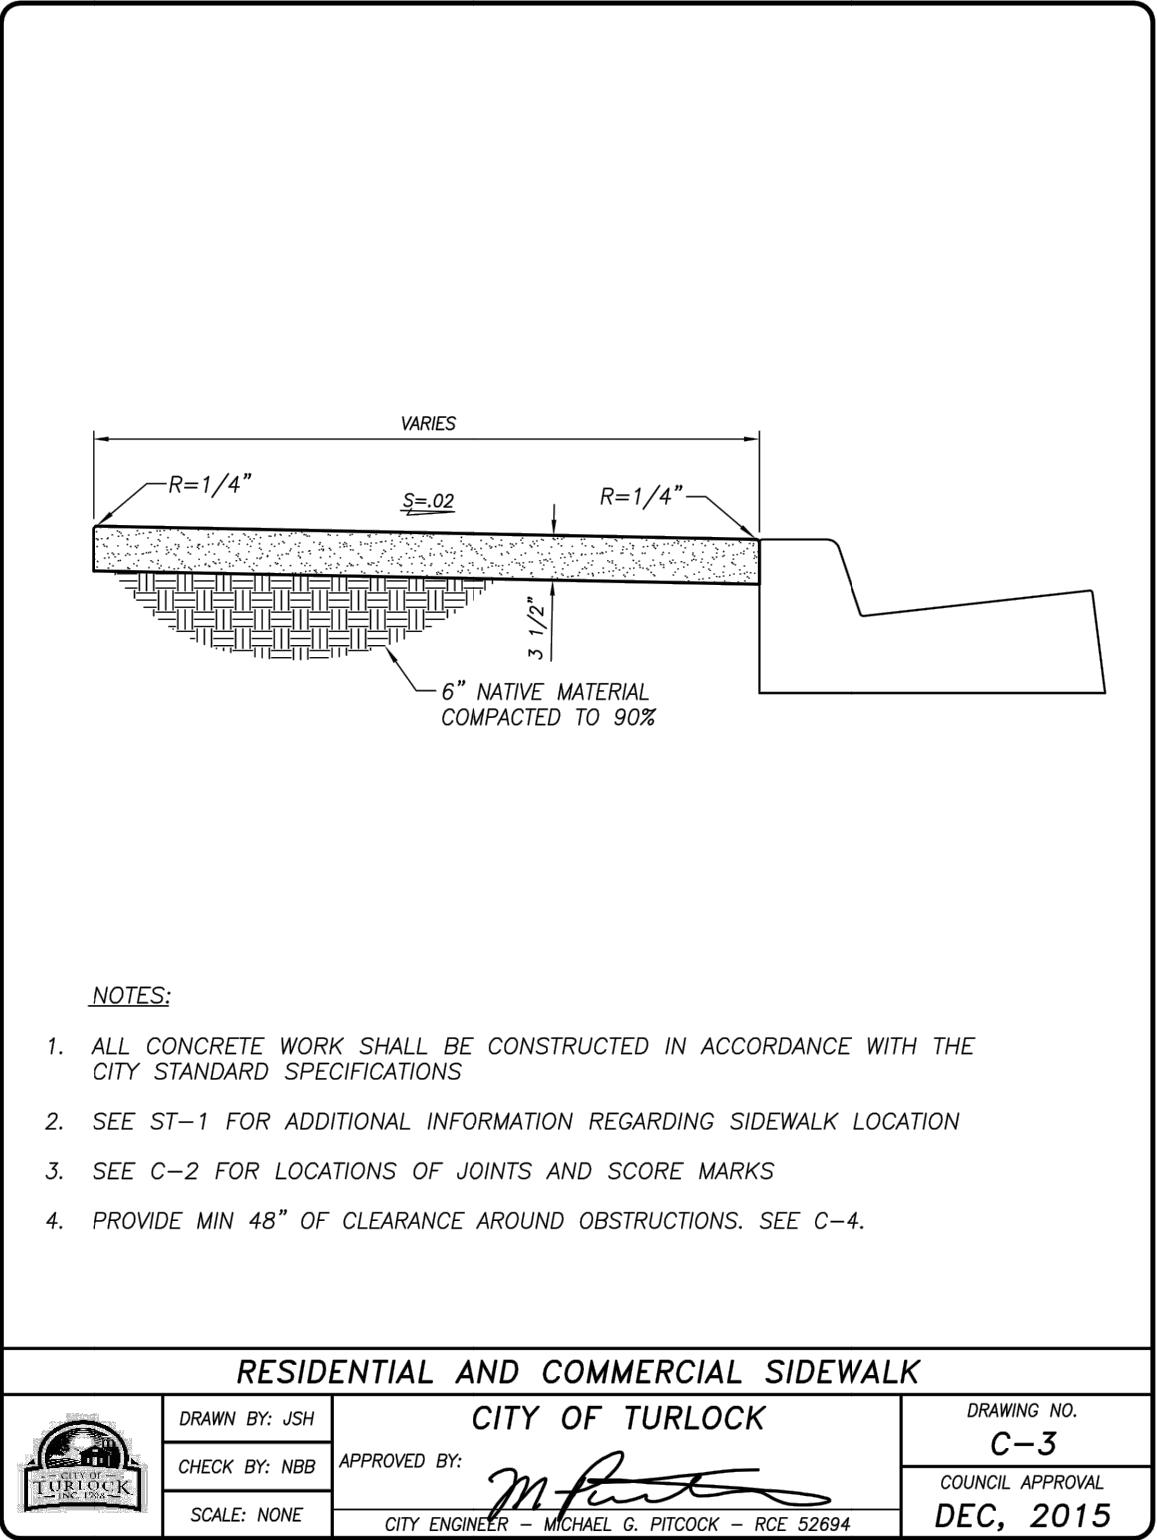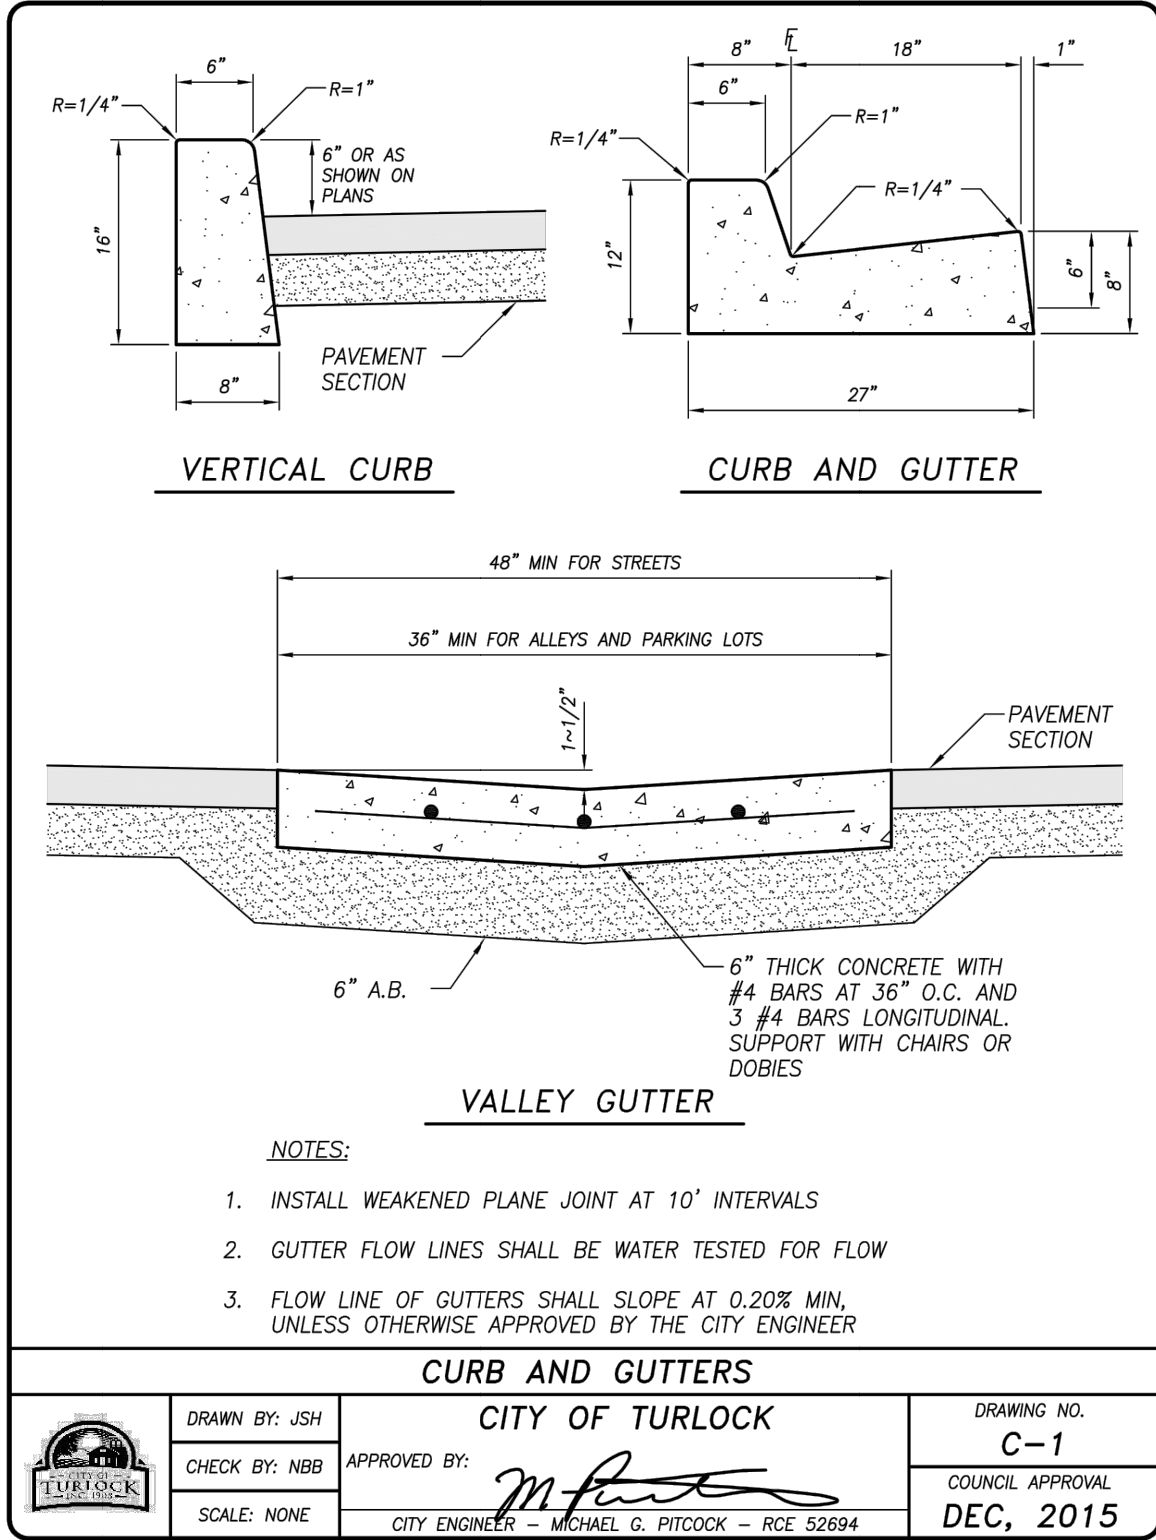

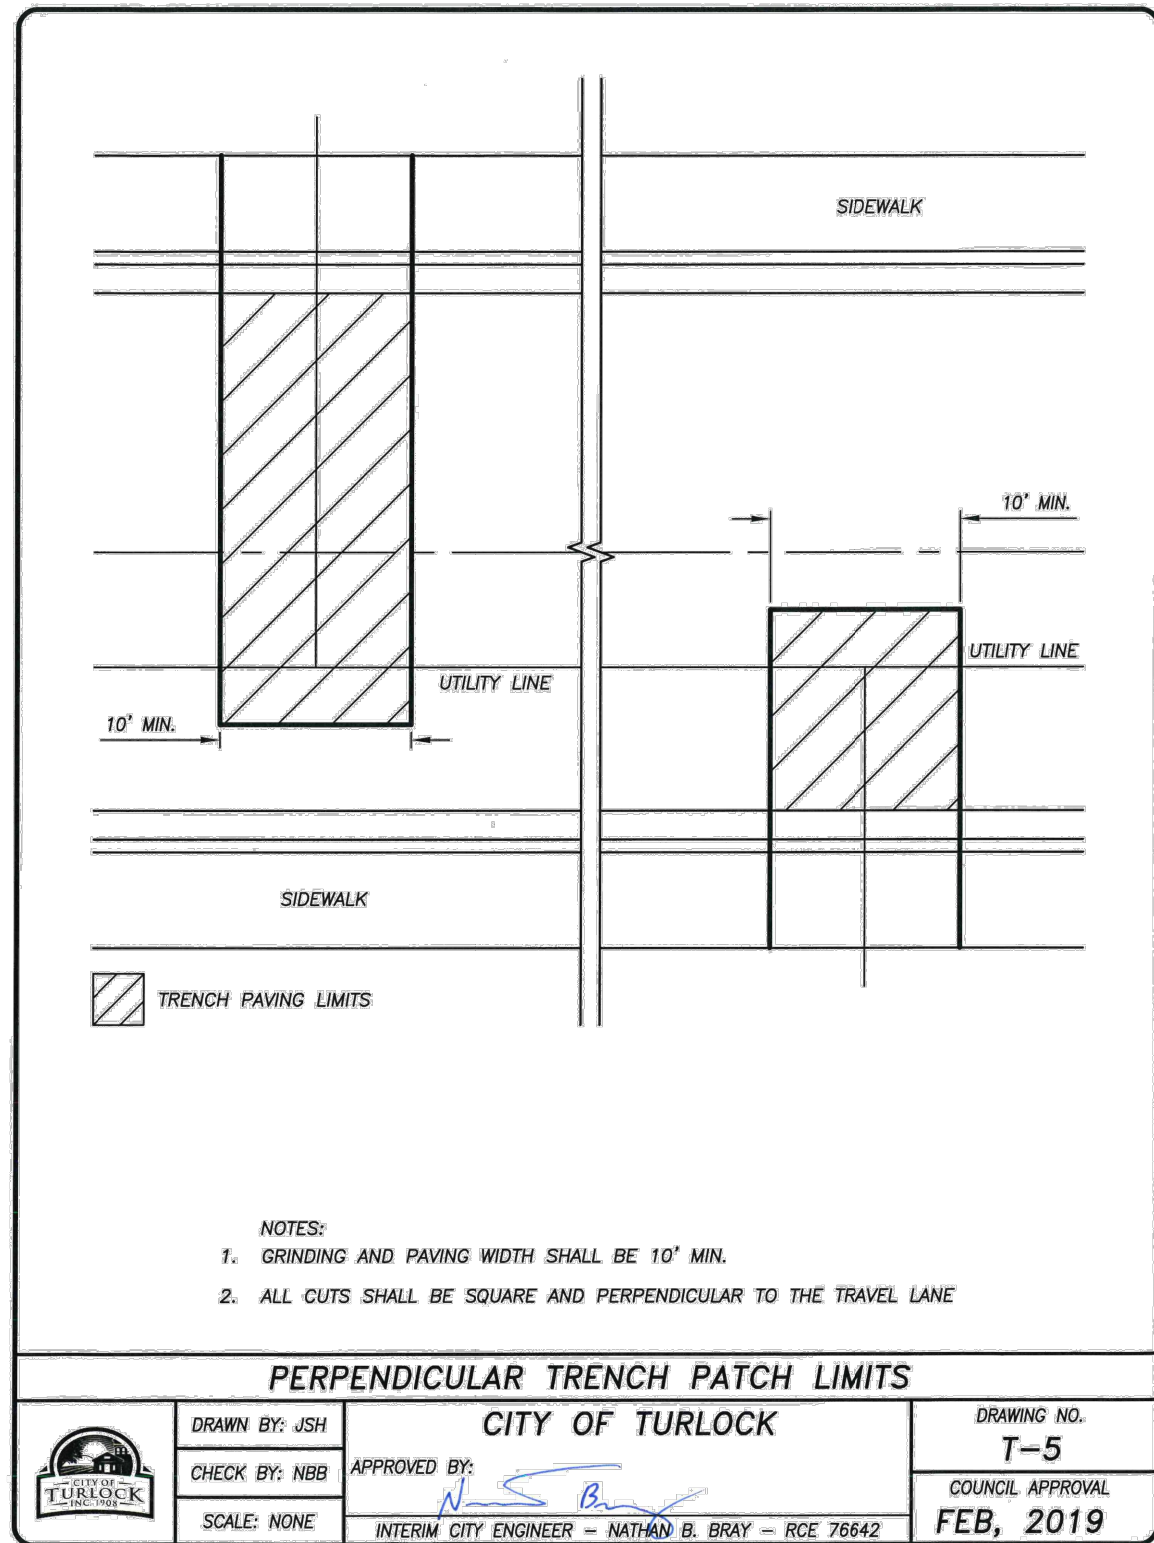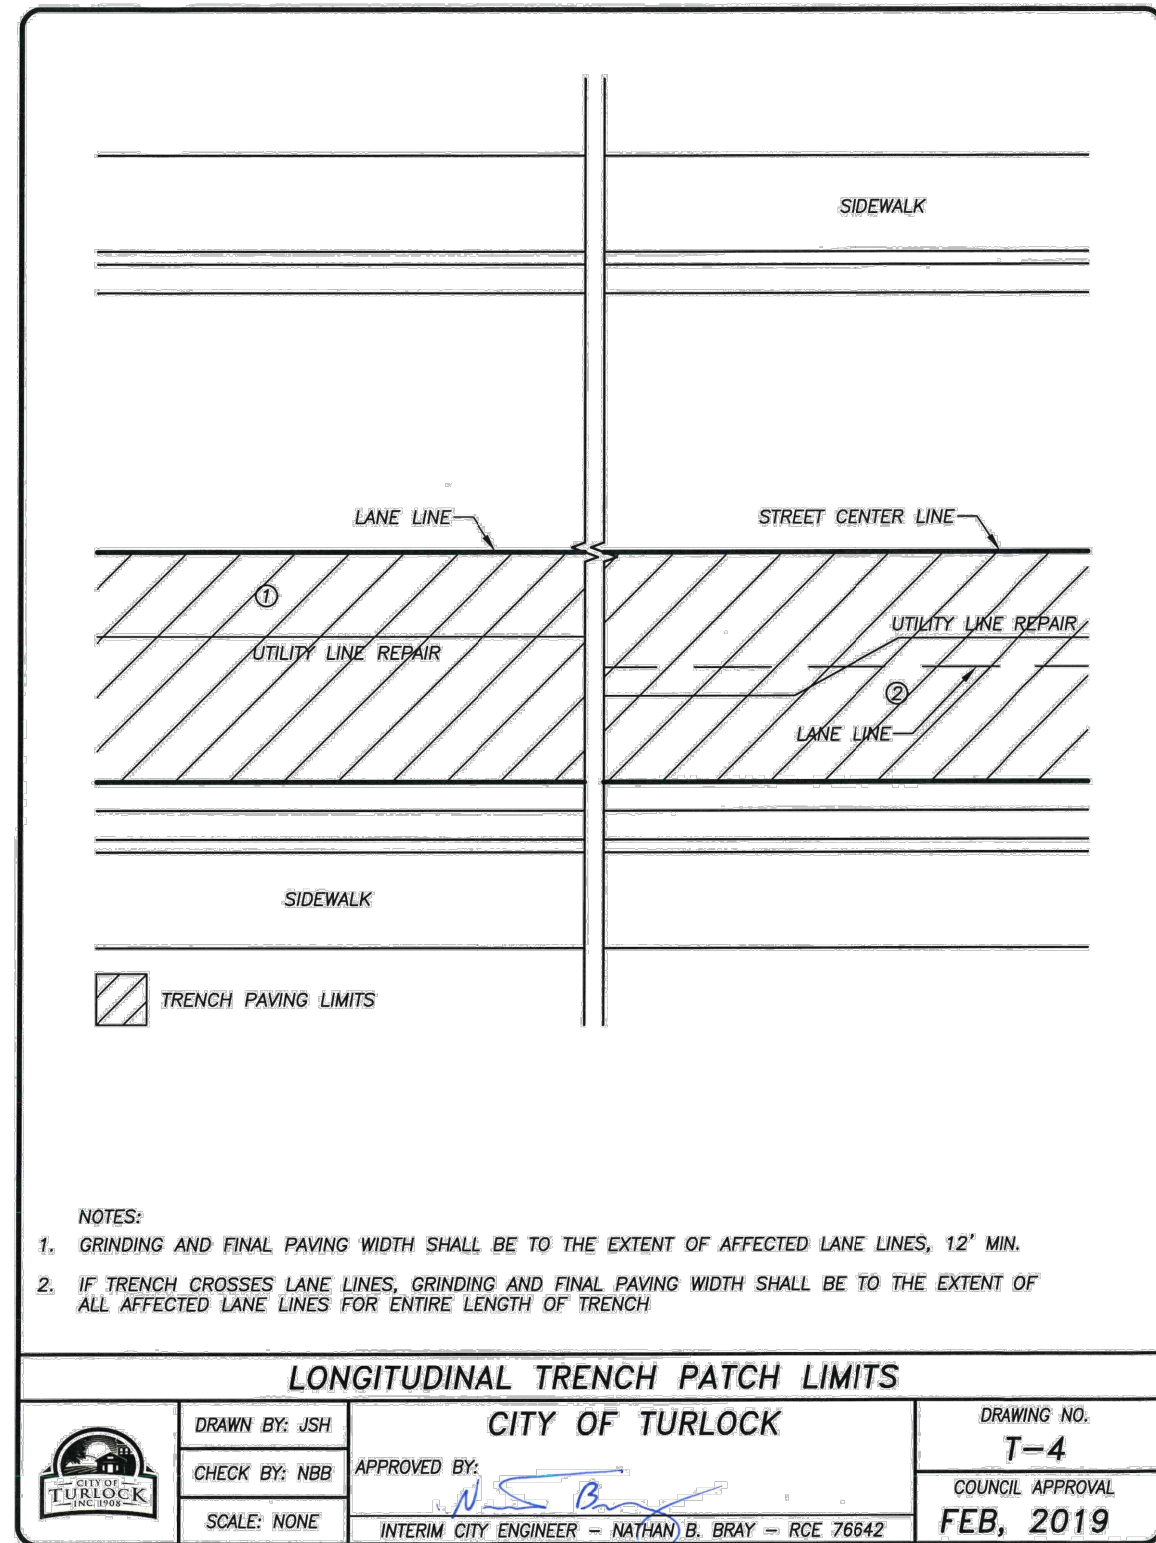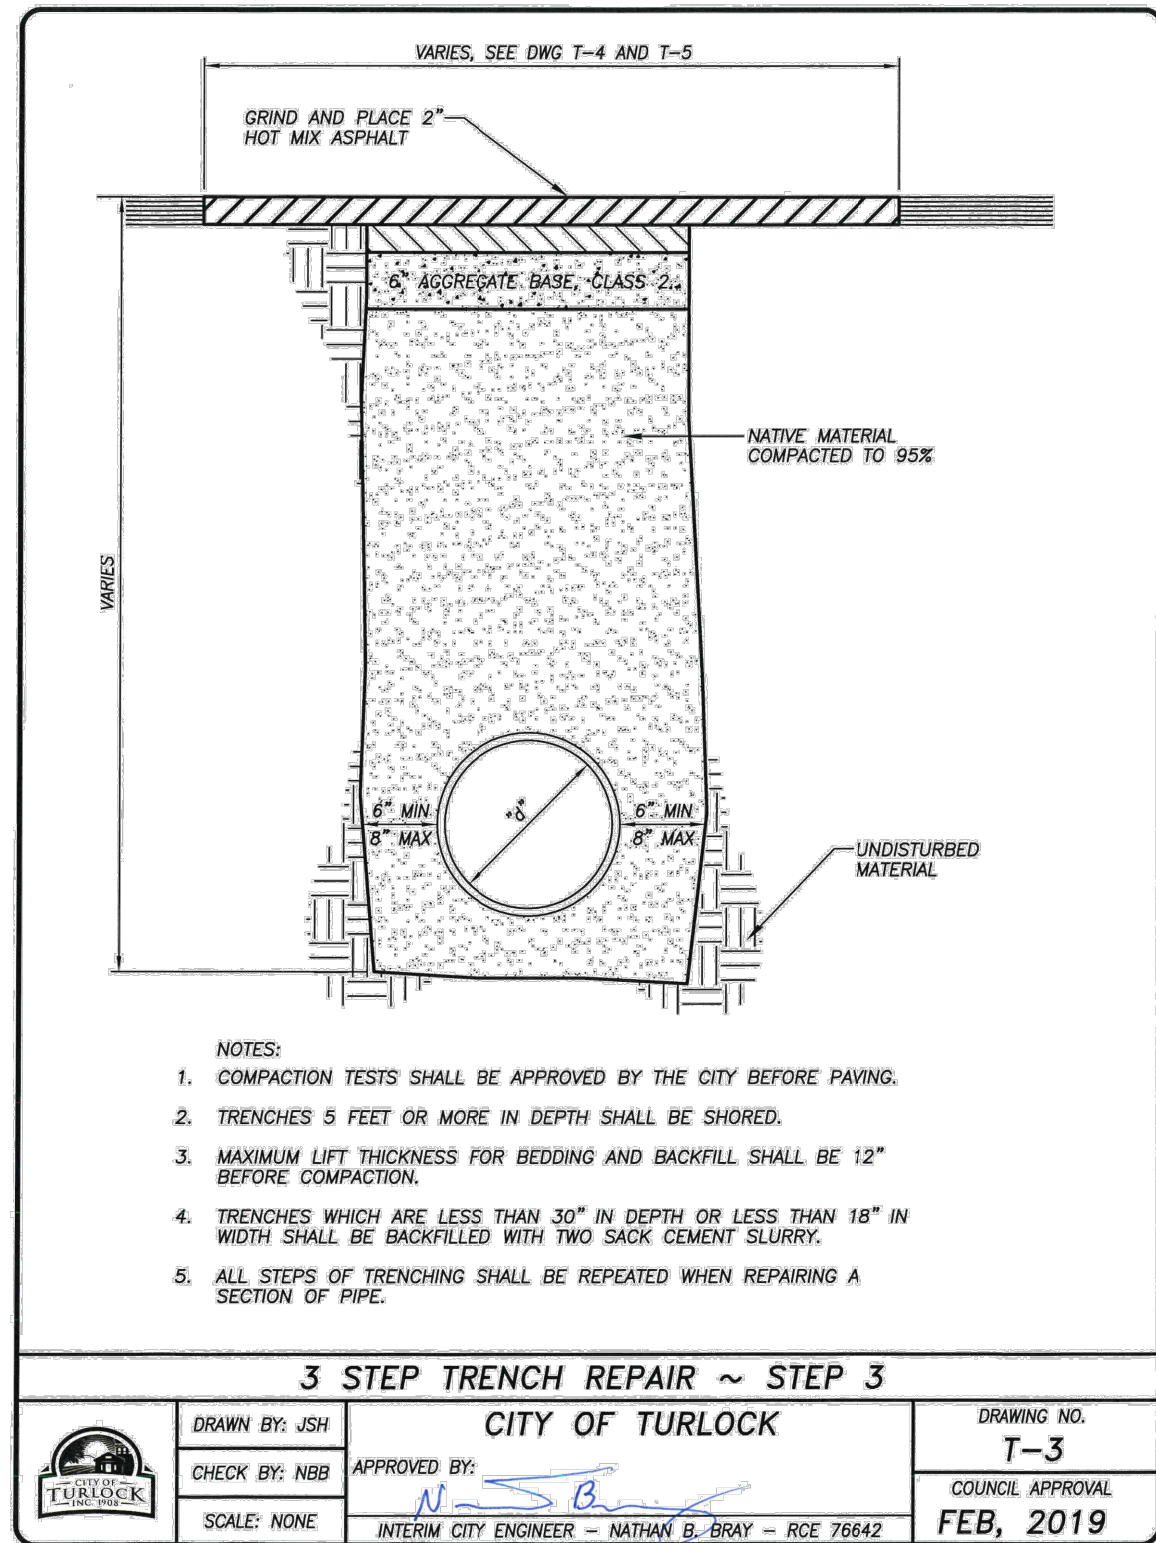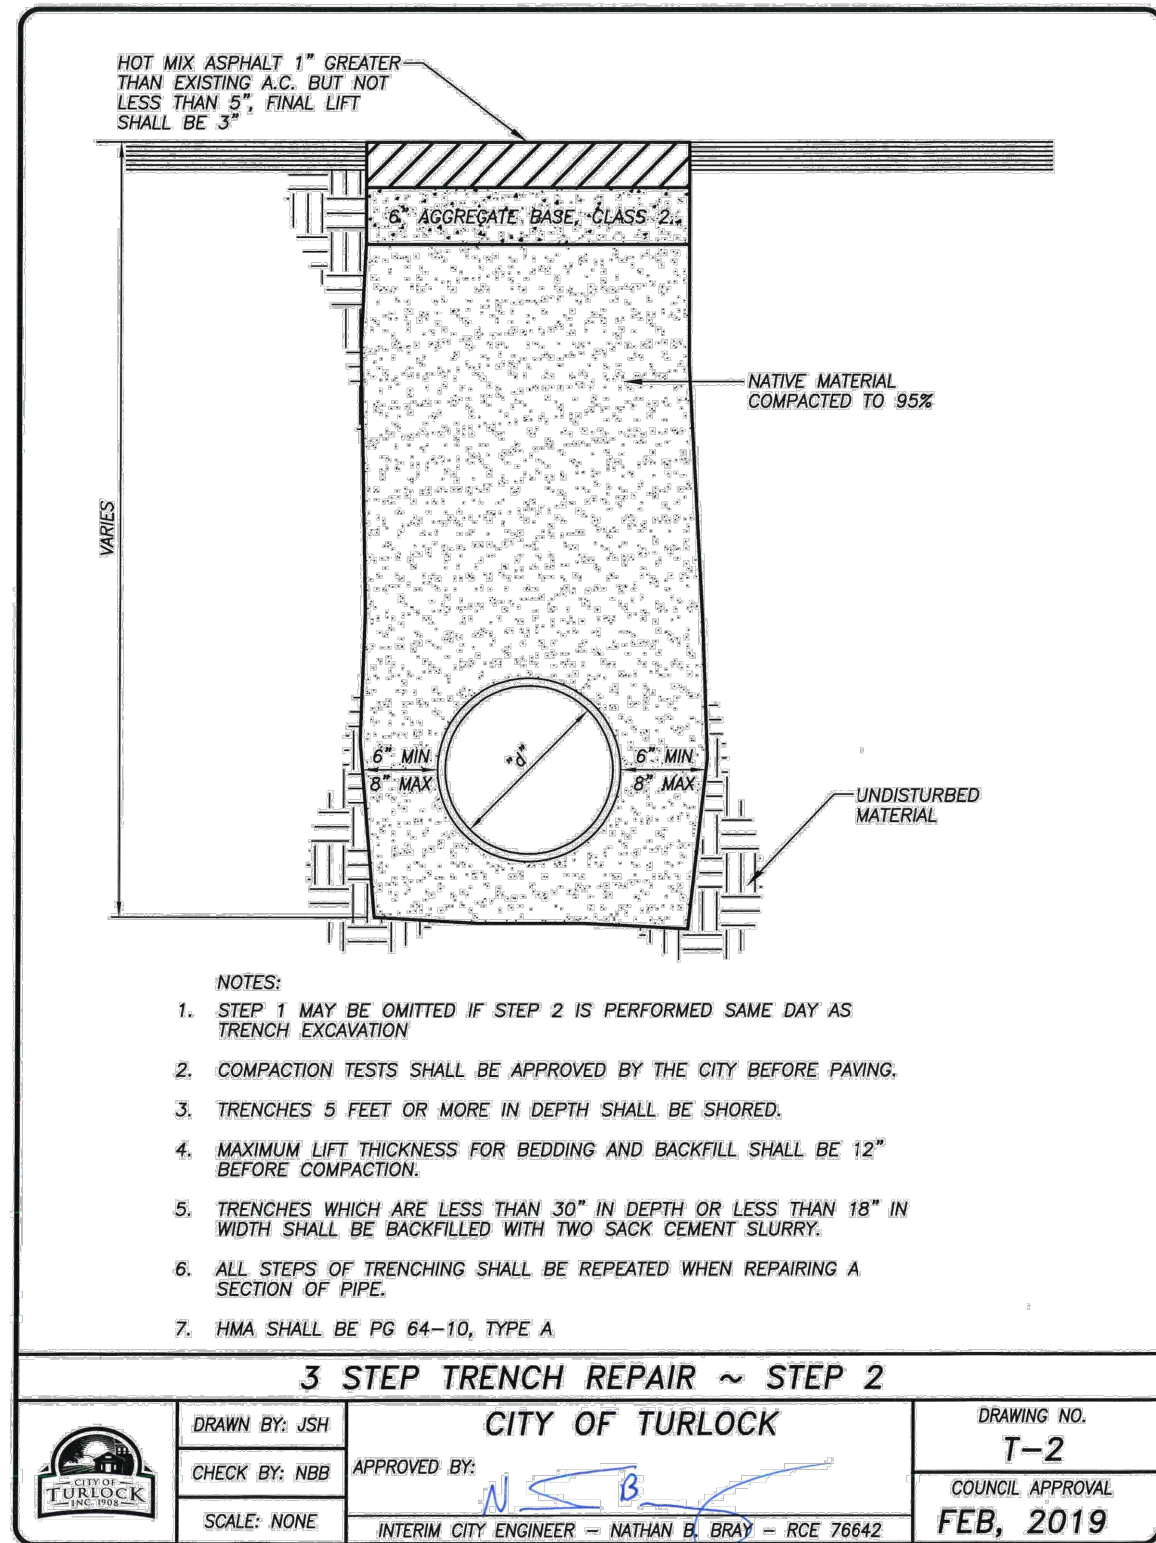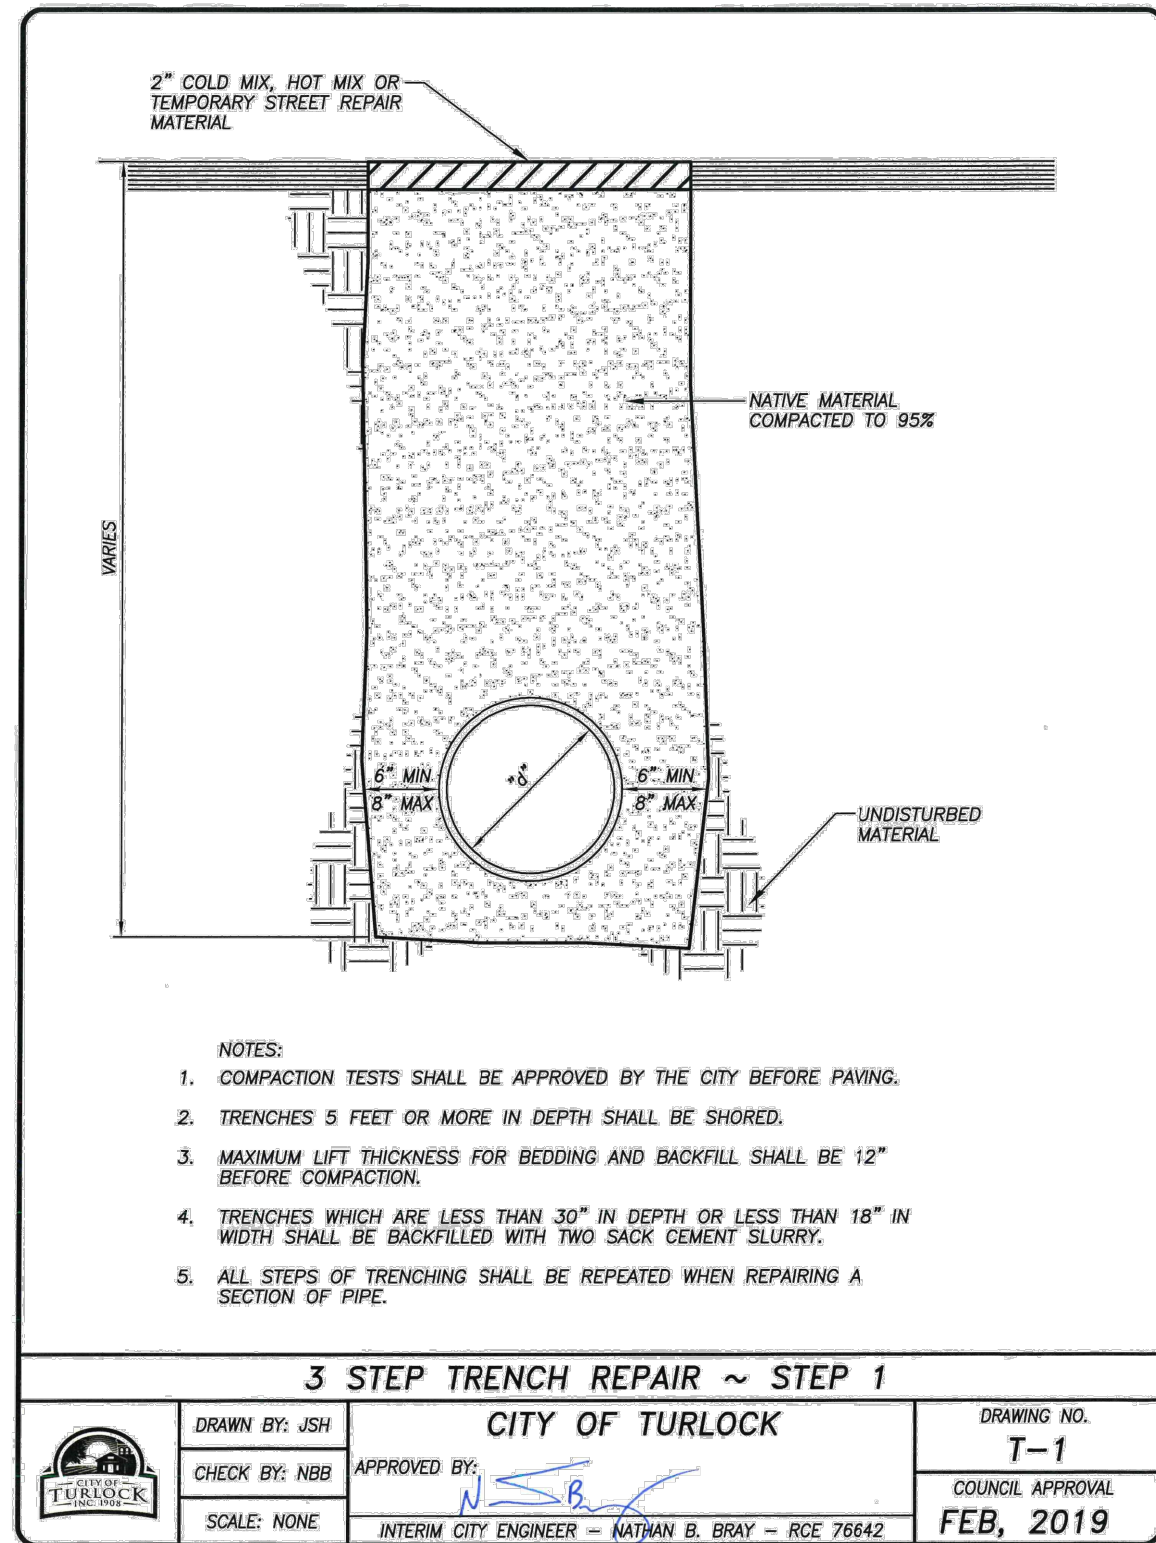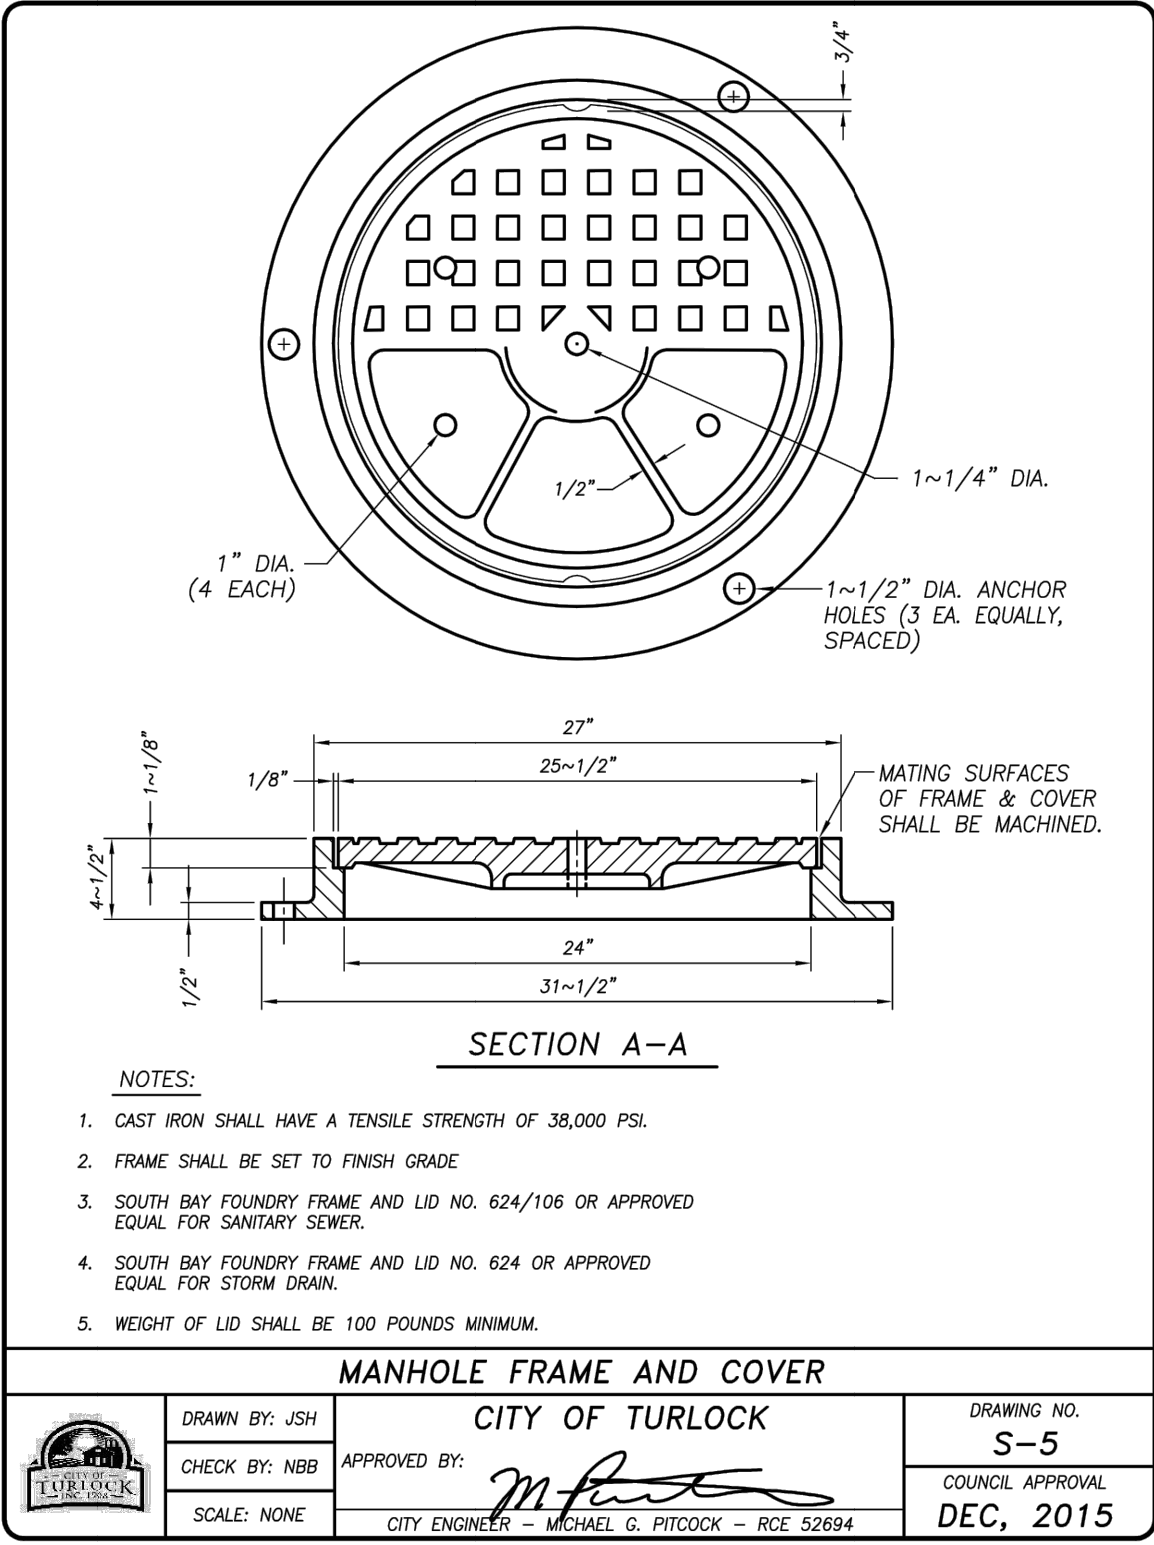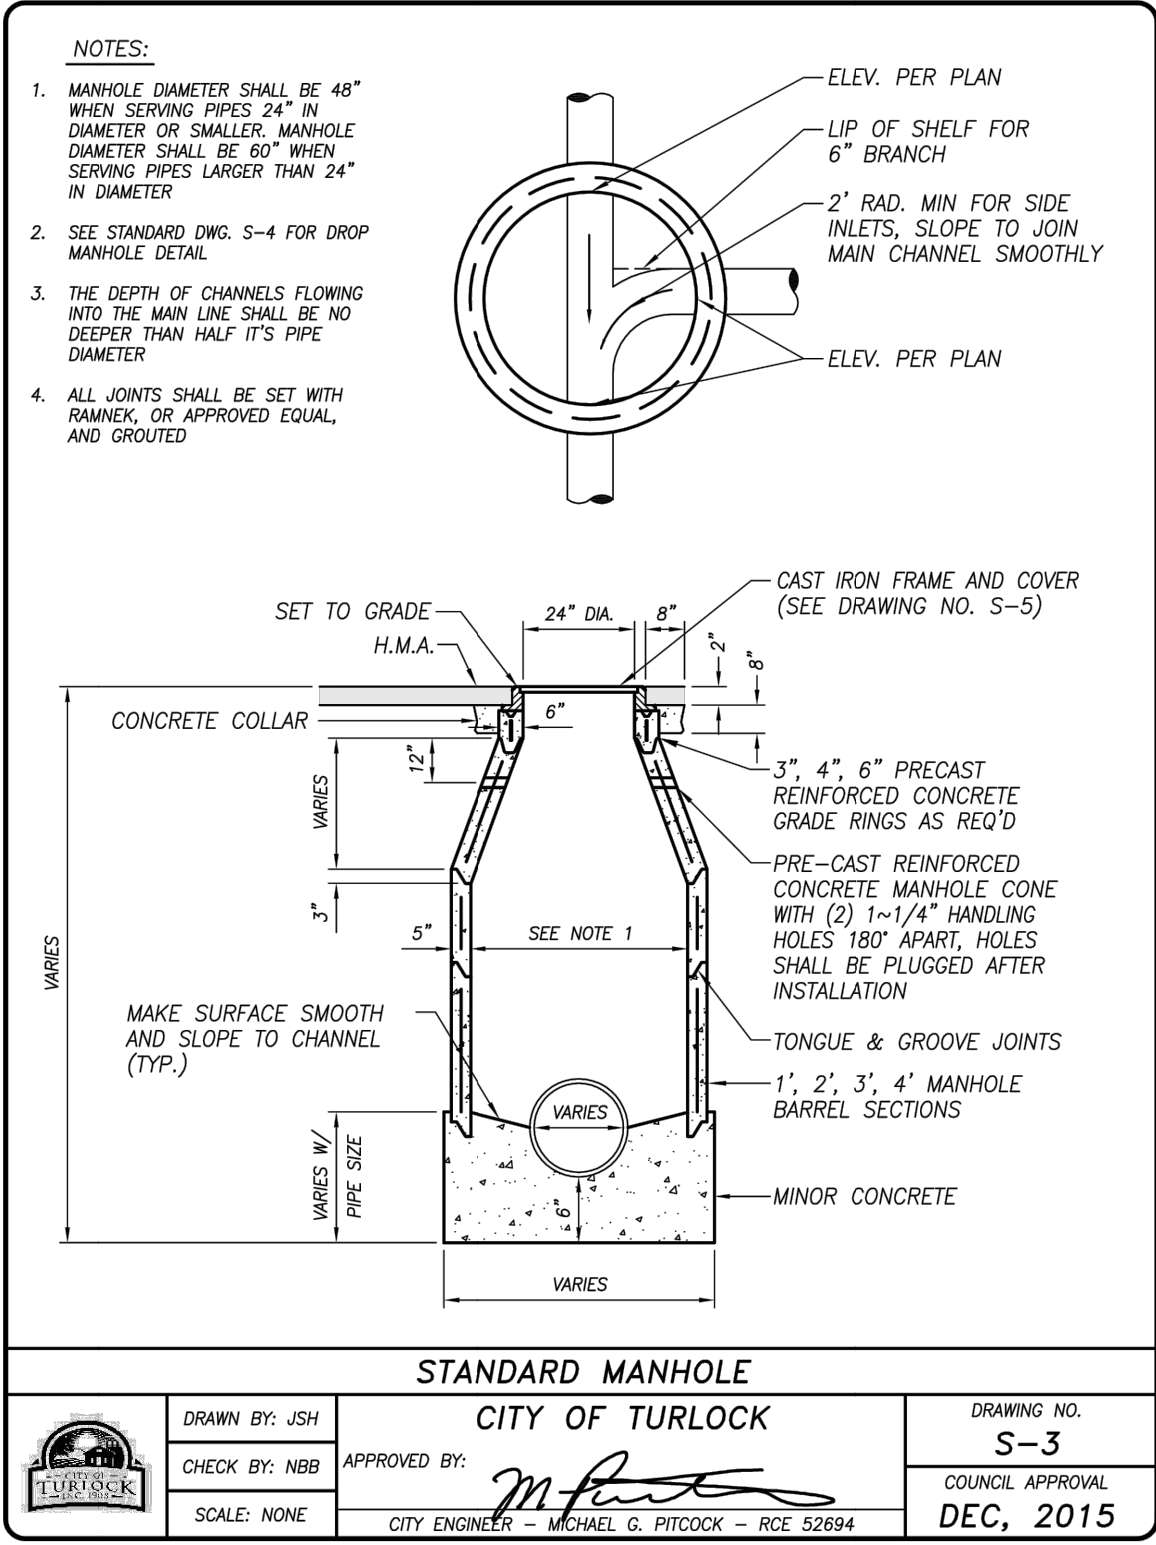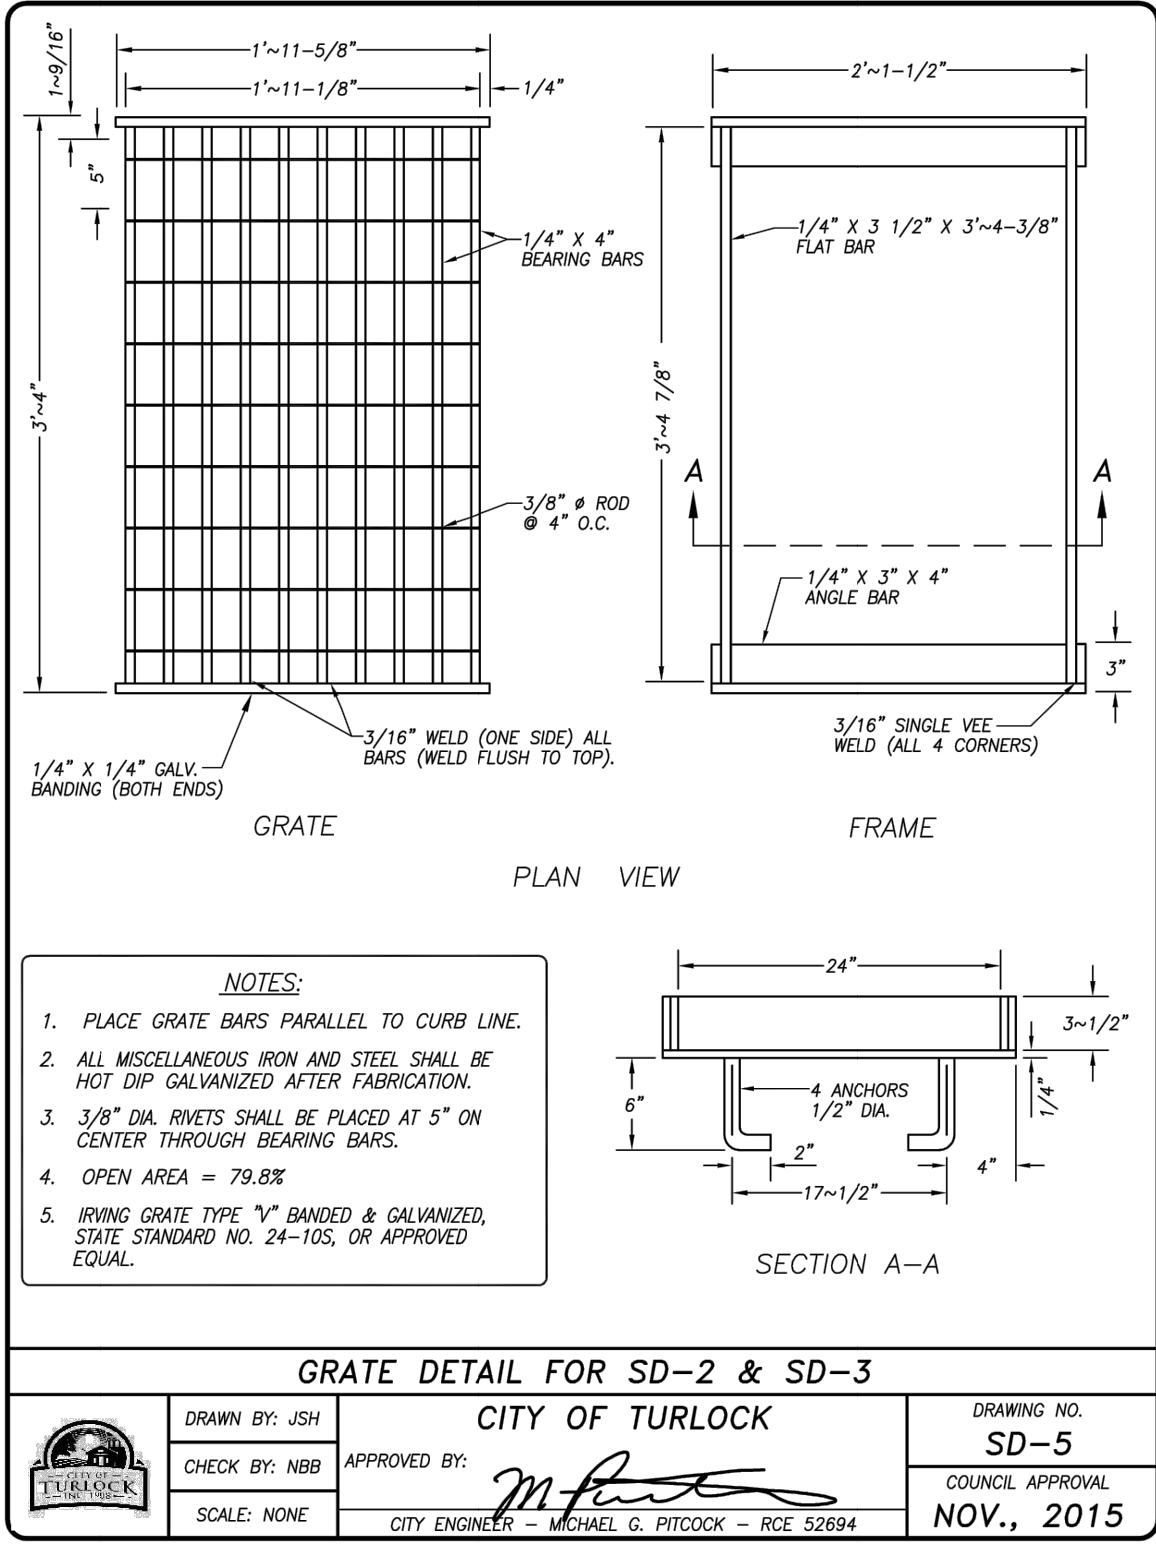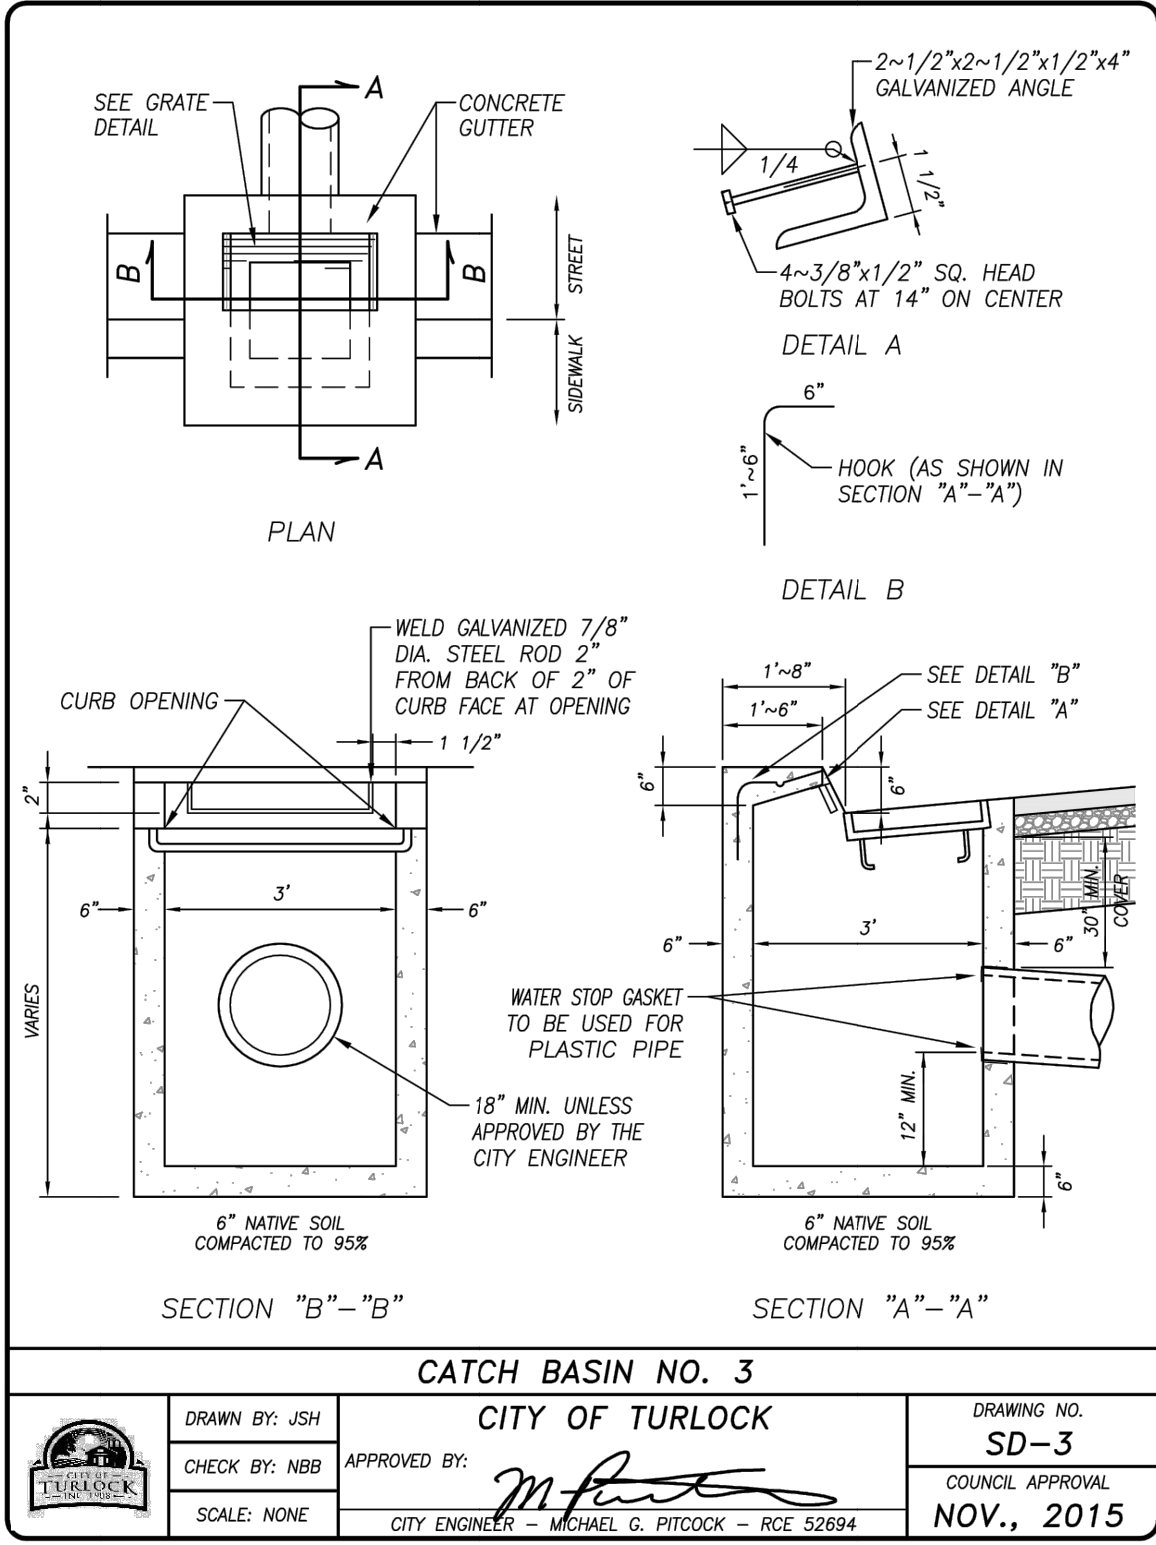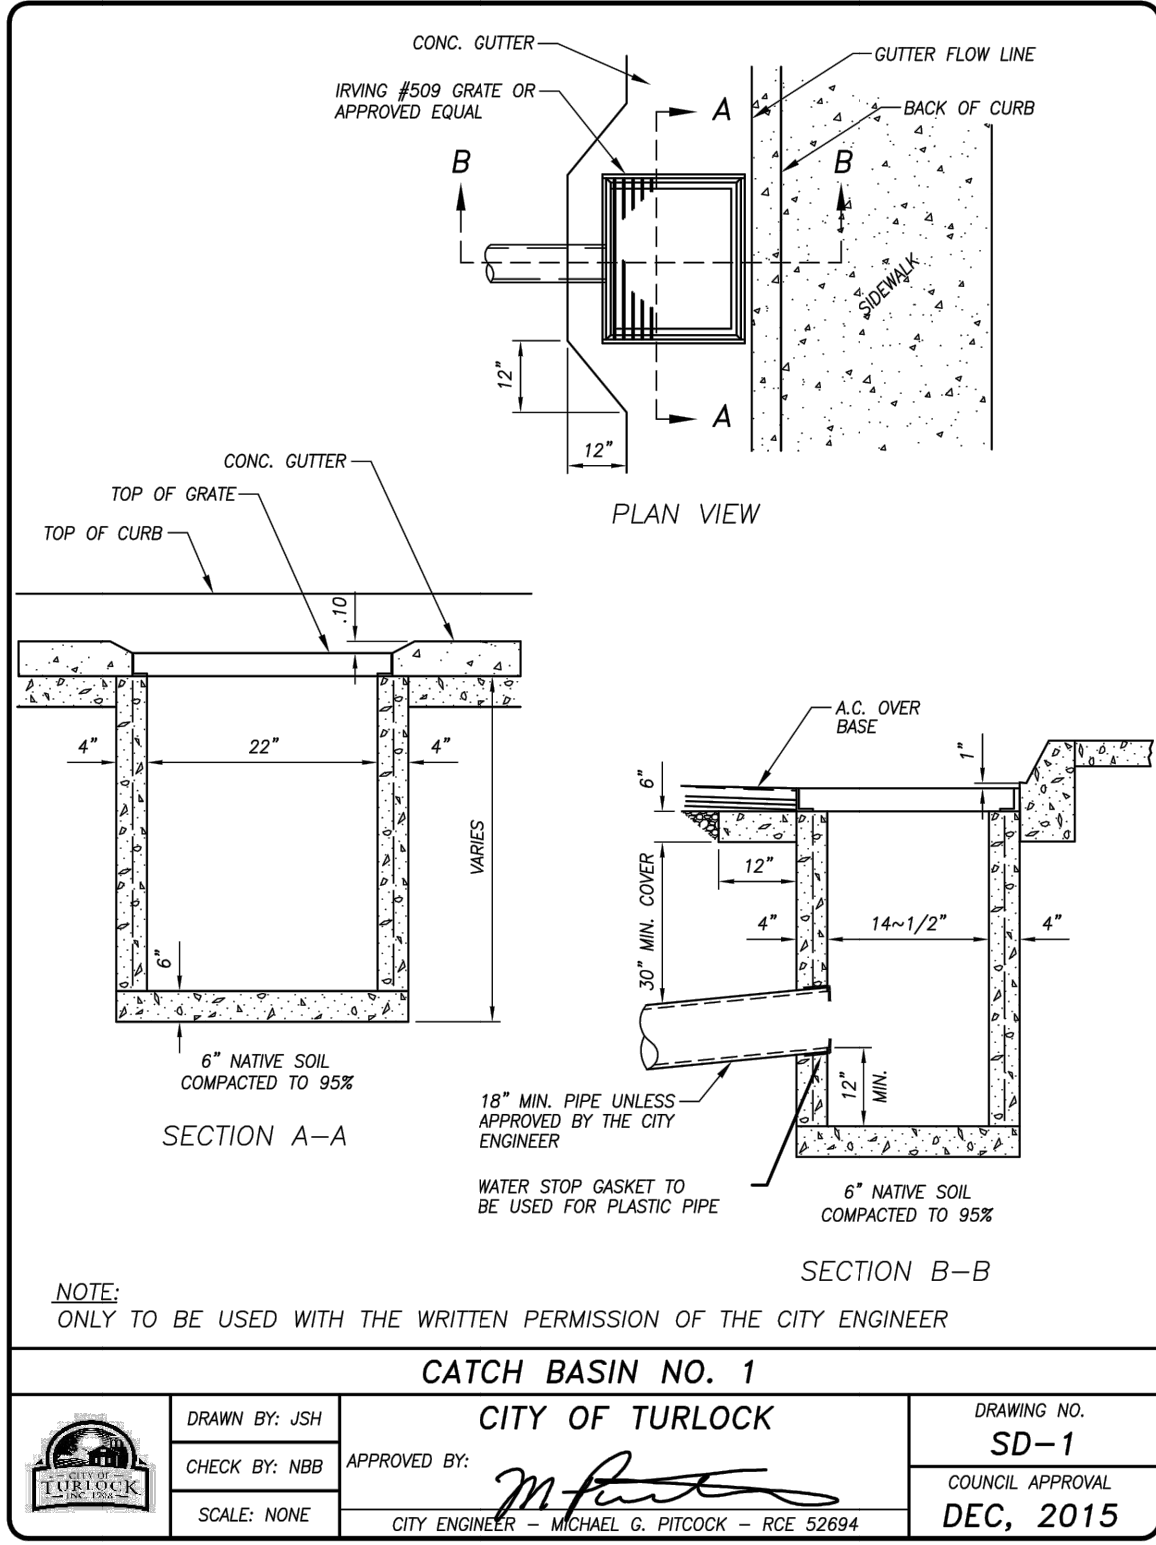

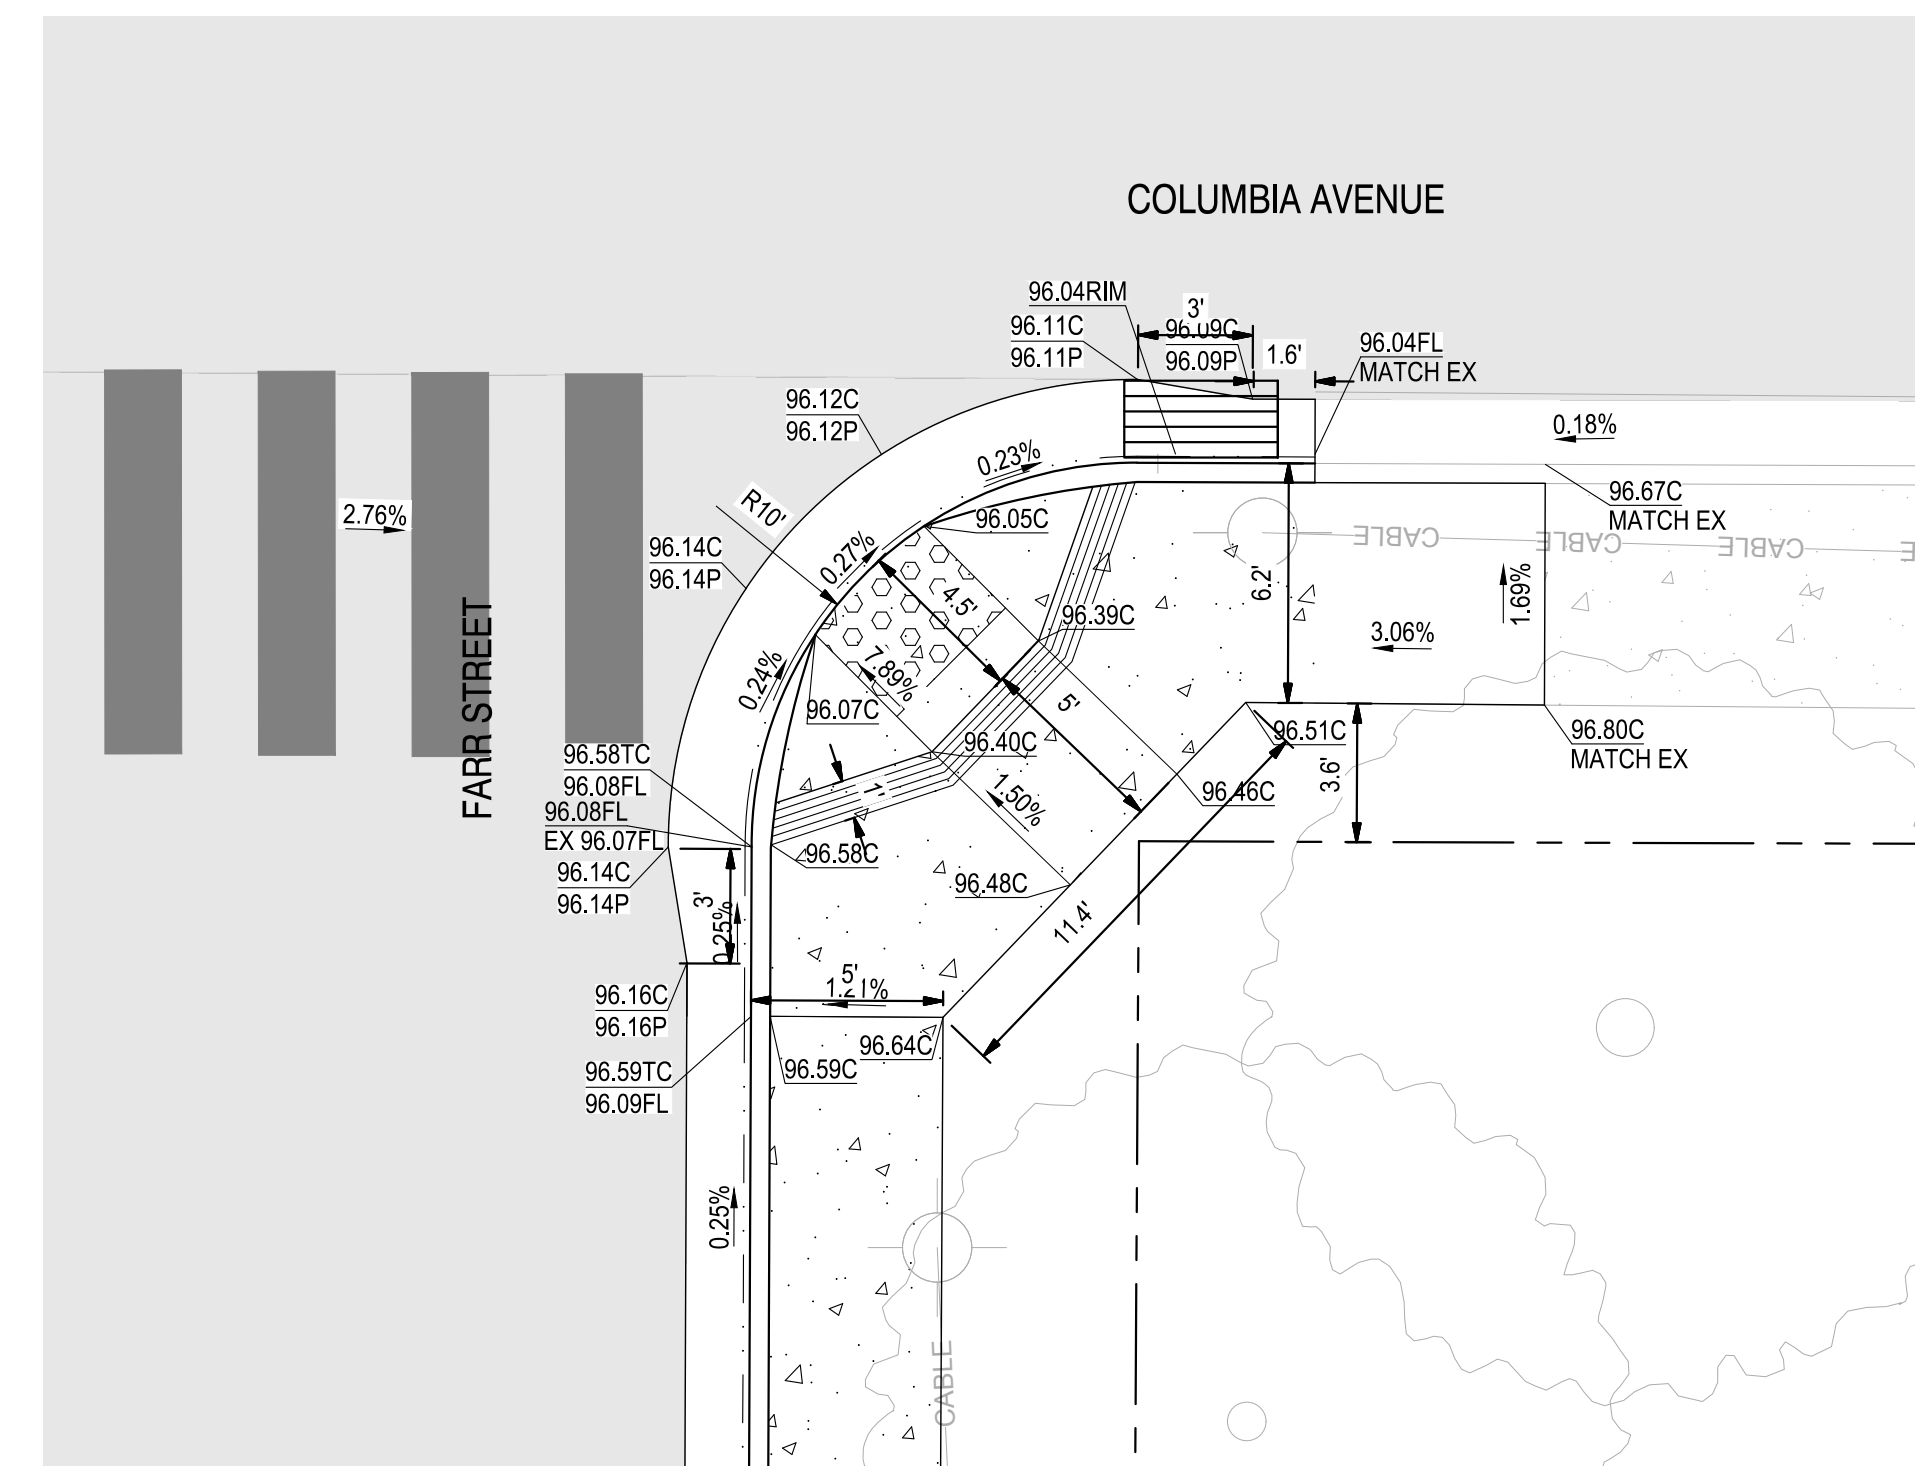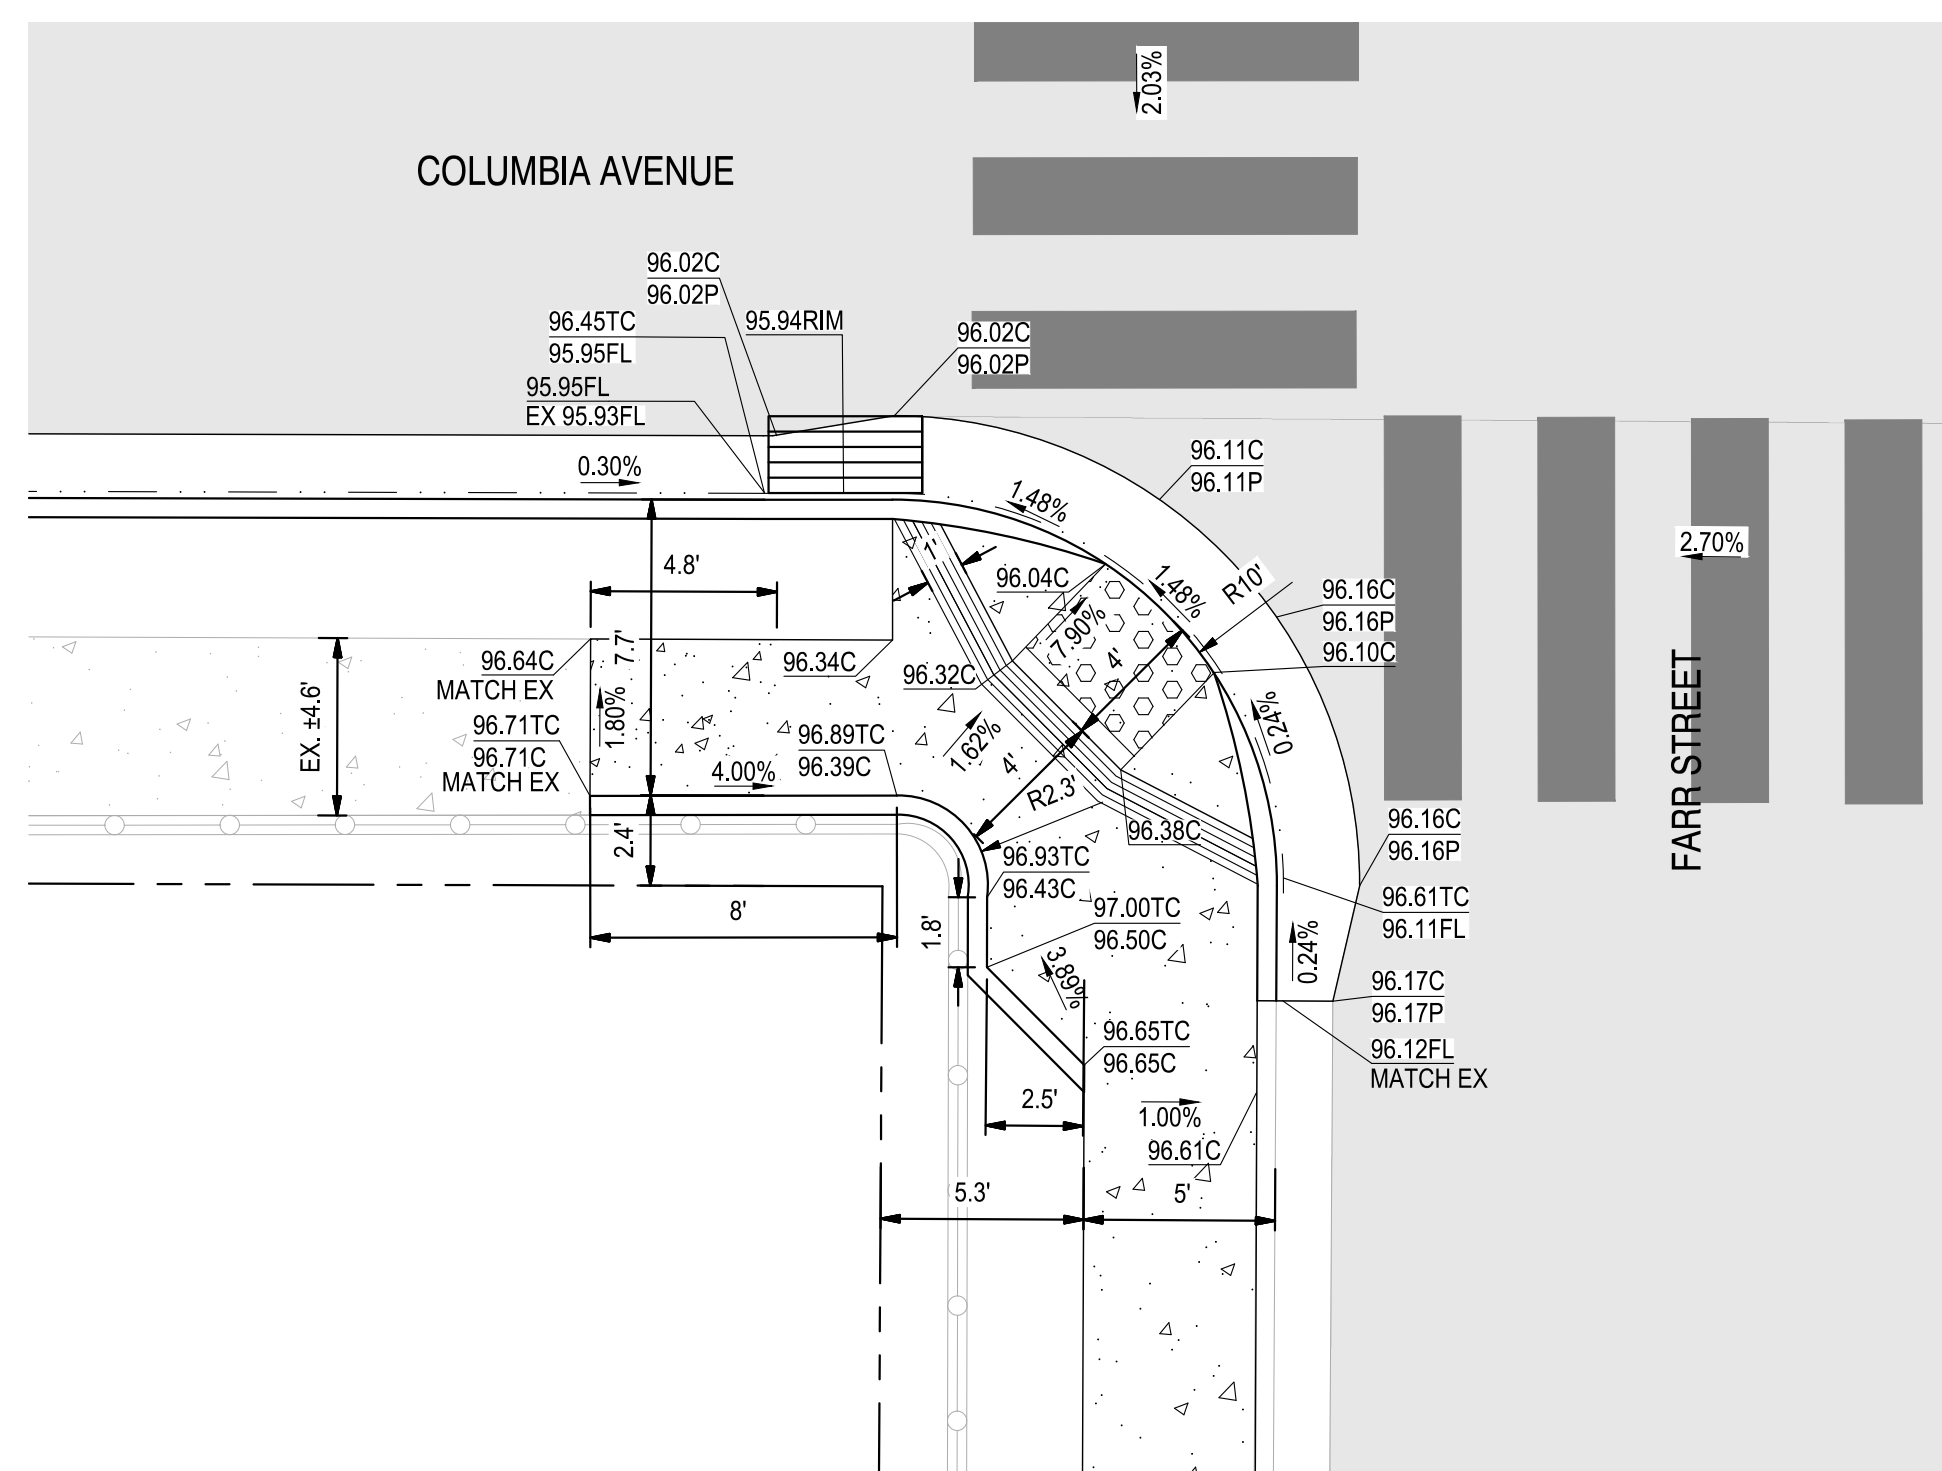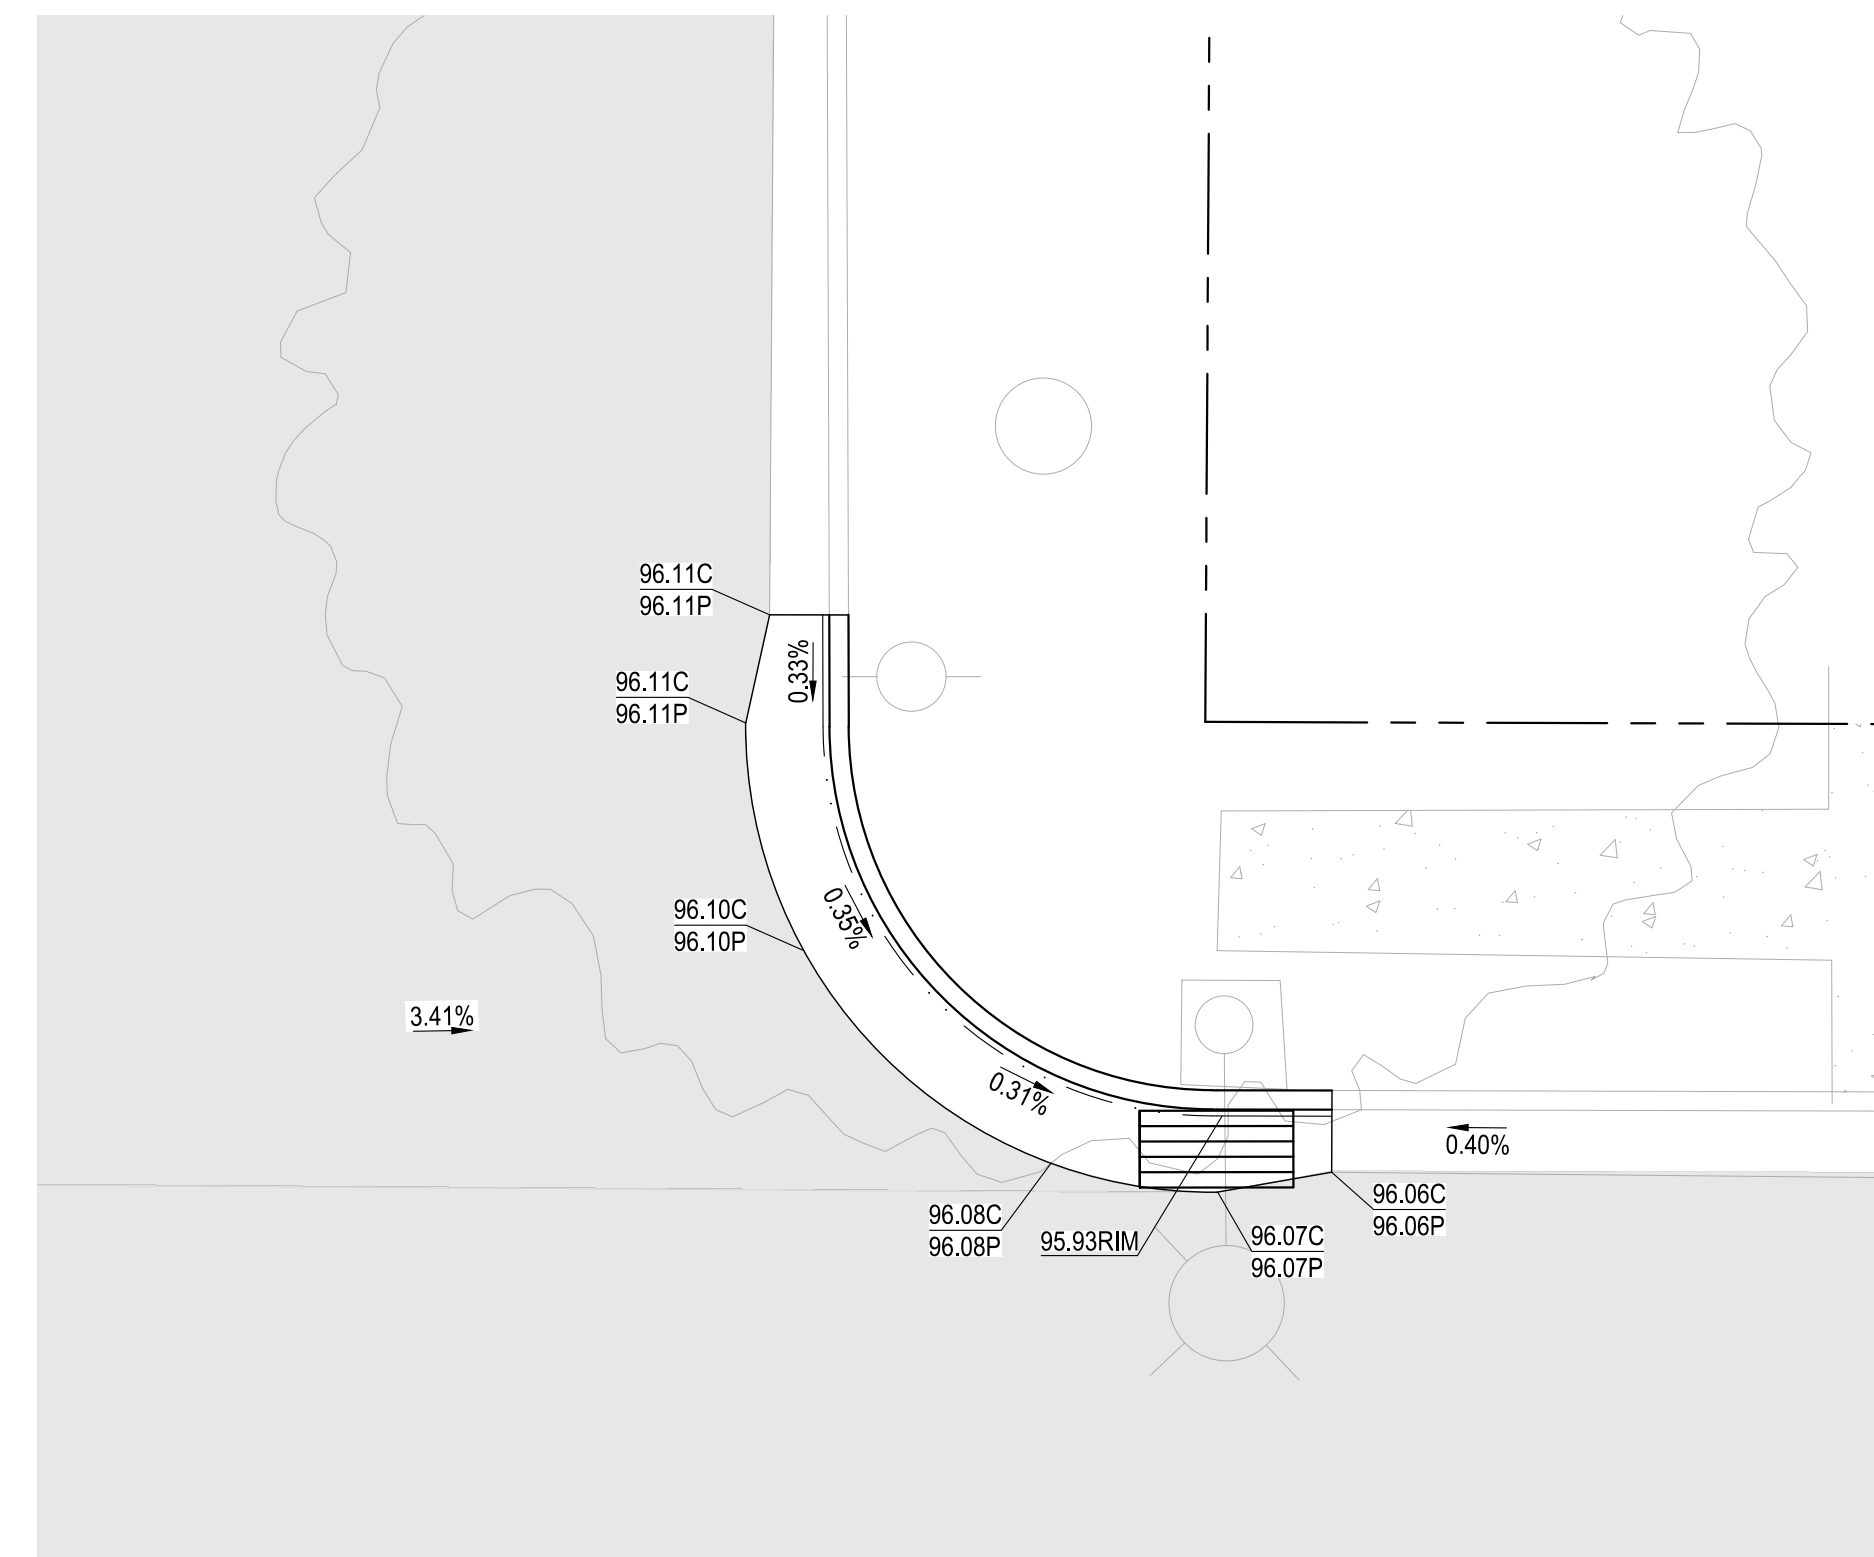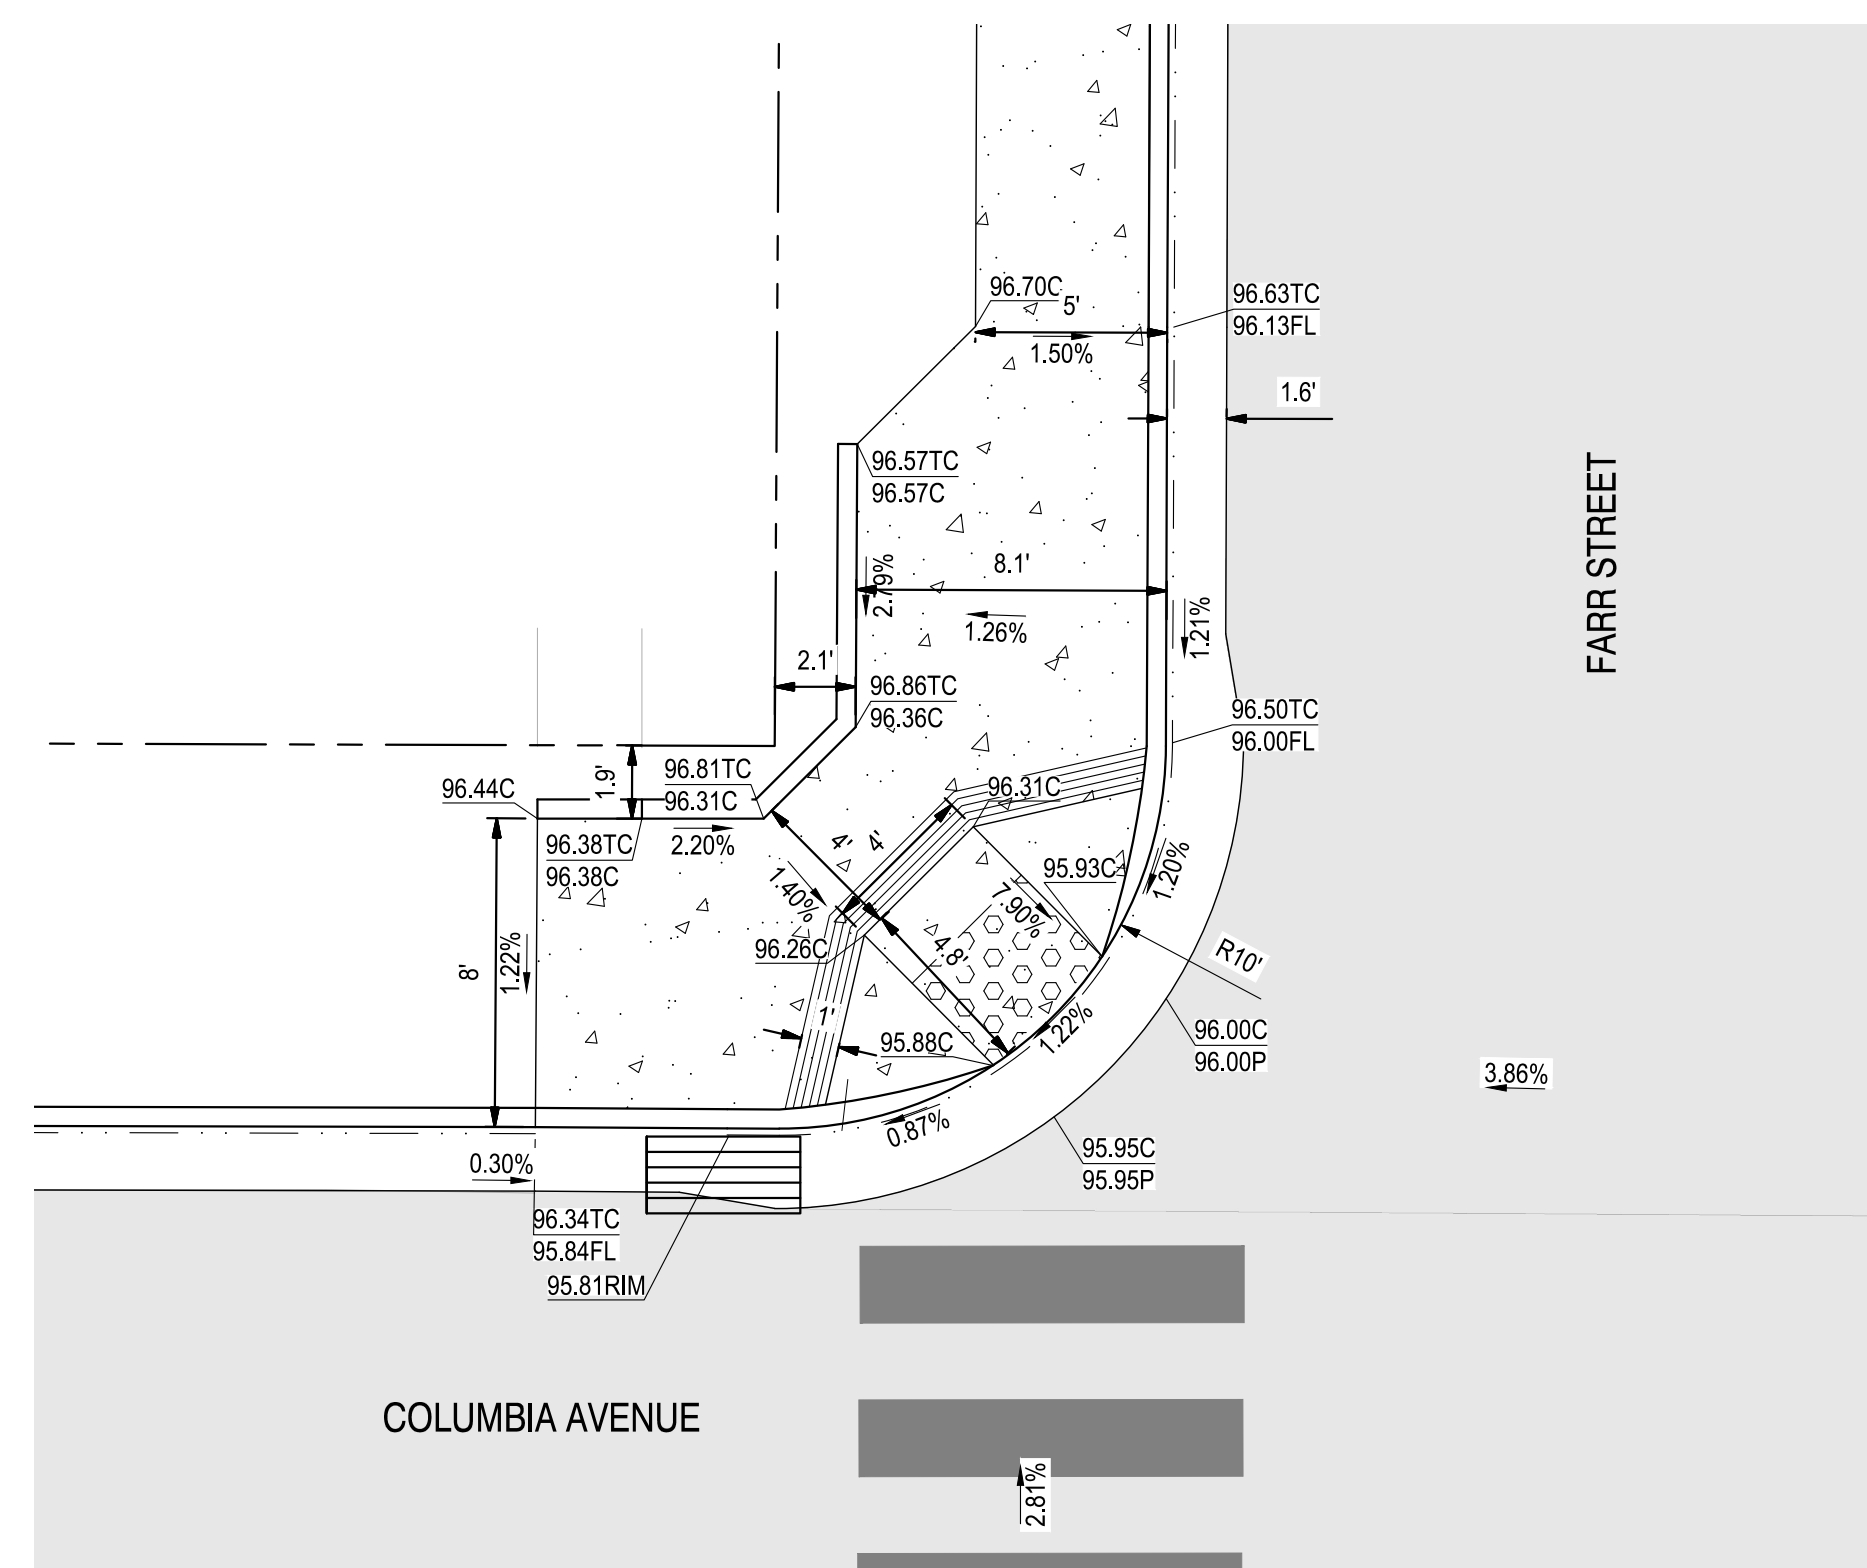

Know what's below.
Call before you dig.

NOTE:
ALL REFERENCES AND WRITTEN
DIMENSIONS SHALL SUPERCEDE
ALL SCALED DISTANCES AND
SHALL BE VERIFIED IN THE
FIELD. ANY DISCREPANCY
SHALL BE BROUGHT TO THE
ATTENTION OF THE ENGINEER
PRIOR TO THE COMMENCEMENT
OF WORK



DATE SIGNED: 04/02/24



3428 Brookside Road
Stockton, California 95210
209-943-2021
www.siegfriedeng.com

- CIVIL
- STRUCTURAL
- LANDSCAPE
- ARCHITECTURE
- SURVEYING
- PLANNING
- ATHLETIC
- FACILITY DESIGN



CITY OF TURLOCK PUBLIC WORKS DEPARTMENT
ENGINEERING DIVISION
156 S. BROADWAY,
SUITE 150
(209) 668-5520

CURB RAMP DETAILS
COLUMBIA & FARR CURB RAMP DETAILS
CAPITAL PROJECT NO. 23-033
THE CITY OF TURLOCK ROADS PROGRAM

VERIFY SCALE



DRAWN BY: JR

REV. BY: ARM

CH. BY: AKM

DATE: 4/2/2024

SCALE: SEE SHE



SEI PROJ NO: 2

DRAWING NO.



22

SHEET: 2



22 OF 49 ATE

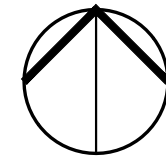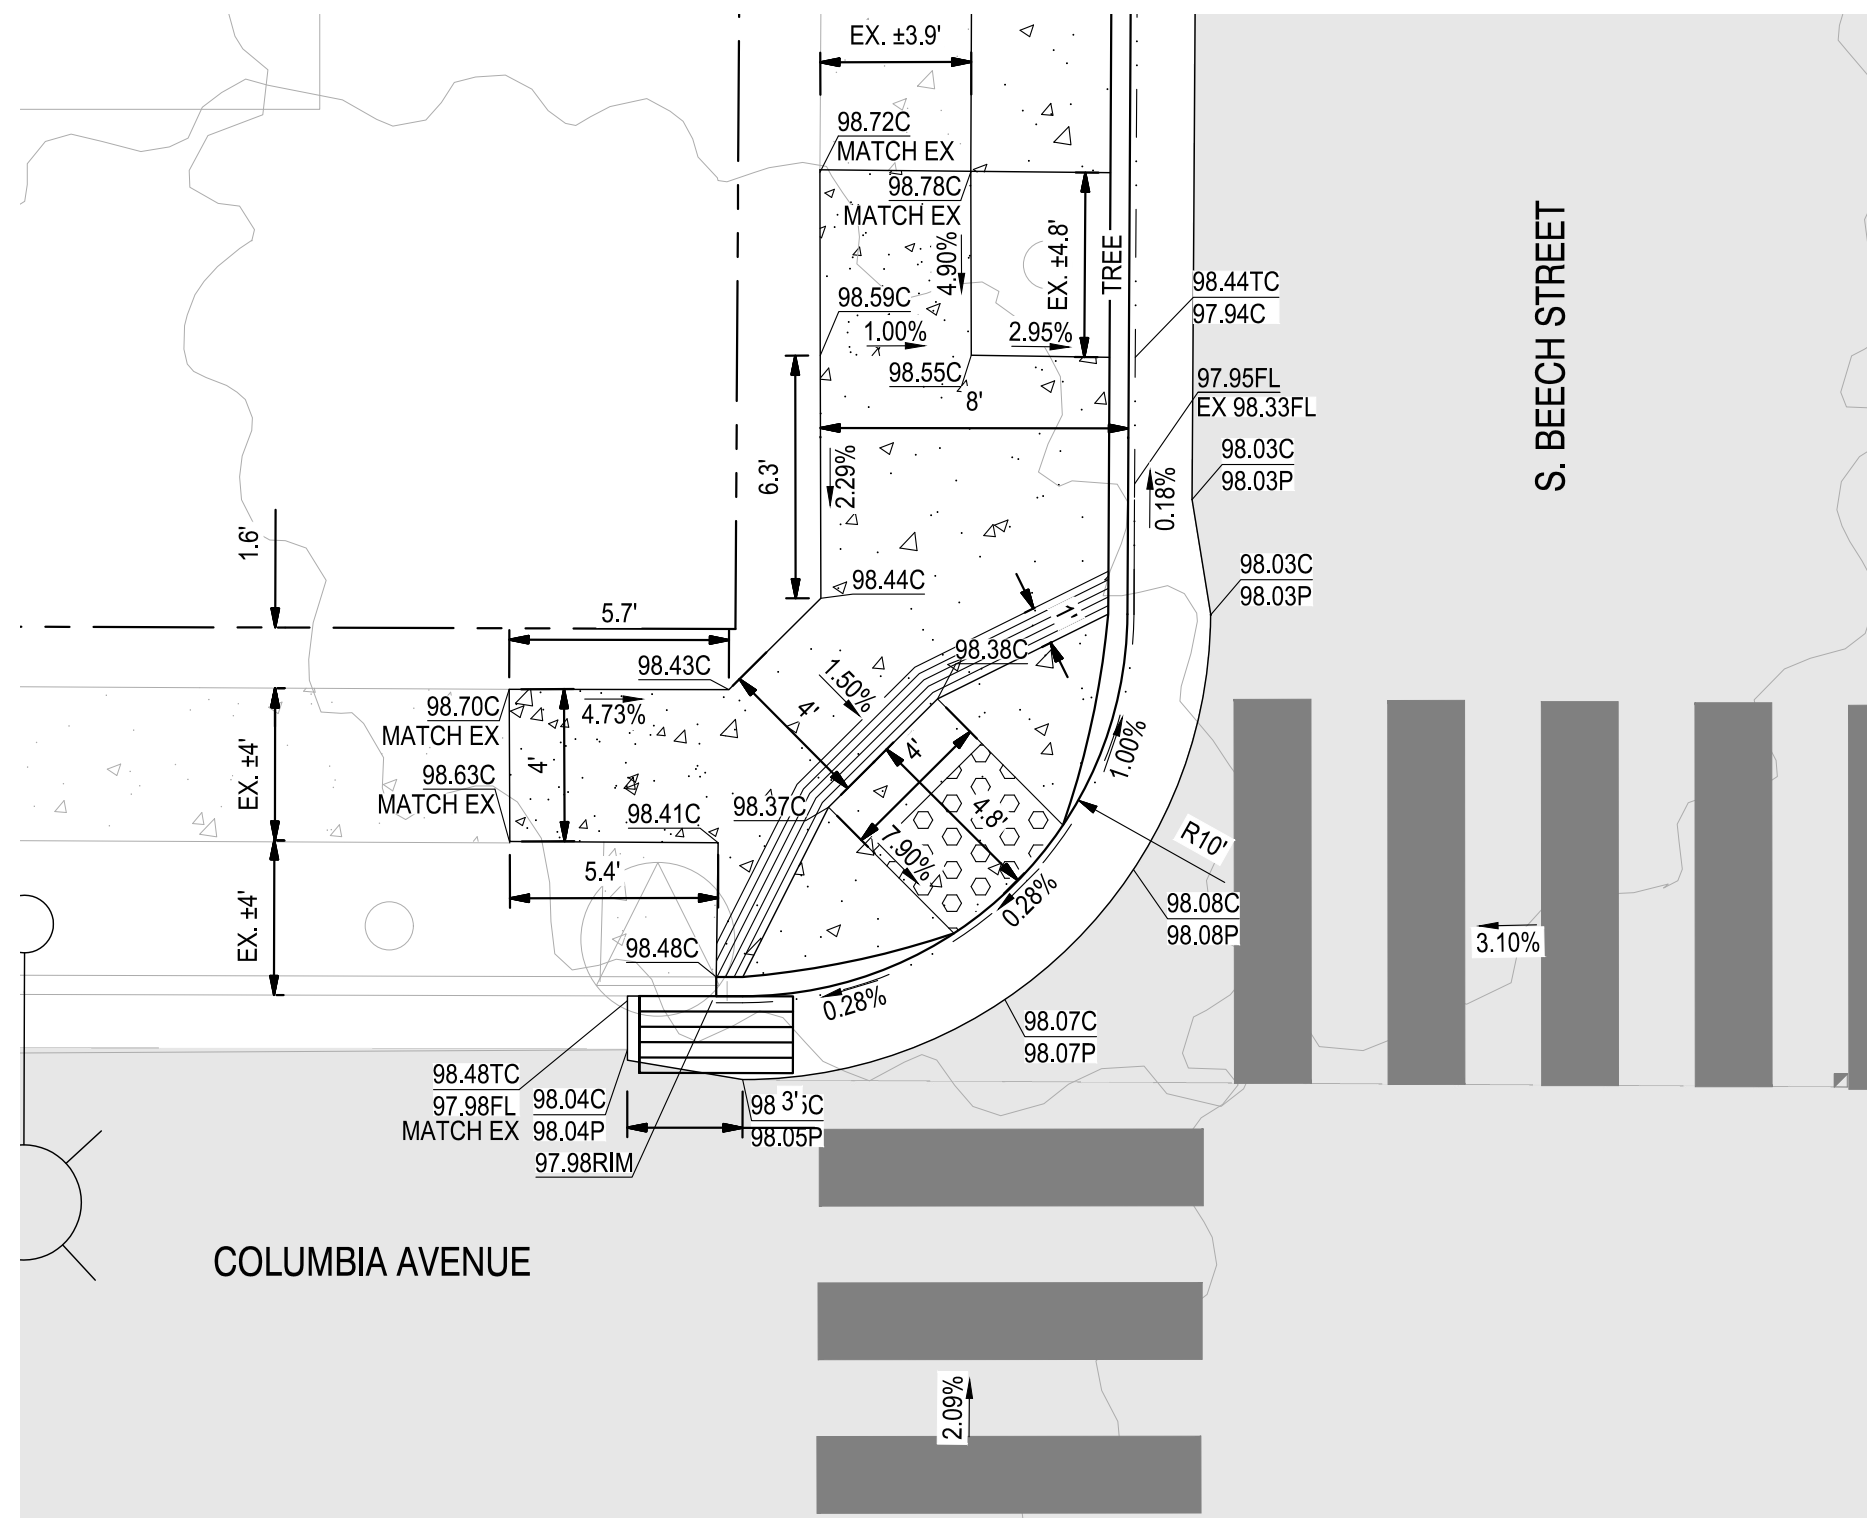



1 COLUMBIA AVENUE & S. BEECH STREET - NW CORNER
1" = 5'

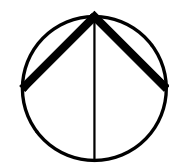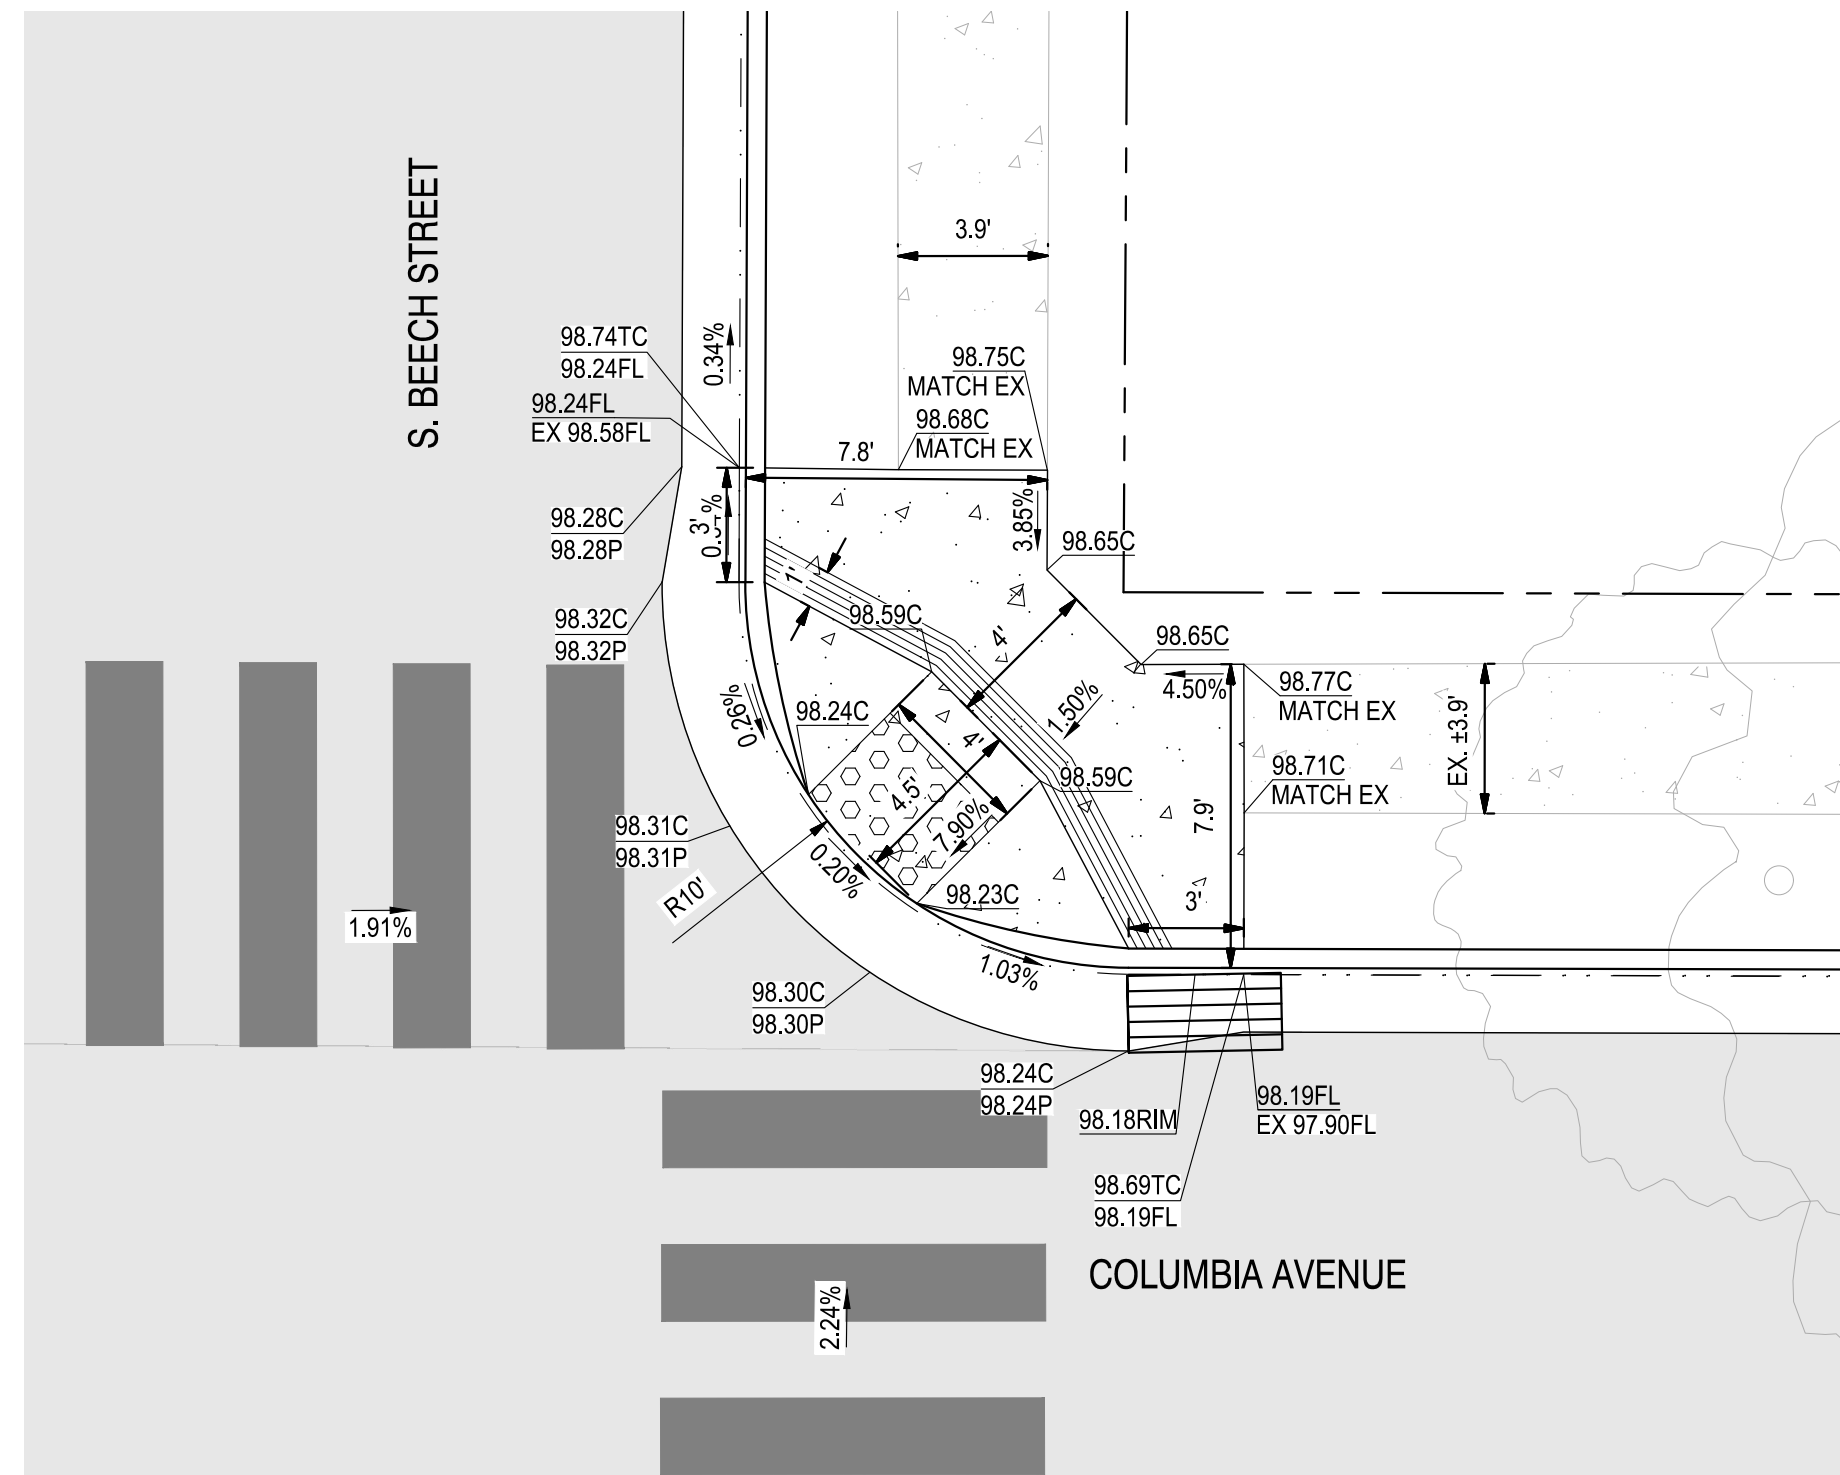

2 COLUMBIA AVENUE & S. BEECH STREET - NE CORNER
1" = 5'

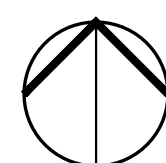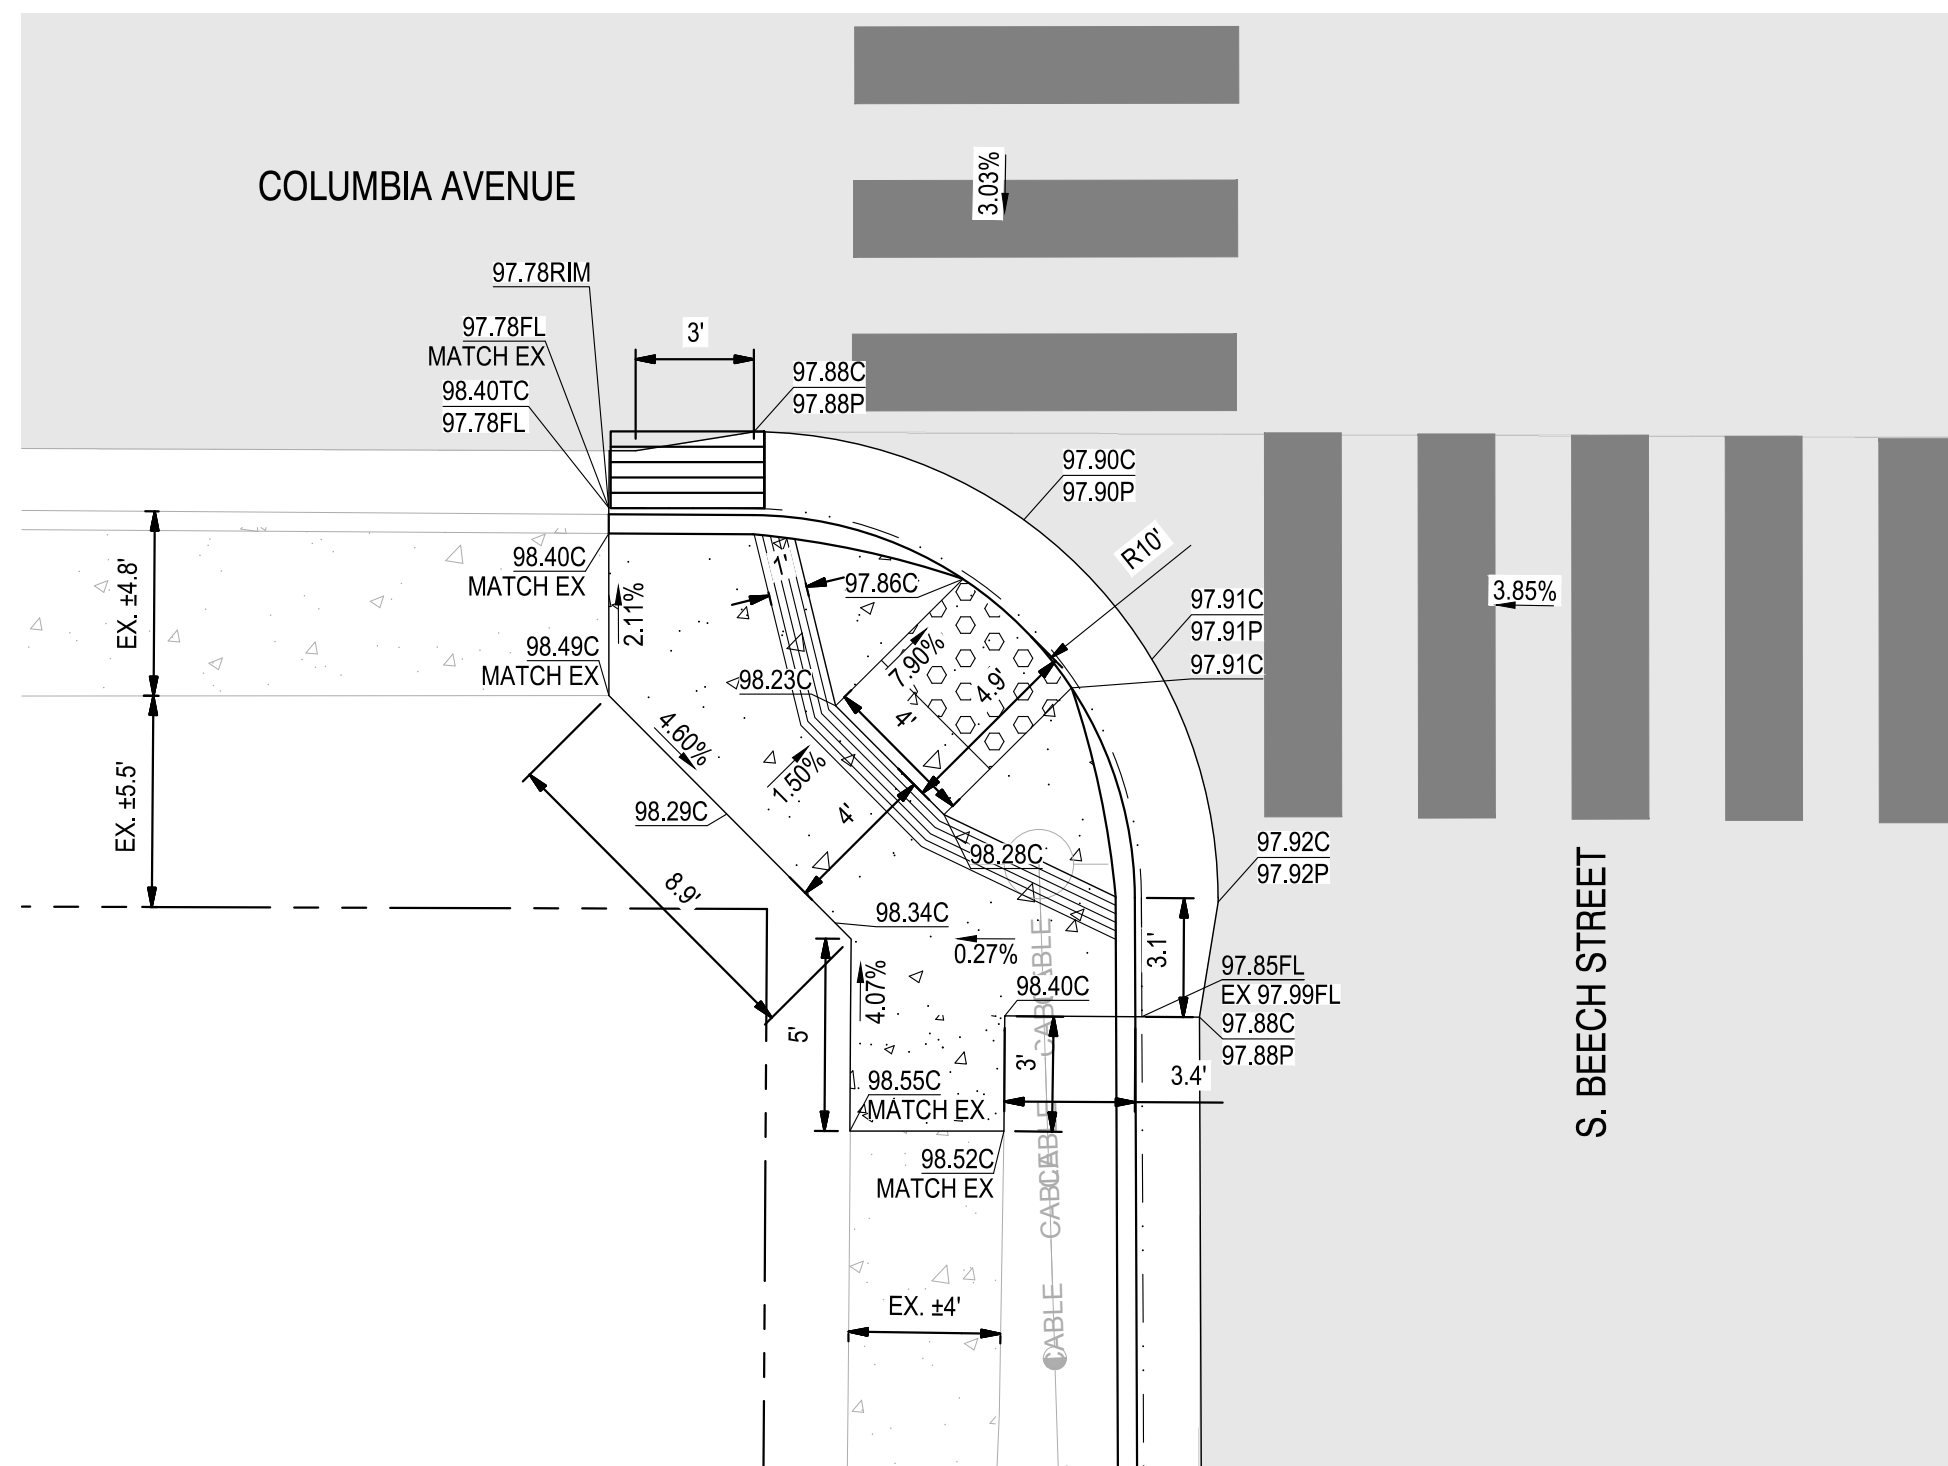


3 COLUMBIA AVENUE & S. BEECH STREET - SW CORNER
1" = 5'

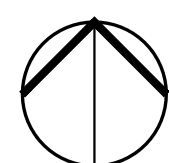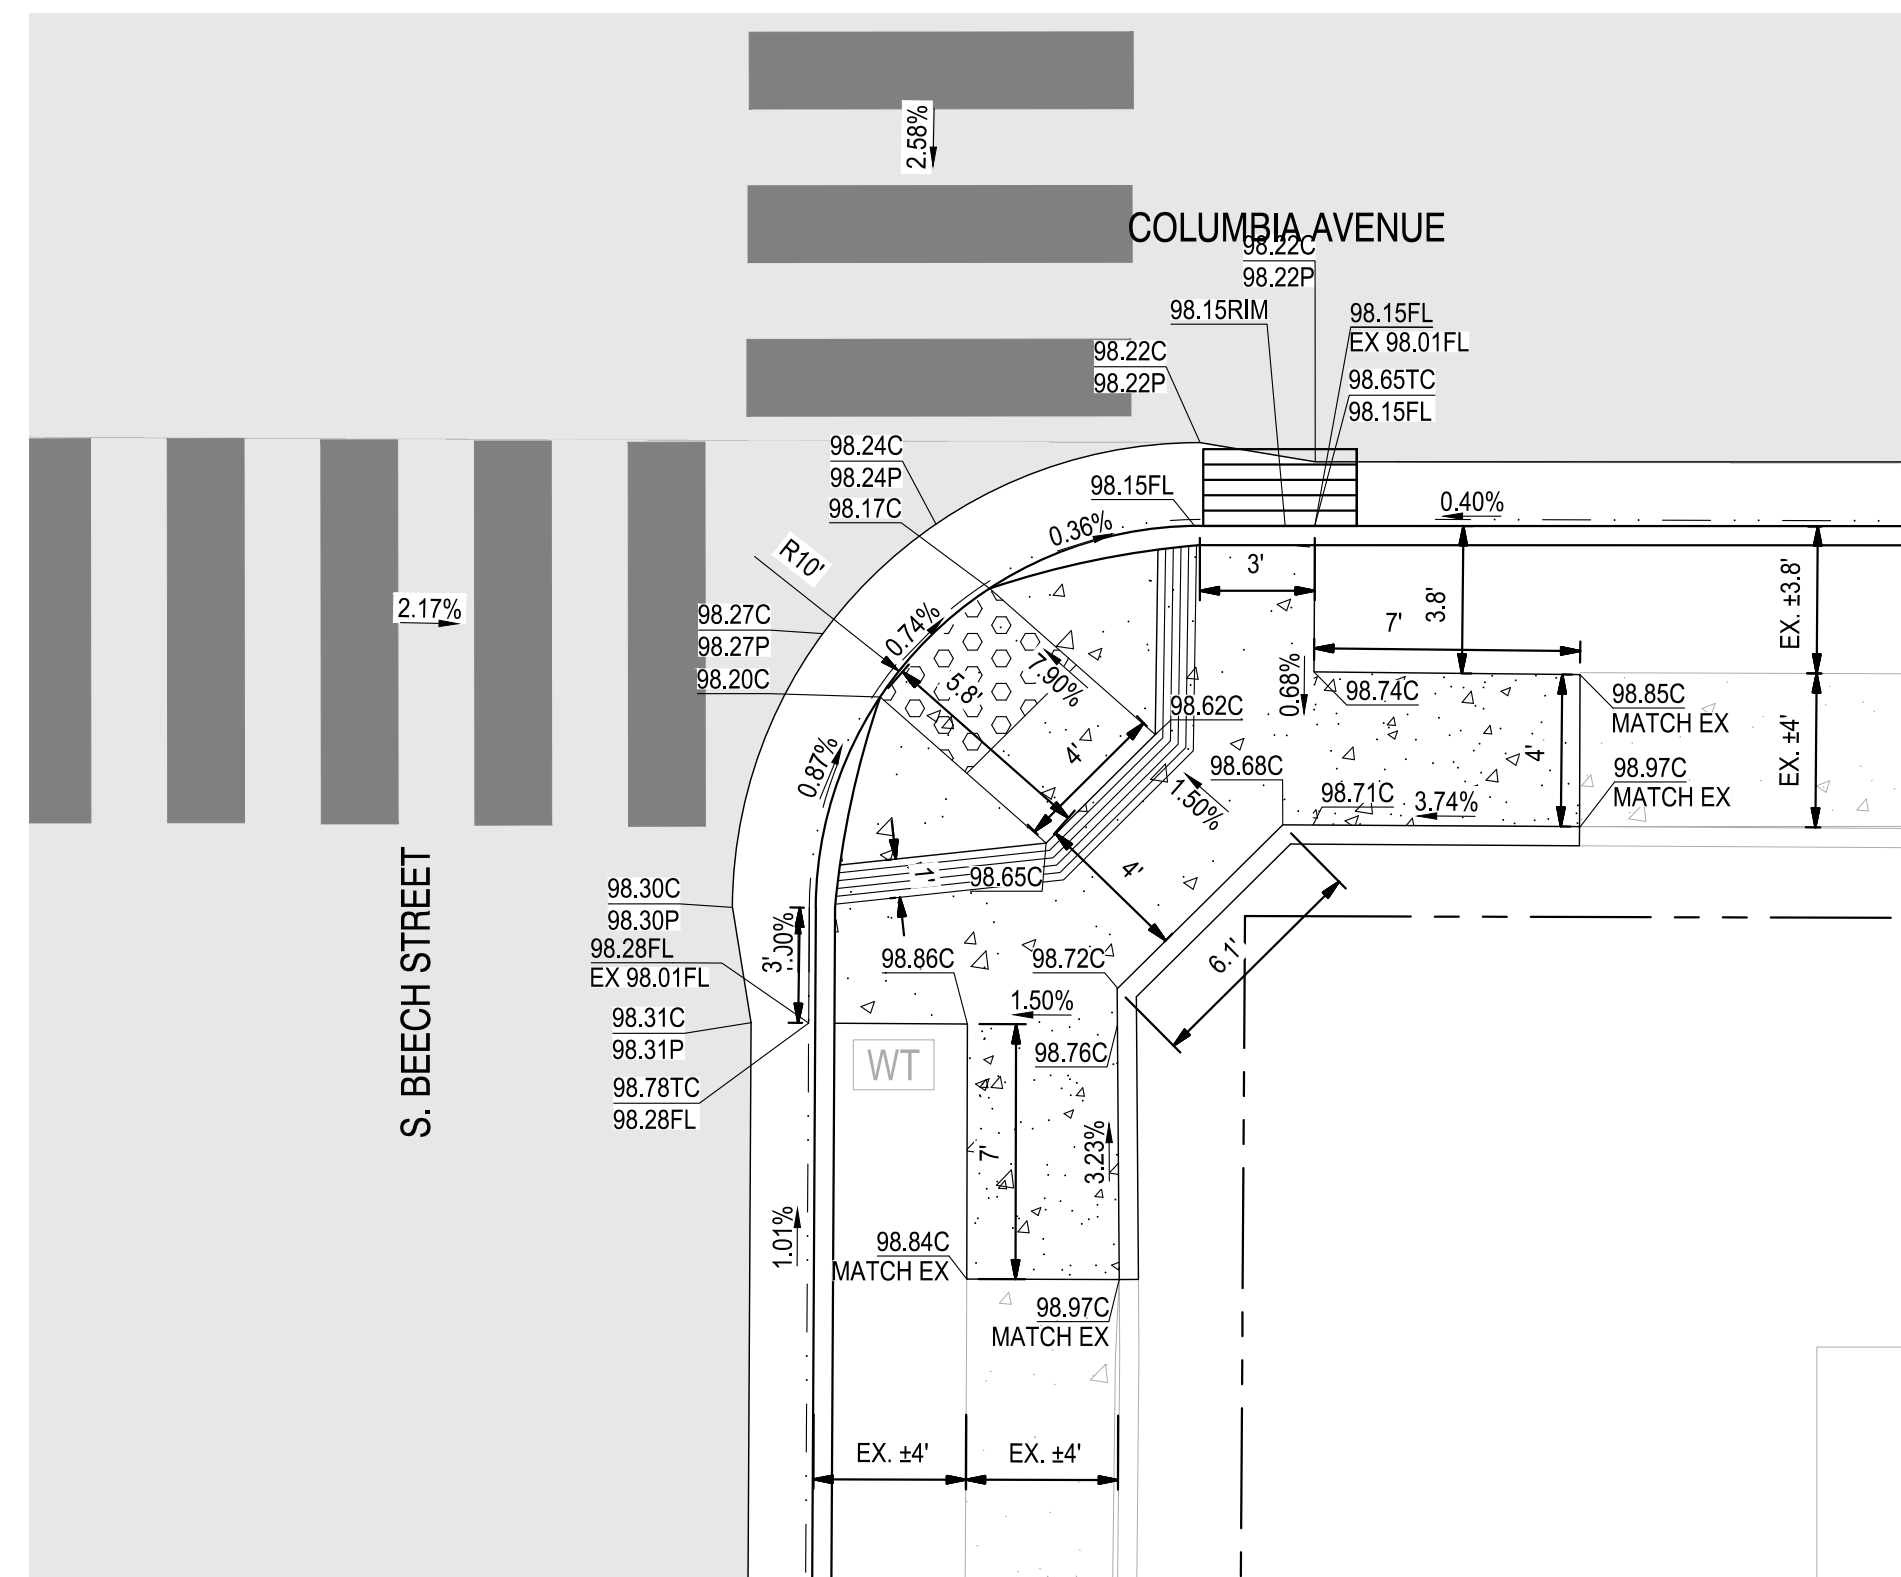

4 COLUMBIA AVENUE & S. BEECH STREET - SE CORNER
1" = 5'



NOTE:
ALL REFERENCES AND WRITTEN
DIMENSIONS SHALL SUPERCEDE
ALL SCALED DISTANCES AND
SHALL BE VERIFIED IN THE
FIELD. ANY DISCREPANCY
SHALL BE BROUGHT TO THE
ATTENTION OF THE ENGINEER
PRIOR TO THE COMMENCEMENT
OF WORK

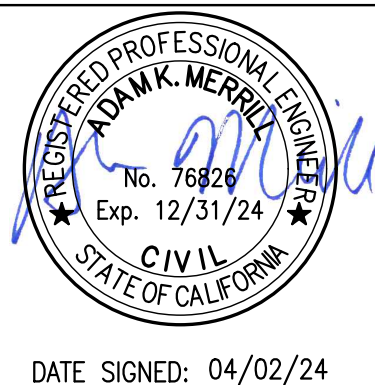

DATE SIGNED: 04/02/24



3428 Brookside Road
Stockton, California 95219
209-943-2021
www.siegfriedeng.com

■ CIVIL ■ SURVEYING
■ STRUCTURAL ■ PLANNING
■ LANDSCAPE ■ ATHLETIC
■ ARCHITECTURE ■ FACILITY DESIGN




CITY OF TURLOCK PUBLIC WORKS DEPARTMENT
ENGINEERING DIVISION
156 S. BROADWAY,
SUITE 150
(209) 668-5520


CURB RAMP DETAILS
COLUMBIA & S. BEECH CURB RAMP DETAILS
CAPITAL PROJECT NO. 23-033
THE CITY OF TURLOCK ROADS PROGRAM

VERIFY SCALE
0 1"


DRAWN BY: JR	DRAWING NO. 23 SHEET: 23 OF 49
REV. BY: ARM	
CH. BY: AKM	
DATE: 4/2/2024	
SCALE: SEE SHEET	
SEI PROJ NO: 22157	

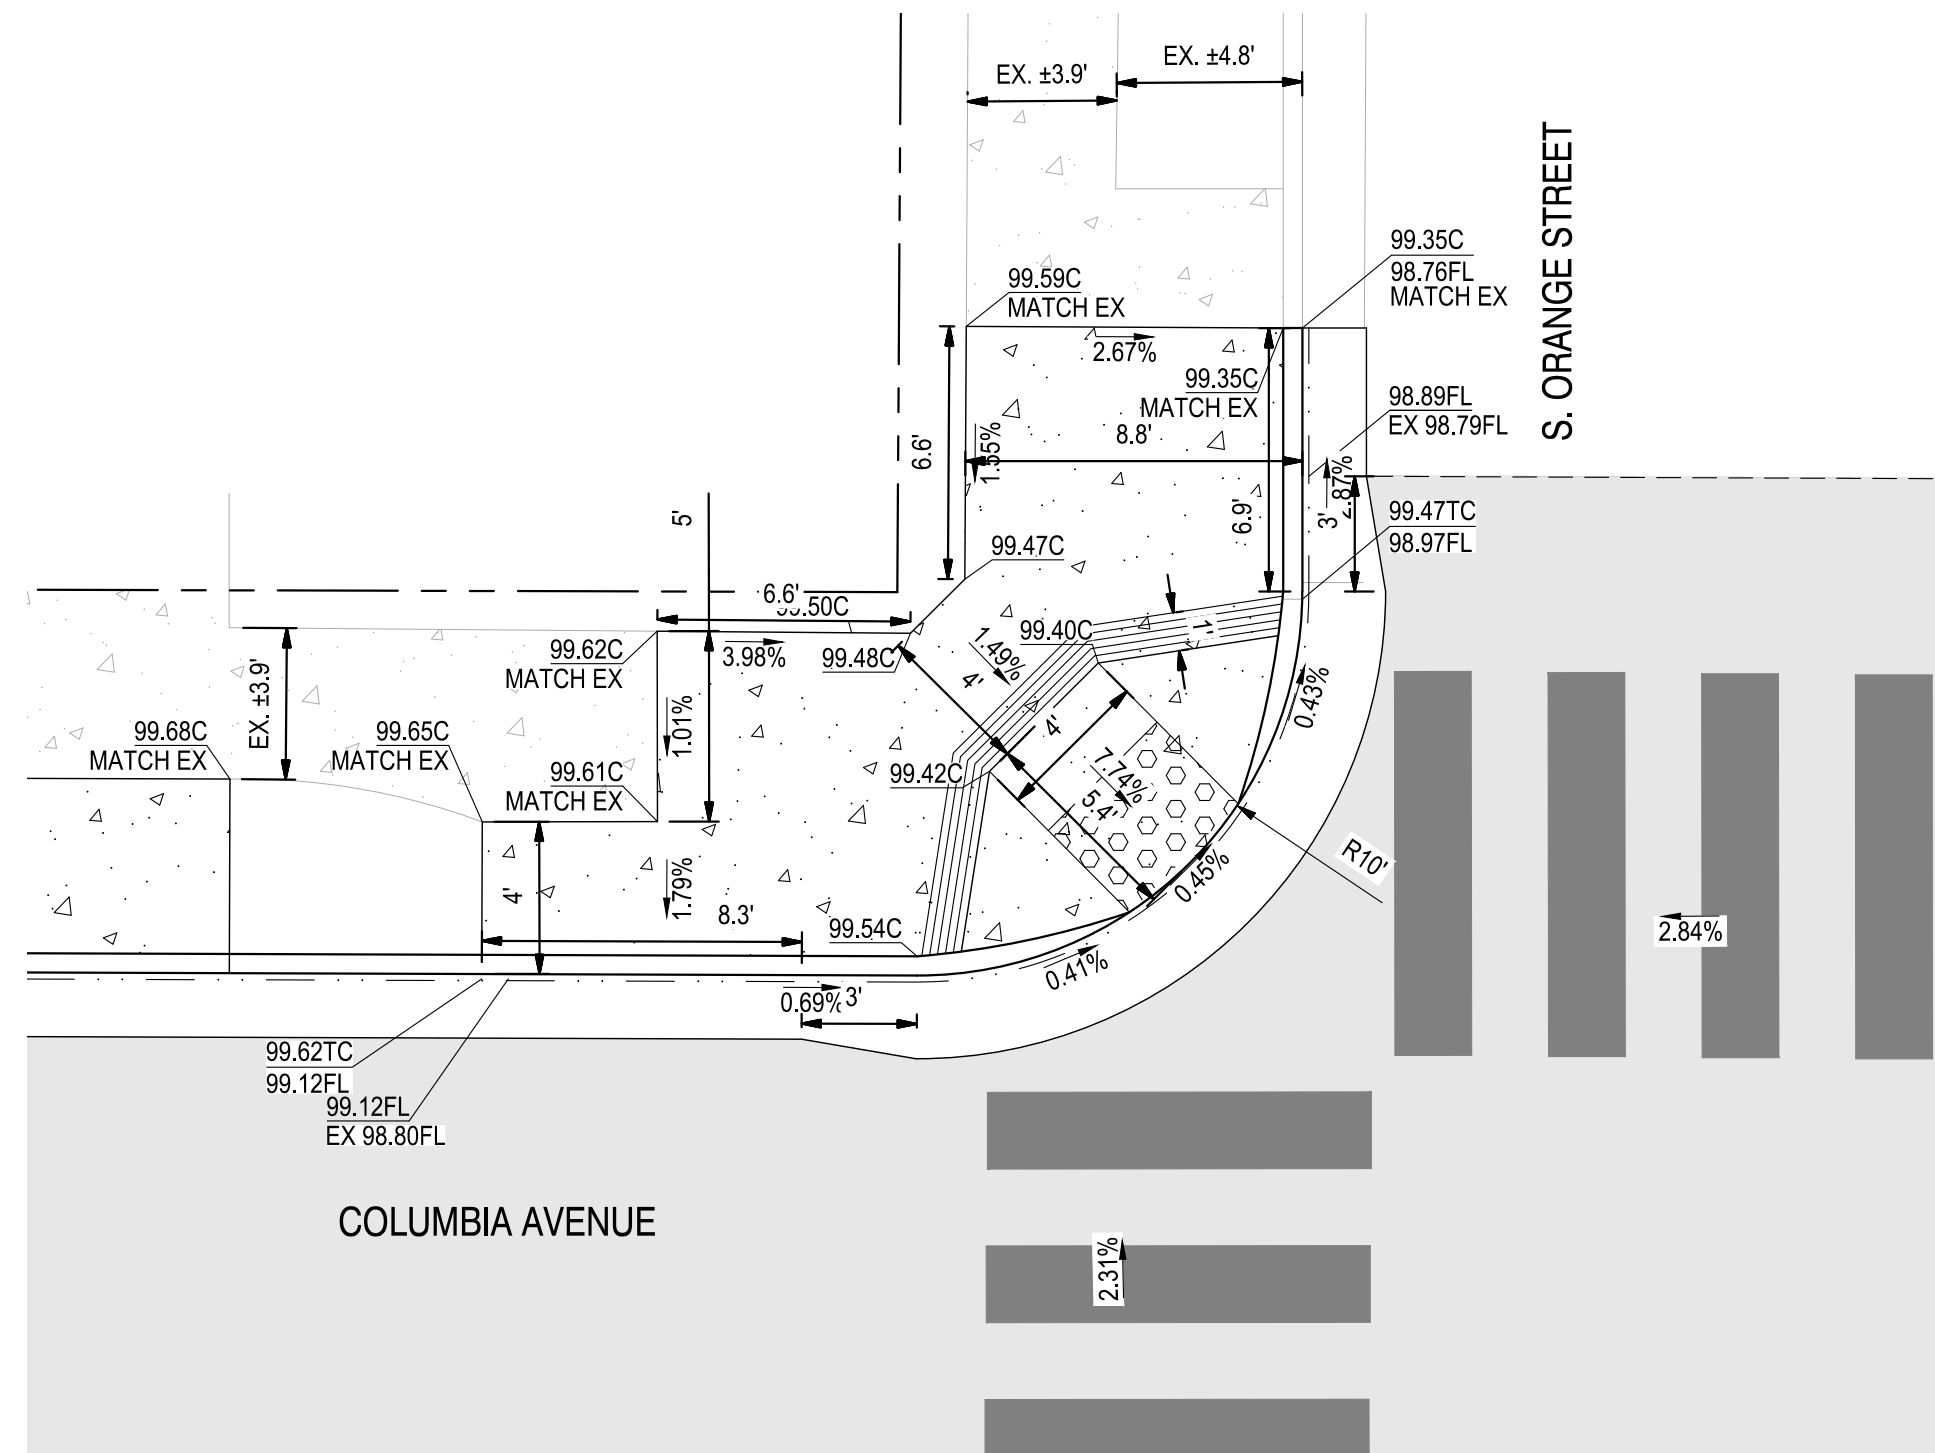


1 COLUMBIA AVENUE & S. ORANGE STREET - NW CORNER
1" = 5'

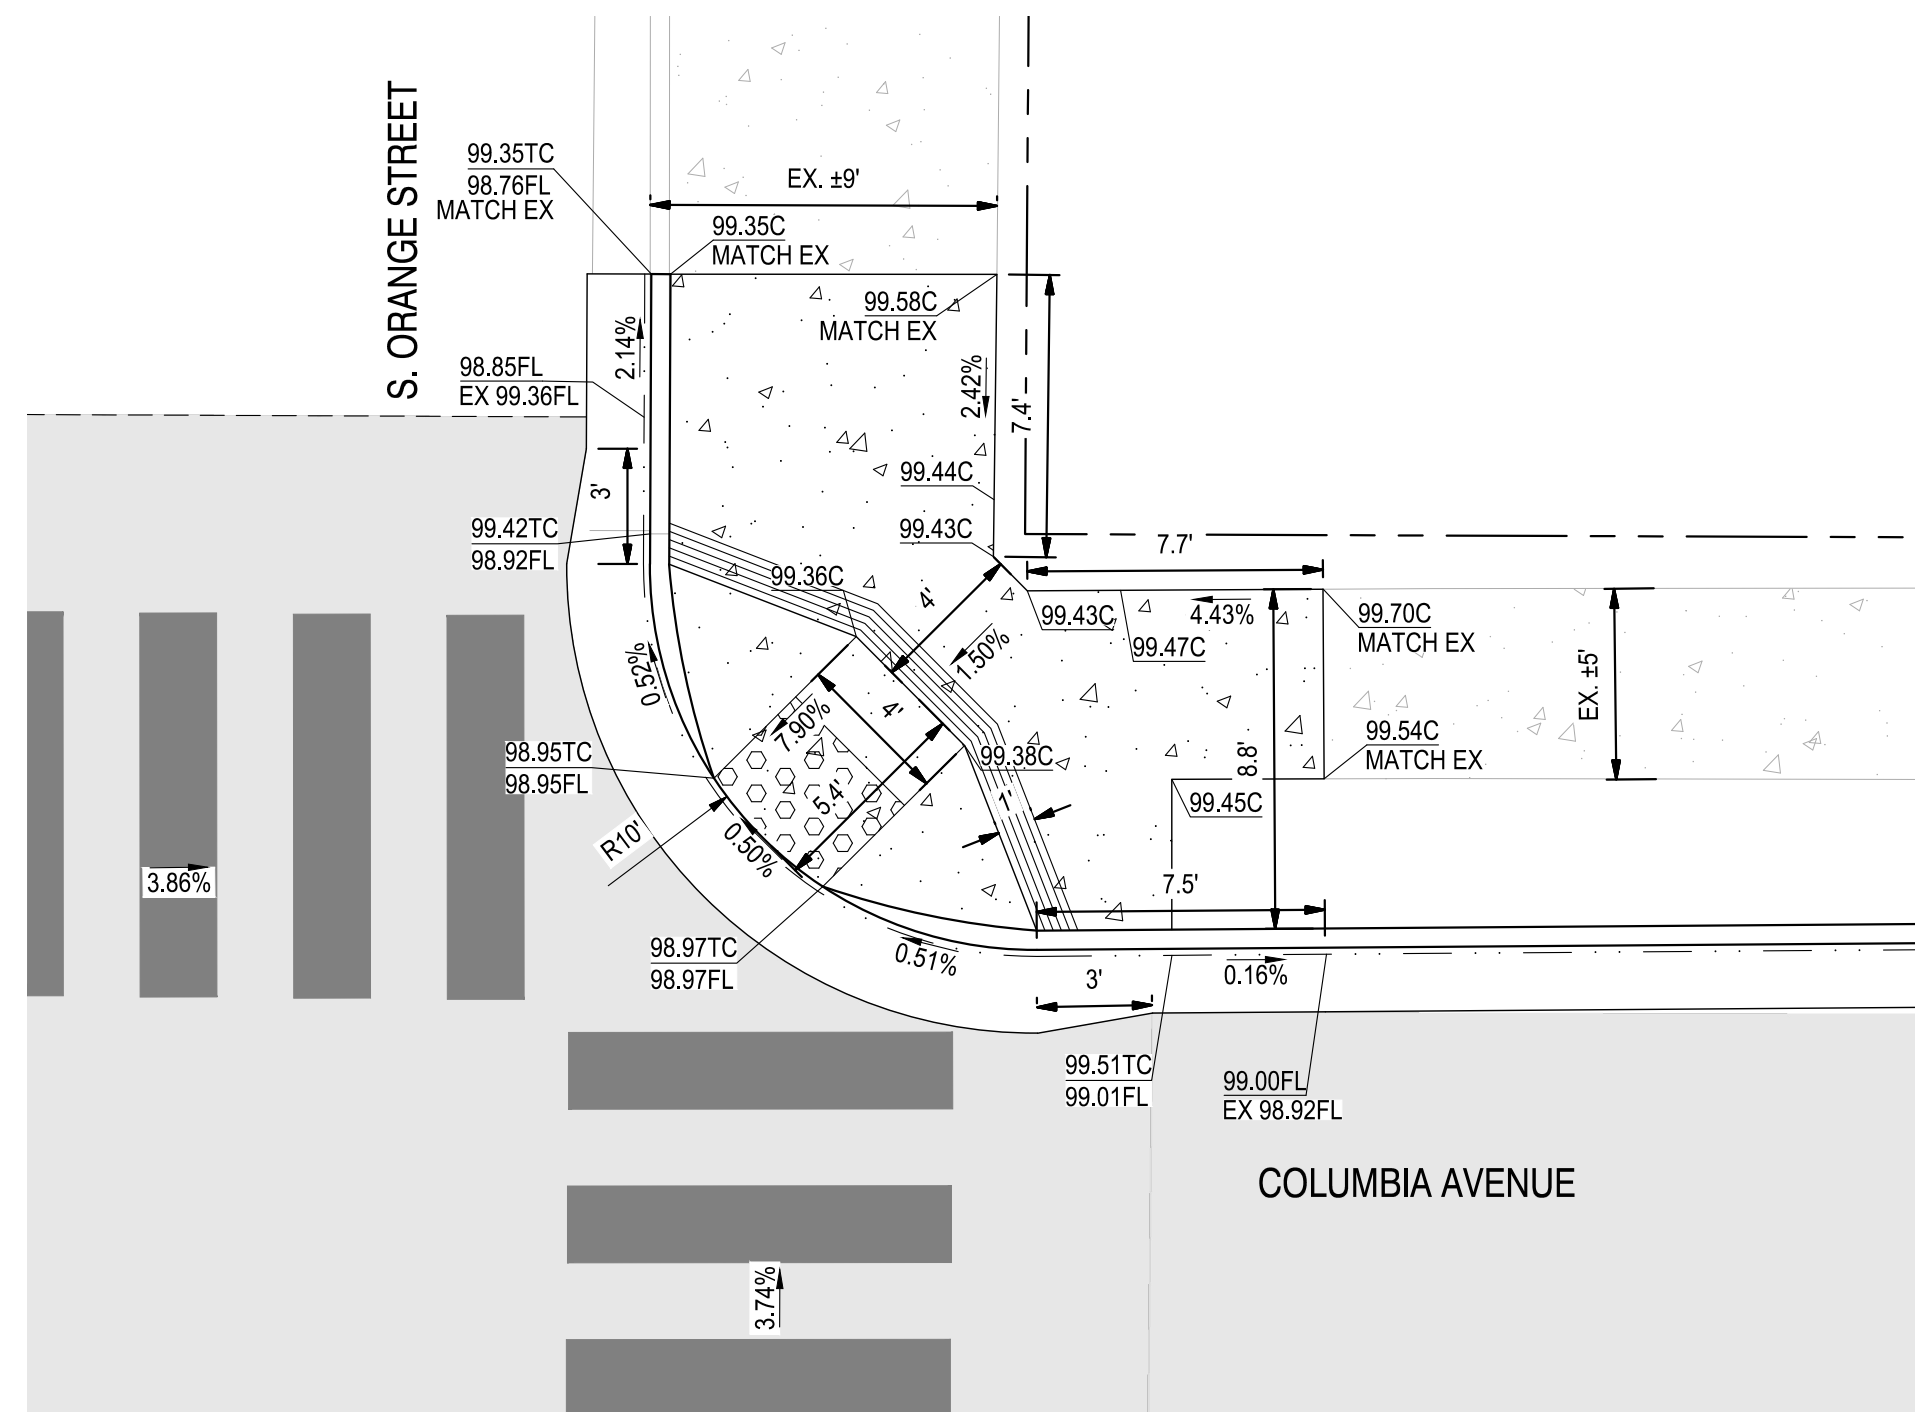

2 COLUMBIA AVENUE & S. ORANGE STREET - NE CORNER
1" = 5'

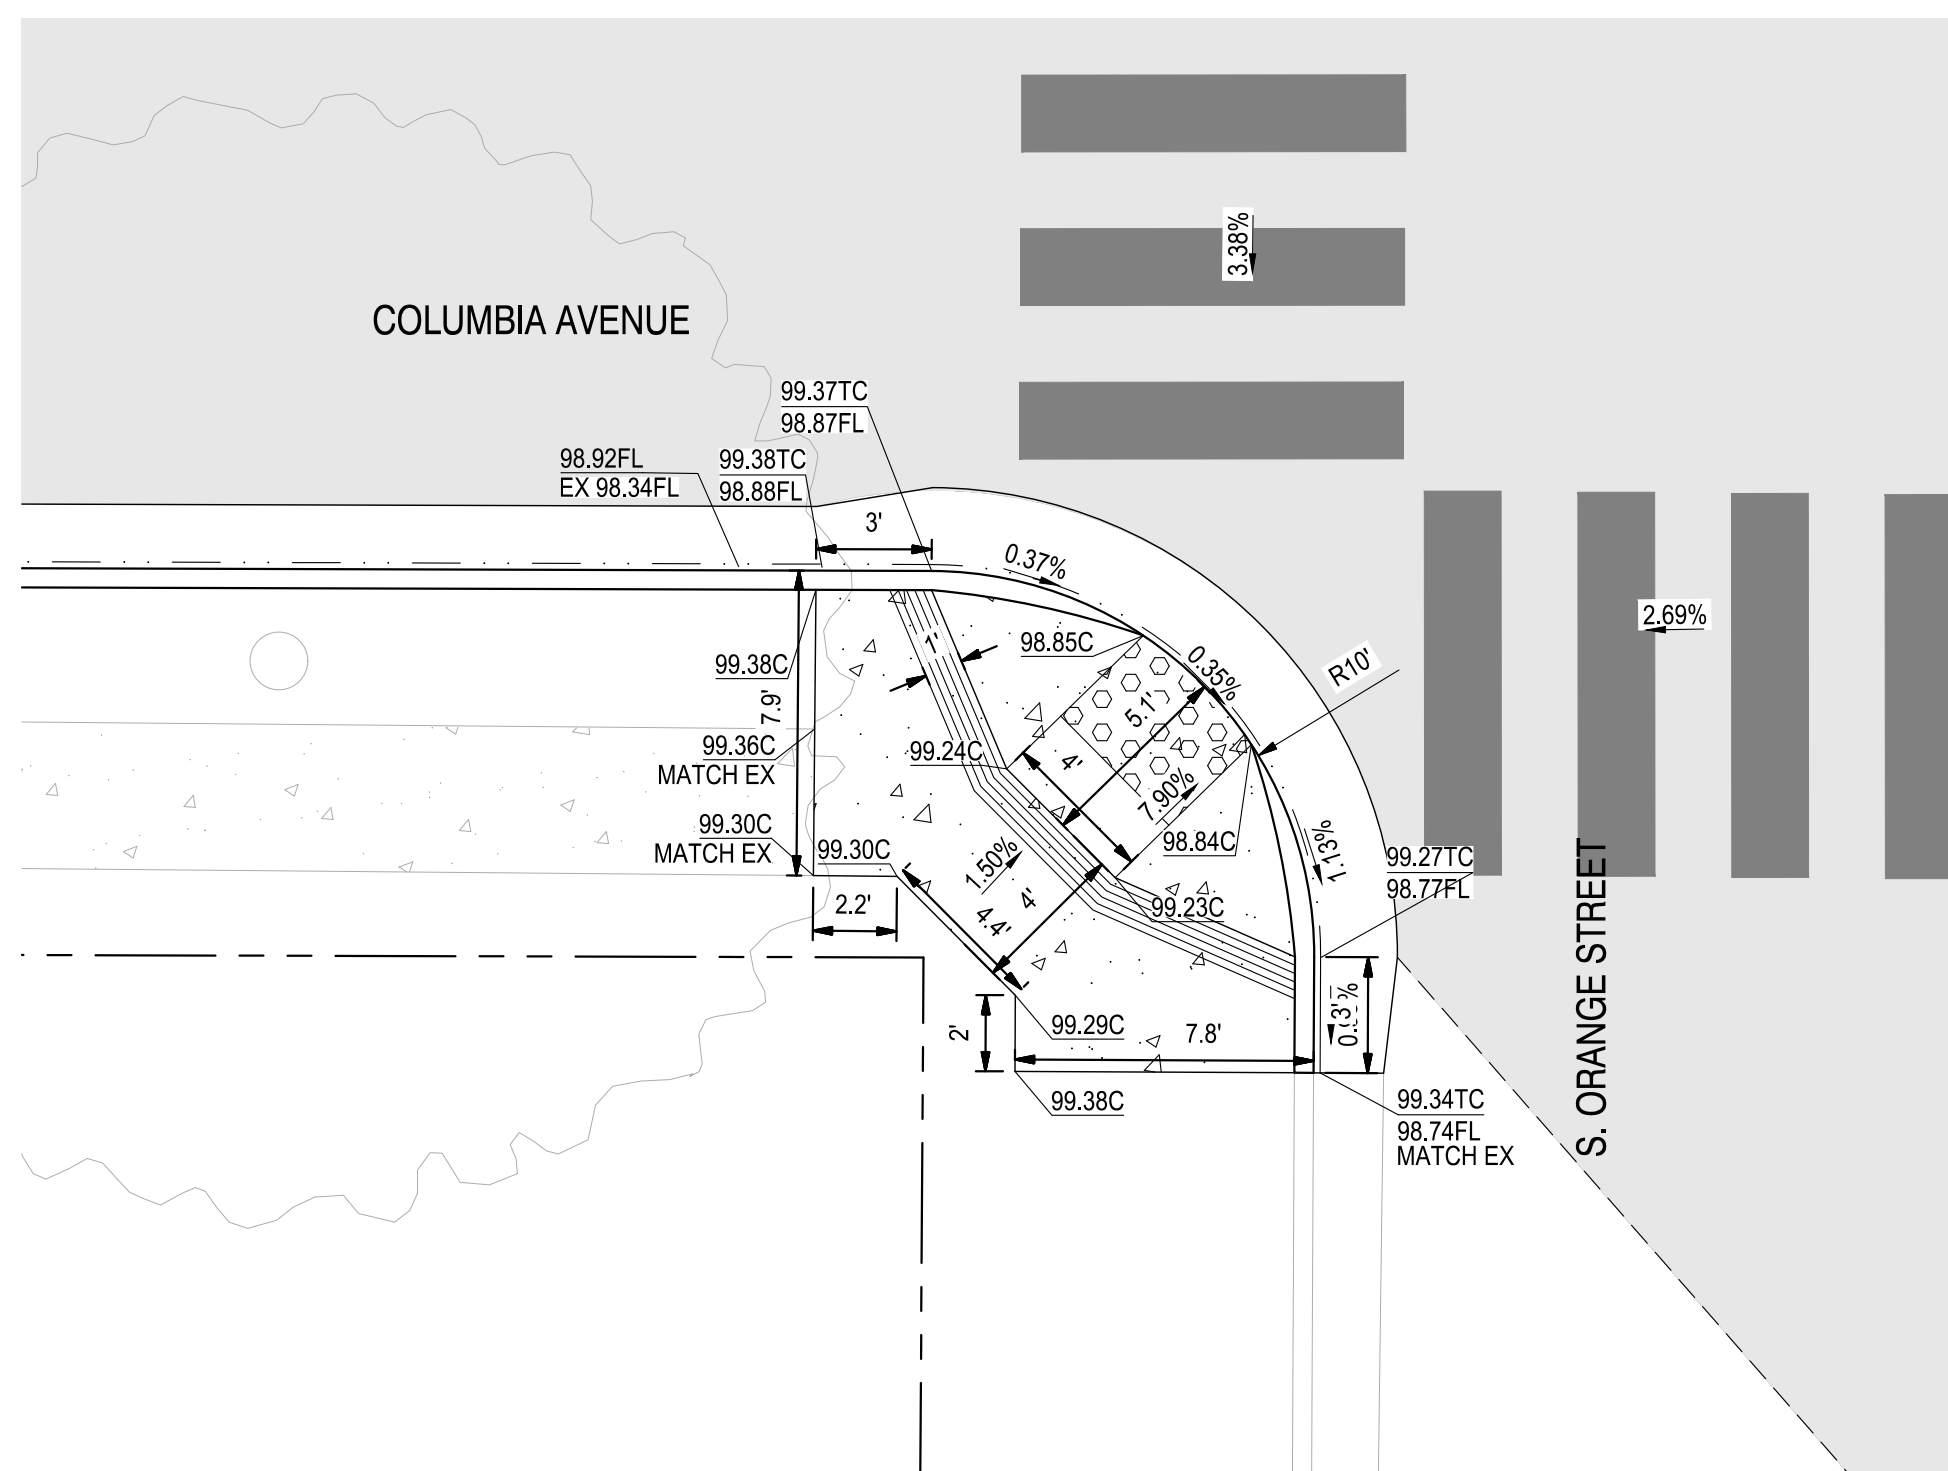

3 COLUMBIA AVENUE & S. ORANGE STREET - SW CORNER
1" = 5'

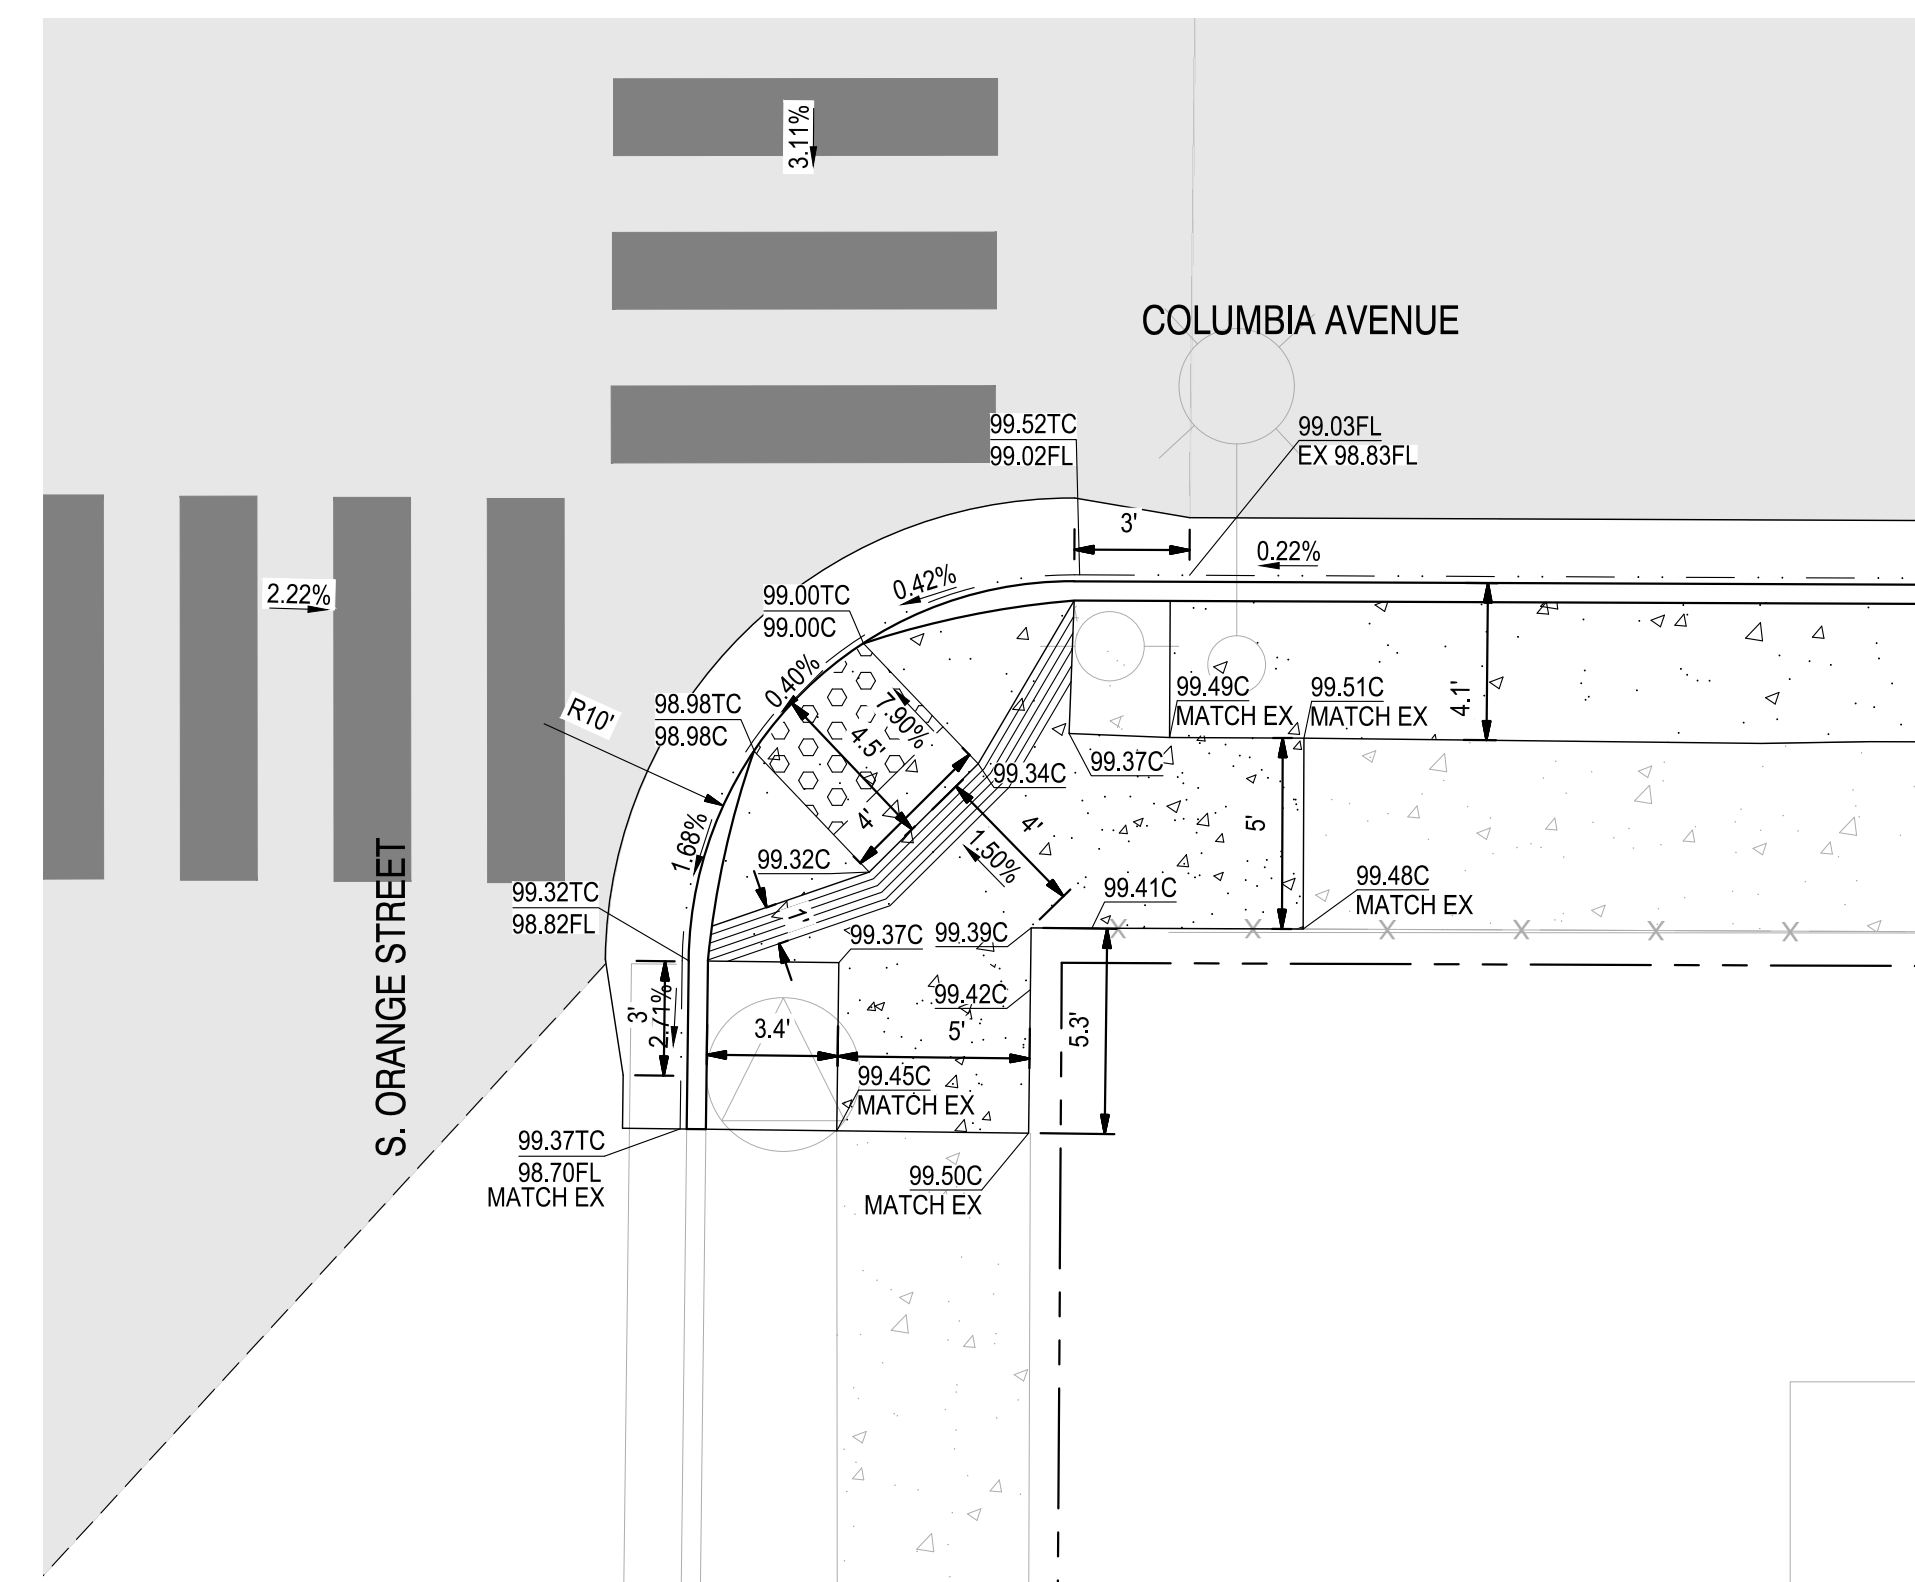

4 COLUMBIA AVENUE & S. ORANGE STREET - SE CORNER
1" = 5'



NOTE:
ALL REFERENCES AND WRITTEN
DIMENSIONS SHALL SUPERCEDE
ALL SCALED DISTANCES AND
SHALL BE VERIFIED IN THE
FIELD. ANY DISCREPANCY
SHALL BE BROUGHT TO THE
ATTENTION OF THE ENGINEER
PRIOR TO THE COMMENCEMENT
OF WORK



3428 Brookside Road
Stockton, California 95219
209-943-2021
www.siegfriedeng.com

■ CIVIL ■ SURVEYING
■ STRUCTURAL ■ PLANNING
■ LANDSCAPE ■ ATHLETIC
■ ARCHITECTURE ■ FACILITY DESIGN




CITY OF TURLOCK PUBLIC WORKS DEPARTMENT
ENGINEERING DIVISION
156 S. BROADWAY,
SUITE 150
(209) 668-5520

CURB RAMP DETAILS
COLUMBIA & S. ORANGE CURB RAMP DETAILS
CAPITAL PROJECT NO. 23-033
THE CITY OF TURLOCK ROADS PROGRAM


VERIFY SCALE
0 1"

DRAWN BY: JR
REV. BY: ARM
CH. BY: AKM
DATE: 4/2/2024
SCALE: SEE SHEET
SEI PROJ NO: 22157


DRAWING NO.
24
SHEET:
24 OF 49

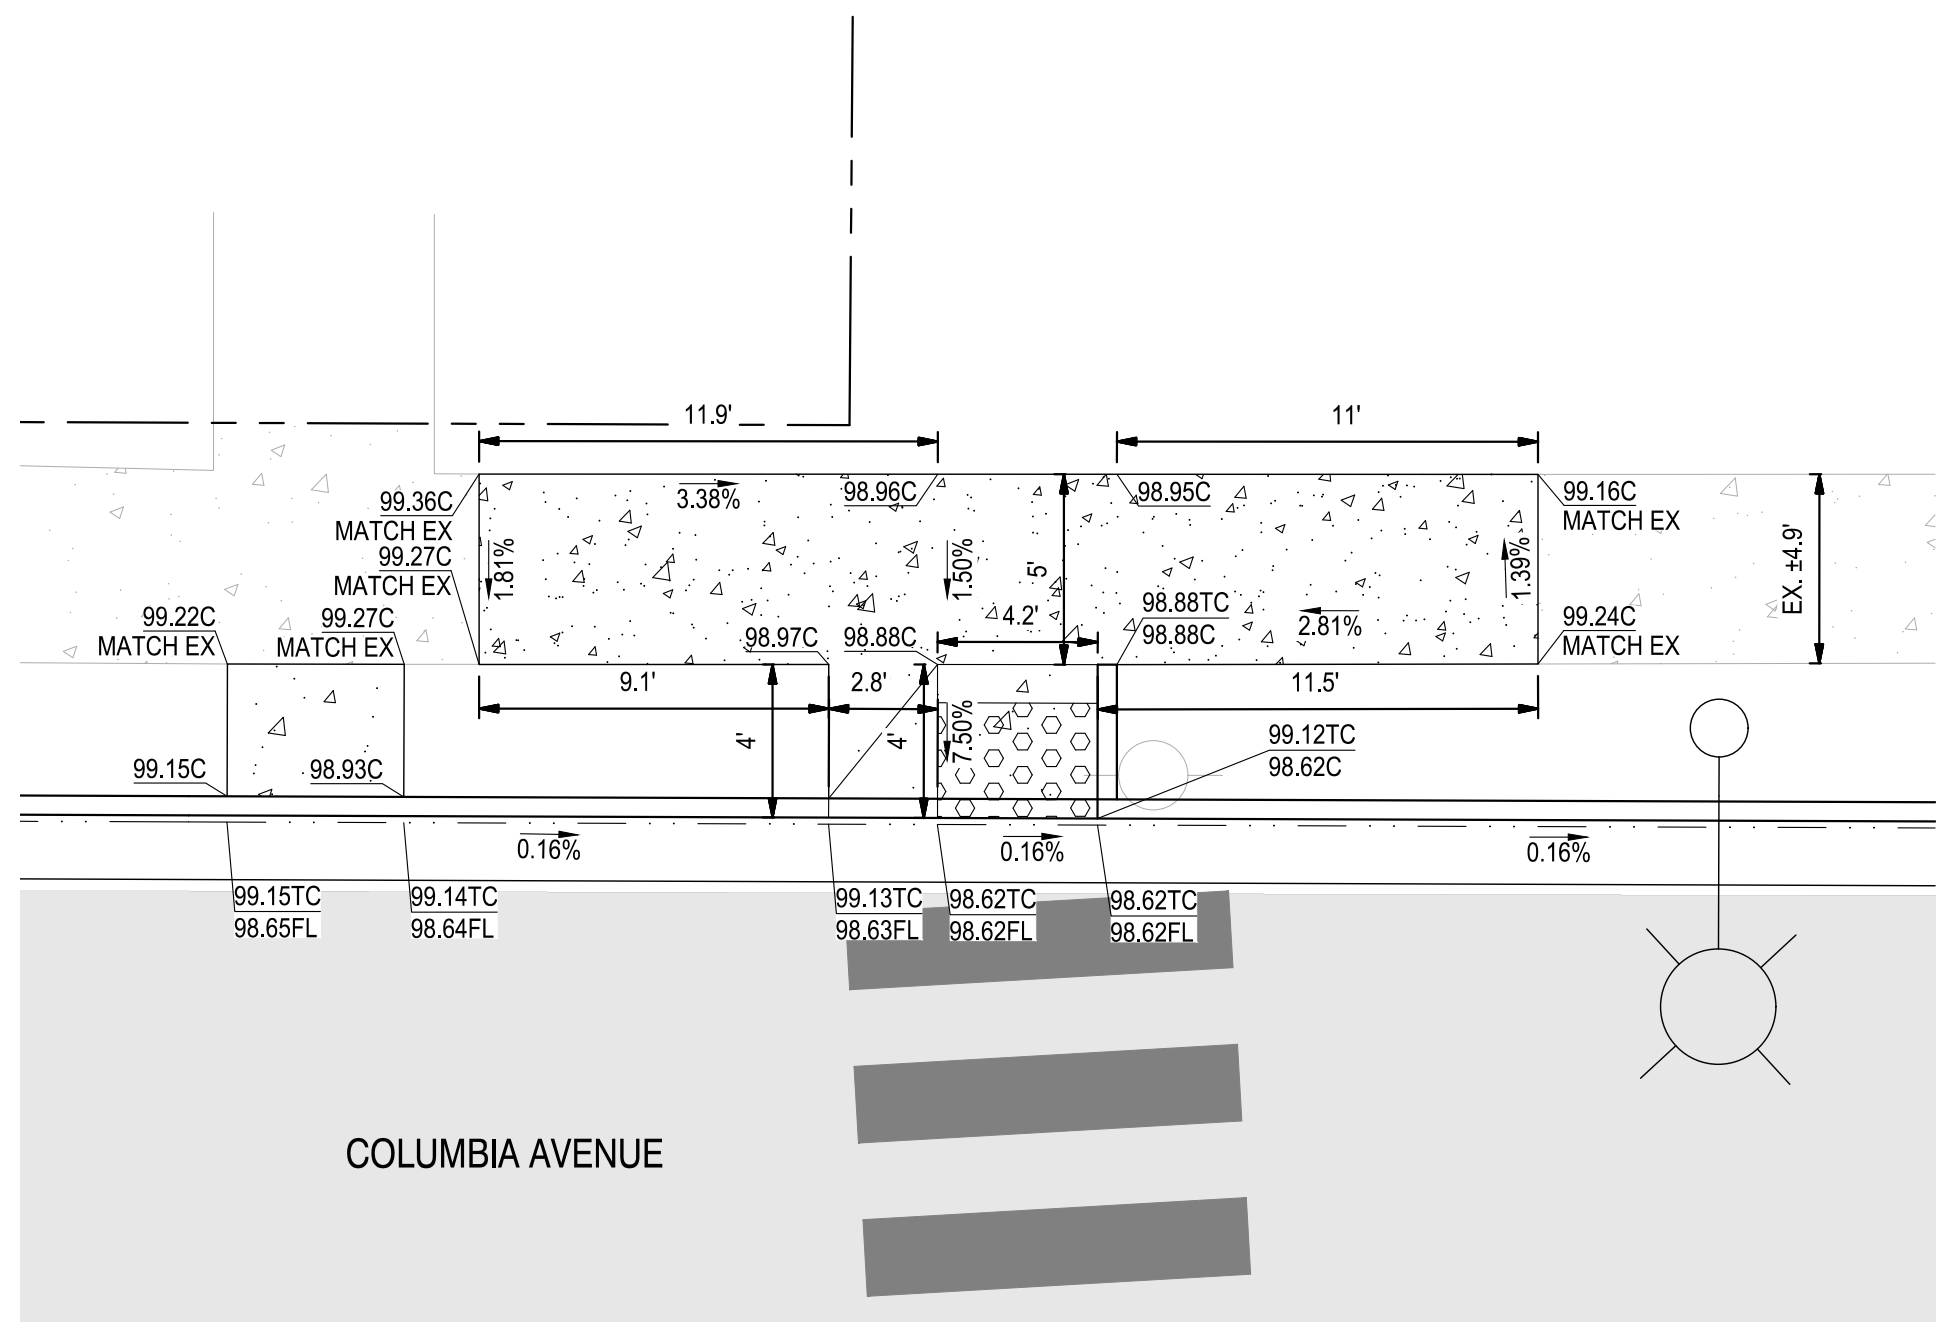

1 COLUMBIA AVENUE & S. LAUREL STREET - MID CORNER
1" = 5'

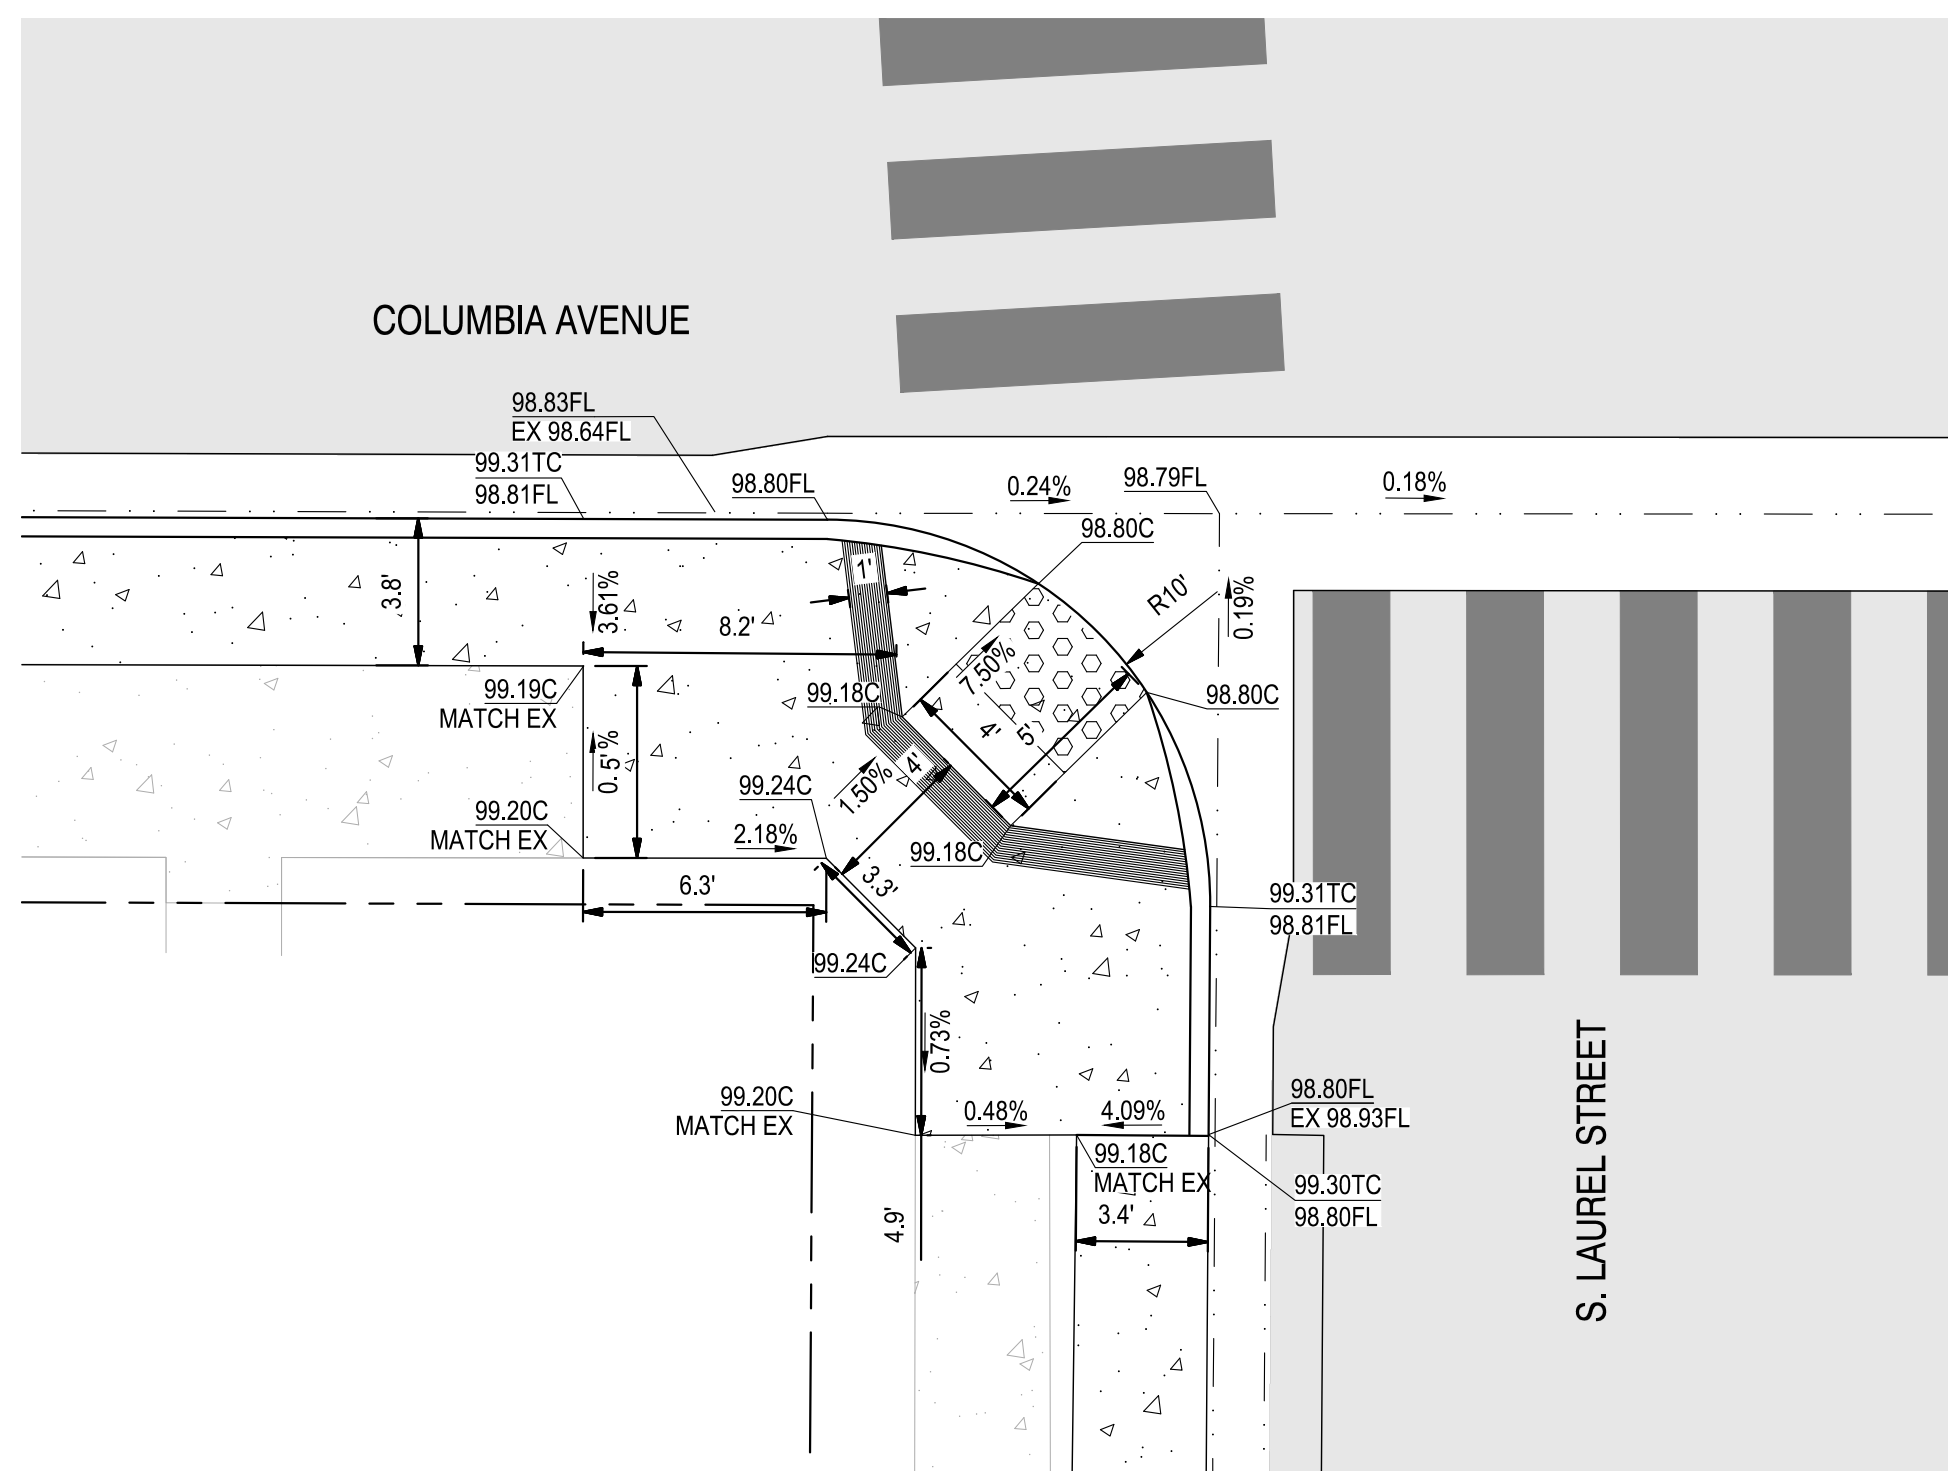

2 COLUMBIA AVENUE & S. LAUREL STREET - SW CORNER
1" = 5'

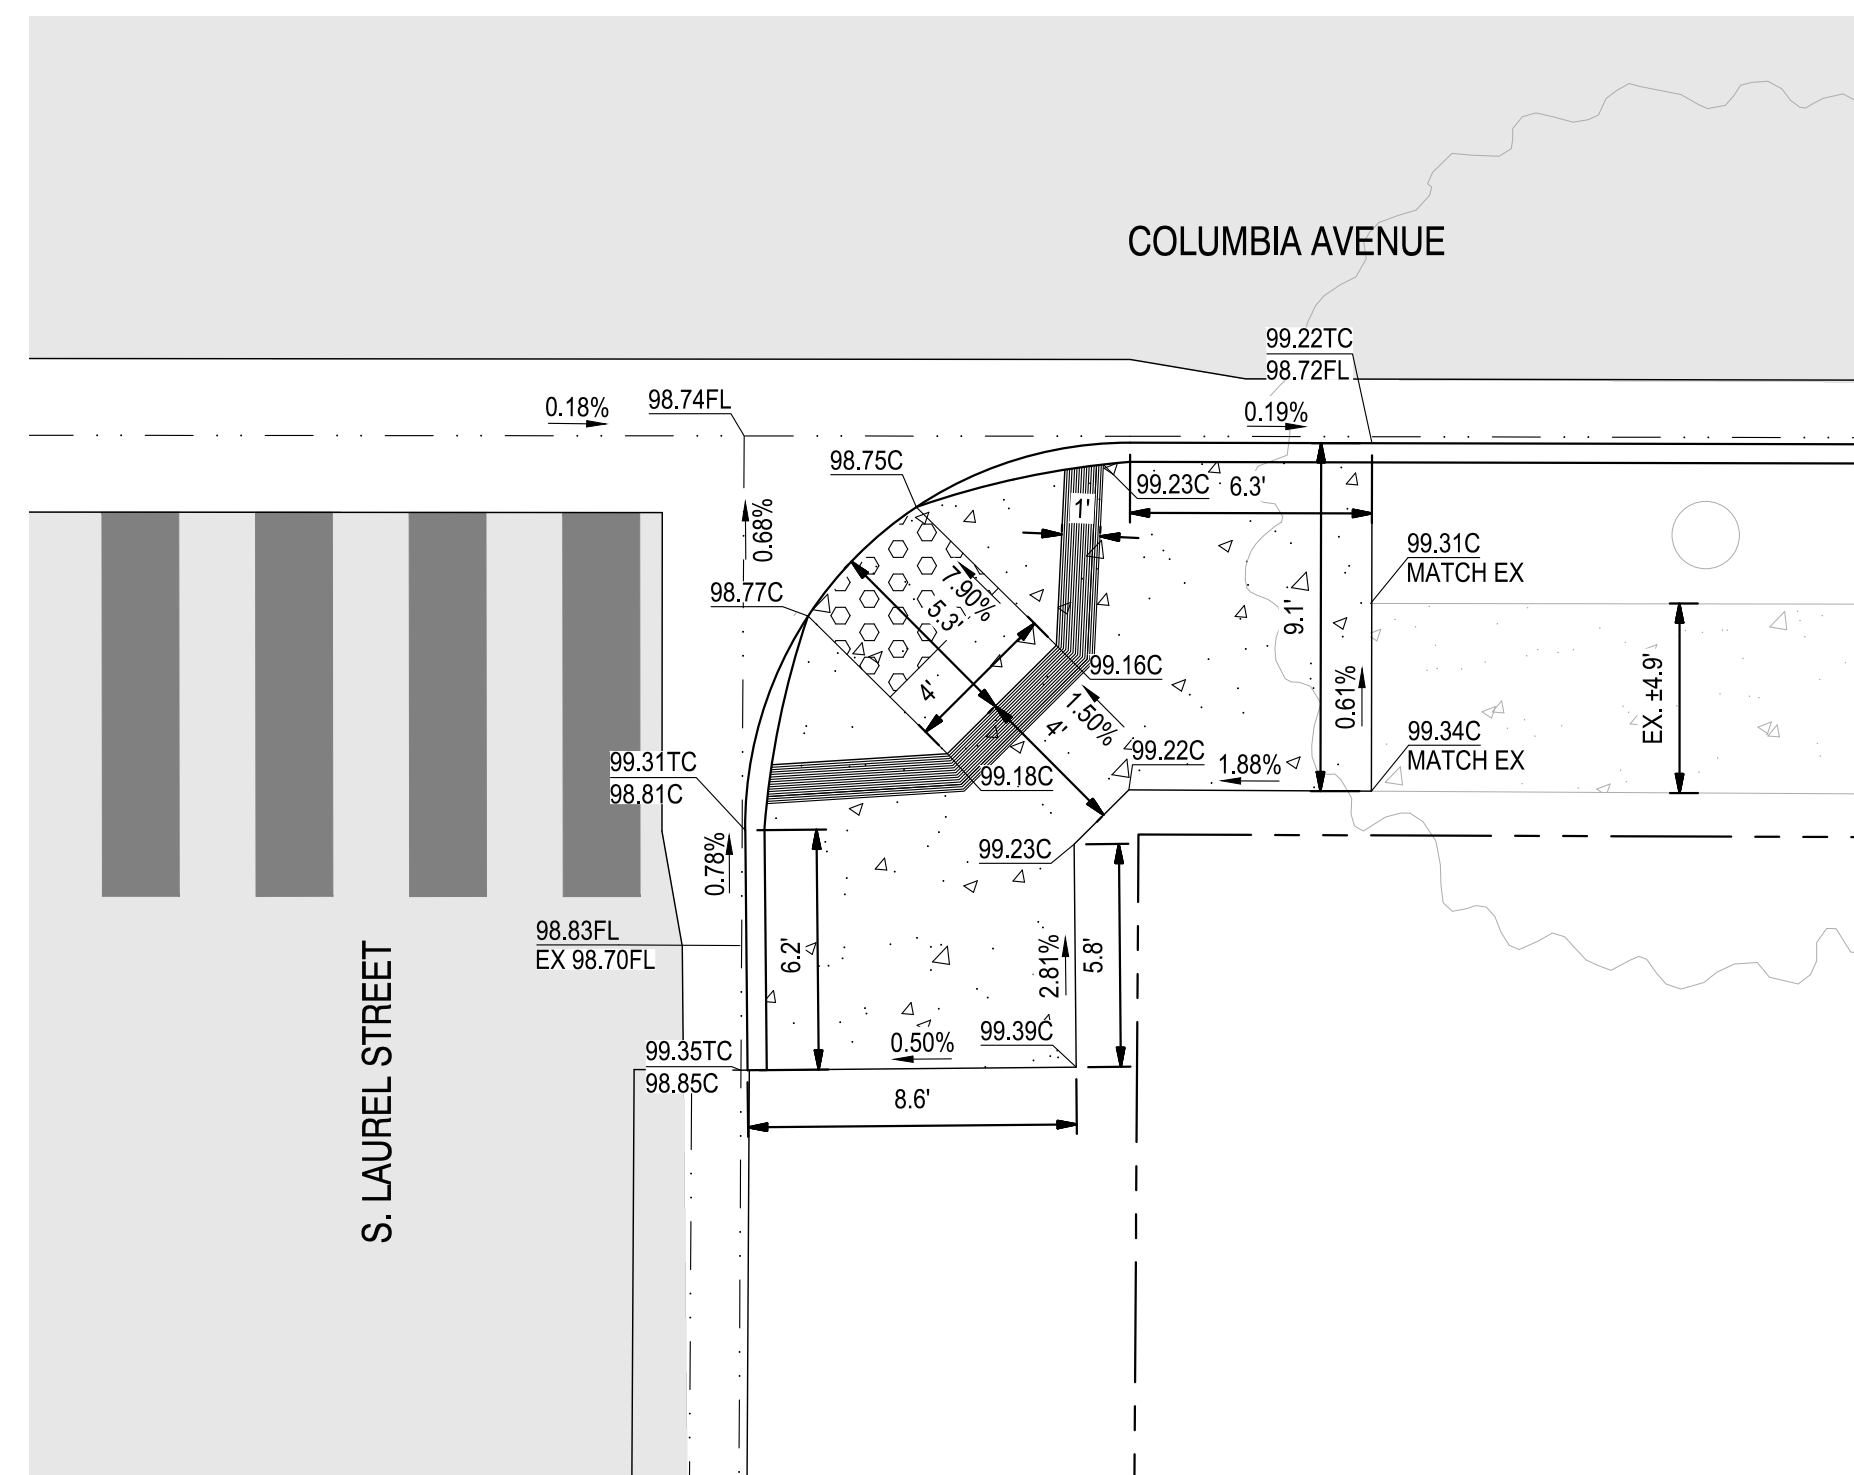

3 COLUMBIA AVENUE & S. LAUREL STREET - SE CORNER
1" = 5'



NOTE:
ALL REFERENCES AND WRITTEN
DIMENSIONS SHALL SUPERCEDE
ALL SCALED DISTANCES AND
SHALL BE VERIFIED IN THE
FIELD. ANY DISCREPANCY
SHALL BE BROUGHT TO THE
ATTENTION OF THE ENGINEER
PRIOR TO THE COMMENCEMENT
OF WORK



3428 Brookside Road
Stockton, California 95219
209-943-2021
www.siegfriedeng.com

■ CIVIL ■ SURVEYING
■ STRUCTURAL ■ PLANNING
■ LANDSCAPE ■ ATHLETIC
■ ARCHITECTURE ■ FACILITY DESIGN







CITY OF TURLOCK PUBLIC WORKS DEPARTMENT
ENGINEERING DIVISION
156 S. BROADWAY,
SUITE 150
(209) 668-5520

CURB RAMP DETAILS
COLUMBIA & S. LAUREL CURB RAMP DETAILS
CAPITAL PROJECT NO. 23-033
THE CITY OF TURLOCK ROADS PROGRAM

VERIFY SCALE
0 1"

DRAWN BY: JR
REV. BY: ARM
CH. BY: AKM
DATE: 4/2/2024
SCALE: SEE SHEET
SEI PROJ NO: 22157

DRAWING NO.
25
SHEET:
25 OF 49

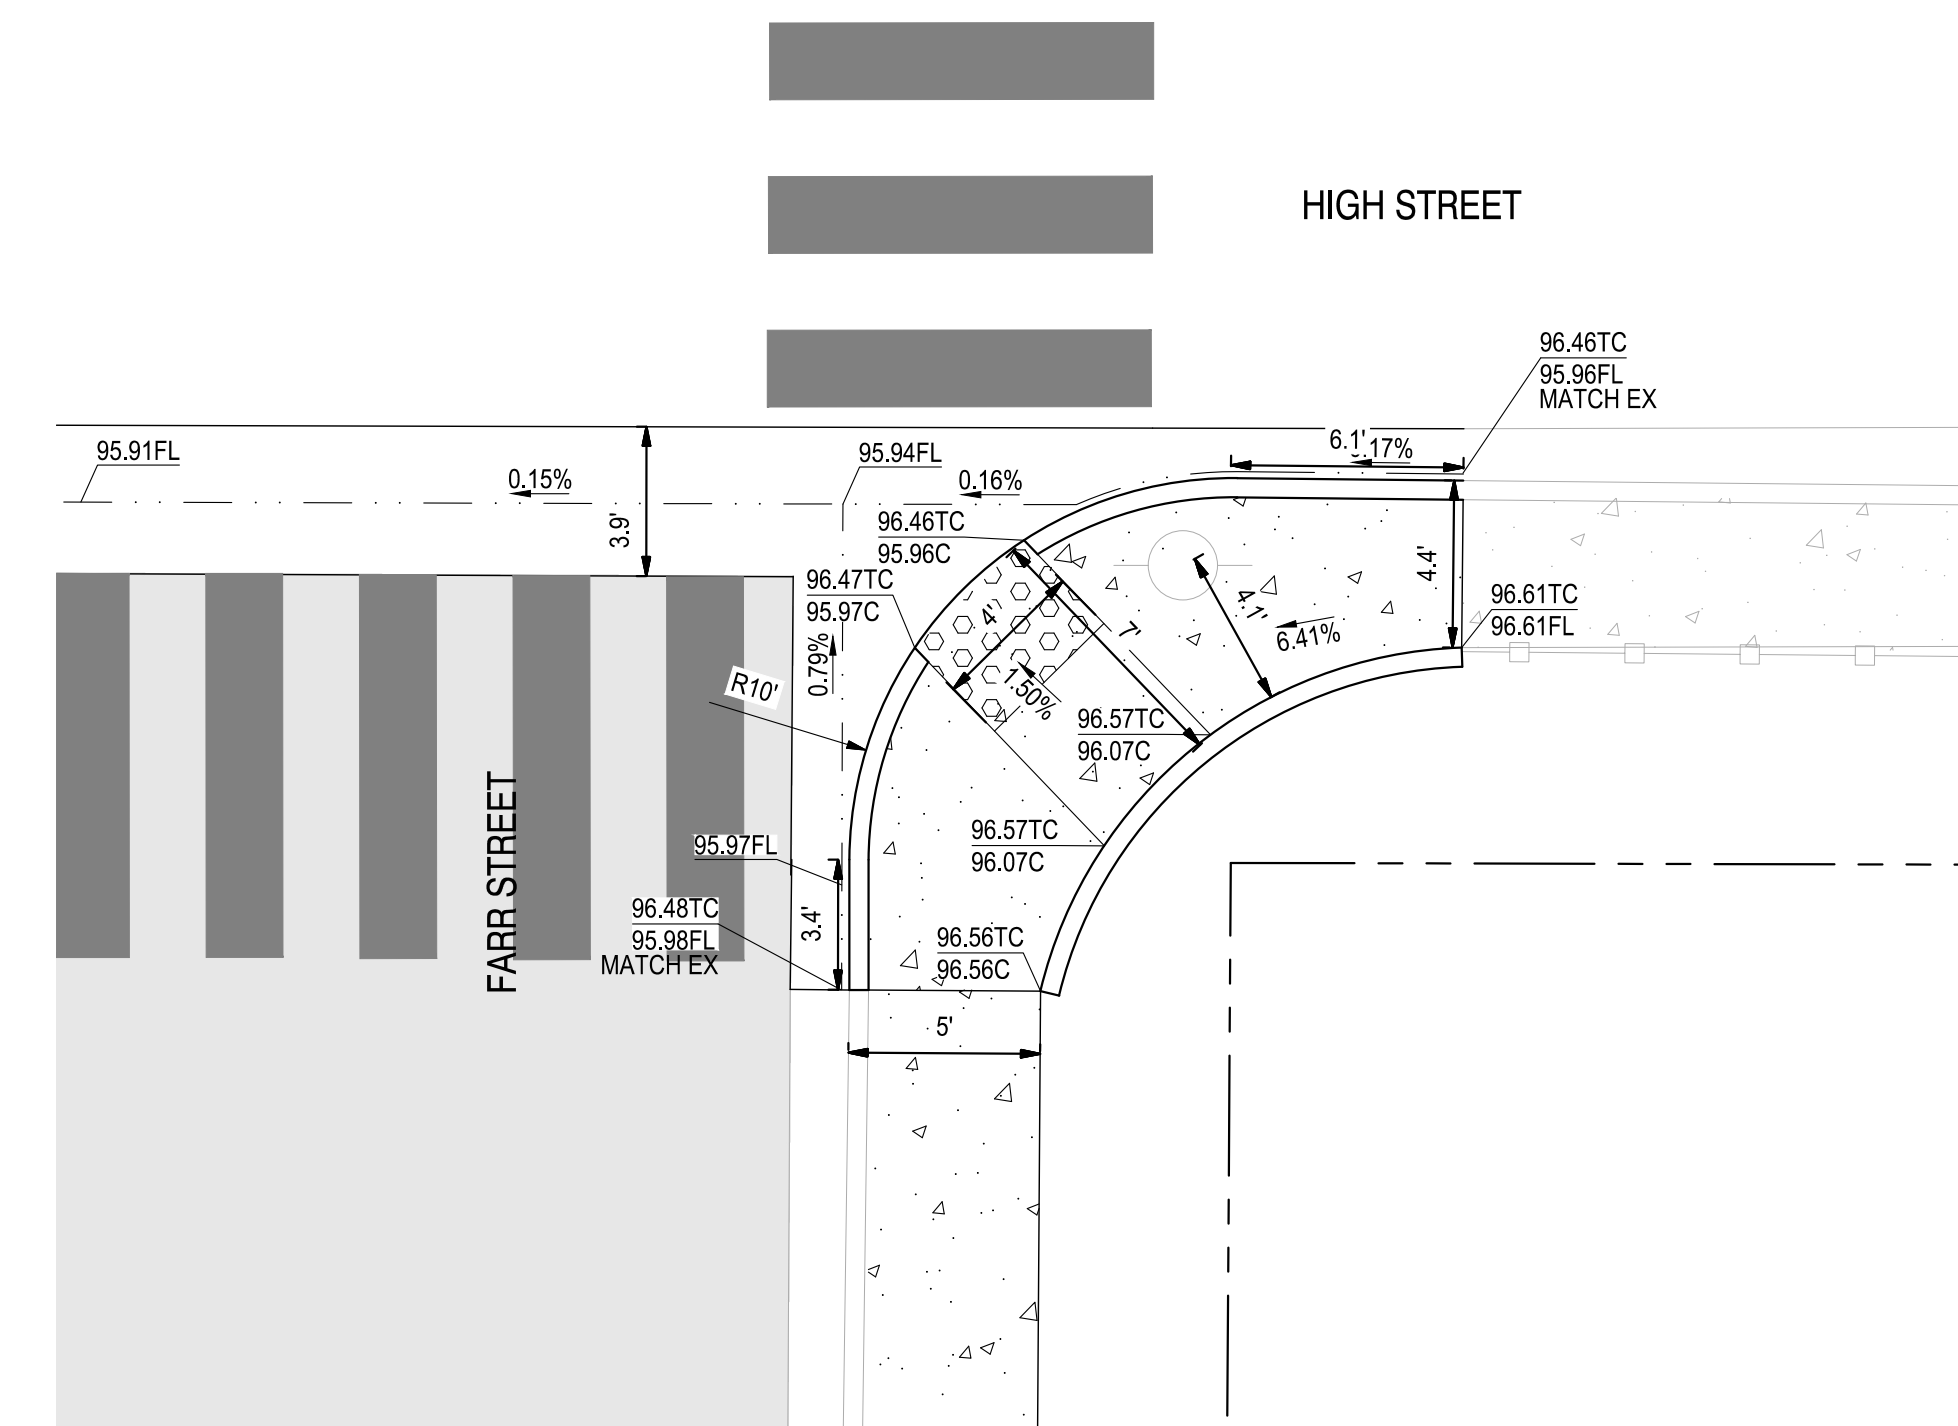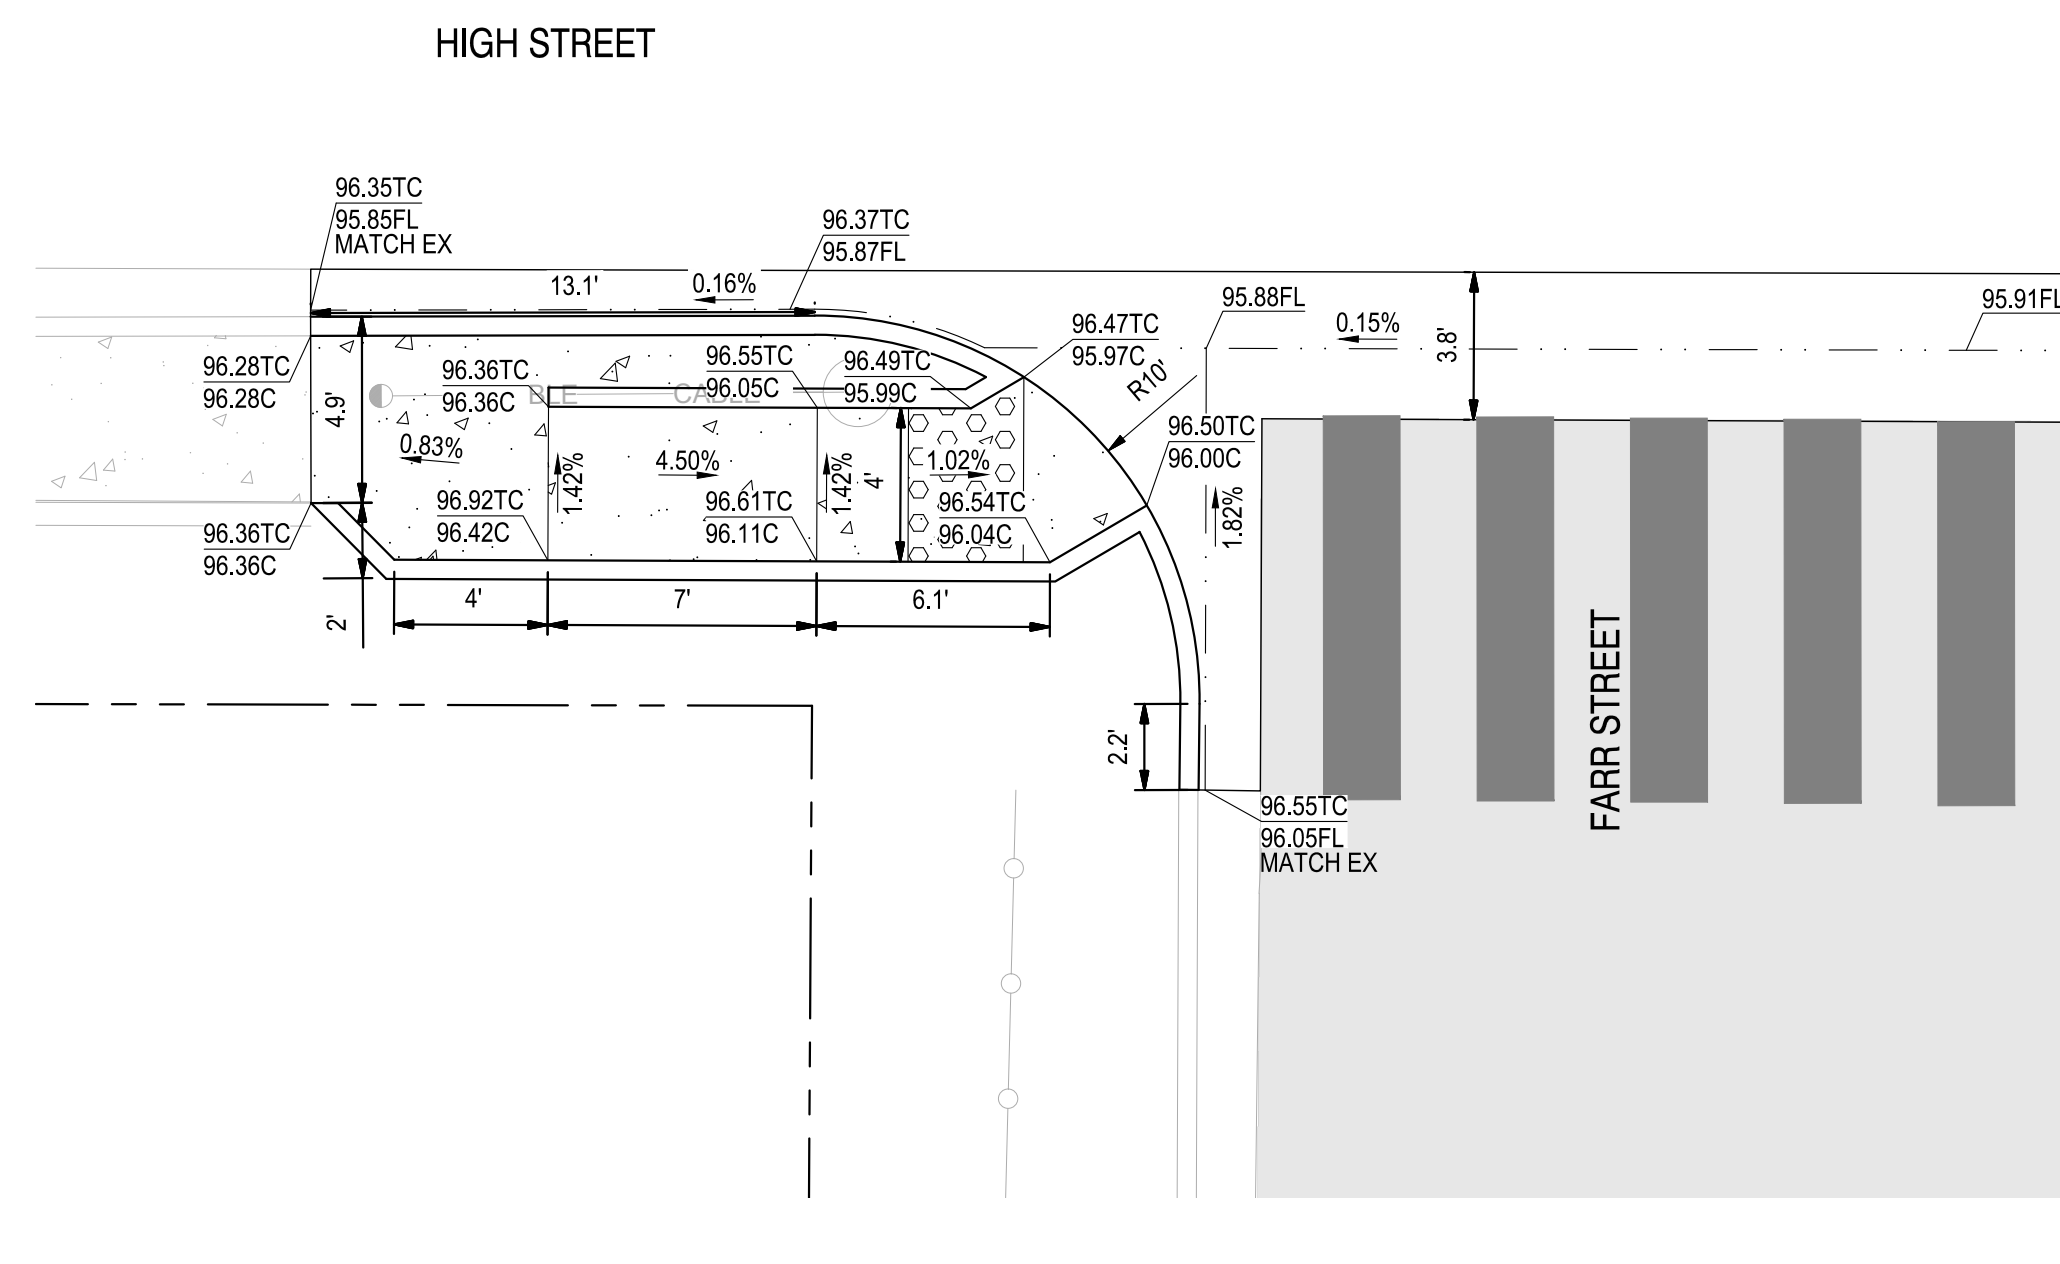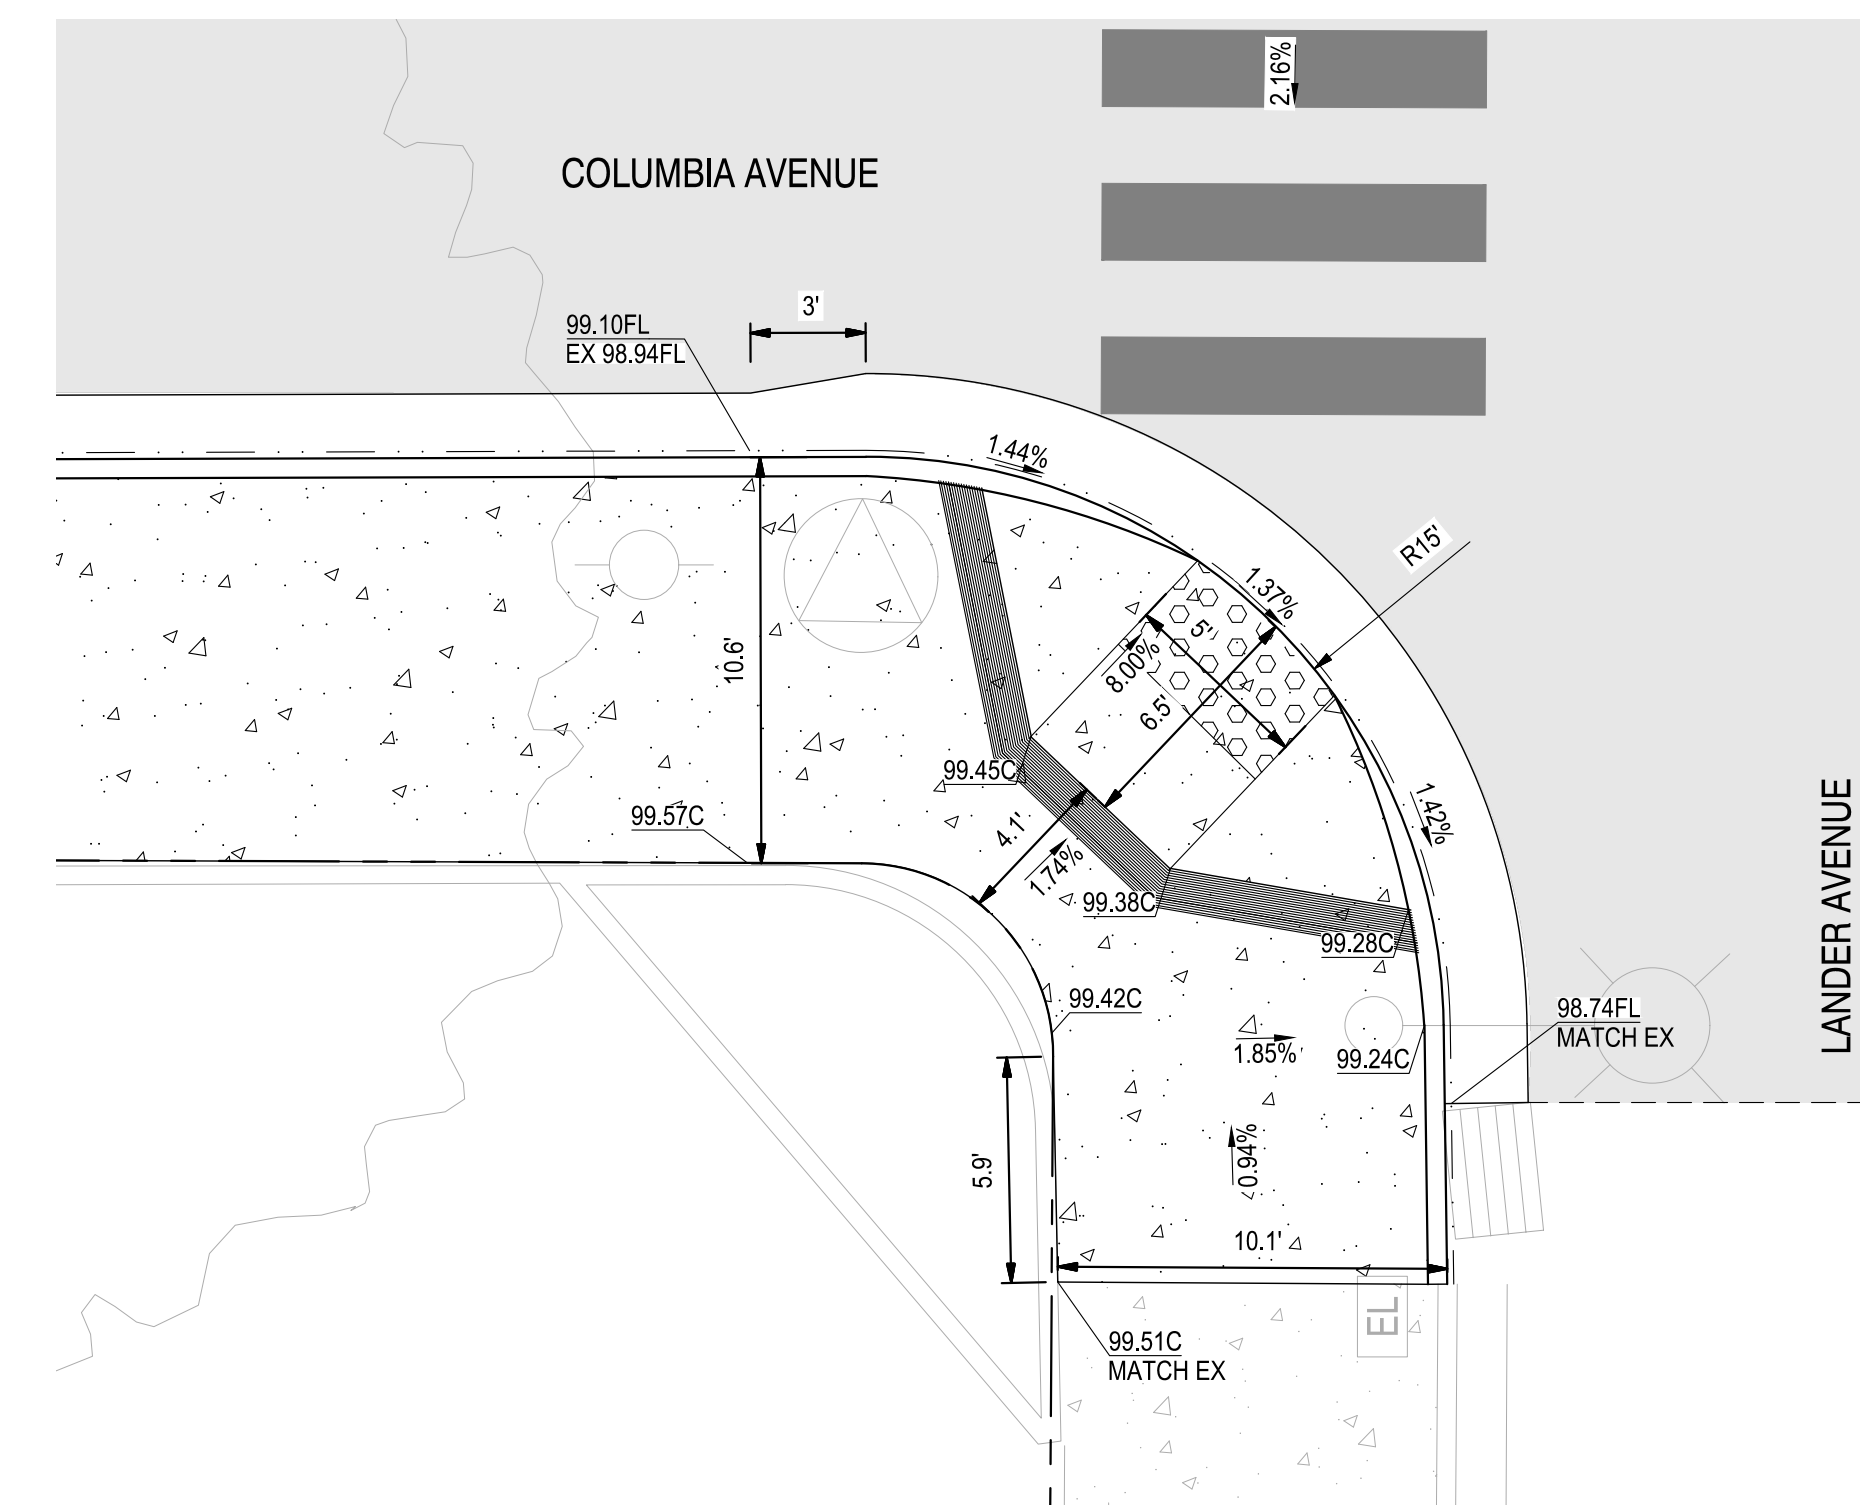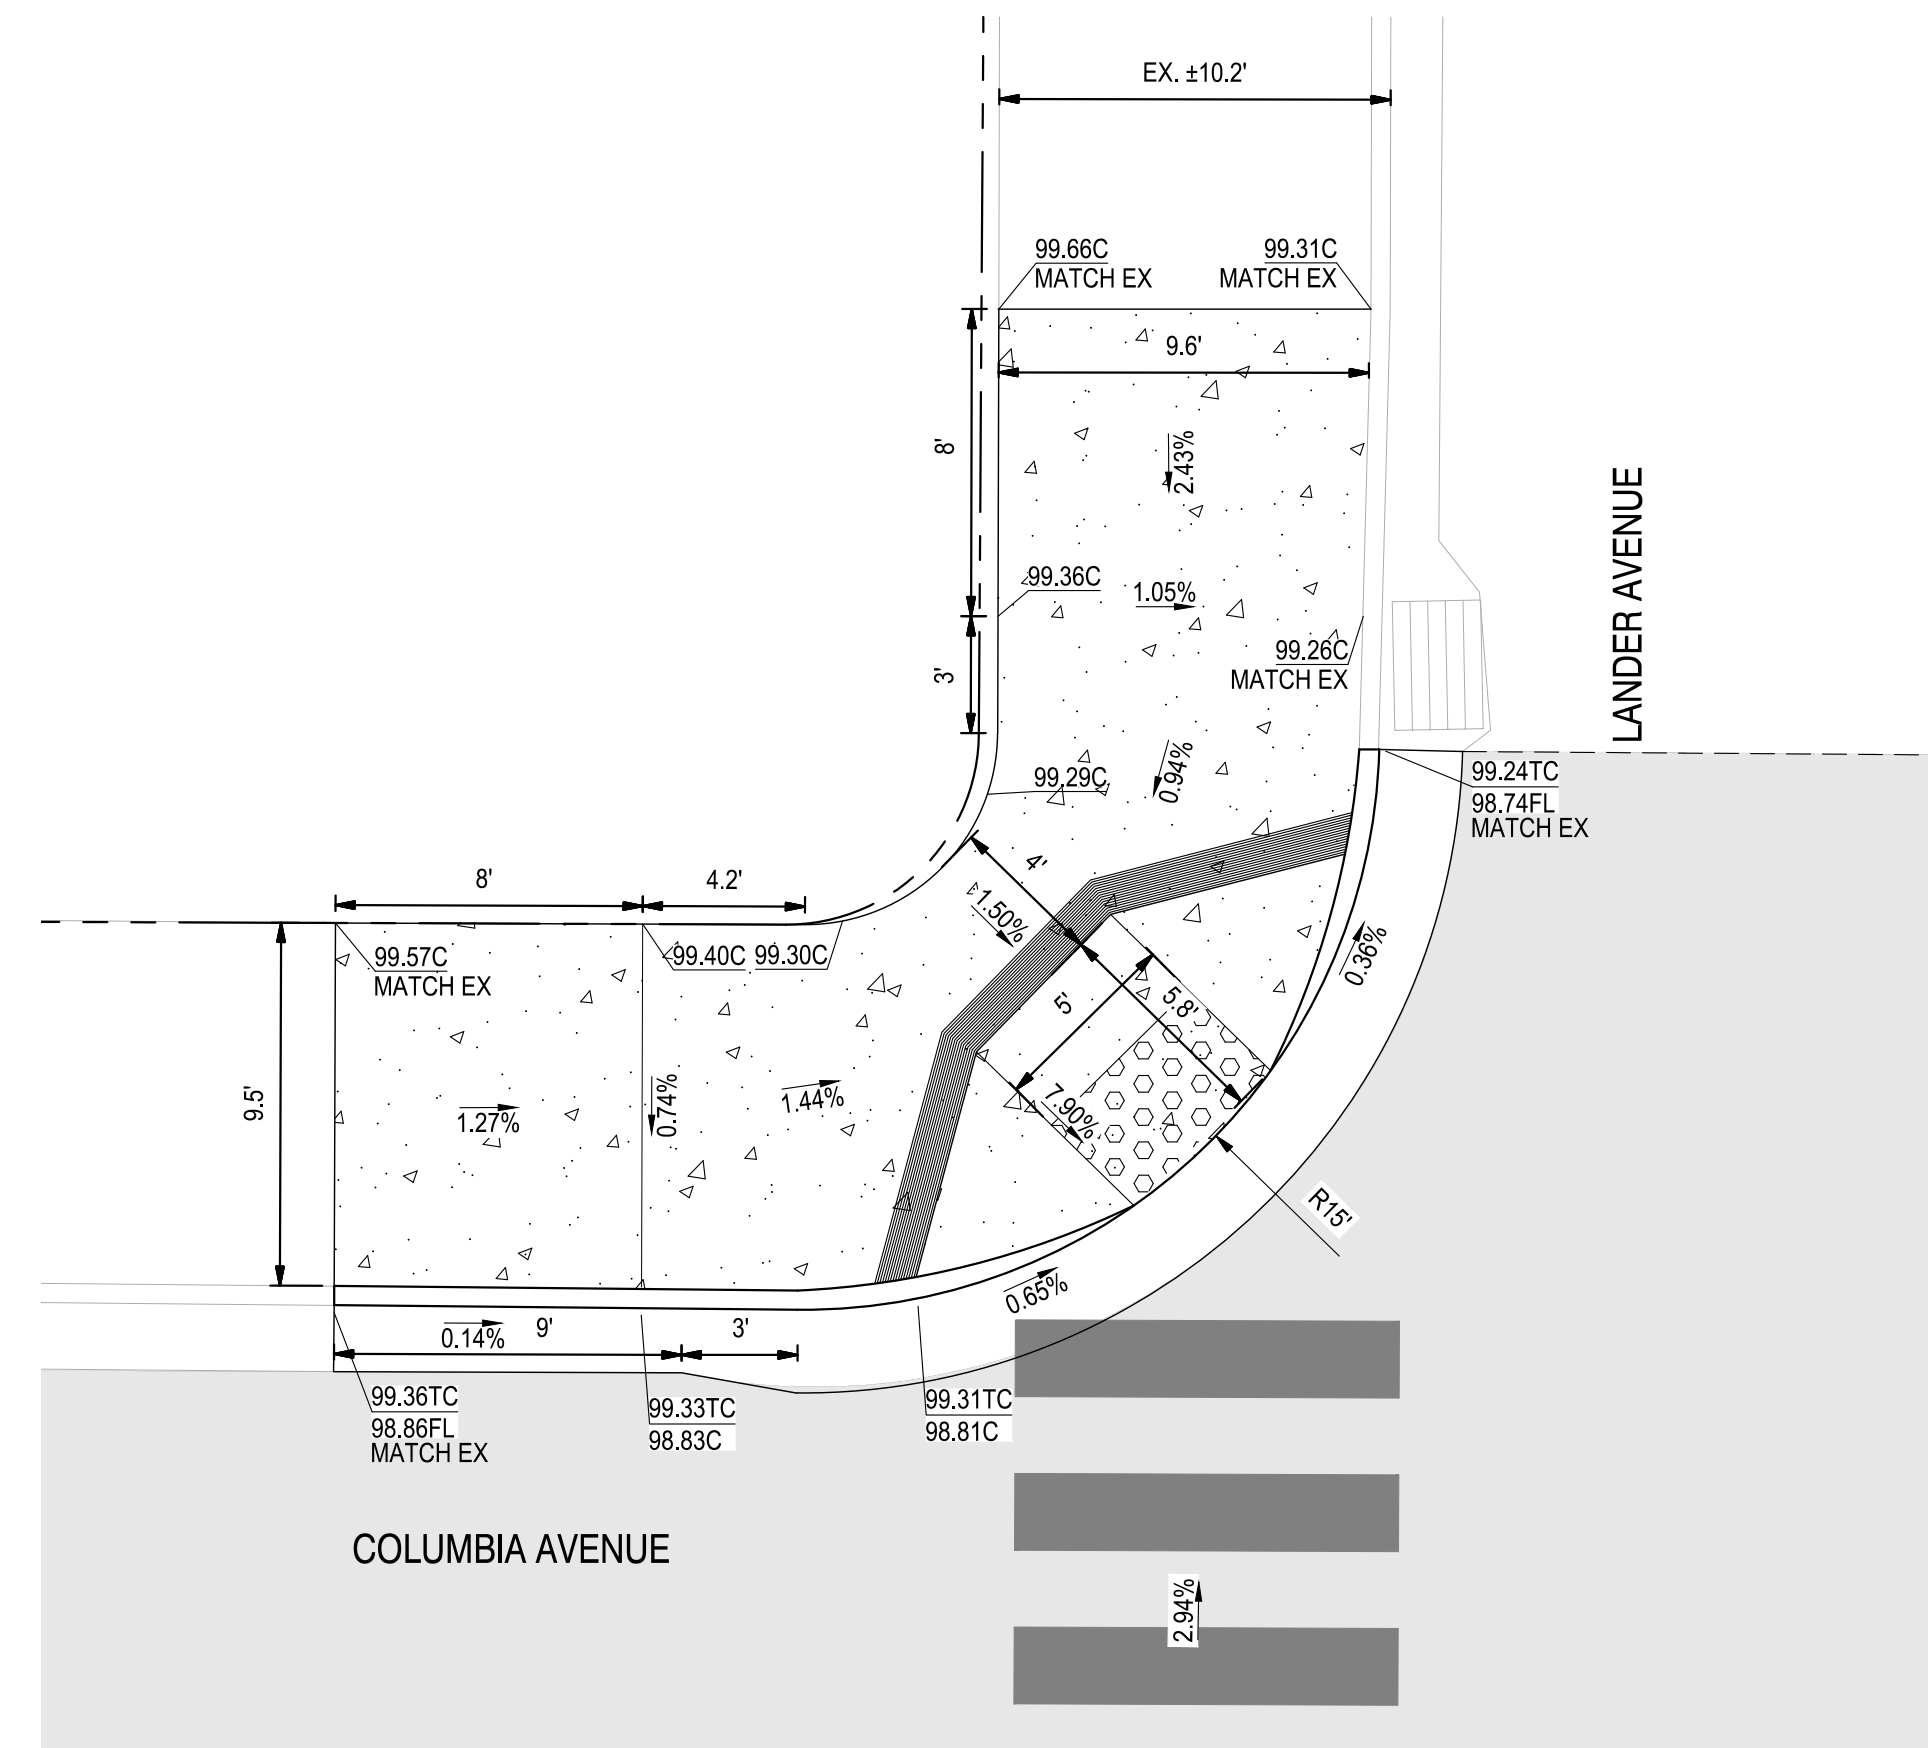

Know what's **below**.
Call before you dig.

NOTE:
ALL REFERENCES AND WRITTEN
DIMENSIONS SHALL SUPERCEDE
ALL SCALED DISTANCES AND
SHALL BE VERIFIED IN THE
FIELD. ANY DISCREPANCY
SHALL BE BROUGHT TO THE
ATTENTION OF THE ENGINEER
PRIOR TO THE COMMENCEMENT
OF WORK



DATE SIGNED: 04/02/24

**SIEGFRIED**

3428 Brookside Road
Stockton, California 95210
209-943-2021
www.siegfriedeng.com

- CIVIL
- STRUCTURAL
- LANDSCAPE
- ARCHITECTURE
- SURVEYING
- PLANNING
- ATHLETIC
- FACILITY DESIGN



CITY OF TURLOCK PUBLIC WORKS DEPARTMENT
ENGINEERING DIVISION
156 S. BROADWAY,
SUITE 150
(209) 668-5520

CURB RAMP DETAILS
COLUMBIA & LANDER AVE CURB RAMP DETAILS
CAPITAL PROJECT NO. 23-033
THE CITY OF TURLOCK ROADS PROGRAM

VERIFY SCALE



DRAWN BY: JR

REV. BY: ARM

CH. BY: AKM

DATE: 4/2/2024

SCALE: SEE SHEET


SEI PROJ NO: 22157

DRAWING NO.


26

HEET:


OF 49 | ATE

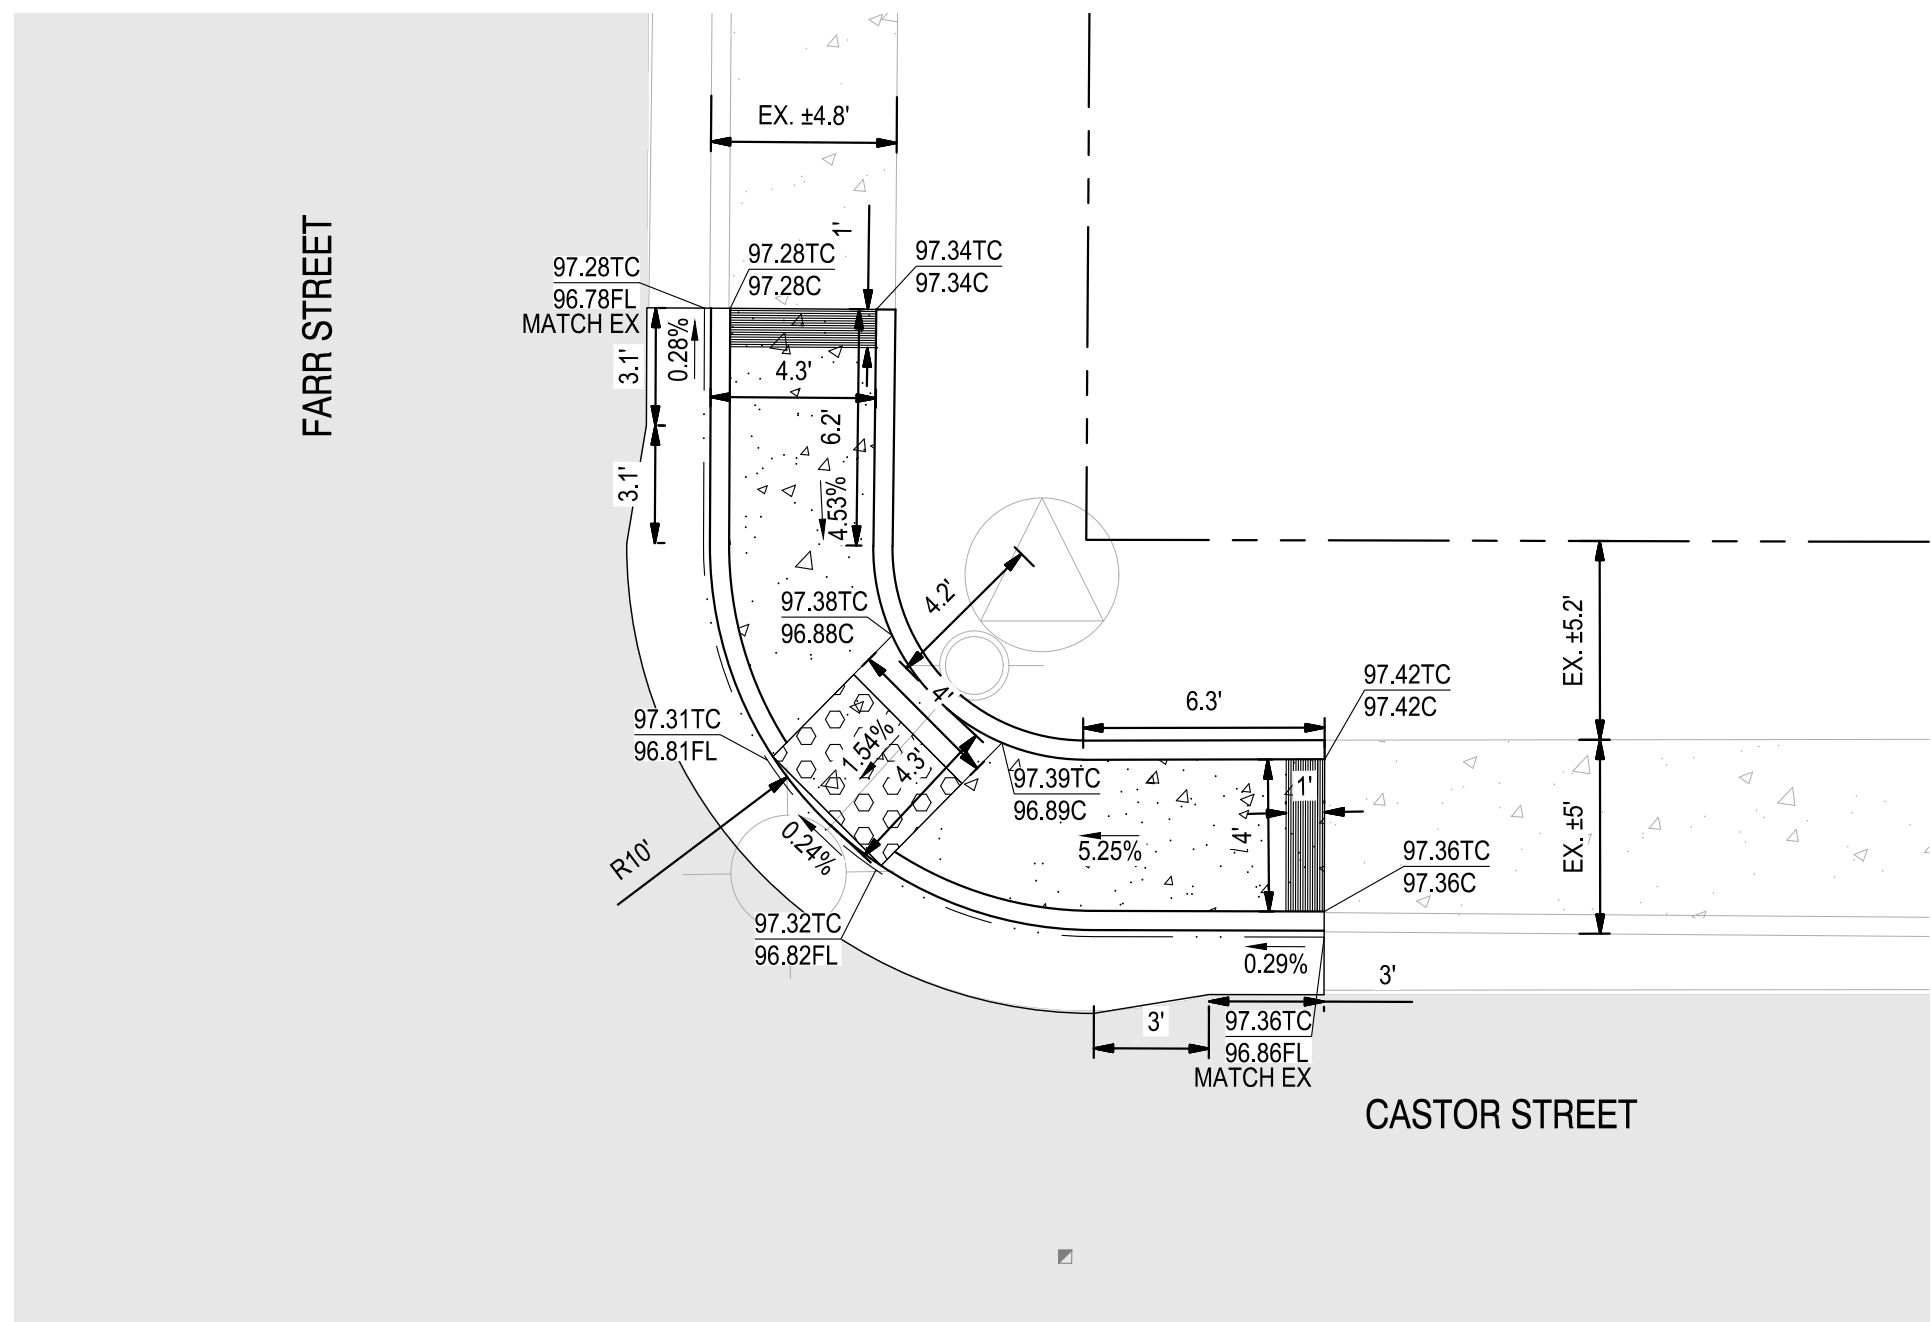


1 FARR STREET & CASTOR STREET - NE CORNER
1" = 5'

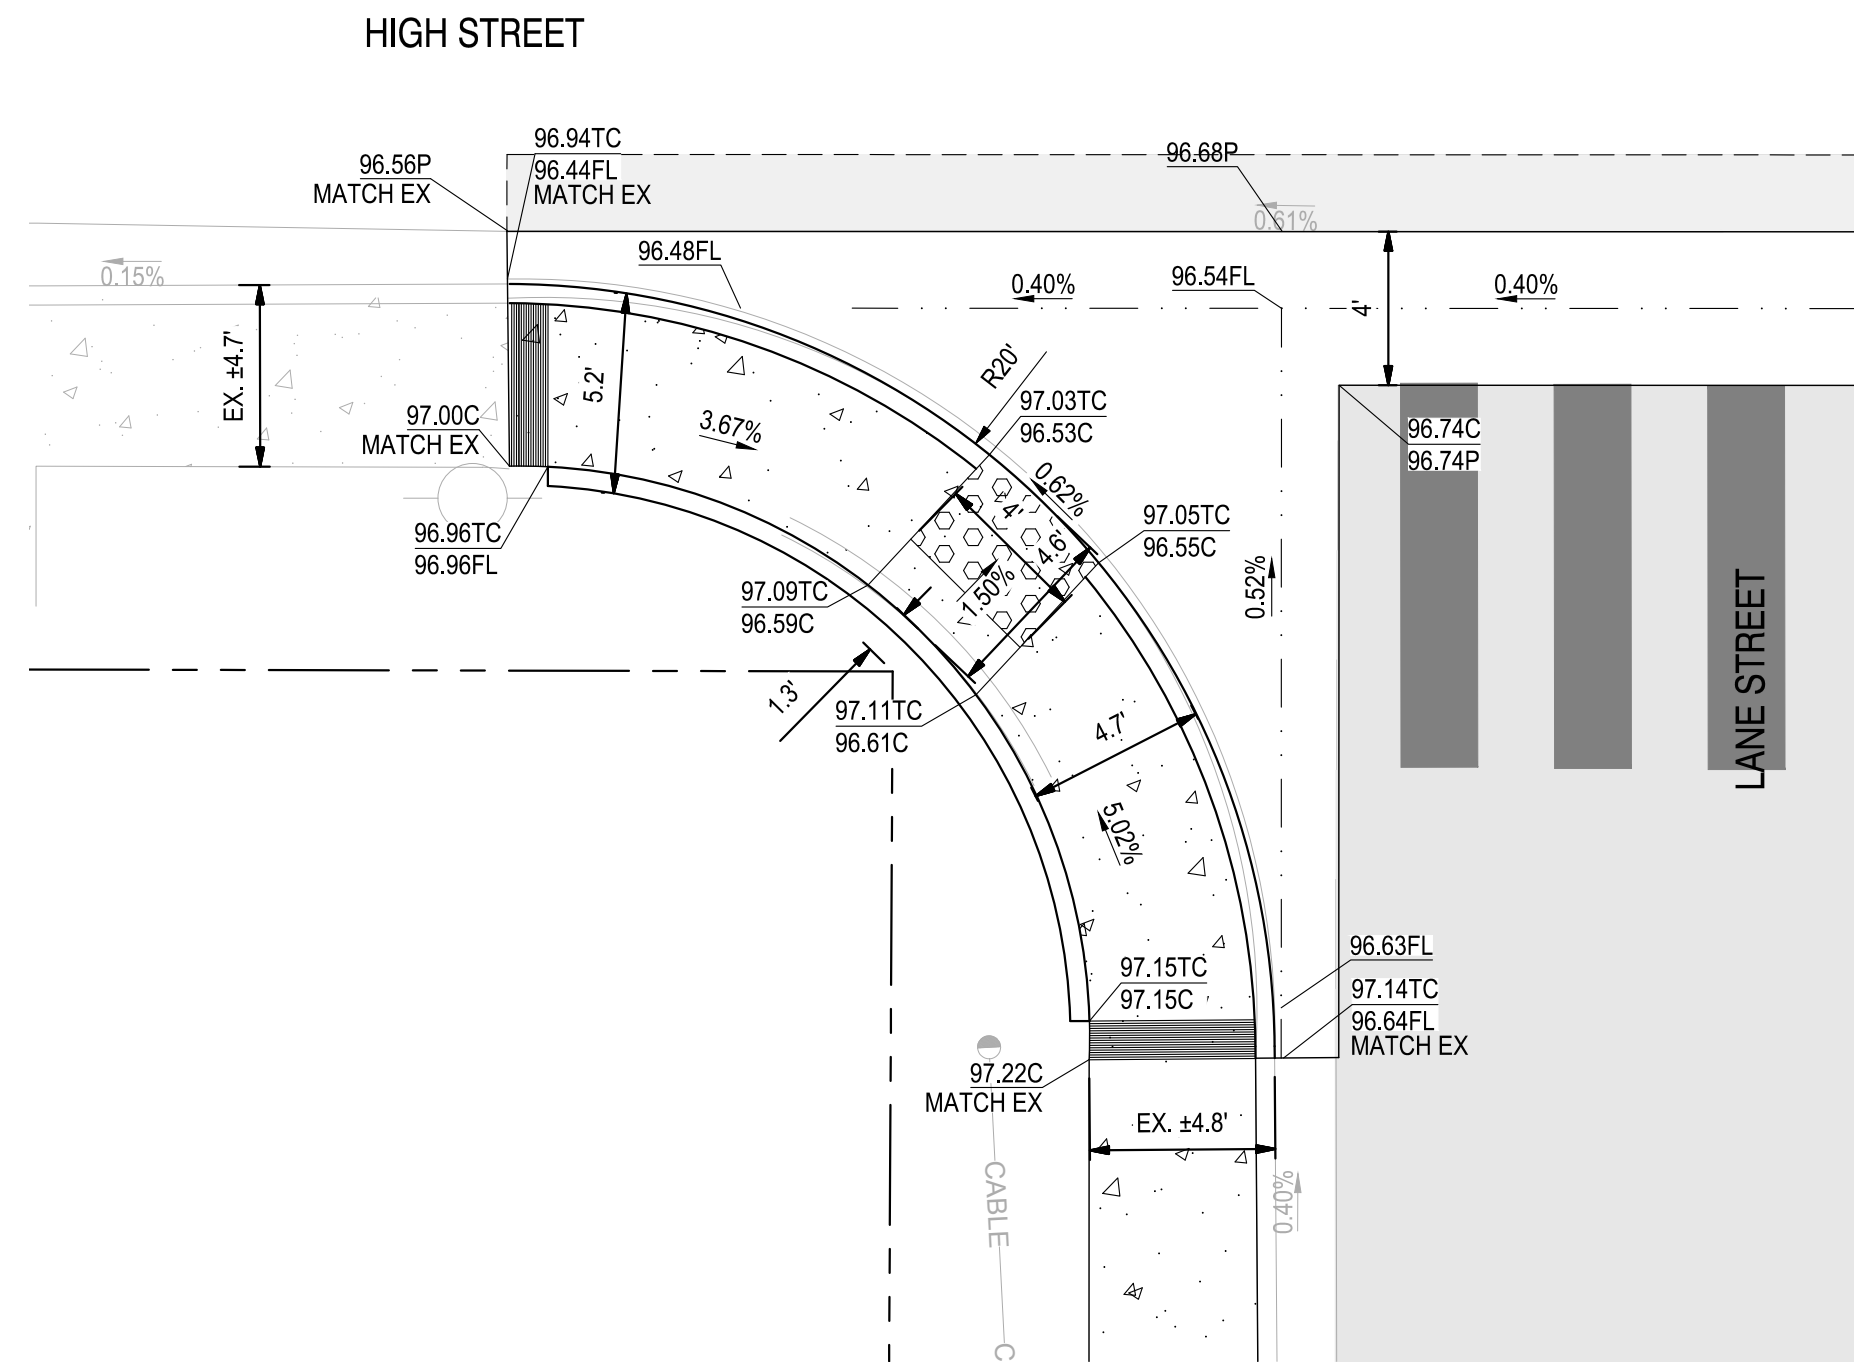


2 LANE STREET & HIGH STREET - SW CORNER
1" = 5'

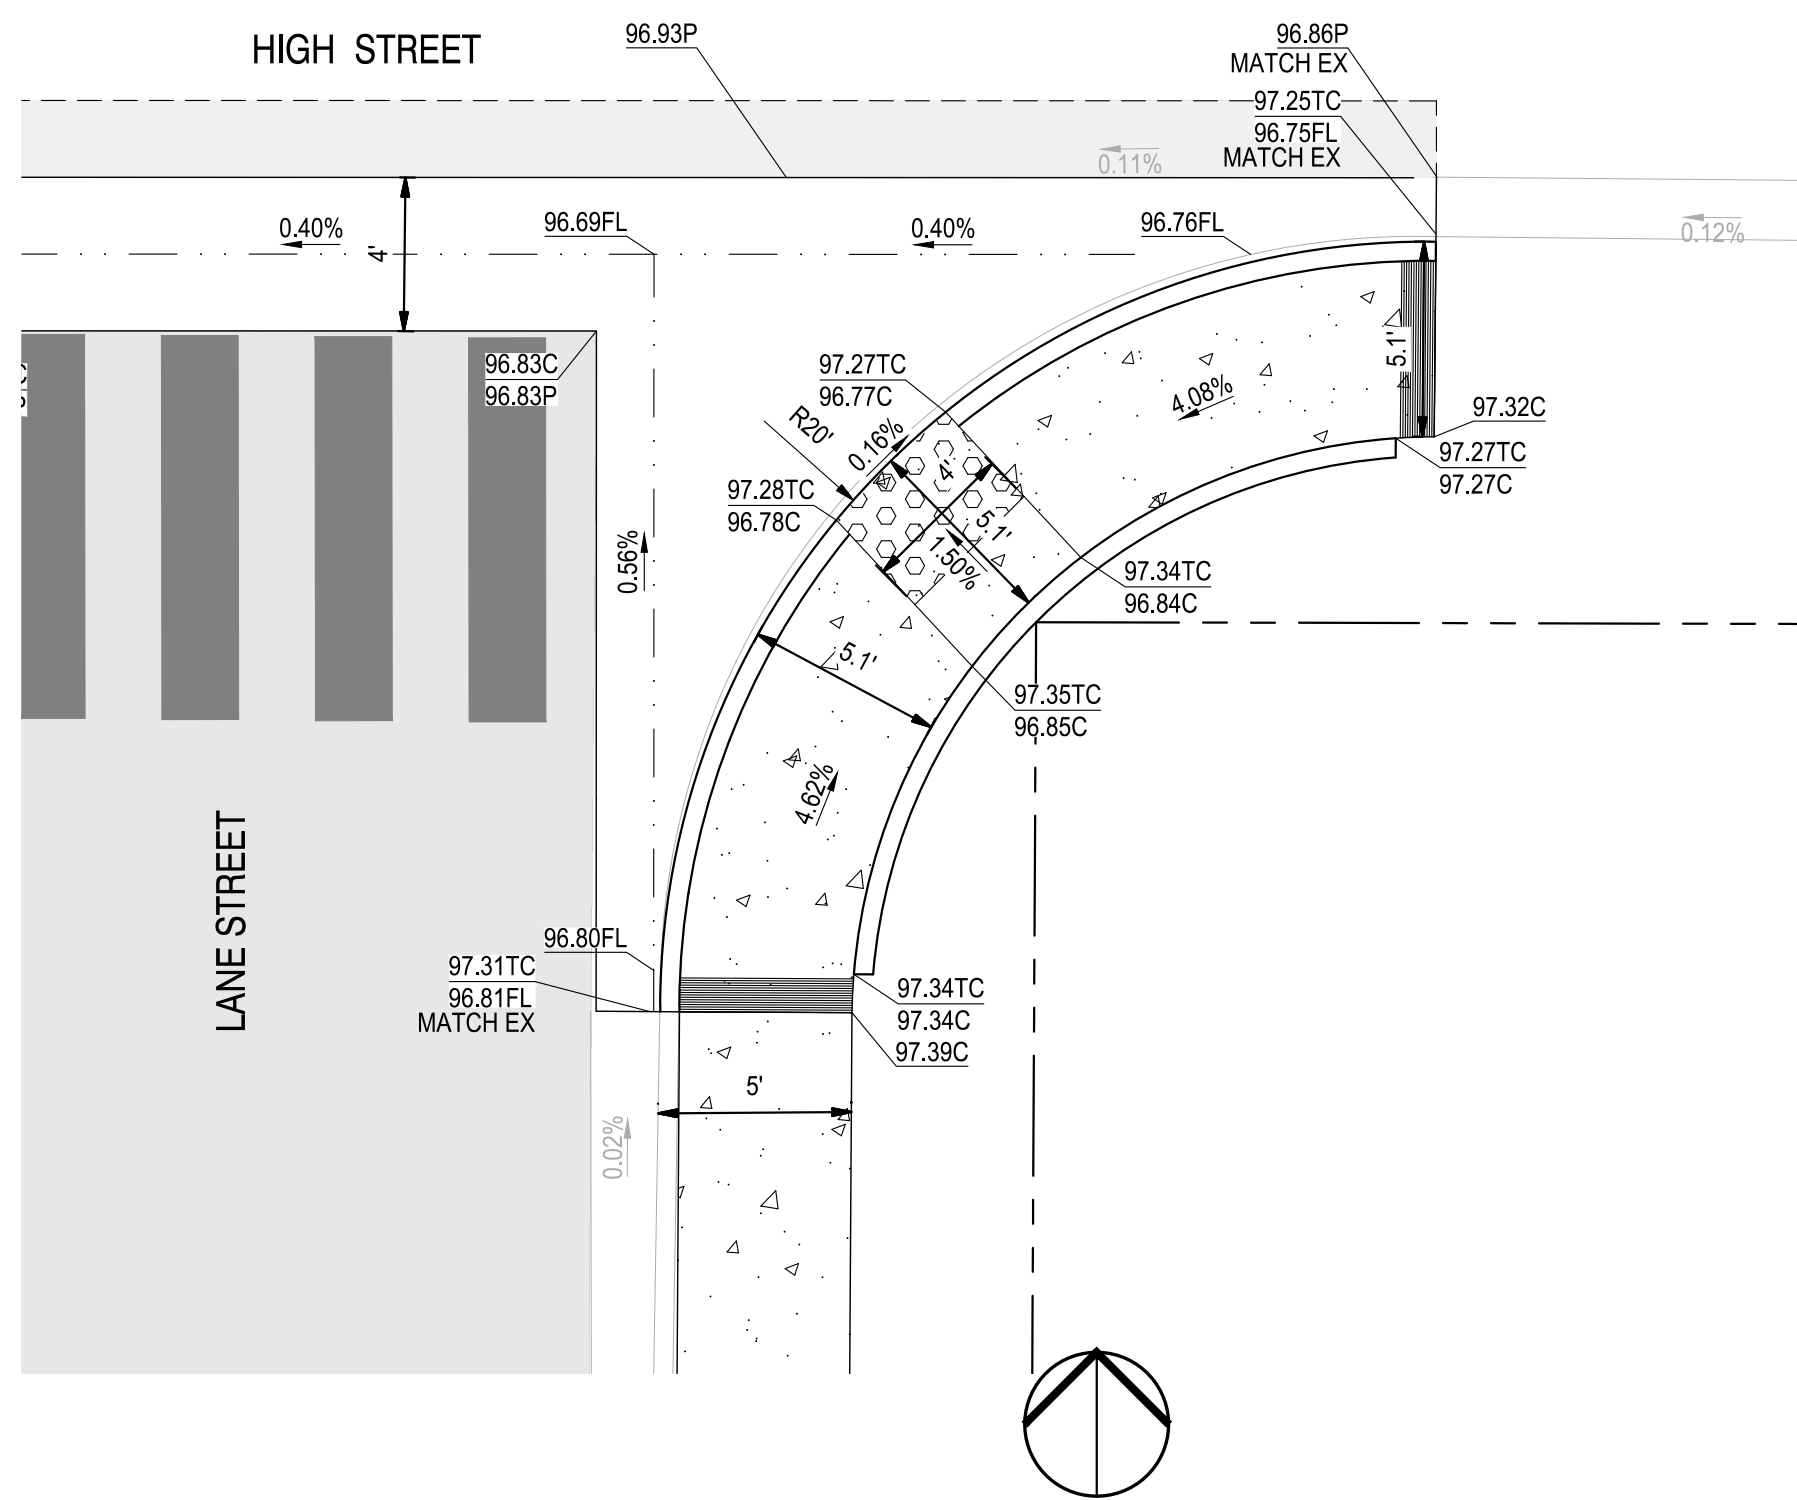

3 LANE STREET & HIGH STREET - SE CORNER
1" = 5'

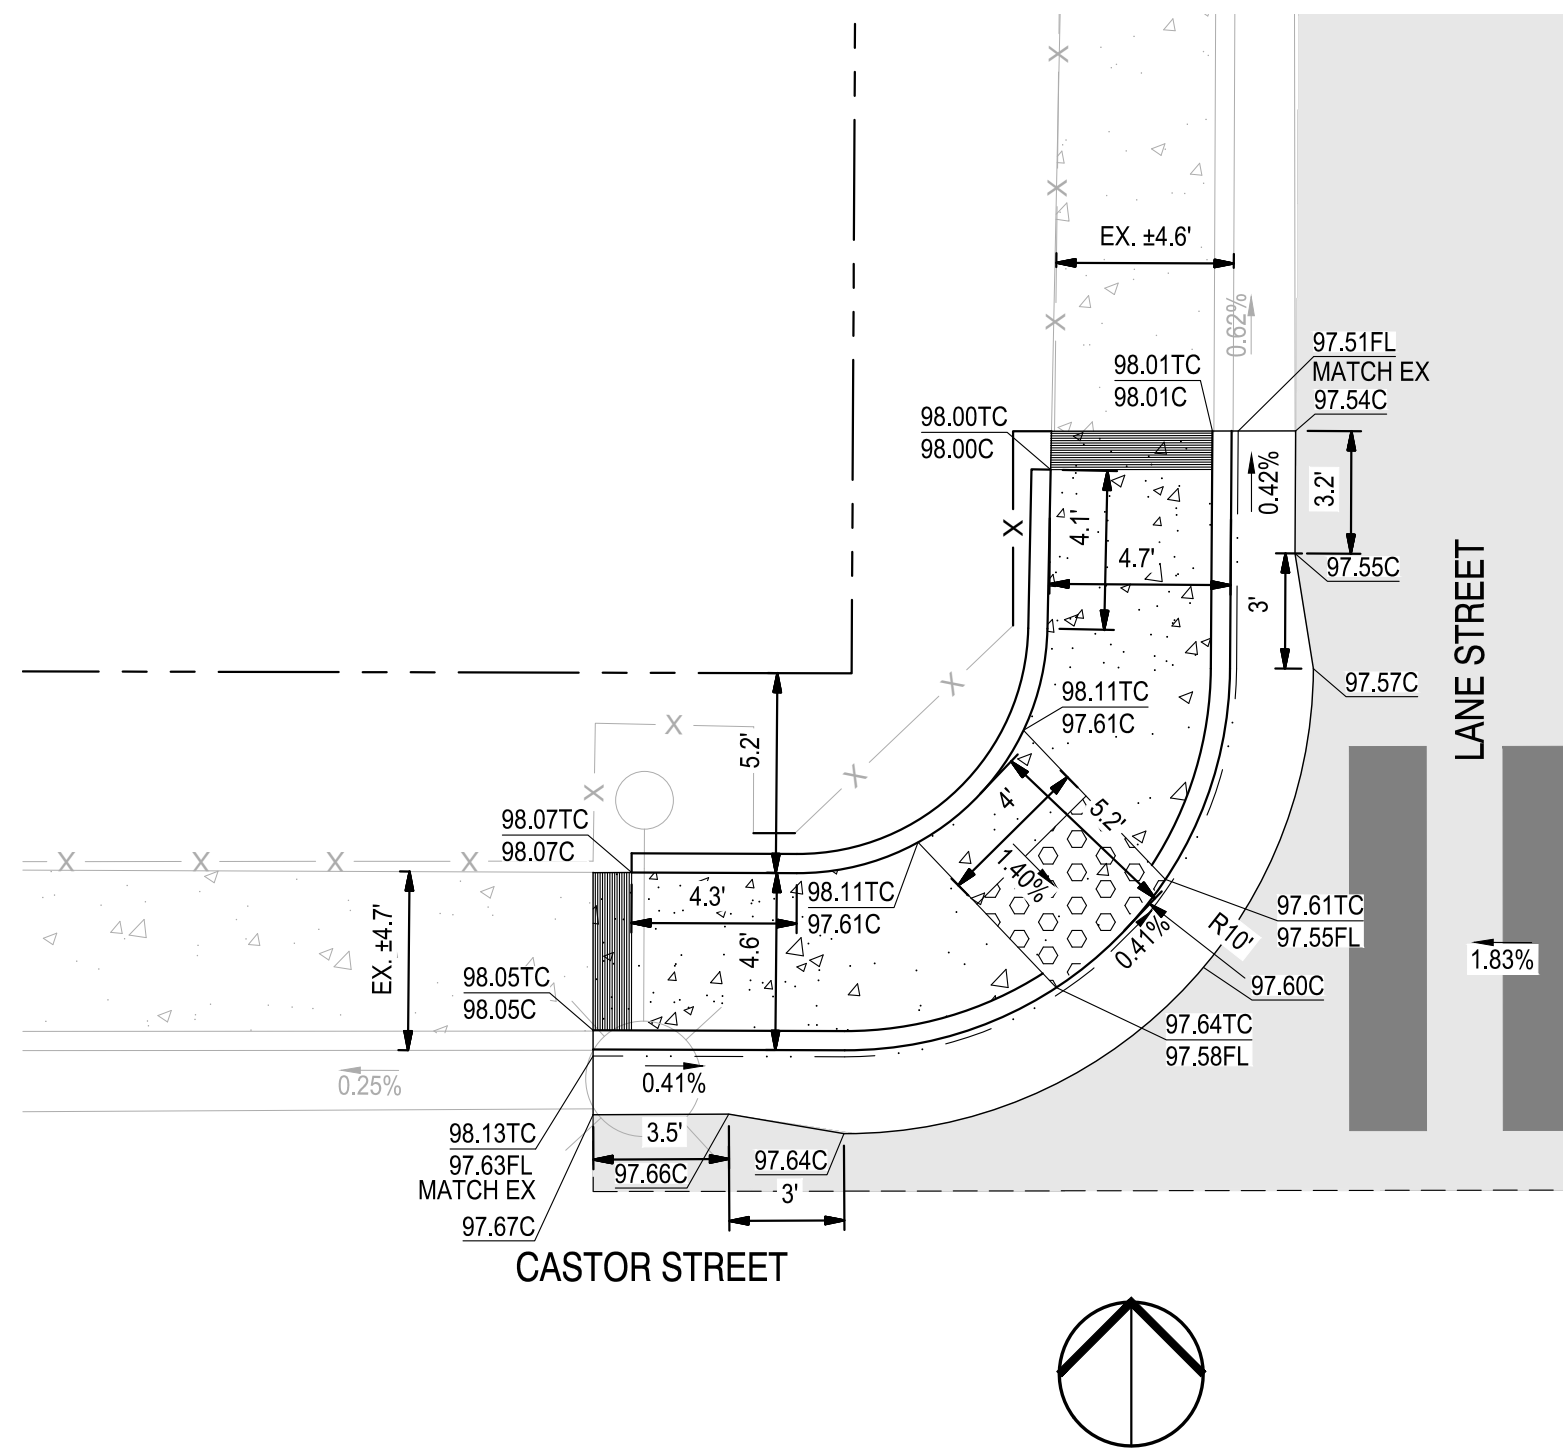


4 LANE STREET & CASTOR STREET - NW CORNER
1" = 5'

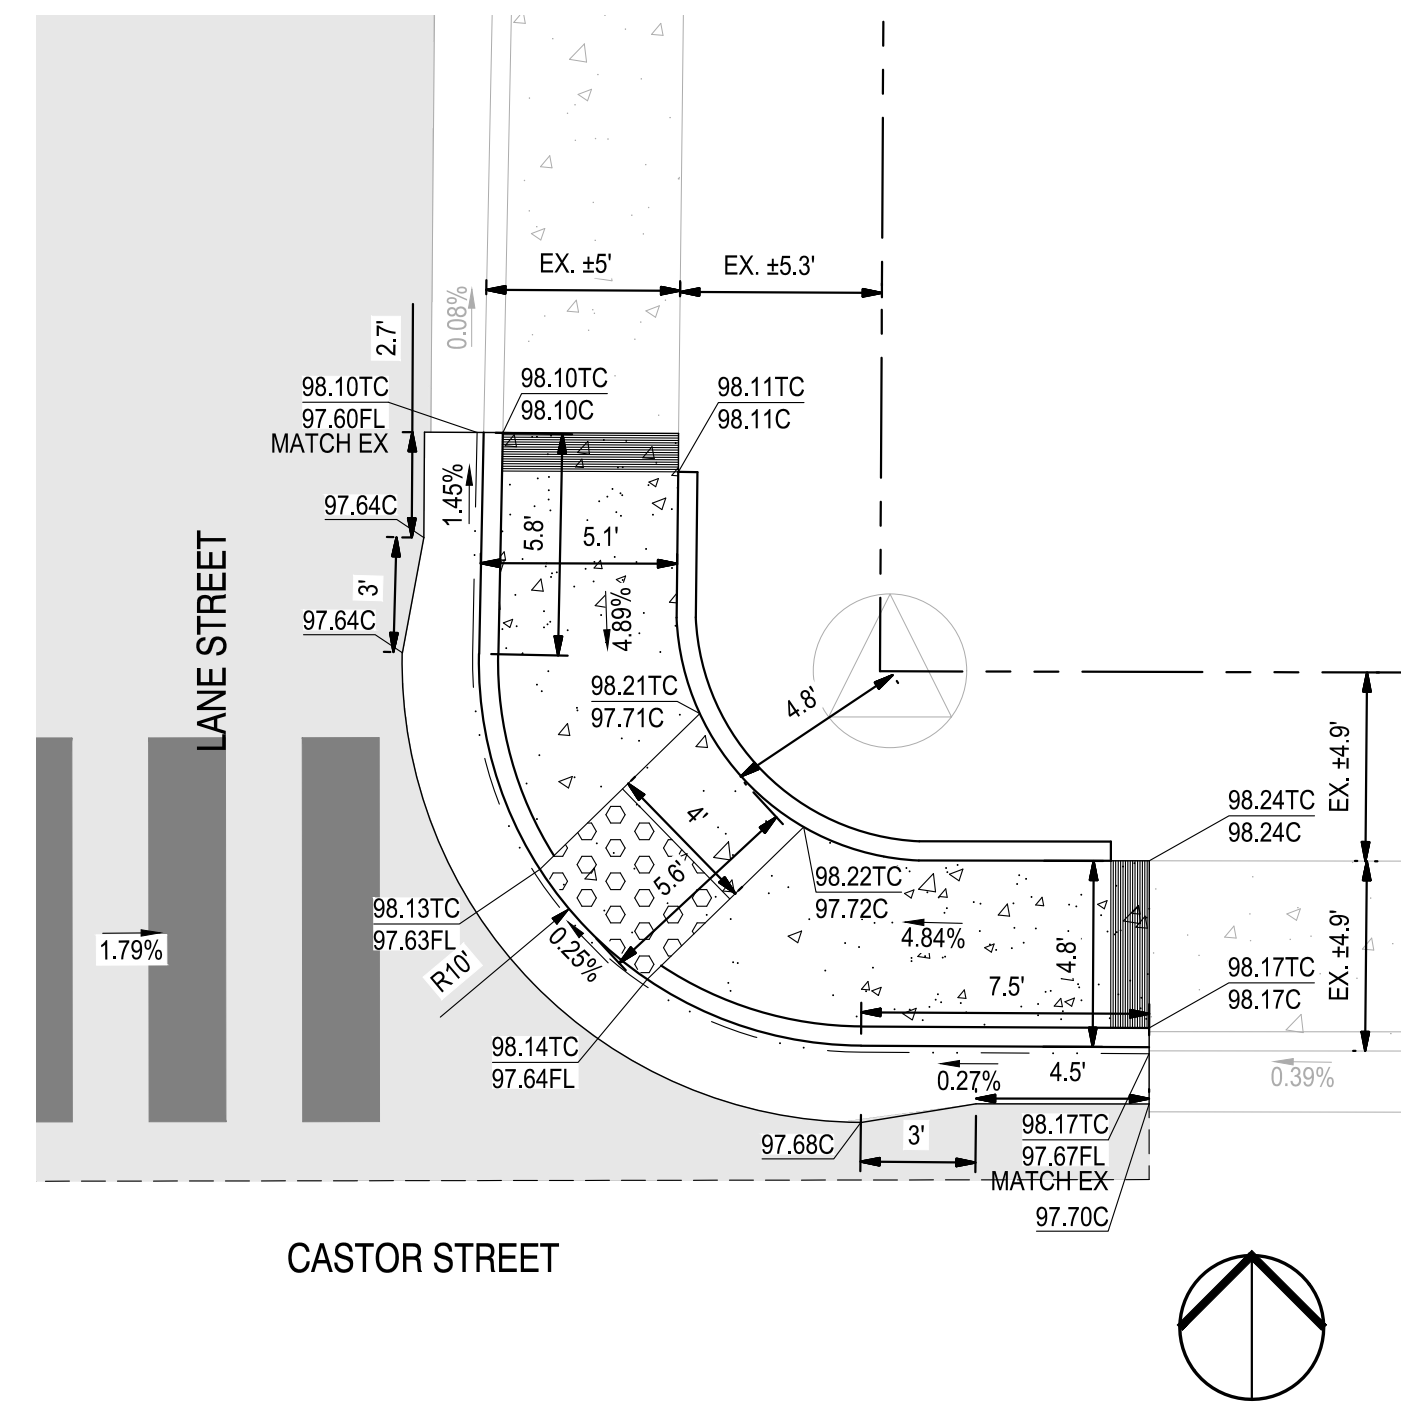

5 LANE STREET & CASTOR STREET - NE CORNER
1" = 5'



NOTE:
ALL REFERENCES AND WRITTEN
DIMENSIONS SHALL SUPERCEDE
ALL SCALED DISTANCES AND
SHALL BE VERIFIED IN THE
FIELD. ANY DISCREPANCY
SHALL BE BROUGHT TO THE
ATTENTION OF THE ENGINEER
PRIOR TO THE COMMENCEMENT
OF WORK

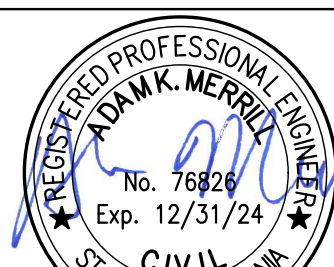


DATE SIGNED: 04/02/24



3428 Brookside Road
Stockton, California 95219
209-943-2021
www.siegfriedeng.com

■ CIVIL ■ SURVEYING
■ STRUCTURAL ■ PLANNING
■ LANDSCAPE ■ ATHLETIC
■ ARCHITECTURE ■ FACILITY DESIGN

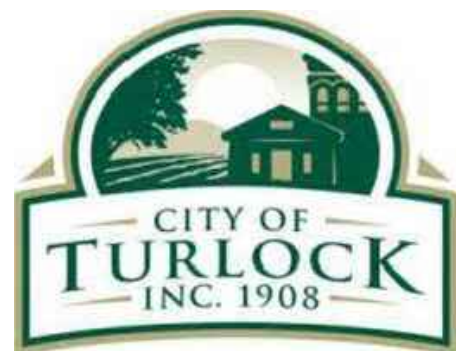


CITY OF TURLOCK PUBLIC WORKS DEPARTMENT
ENGINEERING DIVISION
156 S. BROADWAY,
SUITE 150
(209) 668-5520

CURB RAMP DETAILS
LANE STREET CURB RAMP DETAILS
CAPITAL PROJECT NO. 23-033
THE CITY OF TURLOCK ROADS PROGRAM


VERIFY SCALE
0 1"

DRAWN BY: JR
REV. BY: ARM
CH. BY: AKM
DATE: 4/2/2024
SCALE: SEE SHEET
SEI PROJ NO: 22157


DRAWING NO.
27
SHEET:
27 OF 49

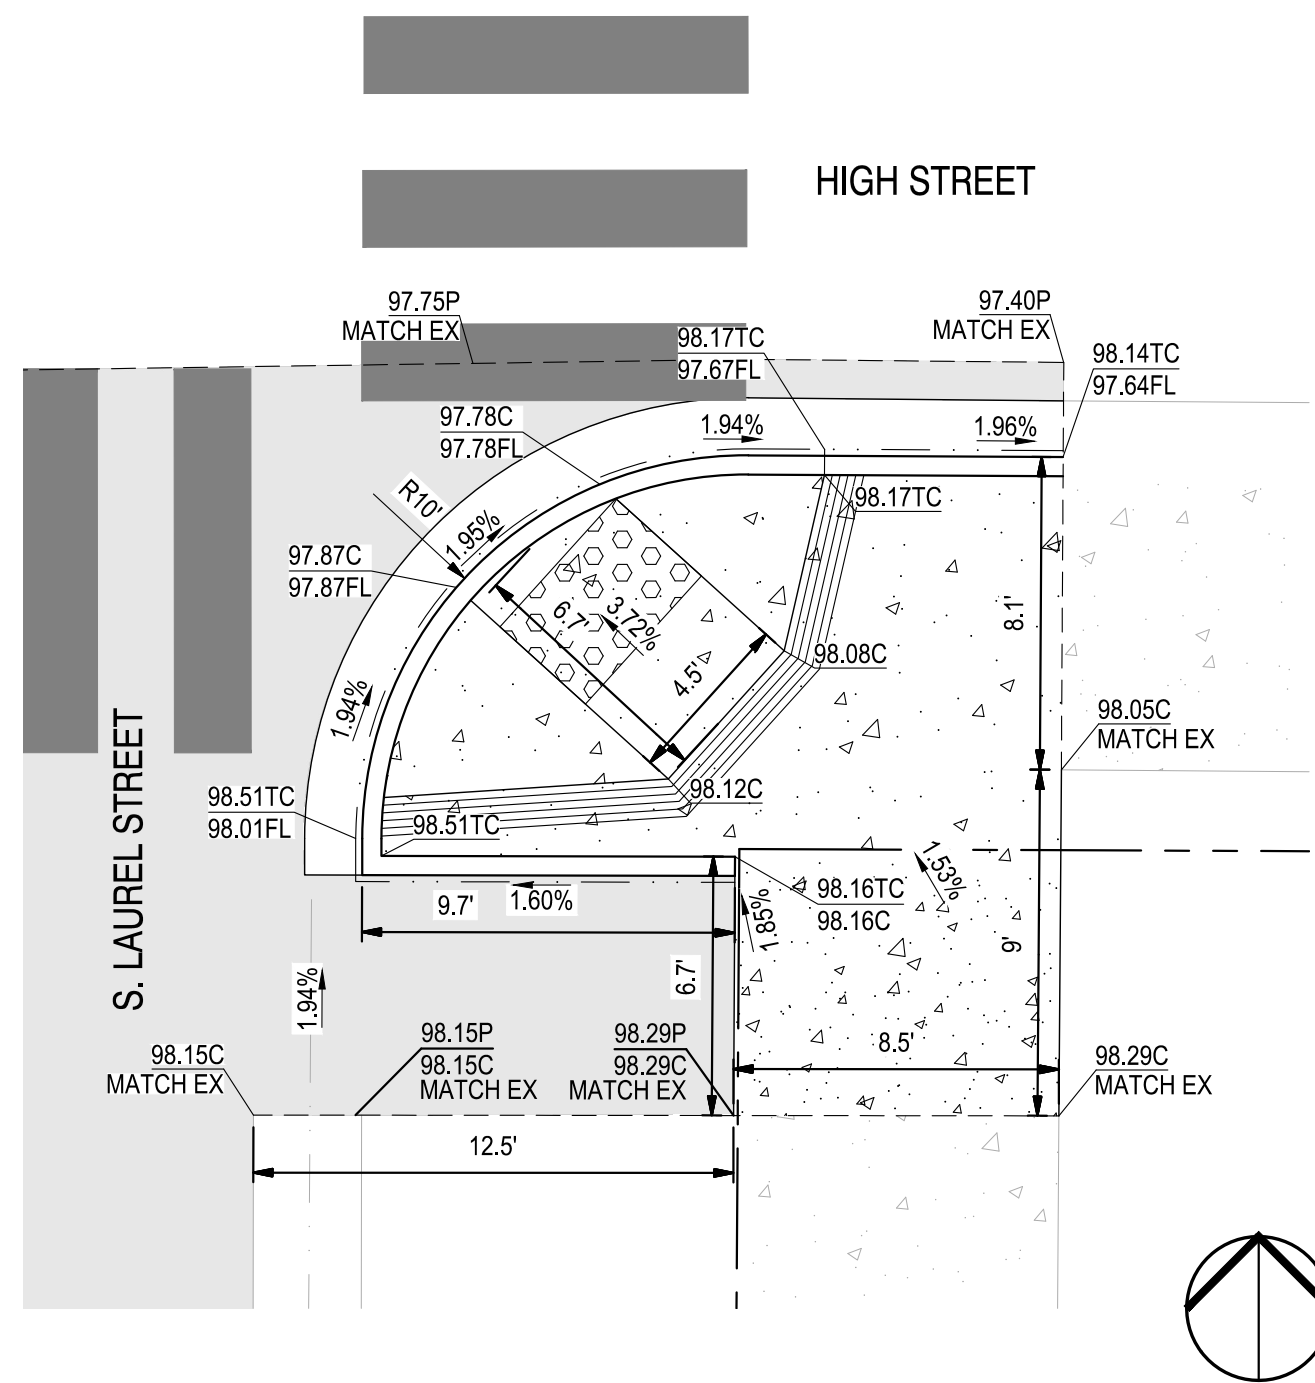


1 S. LAUREL STREET & HIGH STREET - SE CORNER
1" = 5'

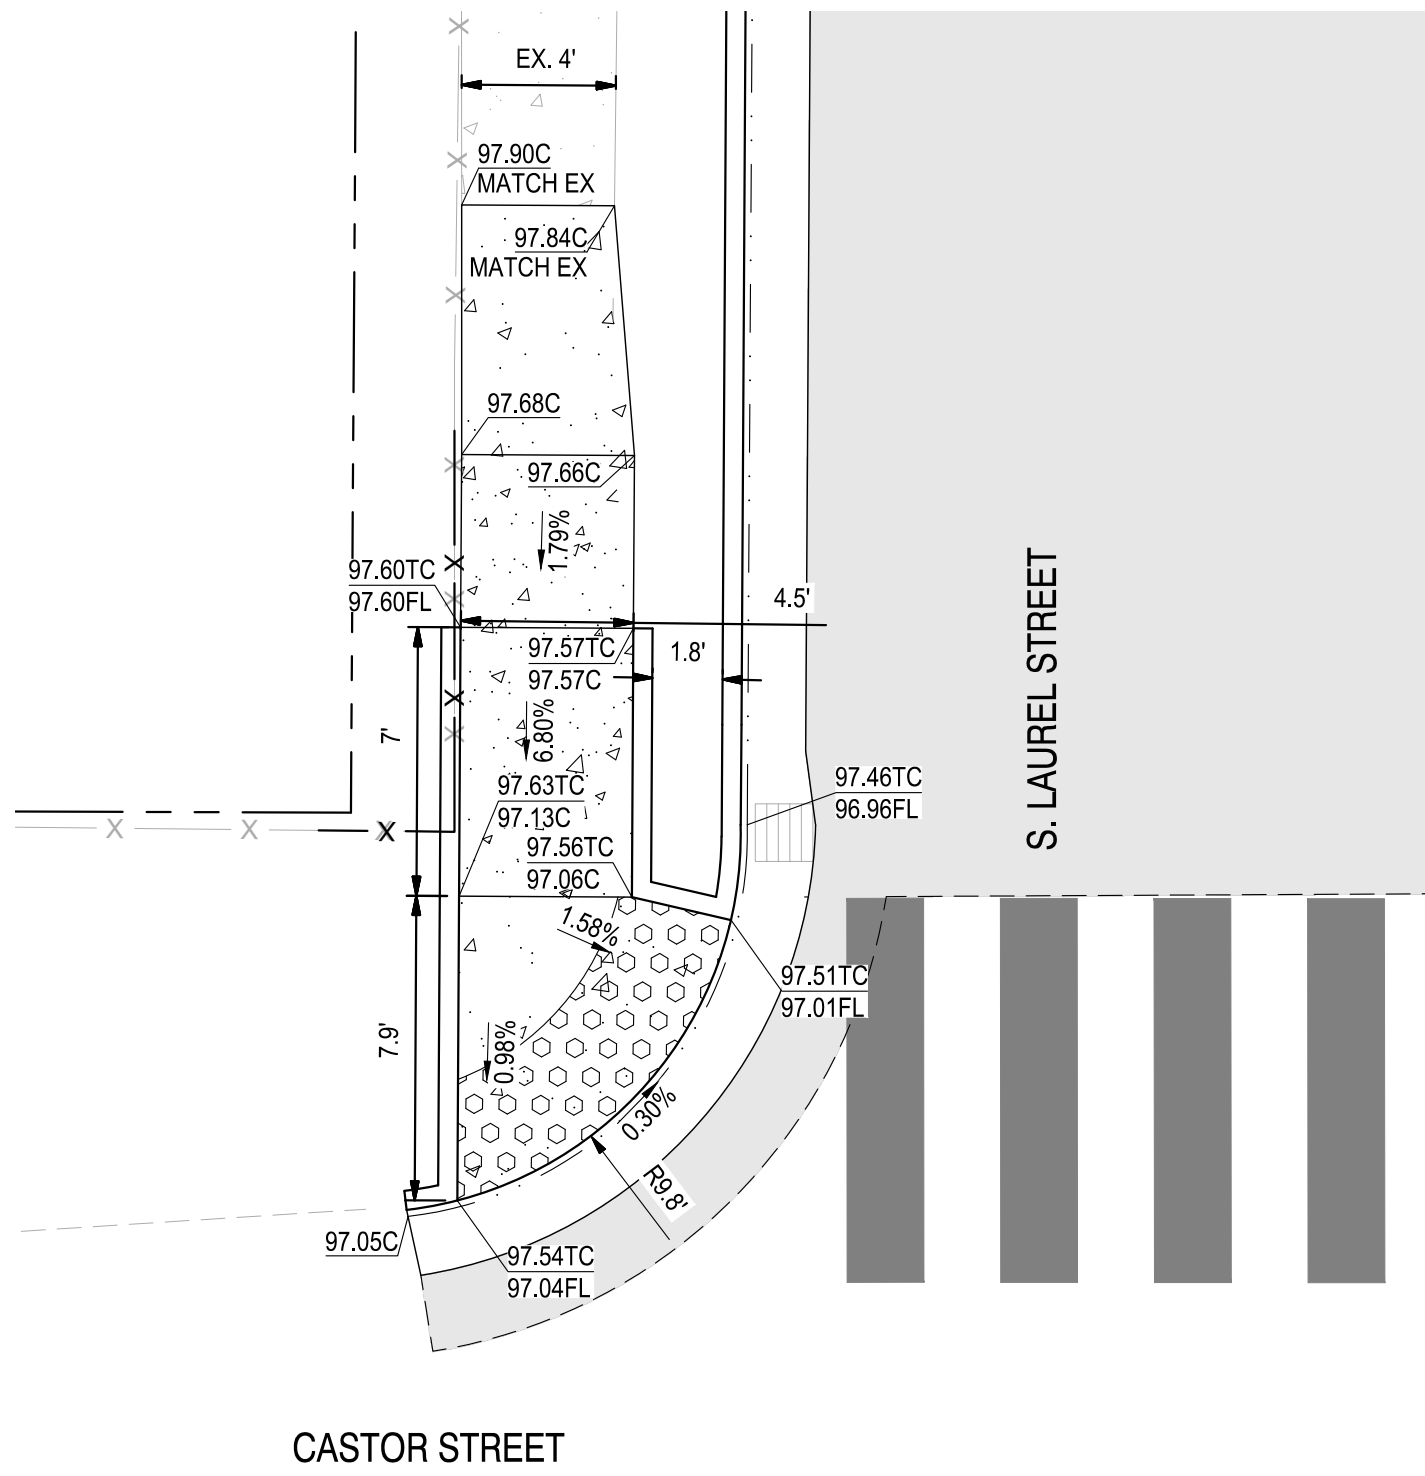


2 S. LAUREL STREET & CASTOR STREET - NW CORNER
1" = 5'

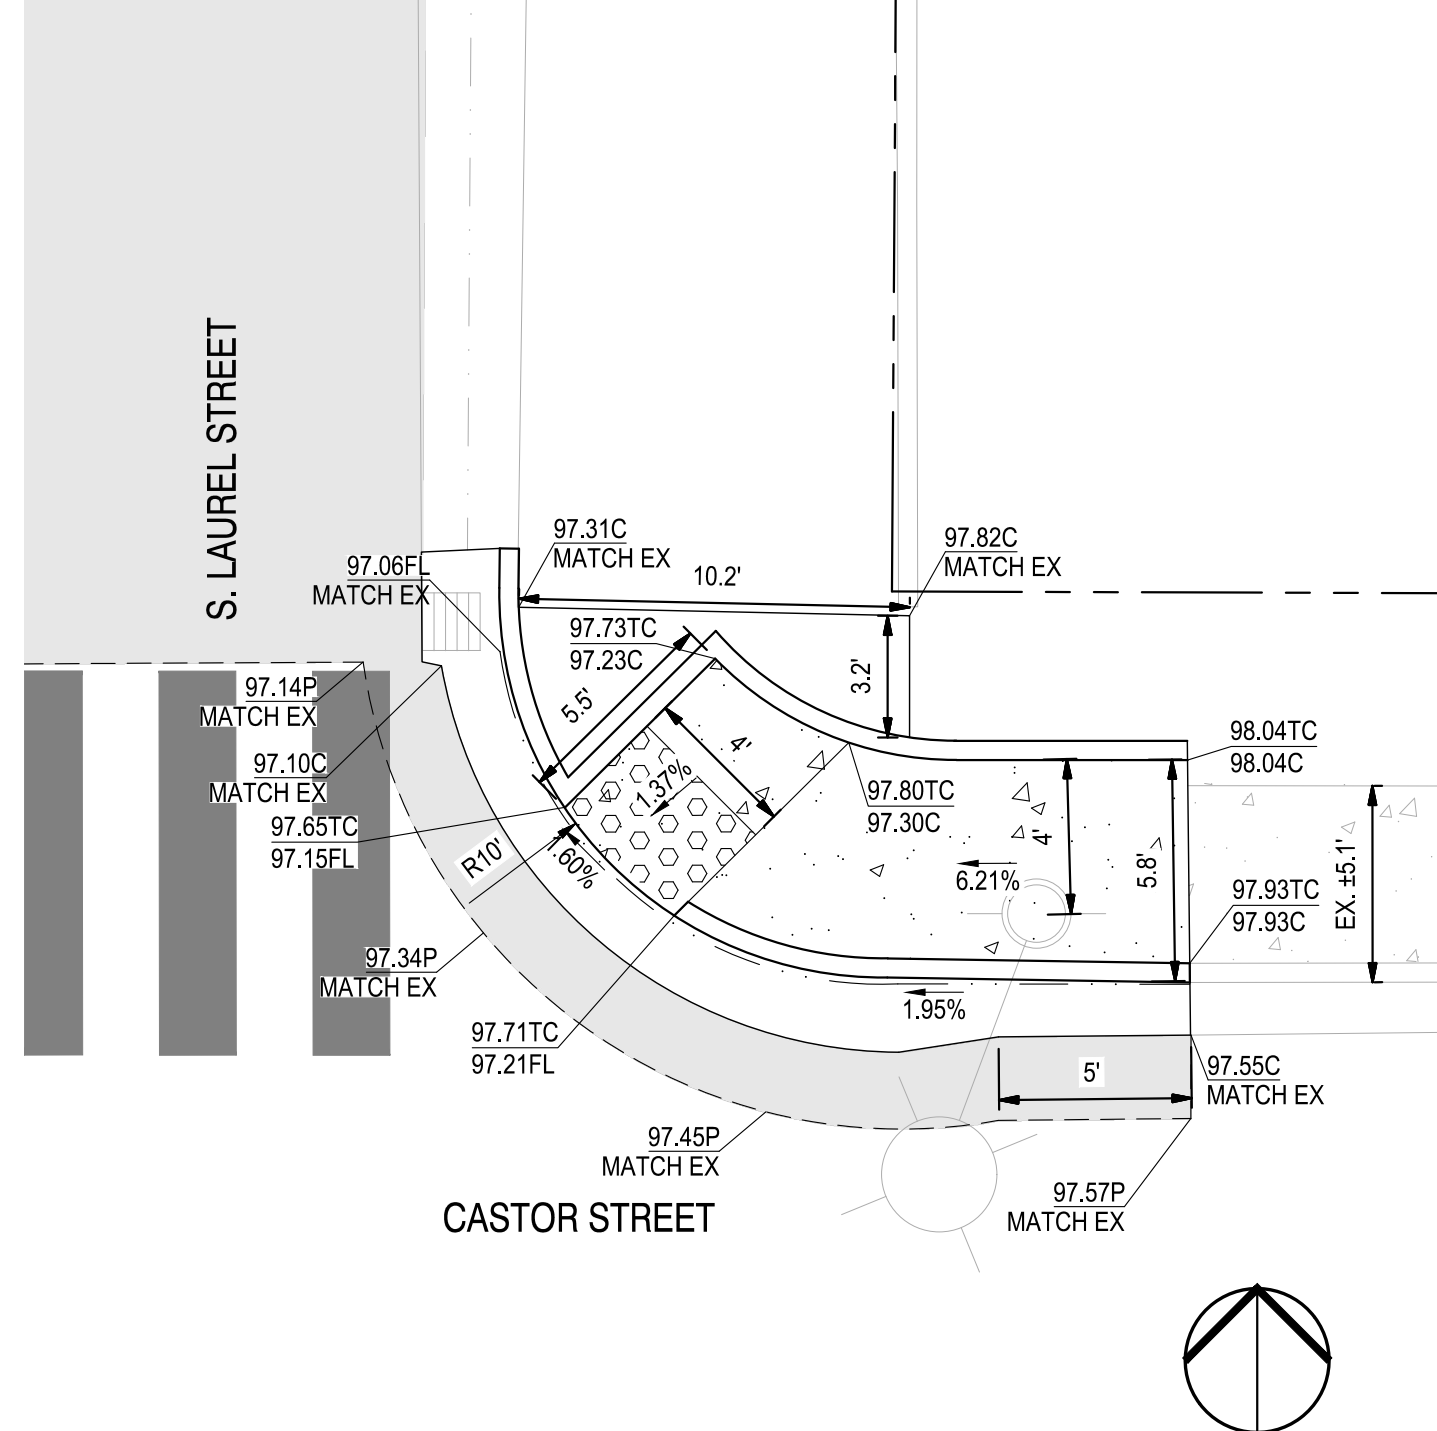

3 S. LAUREL STREET & CASTOR STREET - NE CORNER
1" = 5'

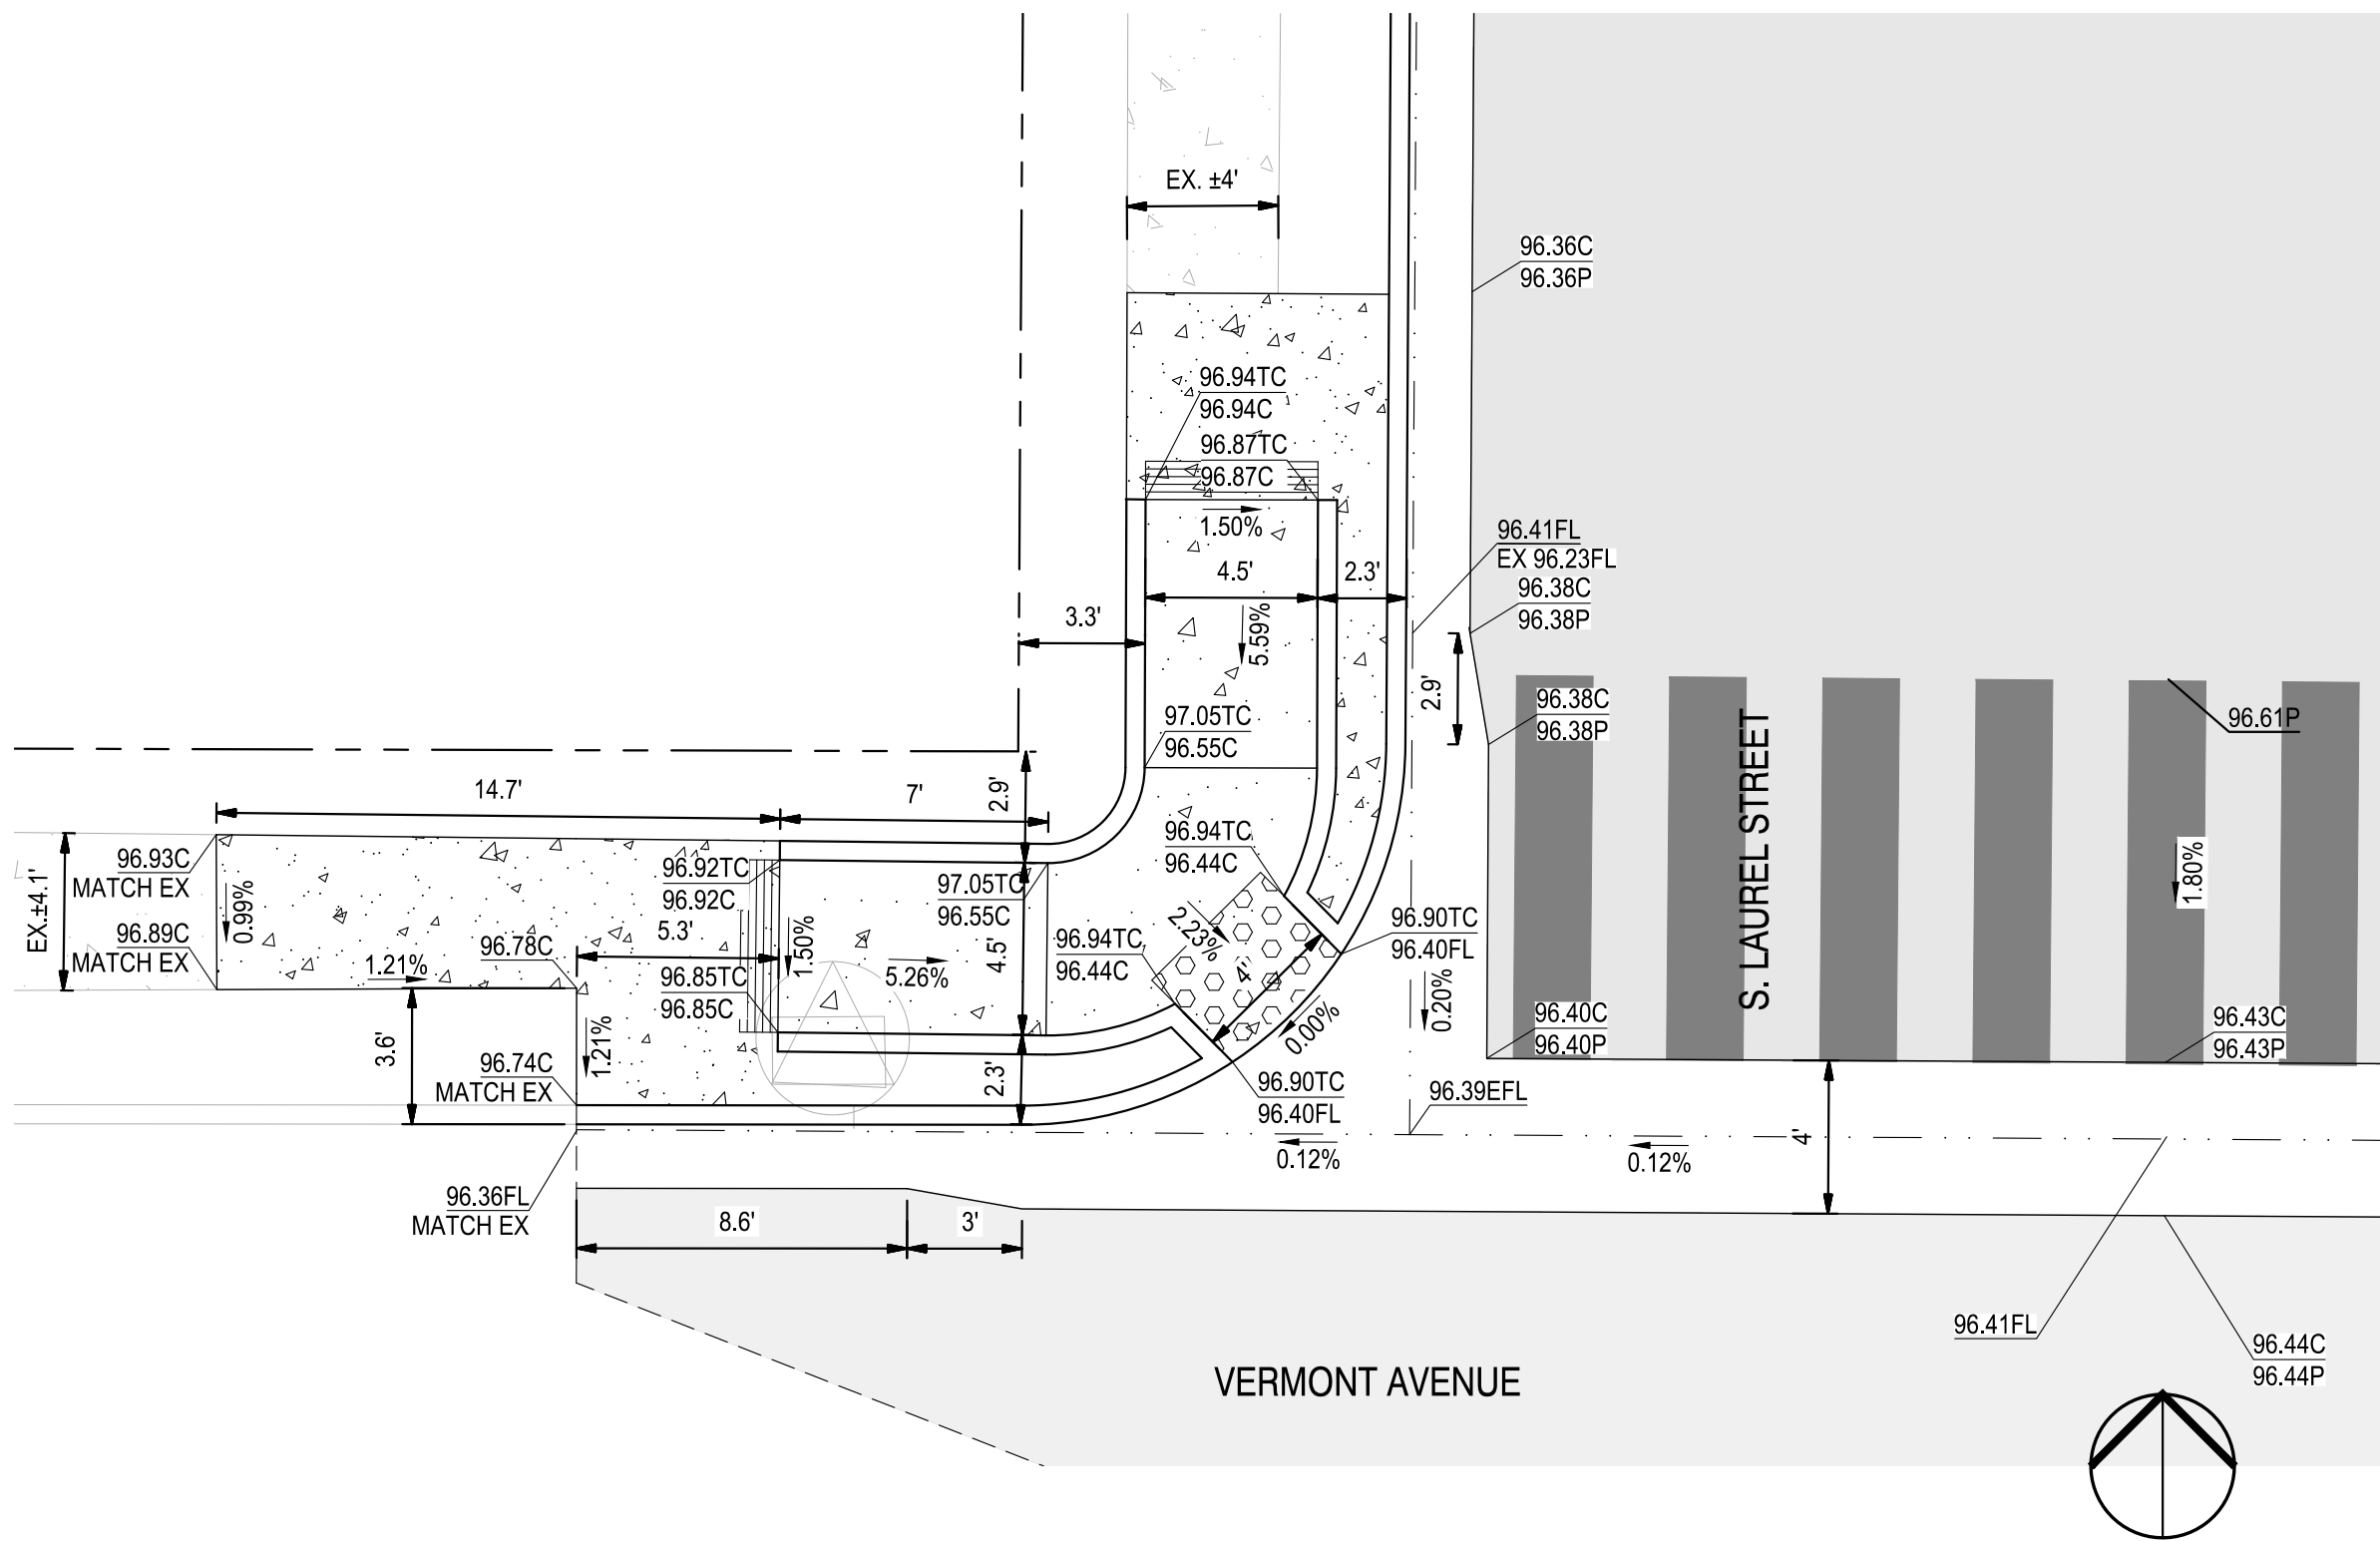

4 S. LAUREL STREET & VERMONT AVENUE - NW CORNER
1" = 5'

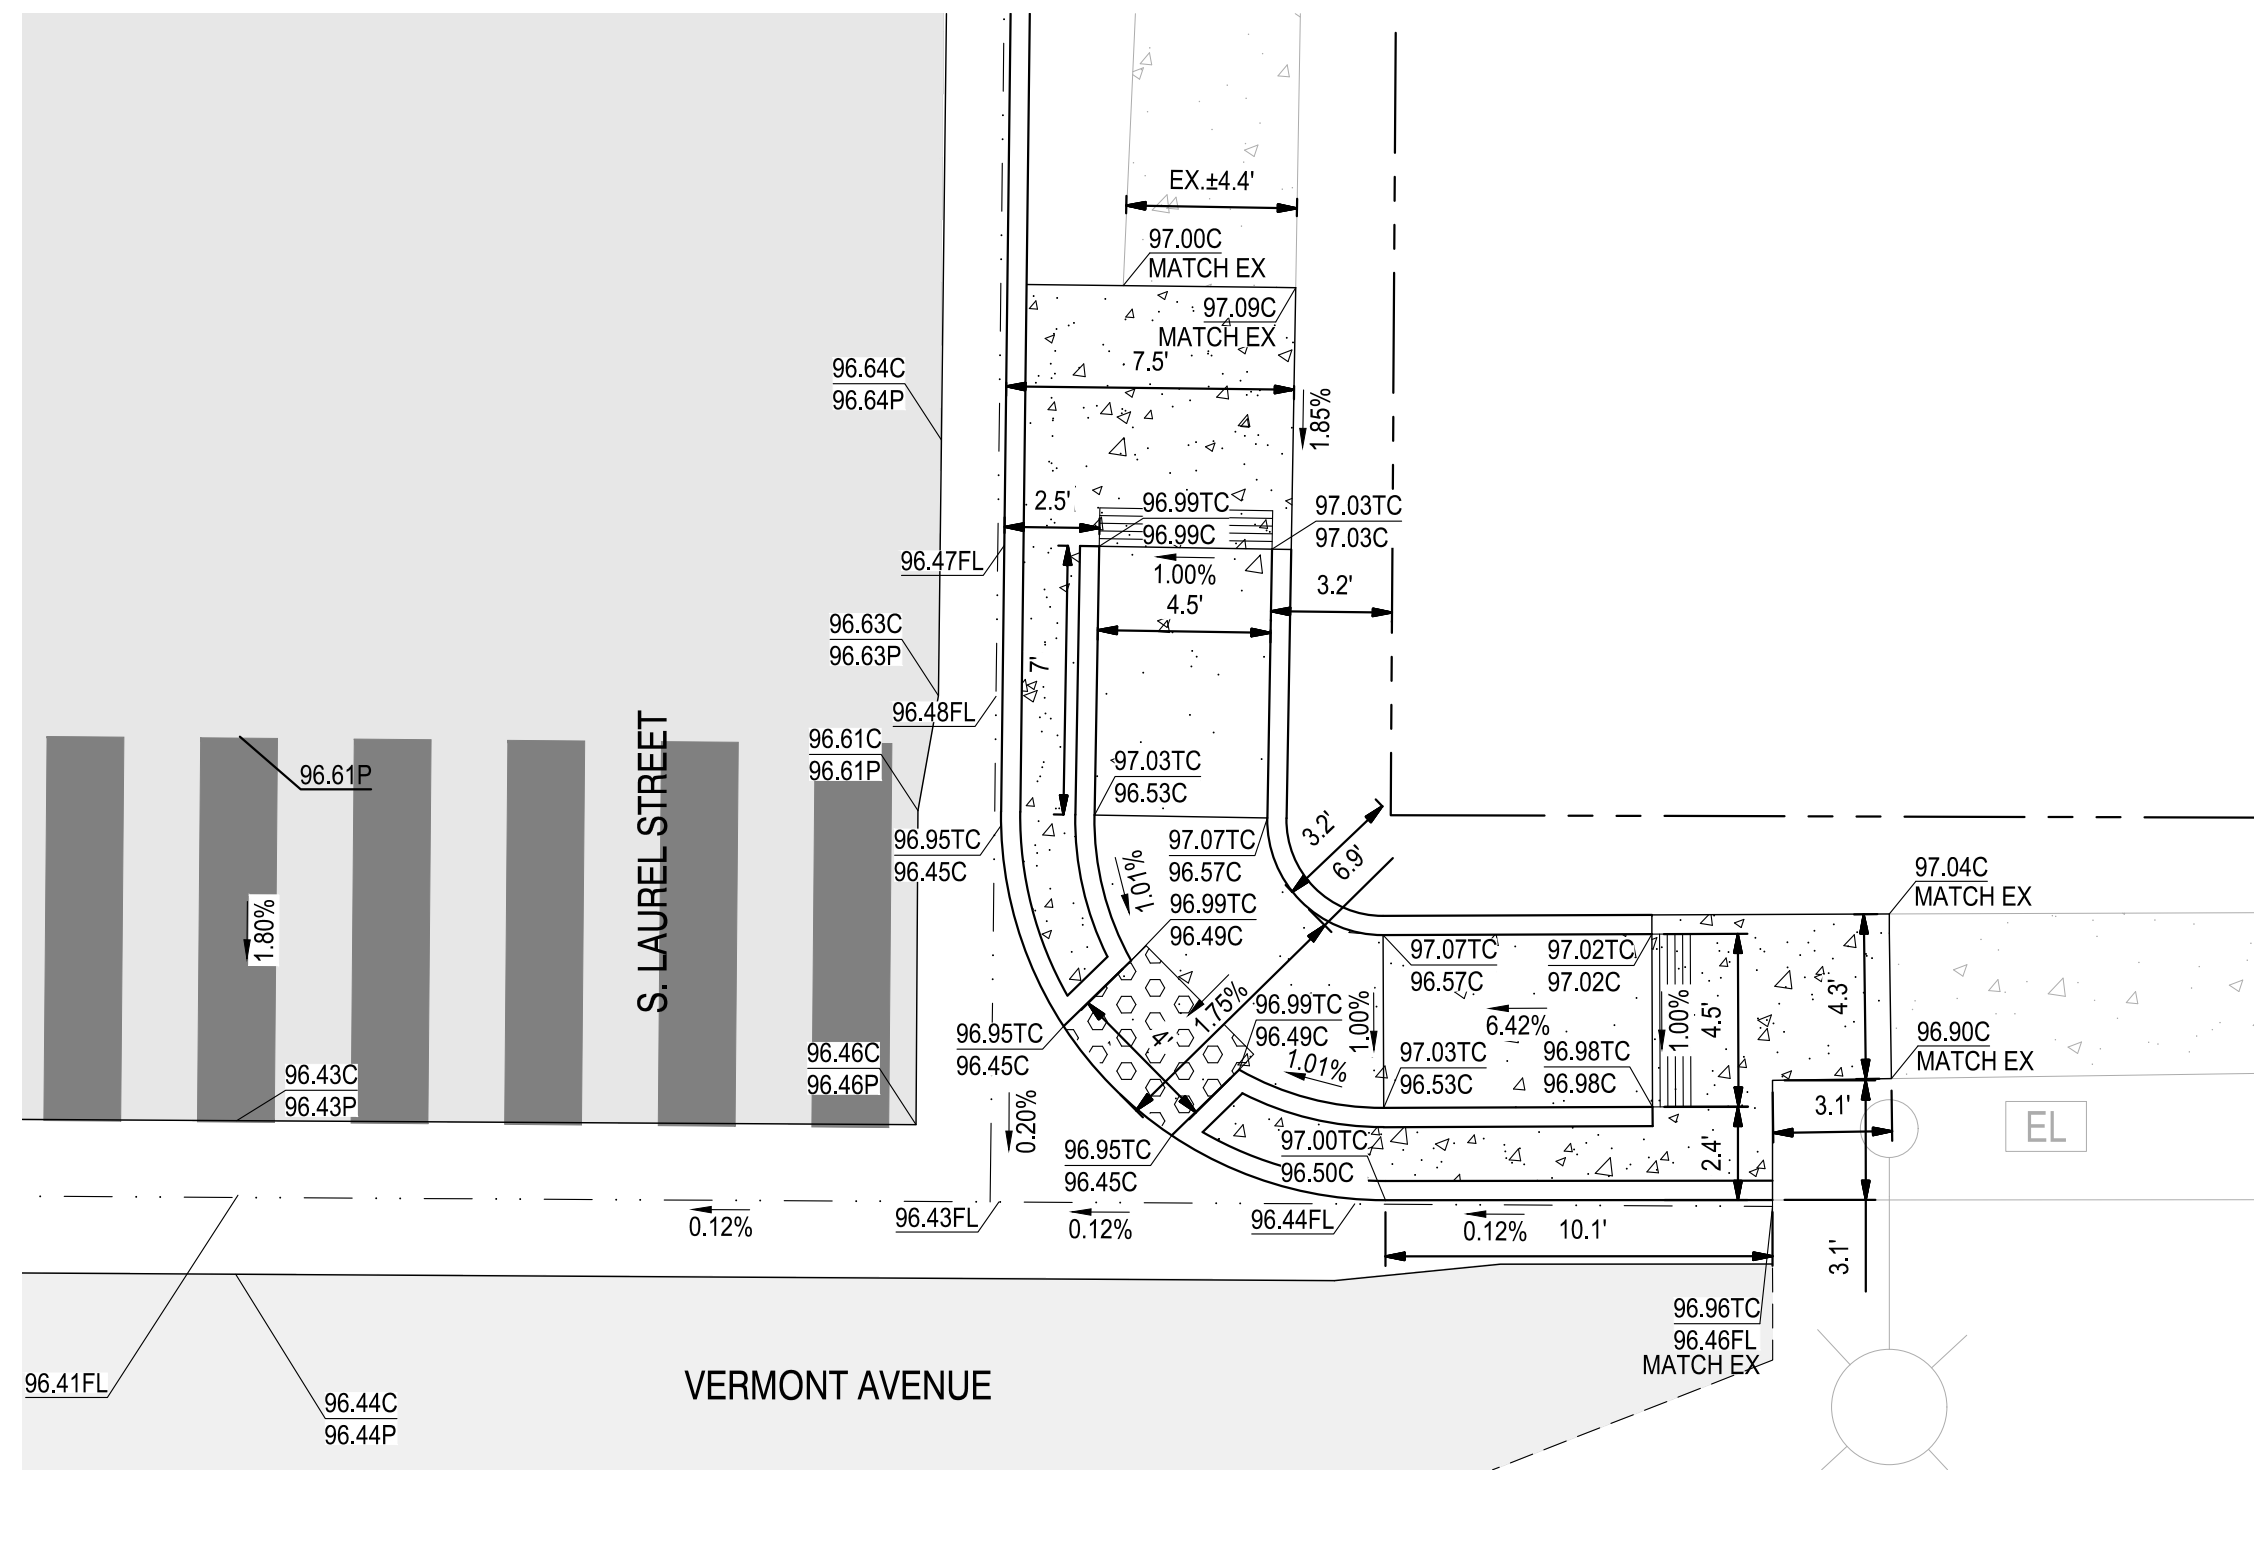

5 S. LAUREL STREET & VERMONT AVENUE - NE CORNER
1" = 5'



NOTE:
ALL REFERENCES AND WRITTEN
DIMENSIONS SHALL SUPERCEDE
ALL SCALED DISTANCES AND
SHALL BE VERIFIED IN THE
FIELD. ANY DISCREPANCY
SHALL BE BROUGHT TO THE
ATTENTION OF THE ENGINEER
PRIOR TO THE COMMENCEMENT
OF WORK



DATE SIGNED: 04/02/24



SIEGFRIED

3428 Brookside Road
Stockton, California 95219
209-943-2021
www.siegfriedeng.com

- CIVIL
- STRUCTURAL
- LANDSCAPE
- ARCHITECTURE
- SURVEYING
- PLANNING
- ATHLETIC FACILITY DESIGN




CITY OF TURLOCK PUBLIC WORKS DEPARTMENT
ENGINEERING DIVISION
156 S. BROADWAY,
SUITE 150
(209) 668-5520

CURB RAMP DETAILS
S. LAUREL STREET CURB RAMP DETAILS
CAPITAL PROJECT NO. 23-033
THE CITY OF TURLOCK ROADS PROGRAM


VERIFY SCALE
0 1"

DRAWN BY: JR
REV. BY: ARM
CH. BY: AKM
DATE: 4/2/2024
SCALE: SEE SHEET
SEI PROJ NO: 22157

DRAWING NO.
28
SHEET:
28 OF 49

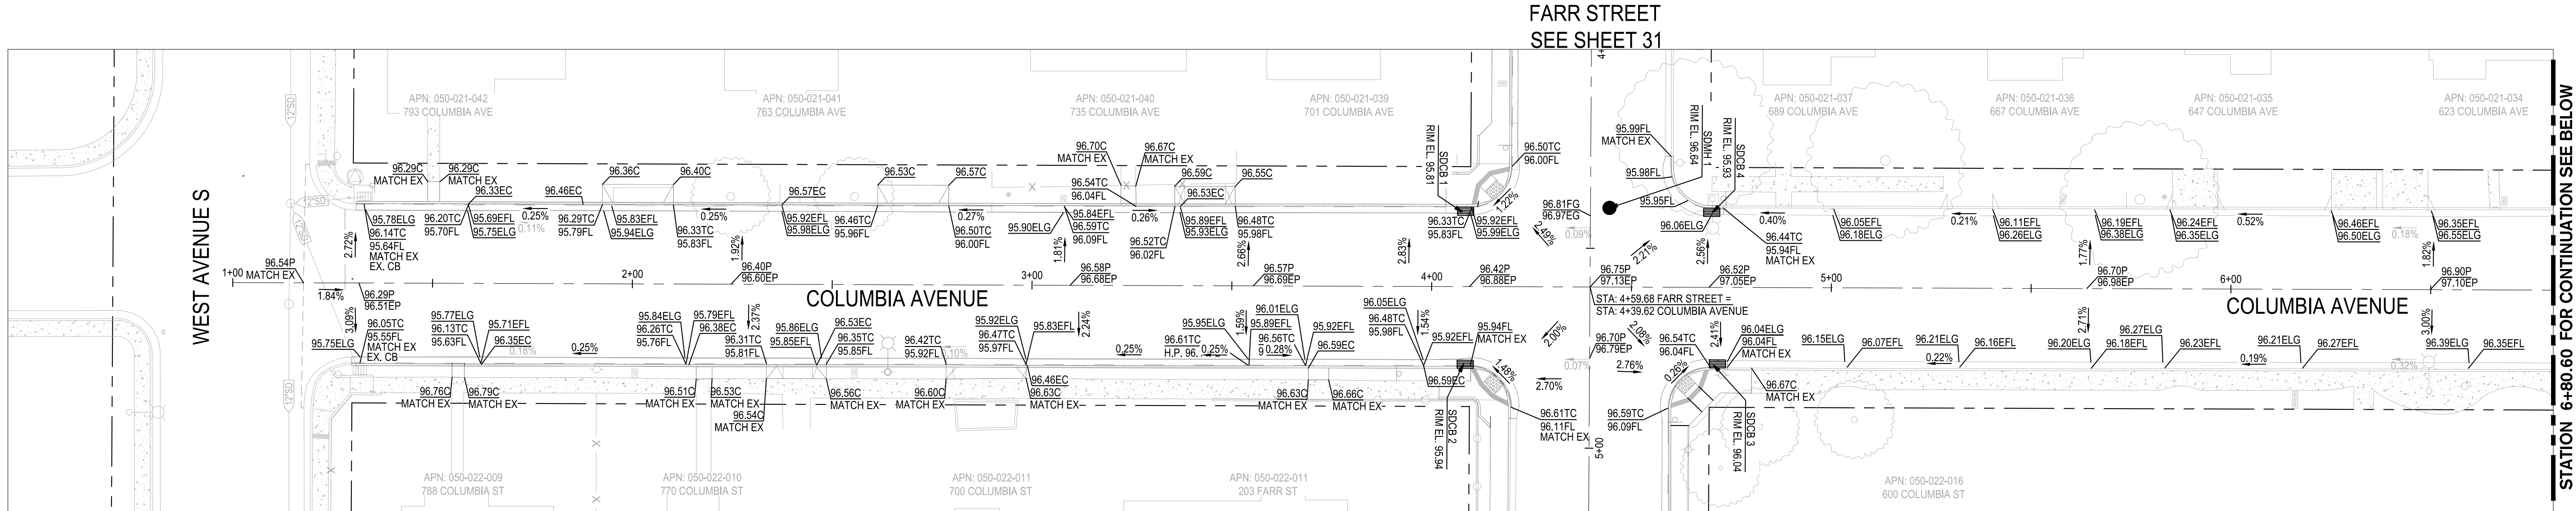

1 COLUMBIA AVENUE STA: 1+00 TO 6+80.60
SCALE: 1" = 20'

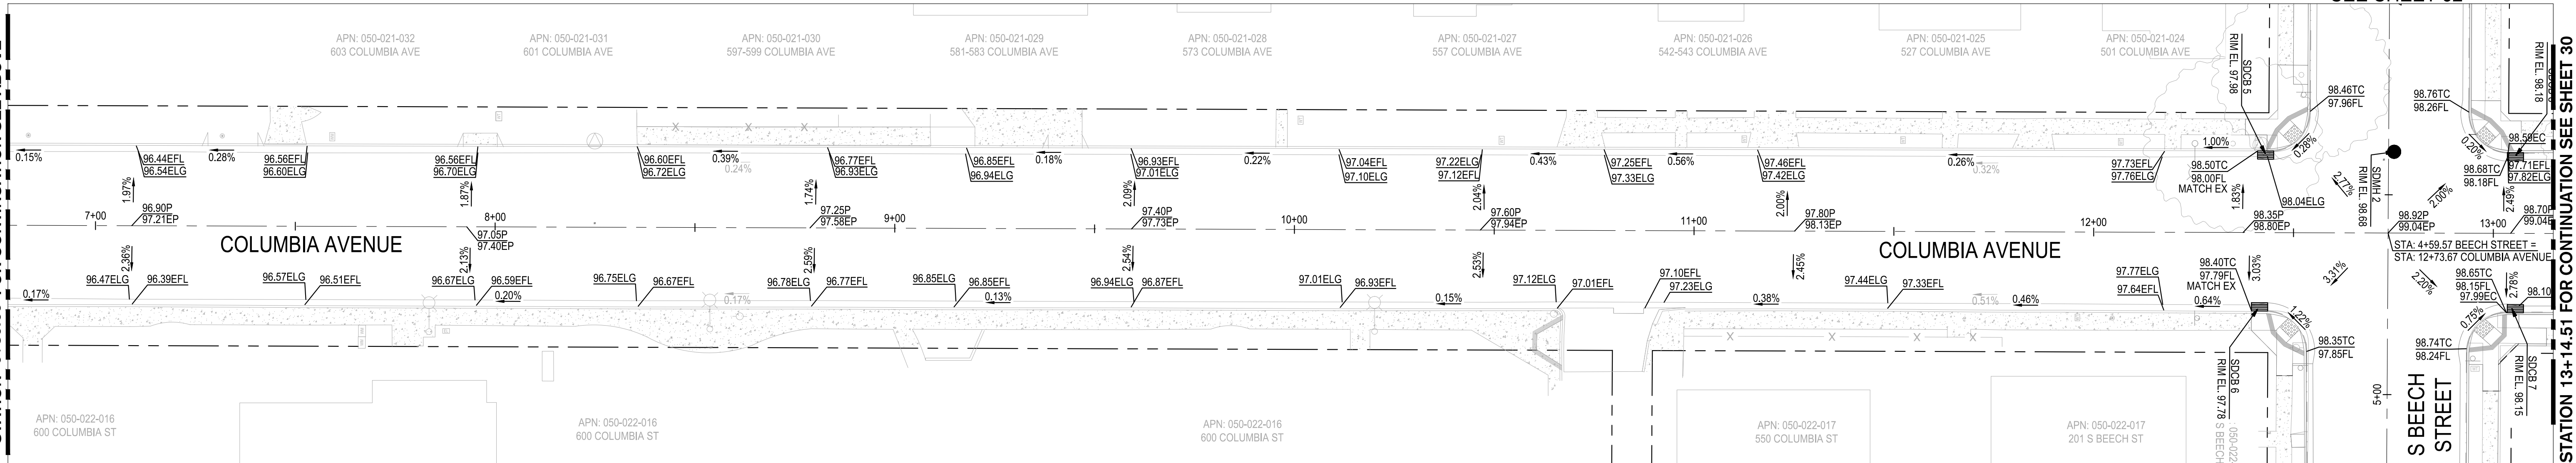


2 COLUMBIA AVENUE STA: 6+80.60 TO 13+14.51
SCALE: 1" = 20'

GRADING LEGEND

ABBREVIATION	DESCRIPTION
BW	BACK OF WALK
C	CONCRETE
EC	EXISTING CONCRETE
EFL	EXISTING FLOWLINE
ELG	EXISTING LIP OF GUTTER
EG	EXISTING GROUND
EL	ELEVATION
EP	EXISTING PAVEMENT
EX	EXISTING
FG	FINISH GROUND
FL	FLOWLINE
G	GROUND
GB	GRADE BREAK
HP	HIGH POINT
LP	LOW POINT
MAX	MAXIMUM
MIN	MINIMUM
P	PAVEMENT
TC	TOP OF CURB
TOW	TOP OF WALL
TYP	TYPICAL

LEGEND

	GRADE SLOPE PERCENTAGE
	EXISTING GRADE SLOPE PERCENTAGE
	GRADE BREAK / RIDGE

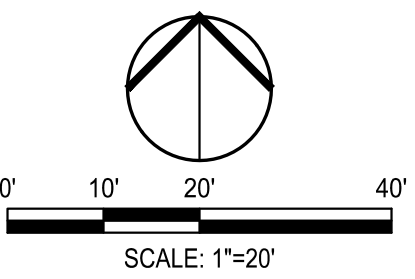

NOTE:
ALL REFERENCES AND WRITTEN
DIMENSIONS SHALL SUPERCEDE
ALL SCALED DISTANCES AND
SHALL BE VERIFIED IN THE
FIELD. ANY DISCREPANCY
SHALL BE BROUGHT TO THE
ATTENTION OF THE ENGINEER
PRIOR TO THE COMMENCEMENT
OF WORK




CITY OF TURLOCK PUBLIC WORKS DEPARTMENT
ENGINEERING DIVISION
156 S. BROADWAY,
SUITE 150
(209) 668-5520

GRADING PLAN
COLUMBIA AVENUE GRADING PLAN - STATION 1+00 TO 13+14.51
CAPITAL PROJECT NO. 23-033
THE CITY OF TURLOCK ROADS PROGRAM



DRAWN BY: JR	DRAWING NO.
REV. BY: ARM	29
CH. BY: AKM	
DATE: 4/2/2024	
SCALE: SEE SHEET	
SEI PROJ NO: 22157	SHEET: 29 OF 49


STATION 13+14.51 FOR CONTINUATION SEE SHEET 29

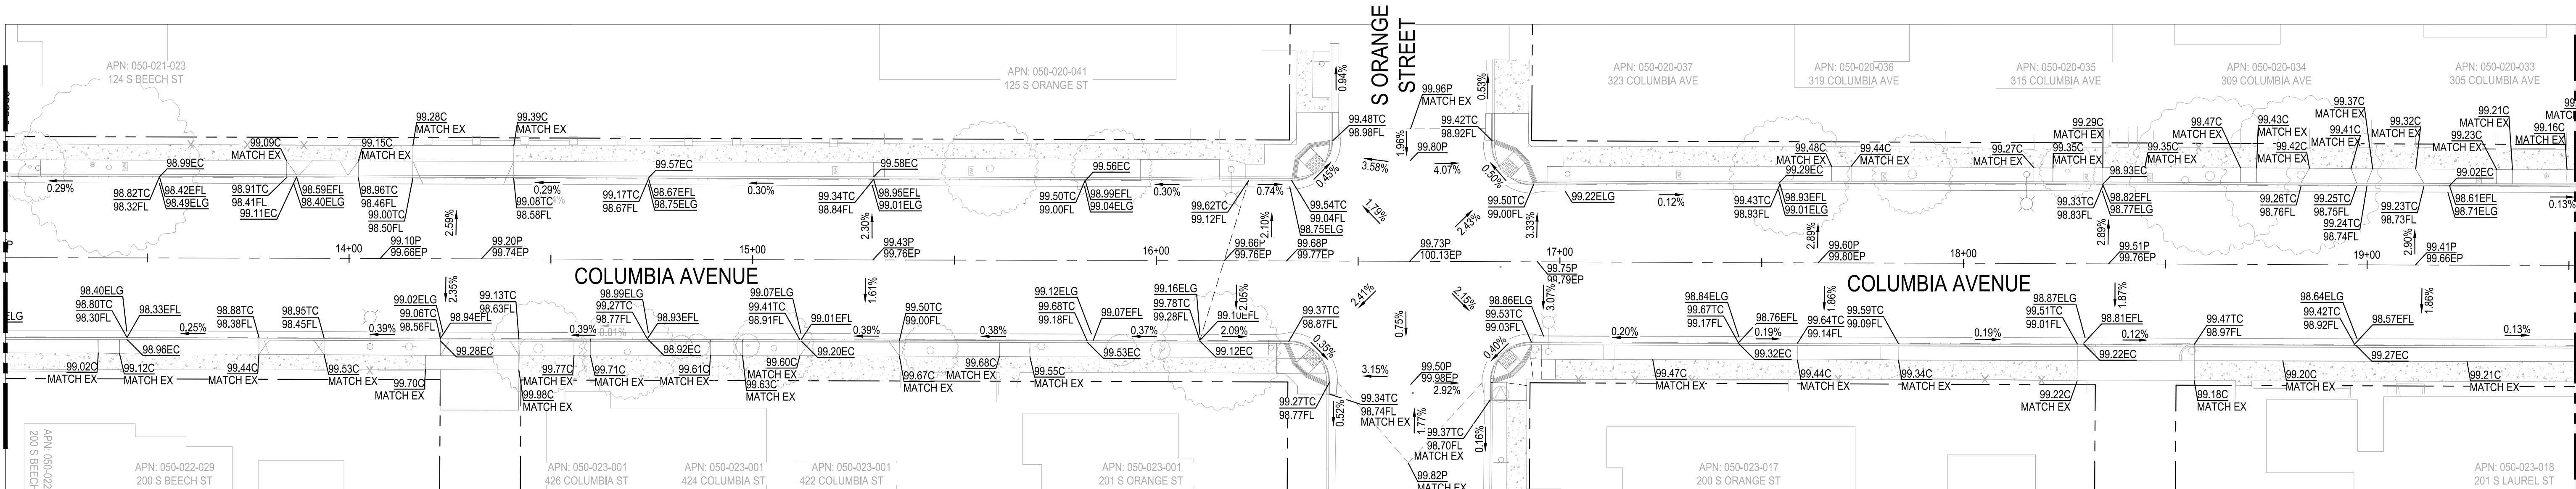

STATION 19+51.36 FOR CONTINUATION SEE BELOW

1 COLUMBIA AVENUE STA: 13+14.51 TO 19+51.36
SCALE: 1" = 20'


STATION 19+51.36 FOR CONTINUATION SEE ABOVE

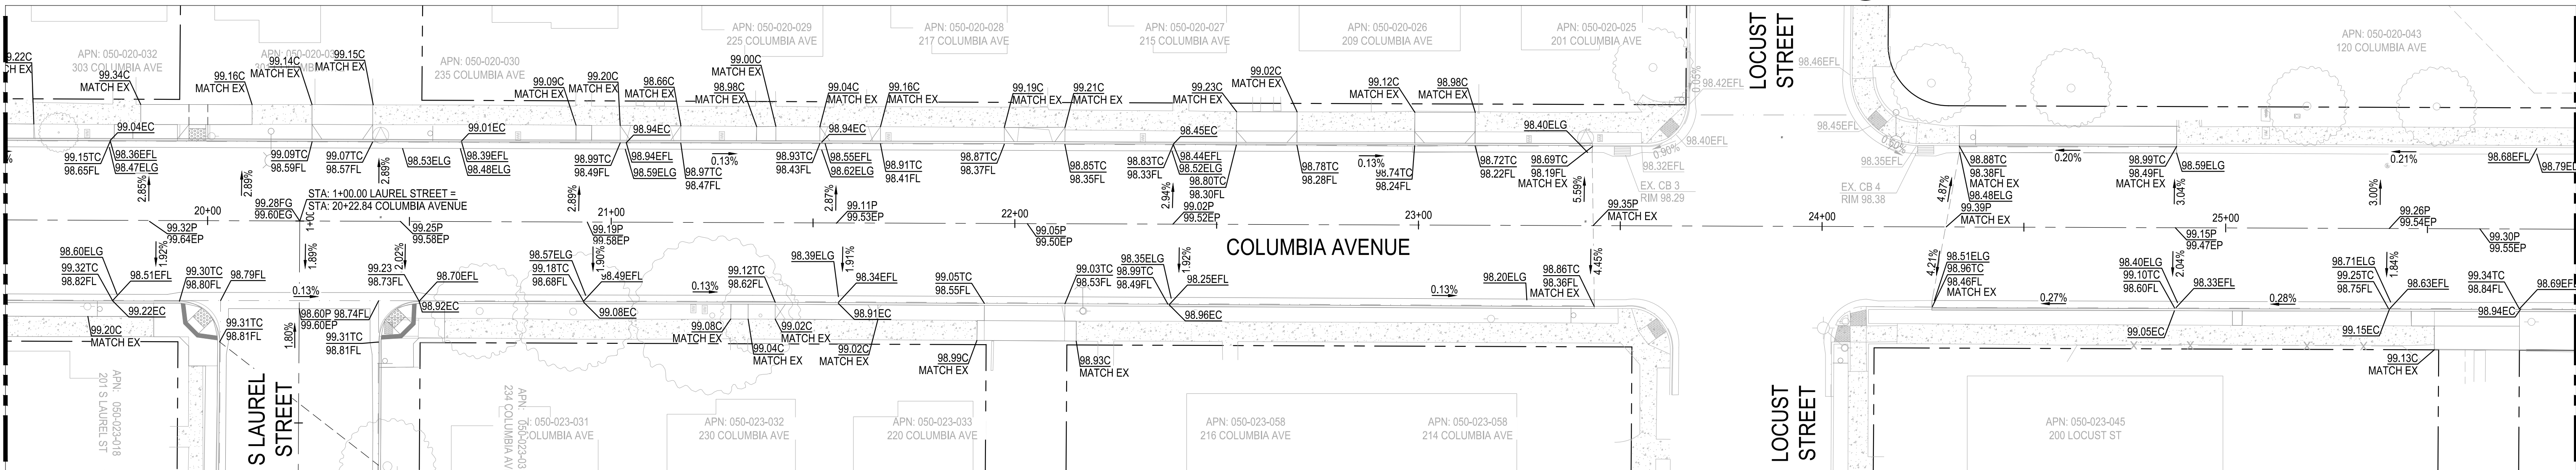

STATION 25+86.35 FOR CONTINUATION SEE BELOW

2 COLUMBIA AVENUE STA: 19+51.36 TO 25+86.35
SCALE: 1" = 20'

STATION 25+83.50 FOR CONTINUATION SEE ABOVE

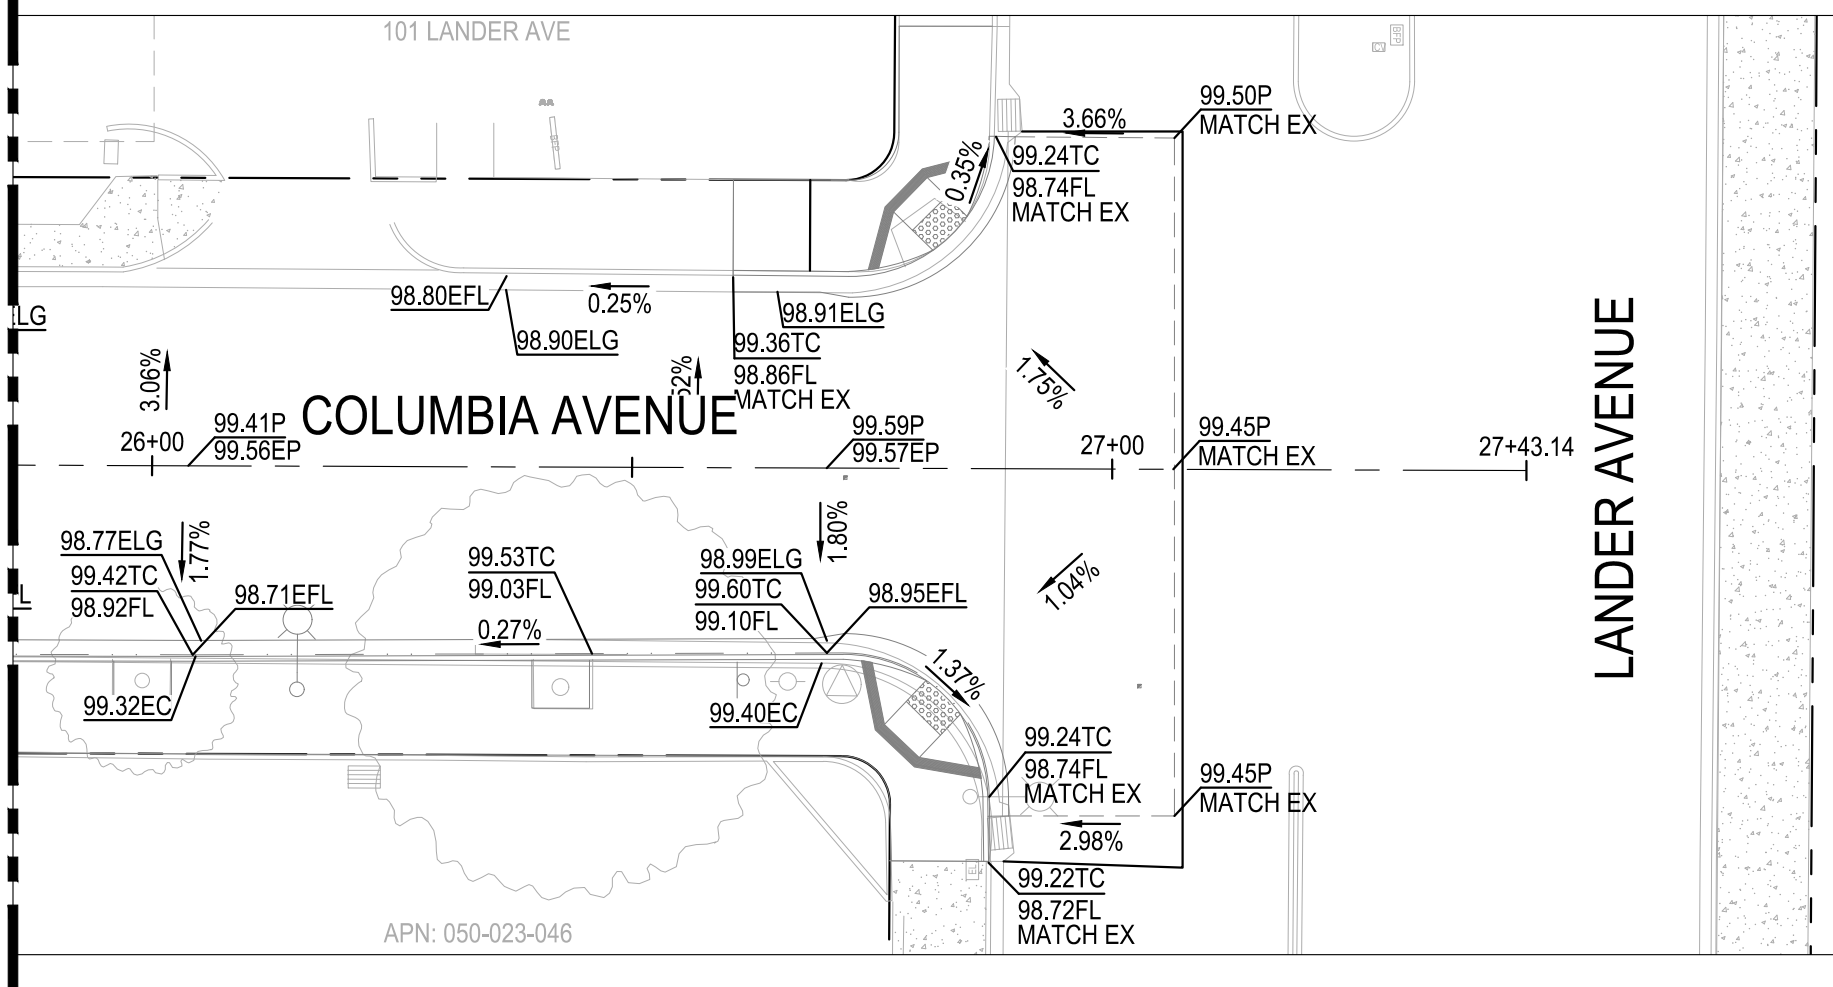

3 COLUMBIA AVENUE STA: 25+86.35 TO END
SCALE: 1" = 20'


GRADING LEGEND

ABBREVIATION


BW	BACK OF WALK
C	CONCRETE
EC	EXISTING CONCRETE
EFL	EXISTING FLOWLINE
ELG	EXISTING LIP OF GUTTER
EG	EXISTING GROUND
EL	ELEVATION
EP	EXISTING PAVEMENT
EX	EXISTING
FG	FINISH GROUND
FL	FLOWLINE
G	GROUND
GB	GRADE BREAK
HP	HIGH POINT
LP	LOW POINT
MAX	MAXIMUM
MIN	MINIMUM
P	PAVEMENT
TC	TOP OF CURB
TOW	TOP OF WALL
TYP	TYPICAL

LEGEND

	GRADE SLOPE PERCENTAGE
	EXISTING GRADE SLOPE PERCENTAGE
	GRADE BREAK / RIDGE

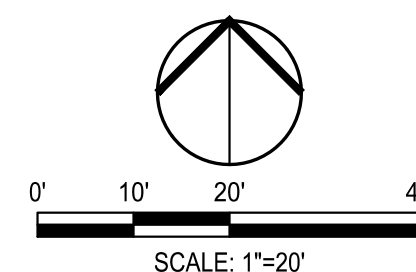

NOTE:
ALL REFERENCES AND WRITTEN
DIMENSIONS SHALL SUPERCEDE
ALL SCALED DISTANCES AND
SHALL BE VERIFIED IN THE
FIELD. ANY DISCREPANCY
SHALL BE BROUGHT TO THE
ATTENTION OF THE ENGINEER
PRIOR TO THE COMMENCEMENT
OF WORK

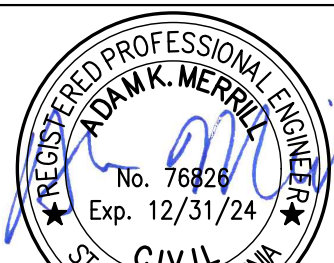


DATE SIGNED: 04/02/24



3428 Brookside Road
Stockton, California 95219
208-943-2021
www.siegfriedeng.com

■ CIVIL ■ SURVEYING
■ STRUCTURAL ■ PLANNING
■ LANDSCAPE ■ ATHLETIC
■ ARCHITECTURE ■ FACILITY DESIGN

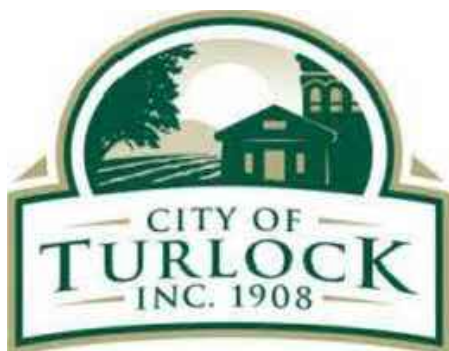

CITY OF TURLOCK PUBLIC WORKS DEPARTMENT
ENGINEERING DIVISION
156 S. BROADWAY,
SUITE 150
(209) 668-5520

GRADING PLAN

COLUMBIA AVENUE GRADING PLAN - STATION 13+14.51 TO END

CAPITAL PROJECT NO. 23-033
THE CITY OF TURLOCK ROADS PROGRAM

VERIFY SCALE

0 1"

DRAWN BY: JR

REV. BY: ARM

CH. BY: AKM

DATE: 4/2/2024

SCALE: SEE SHEET




SEI PROJ NO: 22157

DRAWING NO.

30

SHEET:

30 OF 49

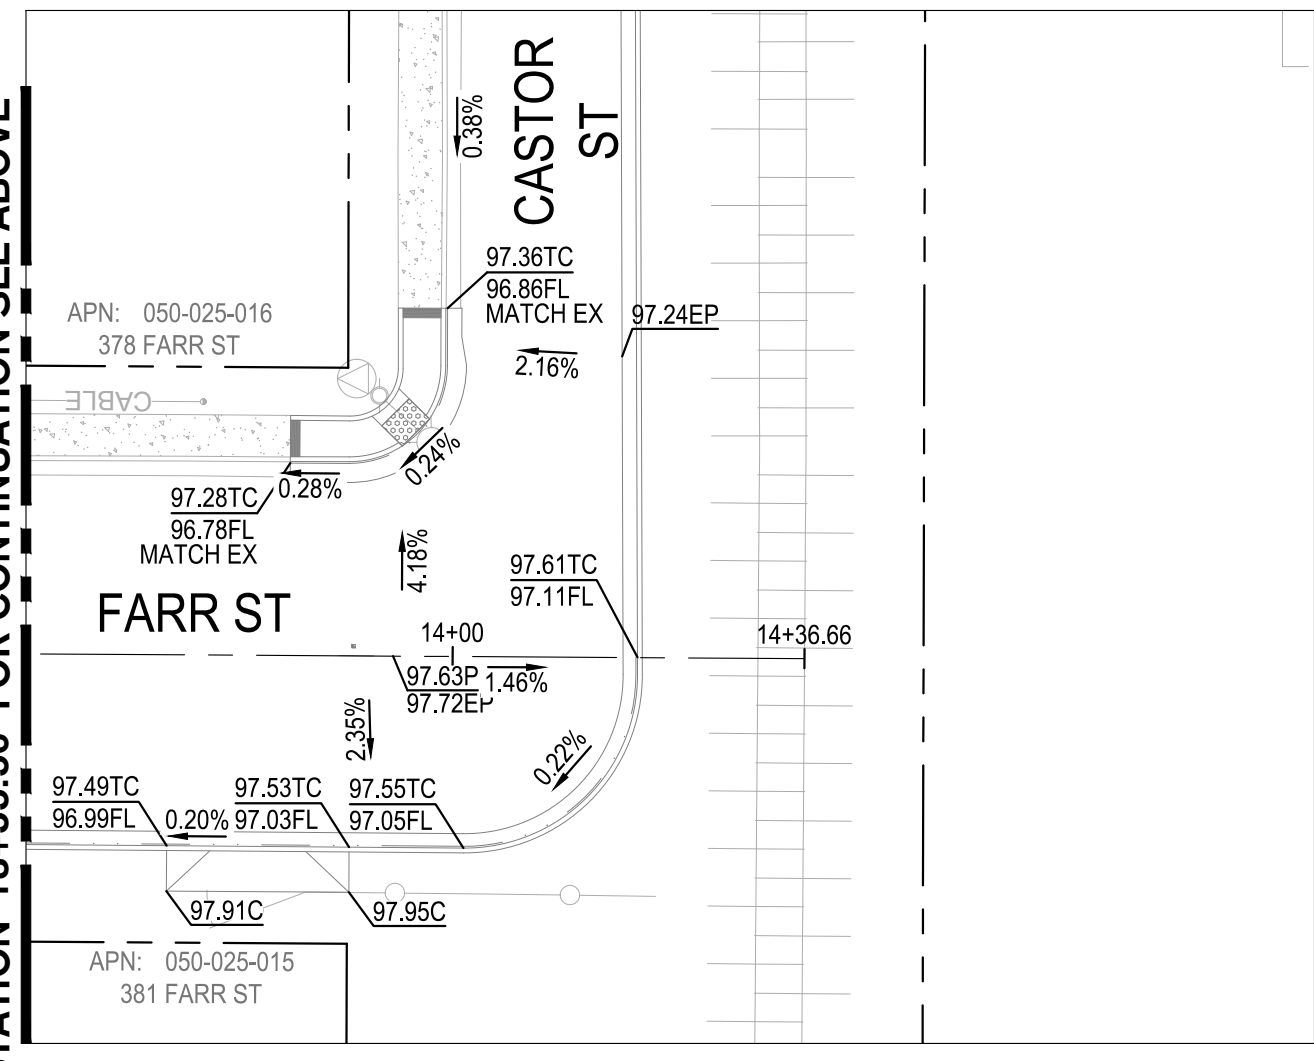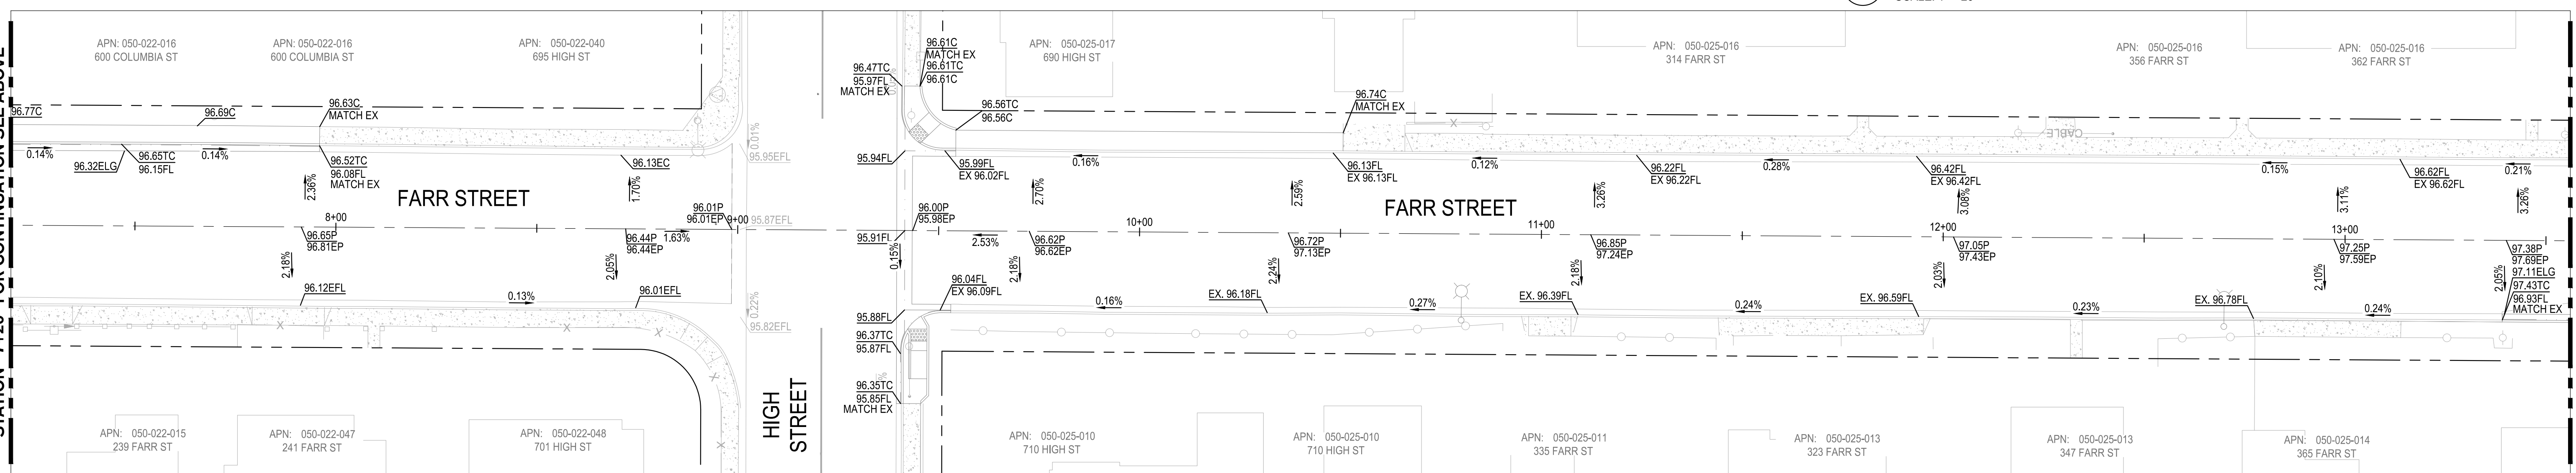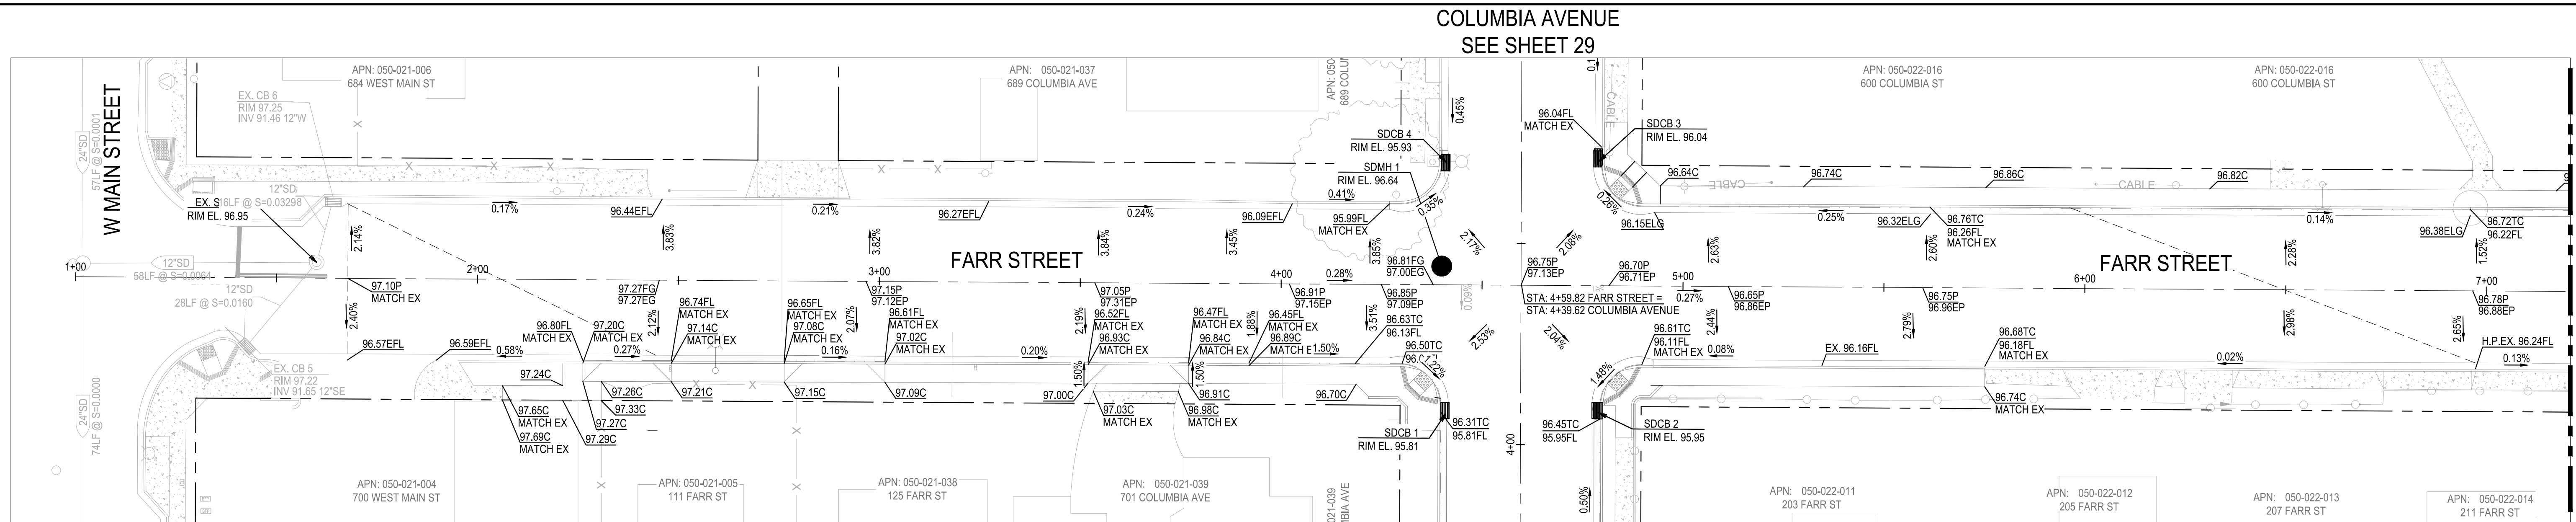


2 FARR STREET STA: 13+55.56 TO END
SCALE: 1" = 20'

GRADING LEGEND

ABBREVIATION	DESCRIPTION
BW	BACK OF WALK
C	CONCRETE
EC	EXISTING CONCRETE
EFL	EXISTING FLOWLINE
ELG	EXISTING LIP OF GUTTER
EG	EXISTING GROUND
EL	ELEVATION
EP	EXISTING PAVEMENT
EX	EXISTING
FG	FINISH GROUND
FL	FLOWLINE
G	GROUND
GB	GRADE BREAK
HP	HIGH POINT
LP	LOW POINT
MAX	MAXIMUM
MIN	MINIMUM
P	PAVEMENT
TC	TOP OF CURB
TOW	TOP OF WALL
TYP	TYPICAL

LEGEND

	GRADE SLOPE PERCENTAGE
	EXISTING GRADE SLOPE PERCENTAGE
	GRADE BREAK / RIDGE

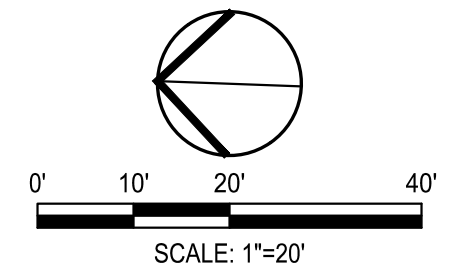

NOTE:
ALL REFERENCES AND WRITTEN
DIMENSIONS SHALL SUPERCEDE
ALL SCALED DISTANCES AND
SHALL BE VERIFIED IN THE
FIELD. ANY DISCREPANCY
SHALL BE BROUGHT TO THE
ATTENTION OF THE ENGINEER
PRIOR TO THE COMMENCEMENT
OF WORK




CITY OF TURLOCK PUBLIC WORKS DEPARTMENT
ENGINEERING DIVISION
156 S. BROADWAY,
SUITE 150
(209) 668-5520

GRADING PLAN
FARR STREET GRADING PLAN
CAPITAL PROJECT NO. 23-033
THE CITY OF TURLOCK ROADS PROGRAM

VERIFY SCALE
0 1"


DRAWN BY: JR
REV. BY: ARM
CH. BY: AKM
DATE: 4/2/2024
SCALE: SEE SHEET
SEI PROJ NO: 22157

DRAWING NO.
31
SHEET:
31 OF 49

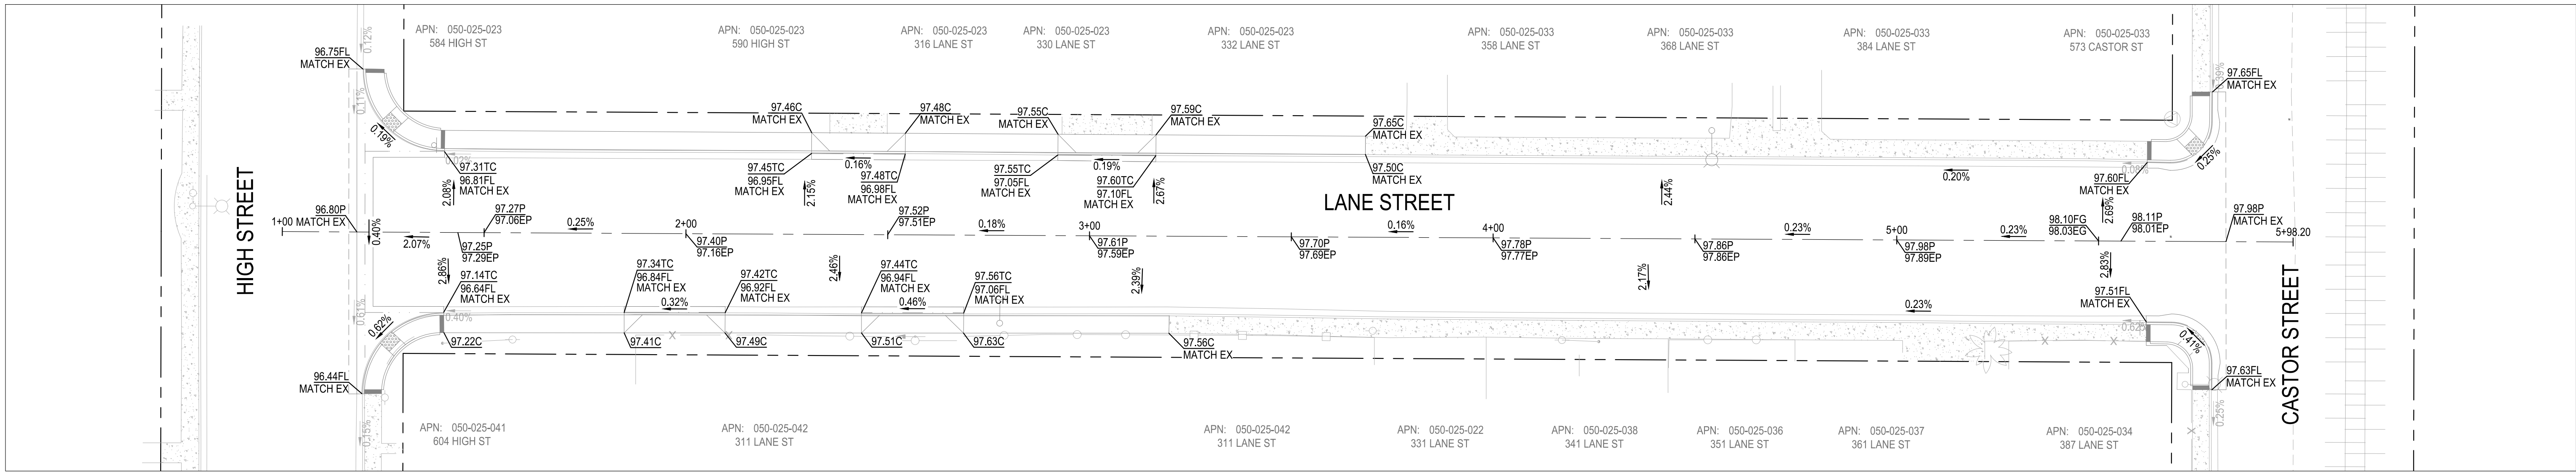


COLUMBIA AVENUE
SEE SHEET 29

1 LANE STREET STA: 1+00 TO END
SCALE: 1" = 20'

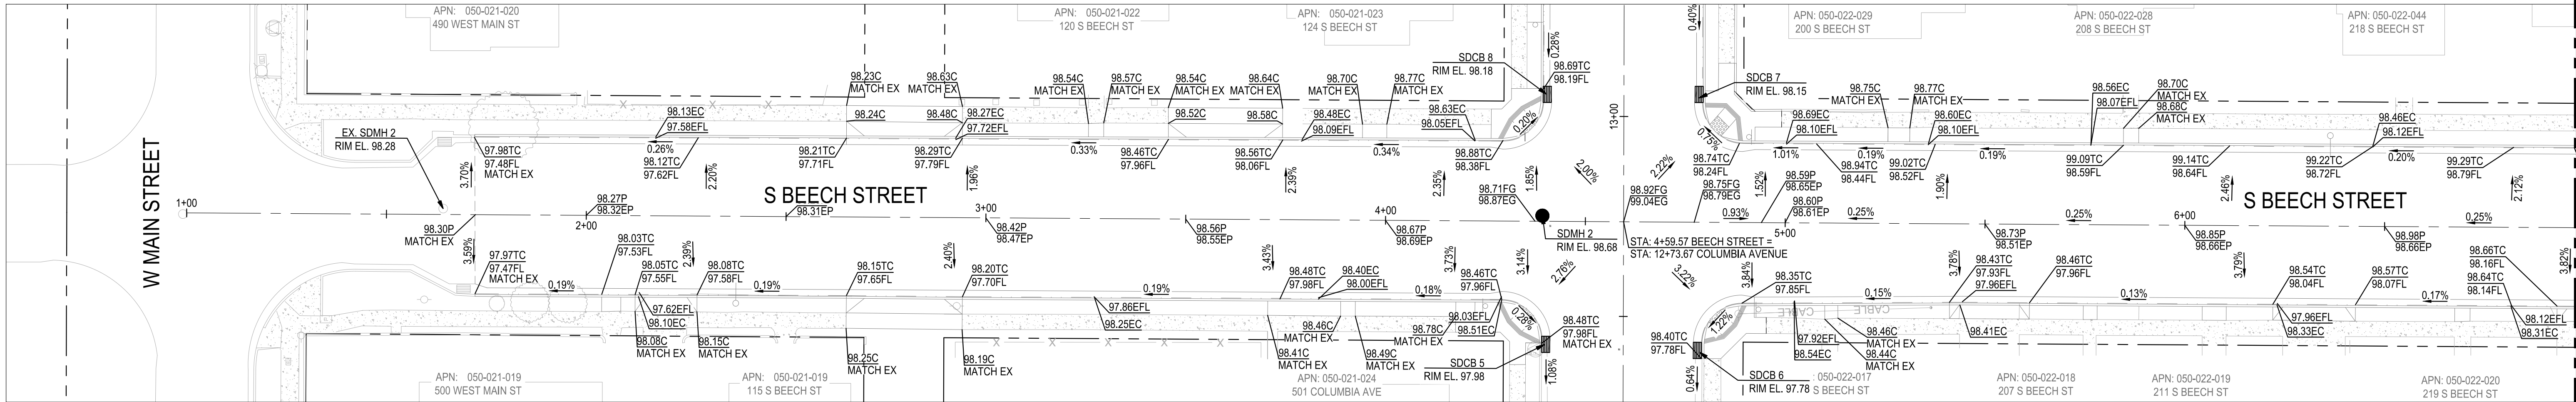

COLUMBIA AVENUE
SEE SHEET 29

2 S BEECH STREET STA: 1+00 TO 6+97.56
SCALE: 1" = 20'

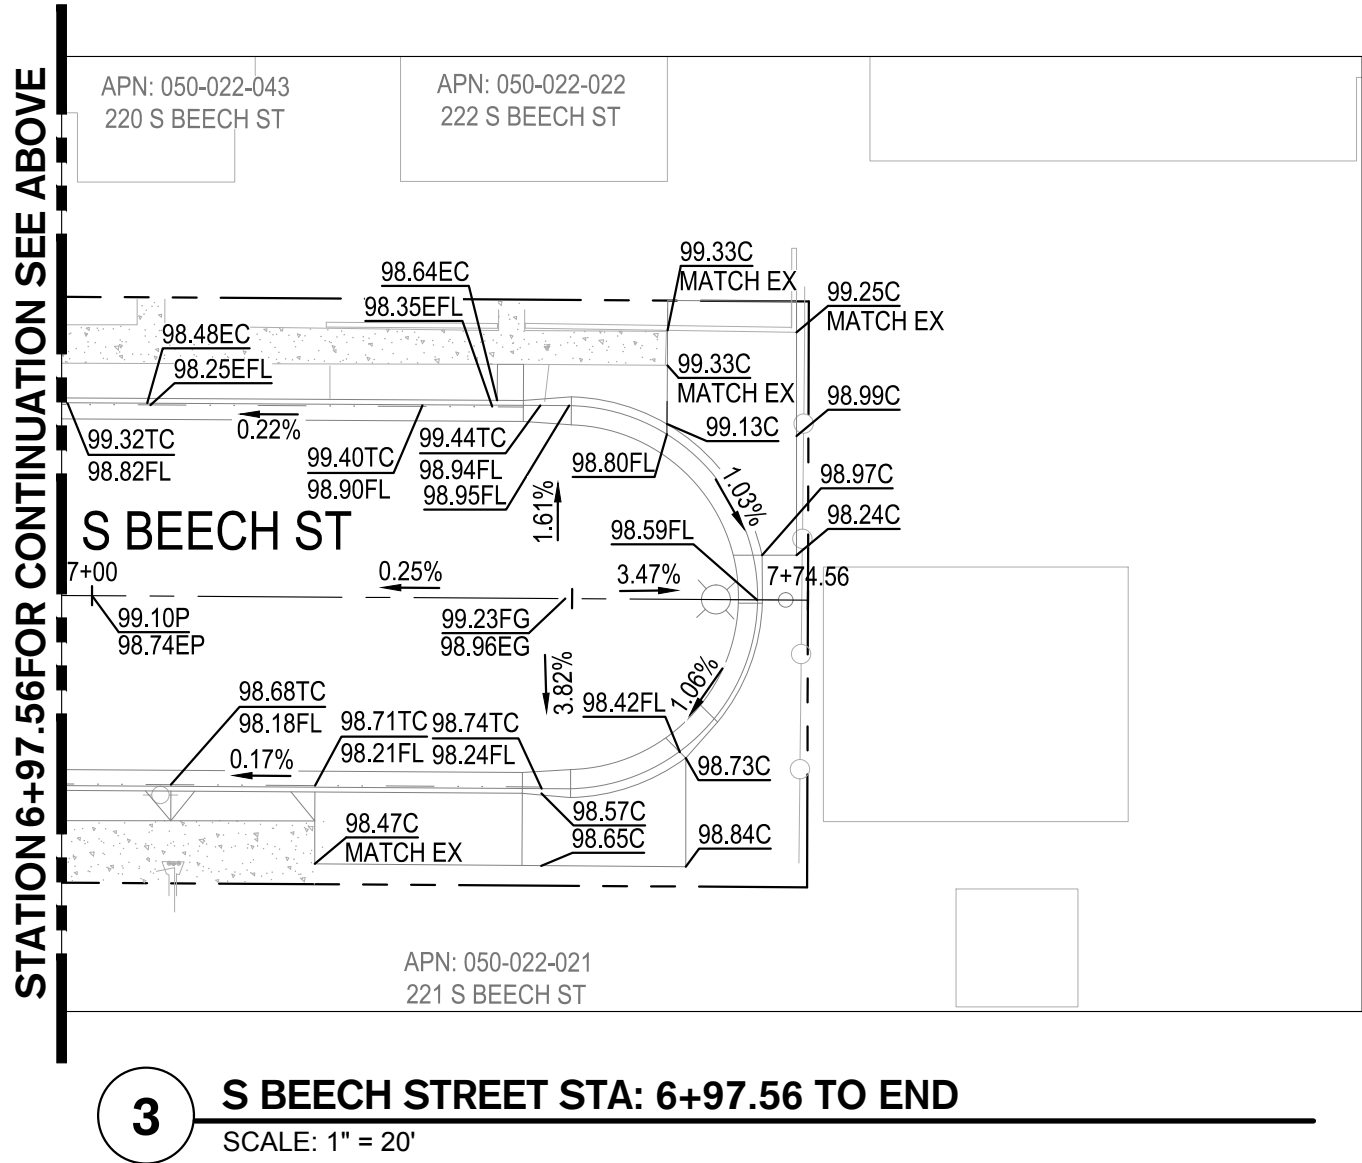

GRADING LEGEND

ABBREVIATION


BW
C
EC
EFL
ELG
EG
EL
EP
EX
FG
FL
G
GB
HP
LP
MAX
MIN
P
TC
TOW
TYP

DESCRIPTION

BACK OF WALK
CONCRETE
EXISTING CONCRETE
EXISTING FLOWLINE
EXISTING LIP OF GUTTER
EXISTING GROUND
ELEVATION
EXISTING PAVEMENT
EXISTING
FINISH GROUND
FLOWLINE
GROUND
GRADE BREAK
HIGH POINT
LOW POINT
MAXIMUM
MINIMUM
PAVEMENT
TOP OF CURB
TOP OF WALL
TYPICAL

LEGEND


GRADE SLOPE PERCENTAGE
EXISTING GRADE SLOPE PERCENTAGE
GRADE BREAK / RIDGE

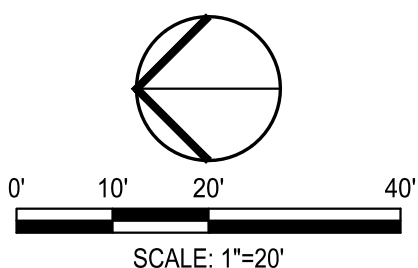

3 S BEECH STREET STA: 6+97.56 TO END
SCALE: 1" = 20'



NOTE:
ALL REFERENCES AND WRITTEN
DIMENSIONS SHALL SUPERCEDE
ALL SCALED DISTANCES AND
SHALL BE VERIFIED IN THE
FIELD. ANY DISCREPANCY
SHALL BE BROUGHT TO THE
ATTENTION OF THE ENGINEER
PRIOR TO THE COMMENCEMENT
OF WORK

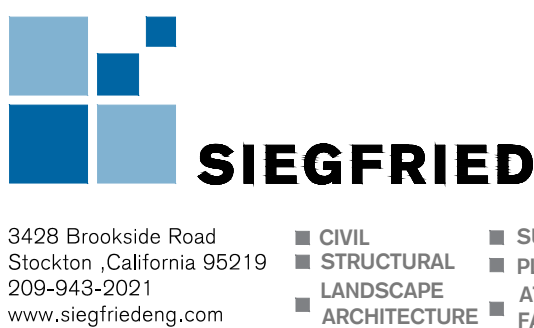

CIVIL
STRUCTURAL
LANDSCAPE
ARCHITECTURE
SURVEYING
PLANNING
ATHLETIC
FACILITY DESIGN



CITY OF TURLOCK PUBLIC WORKS DEPARTMENT
ENGINEERING DIVISION
156 S. BROADWAY,
SUITE 150
(209) 668-5520


GRADING PLAN
LANE STREET & S. BEECH STREET GRADING PLAN
CAPITAL PROJECT NO. 23-033
THE CITY OF TURLOCK ROADS PROGRAM

VERIFY SCALE
0 1"

DRAWN BY: JR
REV. BY: ARM
CH. BY: AKM
DATE: 4/2/2024
SCALE: SEE SHEET
SEI PROJ NO: 22157

DRAWING NO.
32
SHEET:
32 OF 49


COLUMBIA STREET
SEE SHEET 30

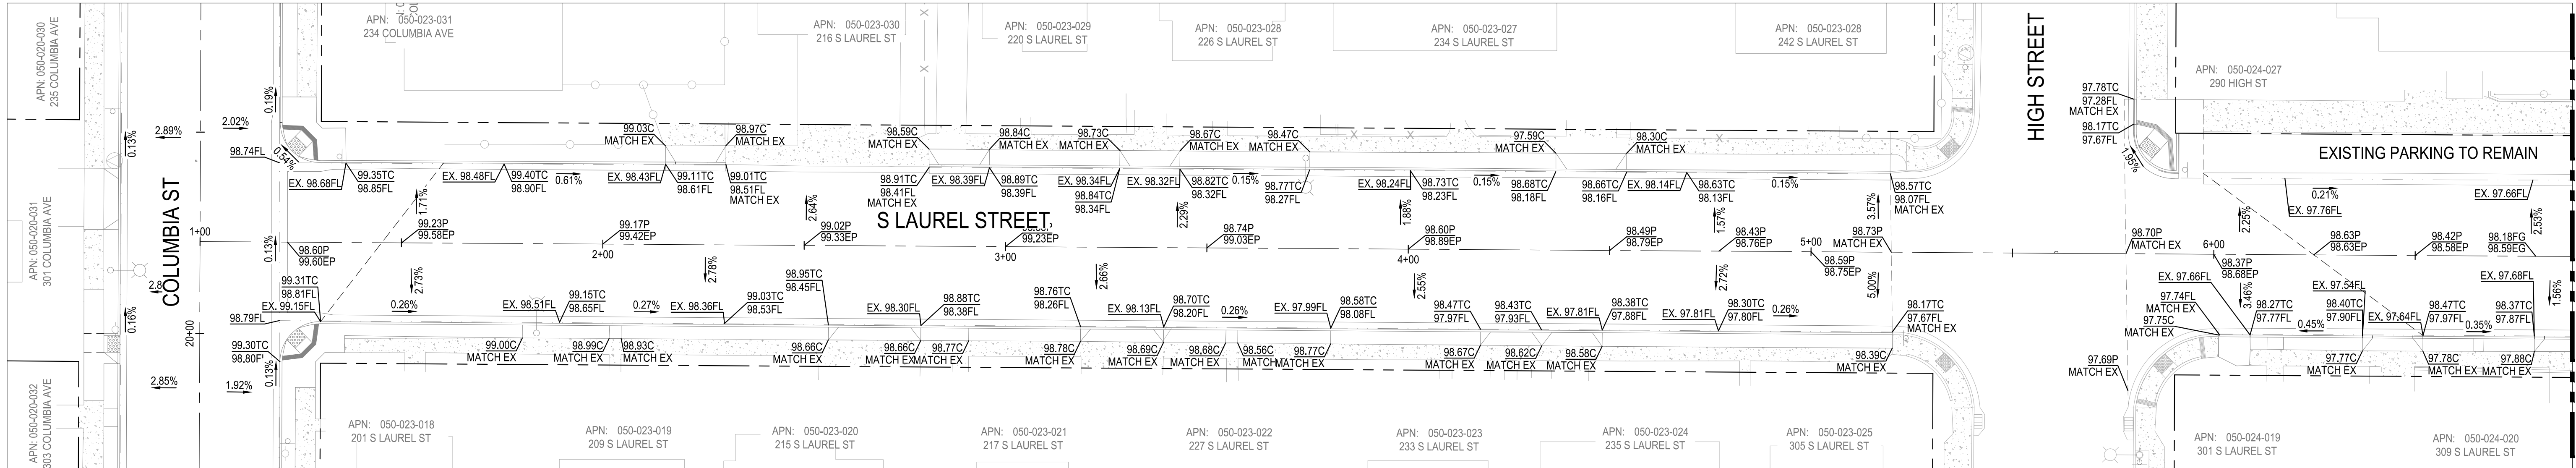

COLUMBIA STREET
SEE SHEET 30

1 S LAUREL STREET STA: 1+00 TO 6+88.84
SCALE: 1" = 20'


STATION 6+88.84 FOR CONTINUATION SEE ABOVE

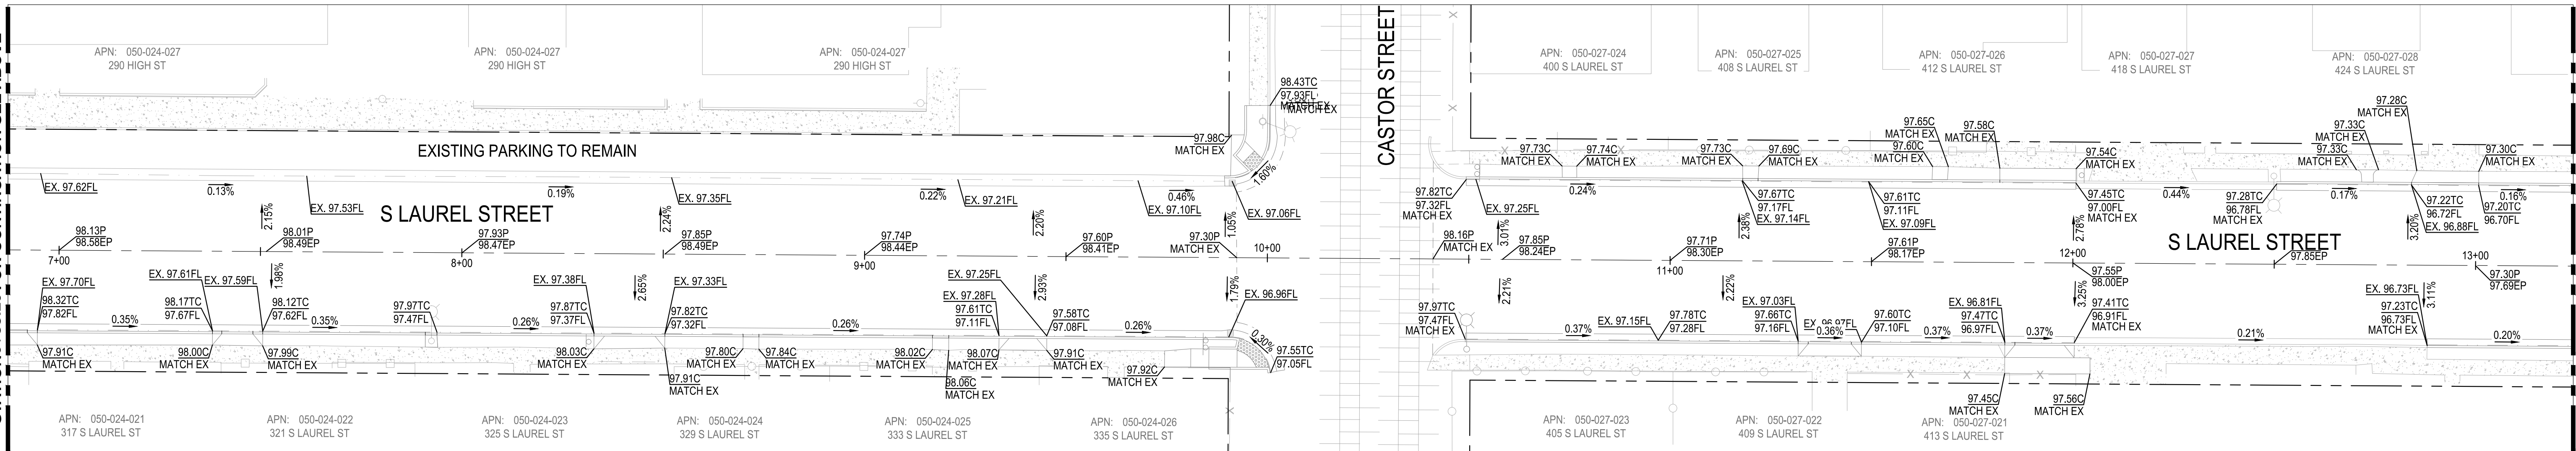

STATION 13+23.91 FOR CONTINUATION SEE BELOW

2 S LAUREL STREET STA: 6+88.84 TO 13+23.91
SCALE: 1" = 20'

STATION 13+23.91 FOR CONTINUATION SEE ABOVE

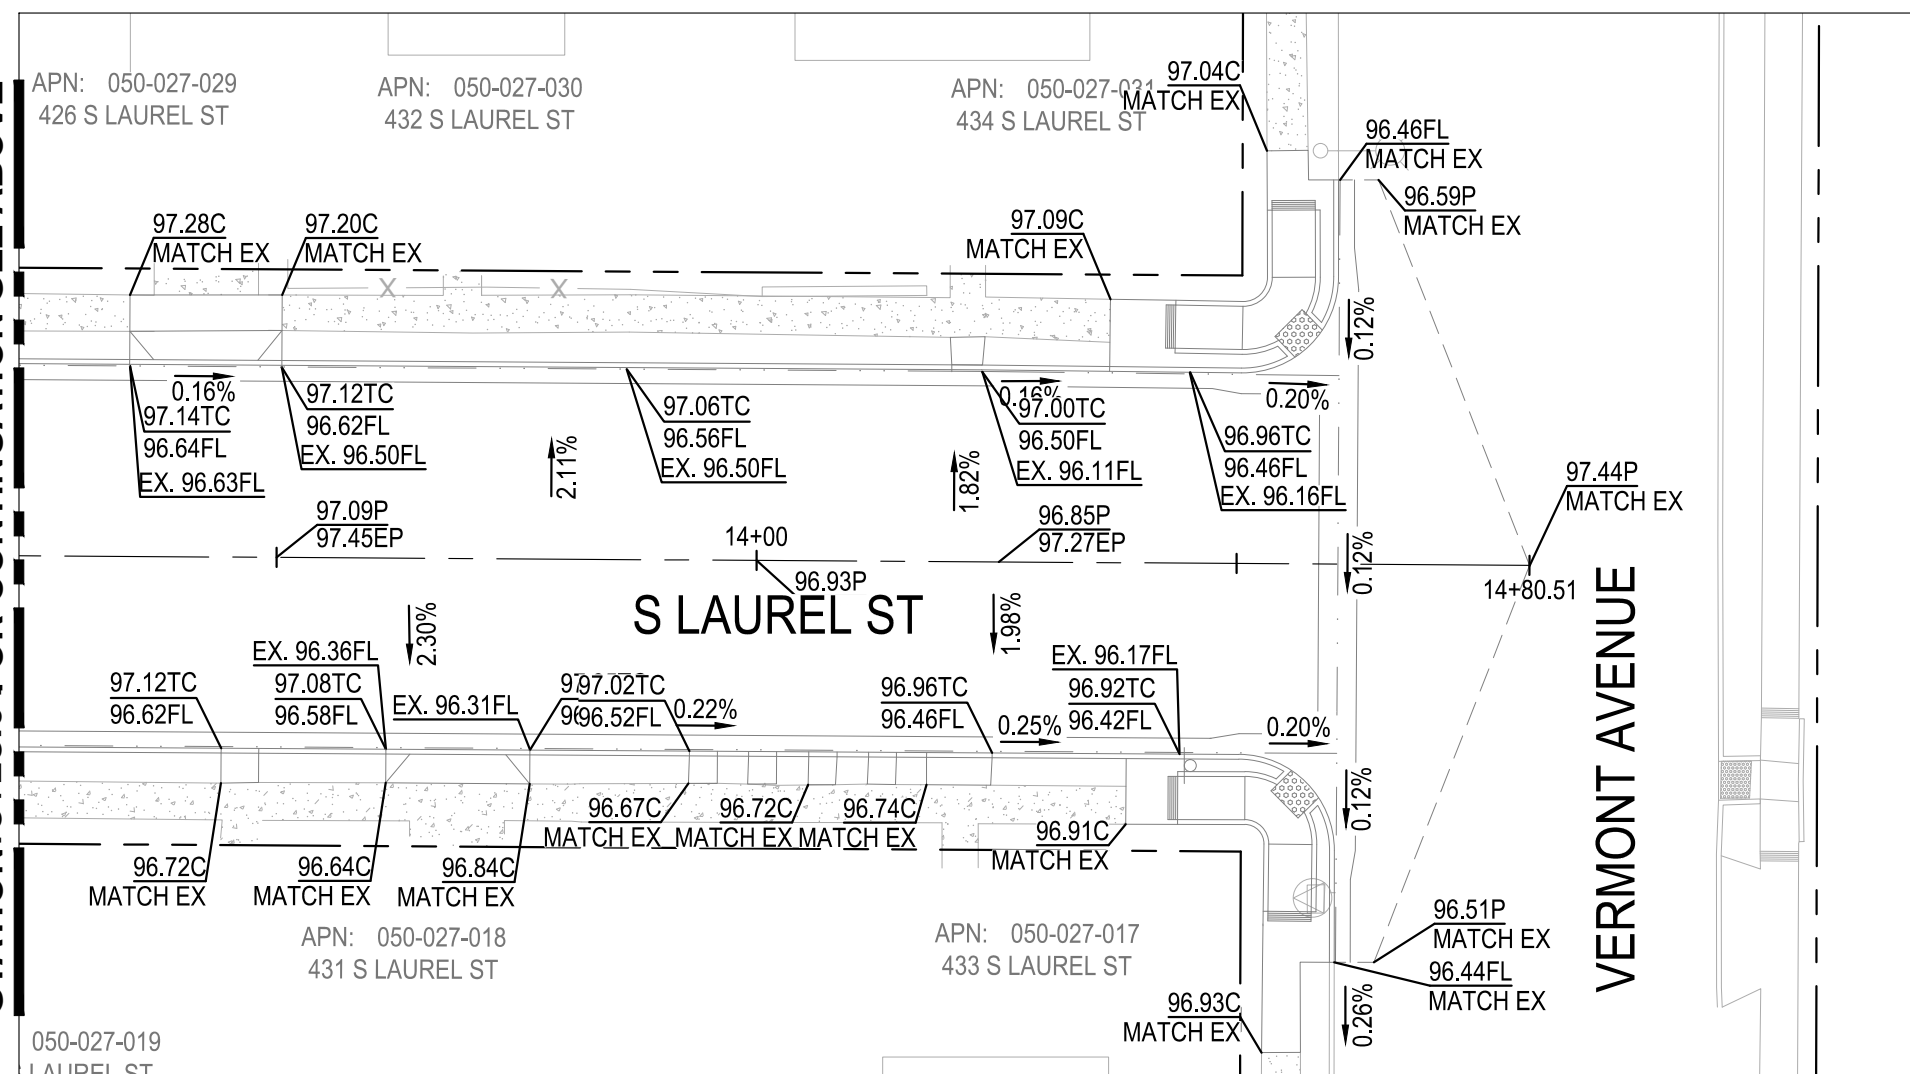

3 S LAUREL STREET STA: 13+23.91 TO END
SCALE: 1" = 20'

GRADING LEGEND

ABBREVIATION


BW
C
EC
EFL
ELG
EG
EL
EP
EX
FG
FL
G
GB
HP
LP
MAX
MIN
P
TC
TOW
TYP

DESCRIPTION

BACK OF WALK
CONCRETE
EXISTING CONCRETE
EXISTING FLOWLINE
EXISTING LIP OF GUTTER
EXISTING GROUND
ELEVATION
EXISTING PAVEMENT
EXISTING
FINISH GROUND
FLOWLINE
GROUND
GRADE BREAK
HIGH POINT
LOW POINT
MAXIMUM
MINIMUM
PAVEMENT
TOP OF CURB
TOP OF WALL
TYPICAL

LEGEND

GRADE SLOPE PERCENTAGE
EXISTING GRADE SLOPE PERCENTAGE
GRADE BREAK / RIDGE

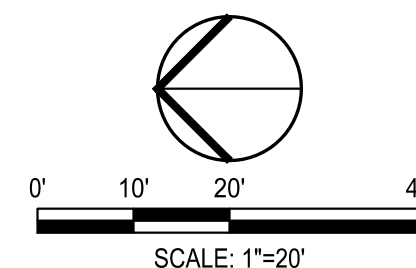

NOTE:
ALL REFERENCES AND WRITTEN
DIMENSIONS SHALL SUPERCEDE
ALL SCALED DISTANCES AND
SHALL BE VERIFIED IN THE
FIELD. ANY DISCREPANCY
SHALL BE BROUGHT TO THE
ATTENTION OF THE ENGINEER
PRIOR TO THE COMMENCEMENT
OF WORK



DATE SIGNED: 04/02/24



SIEGFRIED

3428 Brookside Road
Stockton, California 95219
209-943-2021
www.siegfriedeng.com

CIVIL
STRUCTURAL
LANDSCAPE
ARCHITECTURE

SURVEYING
PLANNING
ATHLETIC
FACILITY DESIGN



CITY OF TURLOCK PUBLIC WORKS DEPARTMENT
ENGINEERING DIVISION
156 S. BROADWAY,
SUITE 150
(209) 668-5520

GRADING PLAN
S. LAUREL STREET GRADING PLAN
CAPITAL PROJECT NO. 23-033
THE CITY OF TURLOCK ROADS PROGRAM

VERIFY SCALE

0 1"

DRAWN BY: JR

REV. BY: ARM

CH. BY: AKM

DATE: 4/2/2024

SCALE: SEE SHEET



SEI PROJ NO: 22157

DRAWING NO.

33

SHEET:

33 OF 49

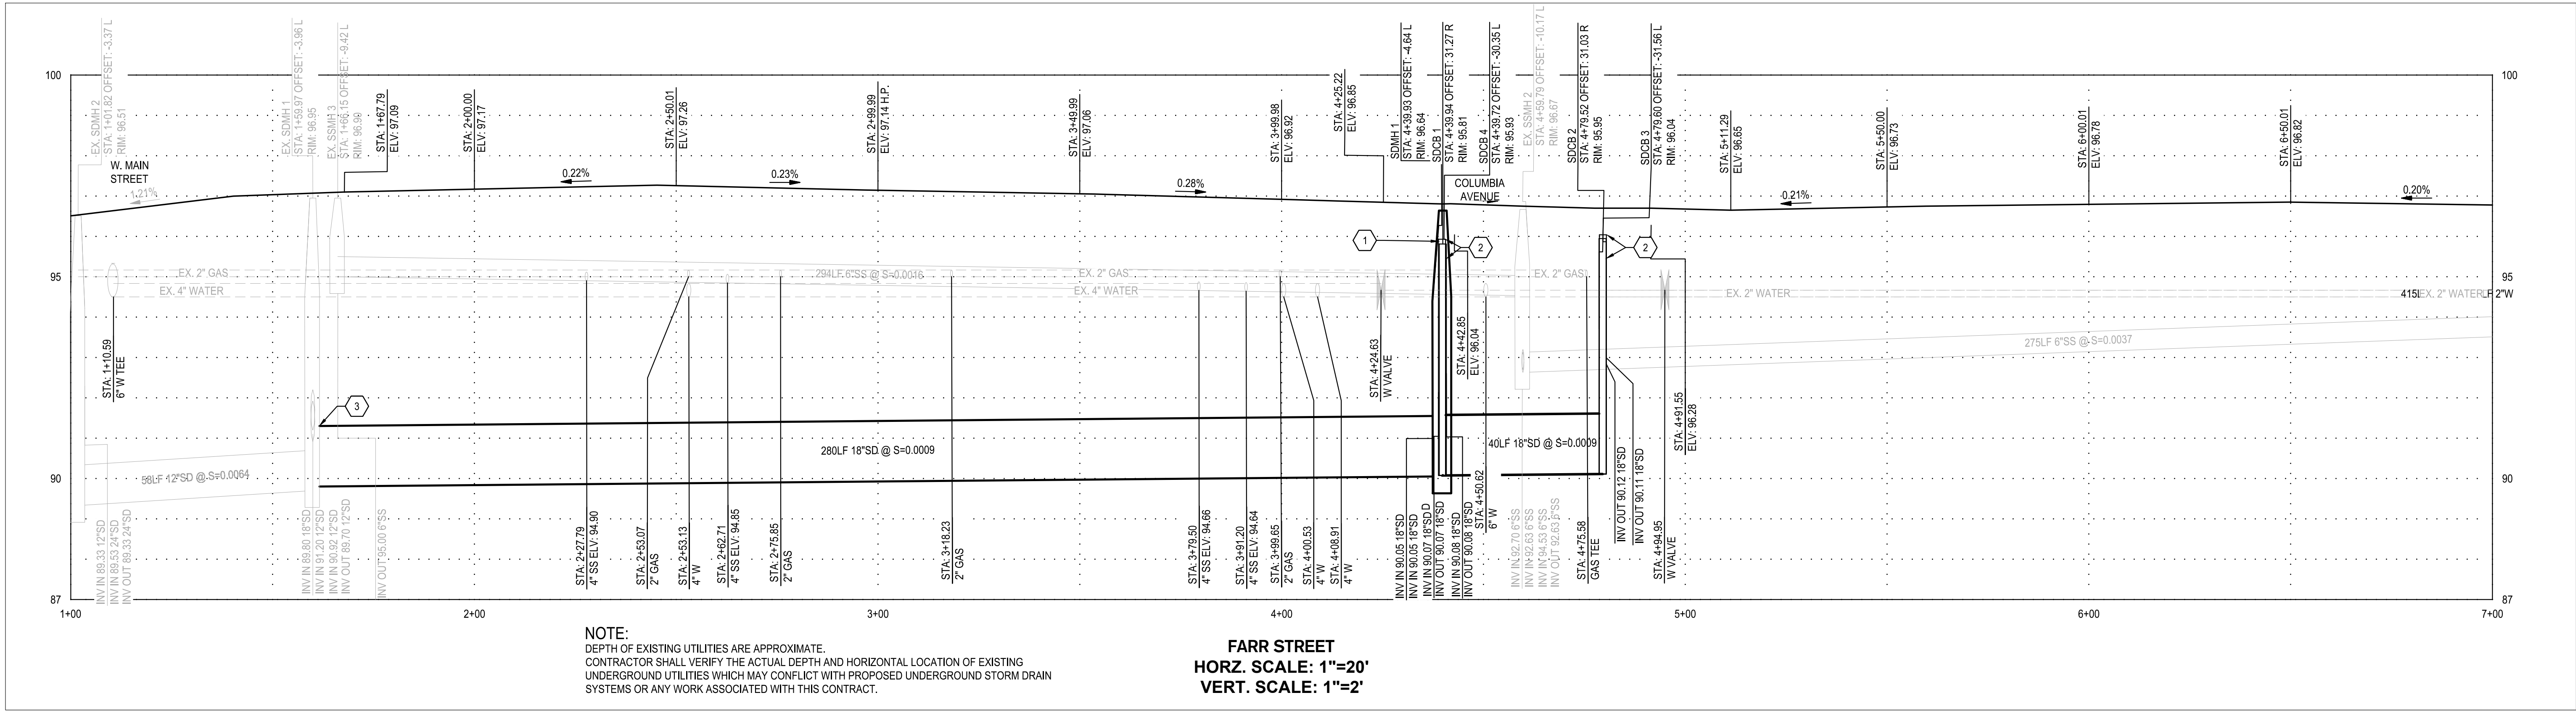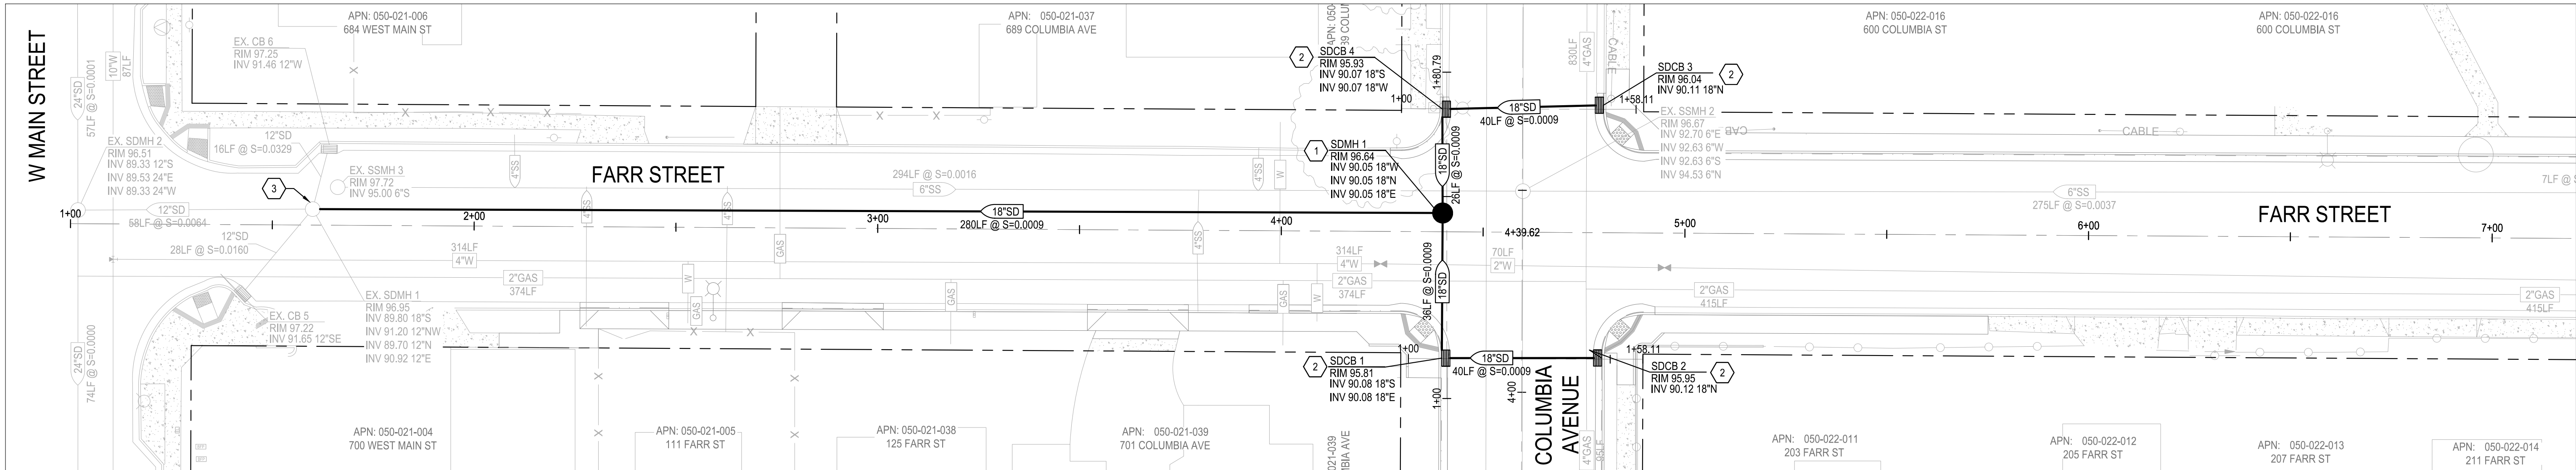

NOTE:
DEPTH OF EXISTING UTILITIES ARE APPROXIMATE.
CONTRACTOR SHALL VERIFY THE ACTUAL DEPTH AND HORIZONTAL LOCATION OF EXISTING
UNDERGROUND UTILITIES WHICH MAY CONFLICT WITH PROPOSED UNDERGROUND STORM DRAIN
SYSTEMS OR ANY WORK ASSOCIATED WITH THIS CONTRACT.


FARR STREET
HORZ. SCALE: 1"=20'
VERT. SCALE: 1"=2'

DRAINAGE NOTES:

- CONTRACTOR SHALL VERIFY THE ACTUAL DEPTH AND HORIZONTAL LOCATION OF EXISTING UNDERGROUND UTILITIES WHICH MAY CONFLICT WITH PROPOSED UNDERGROUND STORM DRAIN SYSTEMS OR ANY WORK ASSOCIATED WITH THIS CONTRACT.
- CONTRACTOR SHALL MAINTAIN A MINIMUM OF 1' VERTICAL CLEARANCE BELOW EXISTING WATER LINES.
- ALL UTILITY LINES SHALL BE PROTECTED IN PLACE UNLESS OTHERWISE NOTED ON THE PLANS.
- EXISTING CATCH BASINS, PIPES, WATER VALVES, AND MANHOLES TO PROTECTED IN PLACE UNLESS OTHERWISE NOTED ON THE PLANS.

CONSTRUCTION KEYNOTES:

- INSTALL MANHOLE, FRAME, AND COVER PER CITY OF TURLOCK STD. S-3 AND S-5
- INSTALL CATCH BASIN AND FRAME PER CITY OF TURLOCK STD. SD-3 AND SD-5.
- CONNECT TO EXISTING STORM DRAIN MANHOLE. SEE DETAIL 6 ON SHEET 19.

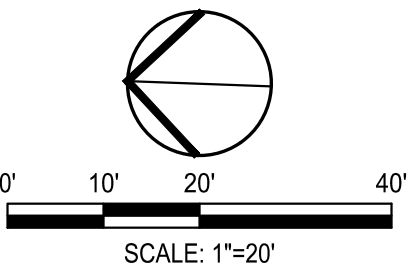

NOTE:
ALL REFERENCES AND WRITTEN DIMENSIONS SHALL SUPERCEDE ALL SCALED DISTANCES AND SHALL BE VERIFIED IN THE FIELD. ANY DISCREPANCY SHALL BE BROUGHT TO THE ATTENTION OF THE ENGINEER PRIOR TO THE COMMENCEMENT OF WORK



DATE SIGNED: 04/02/24



SIEGFRIED

3428 Brookside Road
Stockton, California 95219
209-943-2021
www.siegfriedeng.com

- CIVIL
- STRUCTURAL
- LANDSCAPE
- ARCHITECTURE
- SURVEYING
- PLANNING
- ATHLETIC FACILITY DESIGN




CITY OF TURLOCK PUBLIC WORKS DEPARTMENT
ENGINEERING DIVISION
156 S. BROADWAY,
SUITE 150
(209) 668-5520

FARR STREET-STORM DRAIN PROFILES I
CAPITAL PROJECT NO. 23-033
THE CITY OF TURLOCK ROADS PROGRAM


VERIFY SCALE
0 1"

DRAWN BY: JR
REV. BY: ARM
CH. BY: AKM
DATE: 4/2/2024
SCALE: SEE SHEET
SEI PROJ NO: 22157

DRAWING NO.
34
SHEET:
34 OF 49

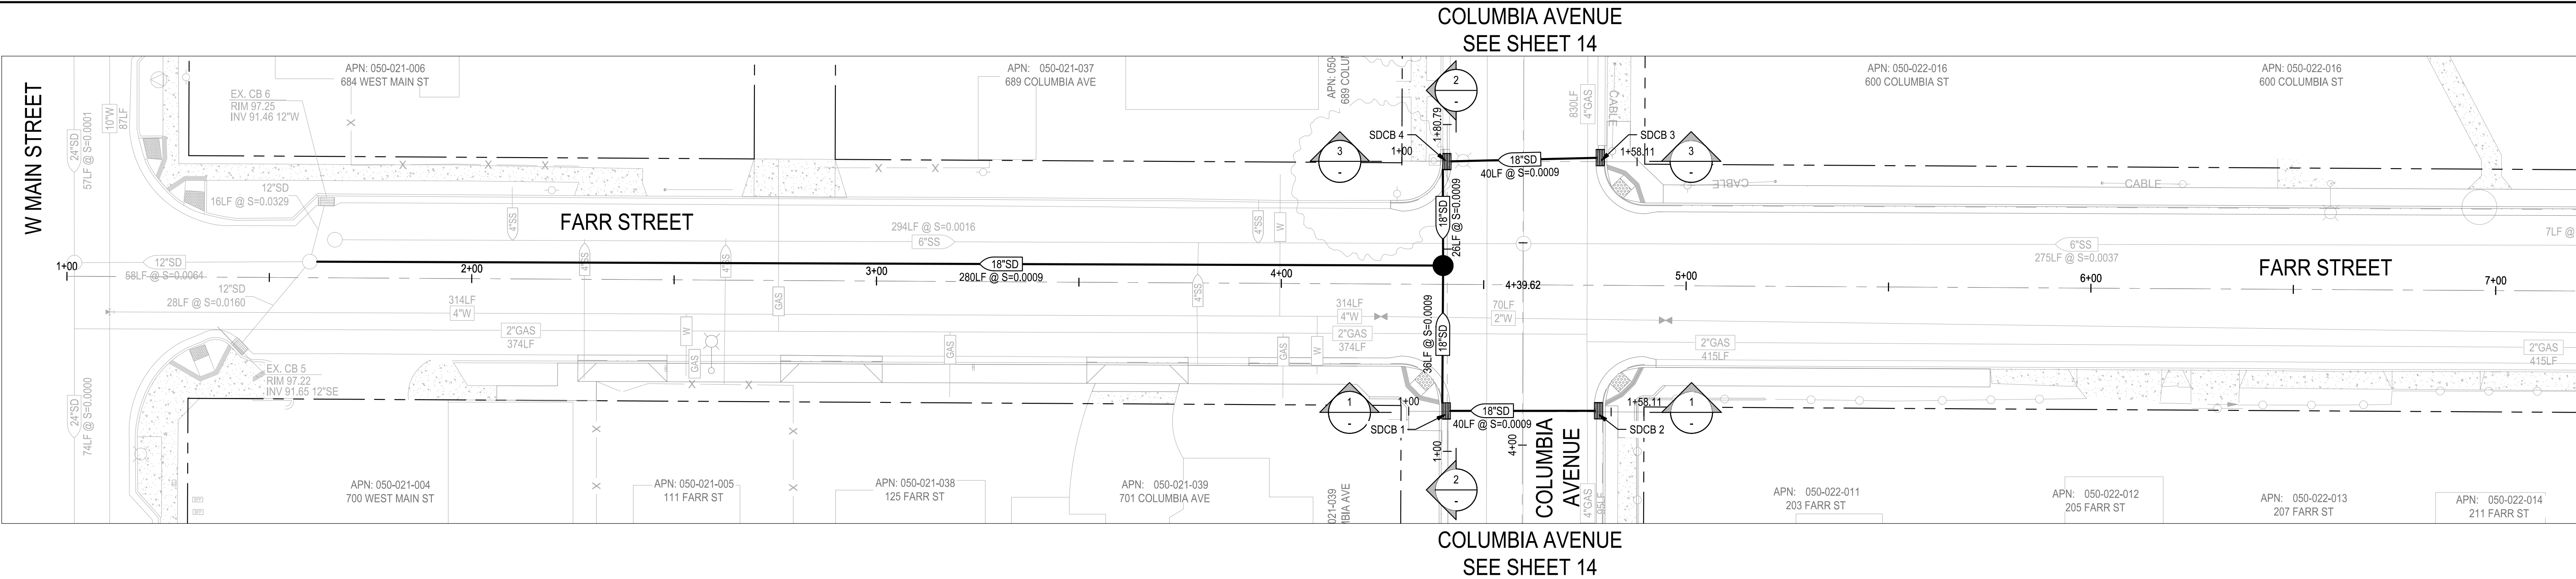


NOTE:
DEPTH OF EXISTING UTILITIES ARE APPROXIMATE.
CONTRACTOR SHALL VERIFY THE ACTUAL DEPTH AND HORIZONTAL LOCATION OF EXISTING
UNDERGROUND UTILITIES WHICH MAY CONFLICT WITH PROPOSED UNDERGROUND STORM DRAIN
SYSTEMS OR ANY WORK ASSOCIATED WITH THIS CONTRACT.

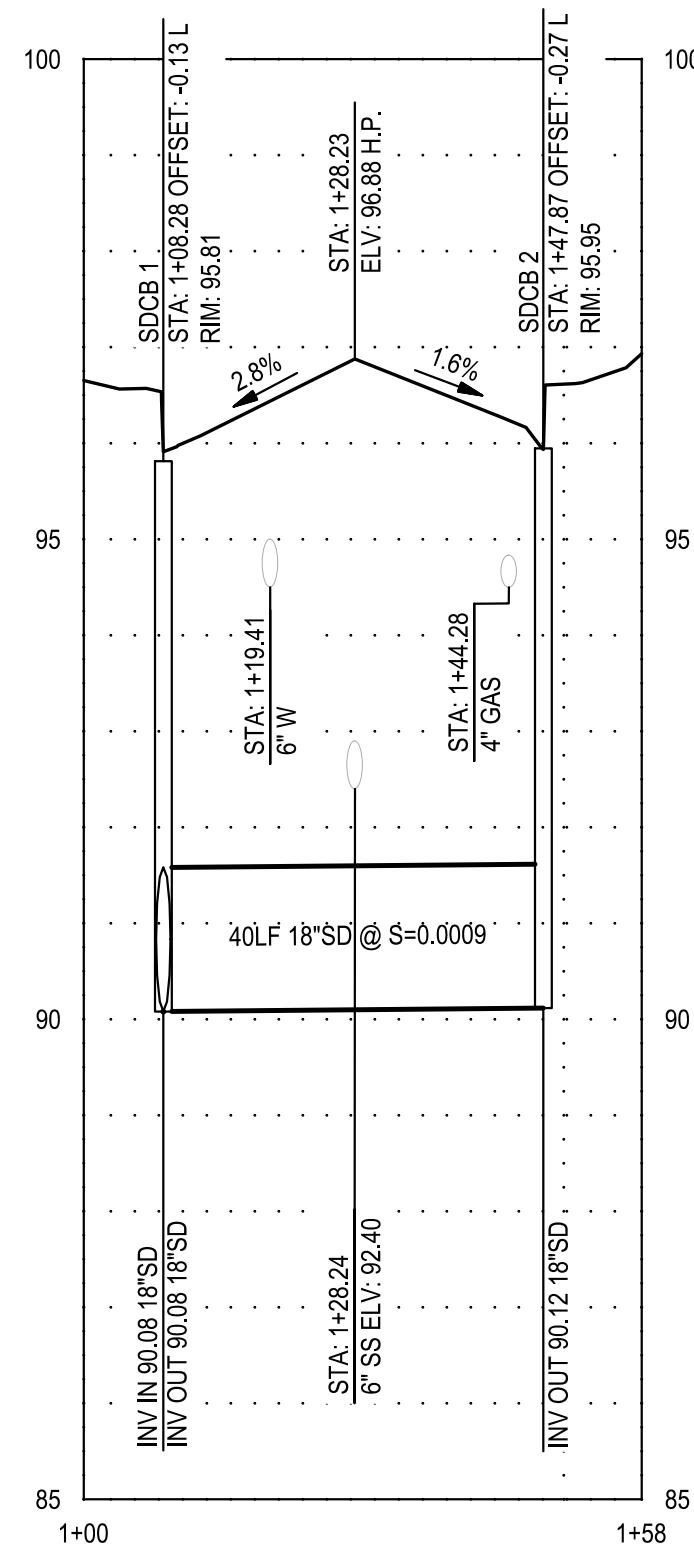


SDCB 1 TO SDCB 2
HORZ. SCALE: 1"=20'
VERT. SCALE: 1"=2'

1 SDCB 1 TO SDCB 2 CROSS SECTION
SCALE: AS NOTED

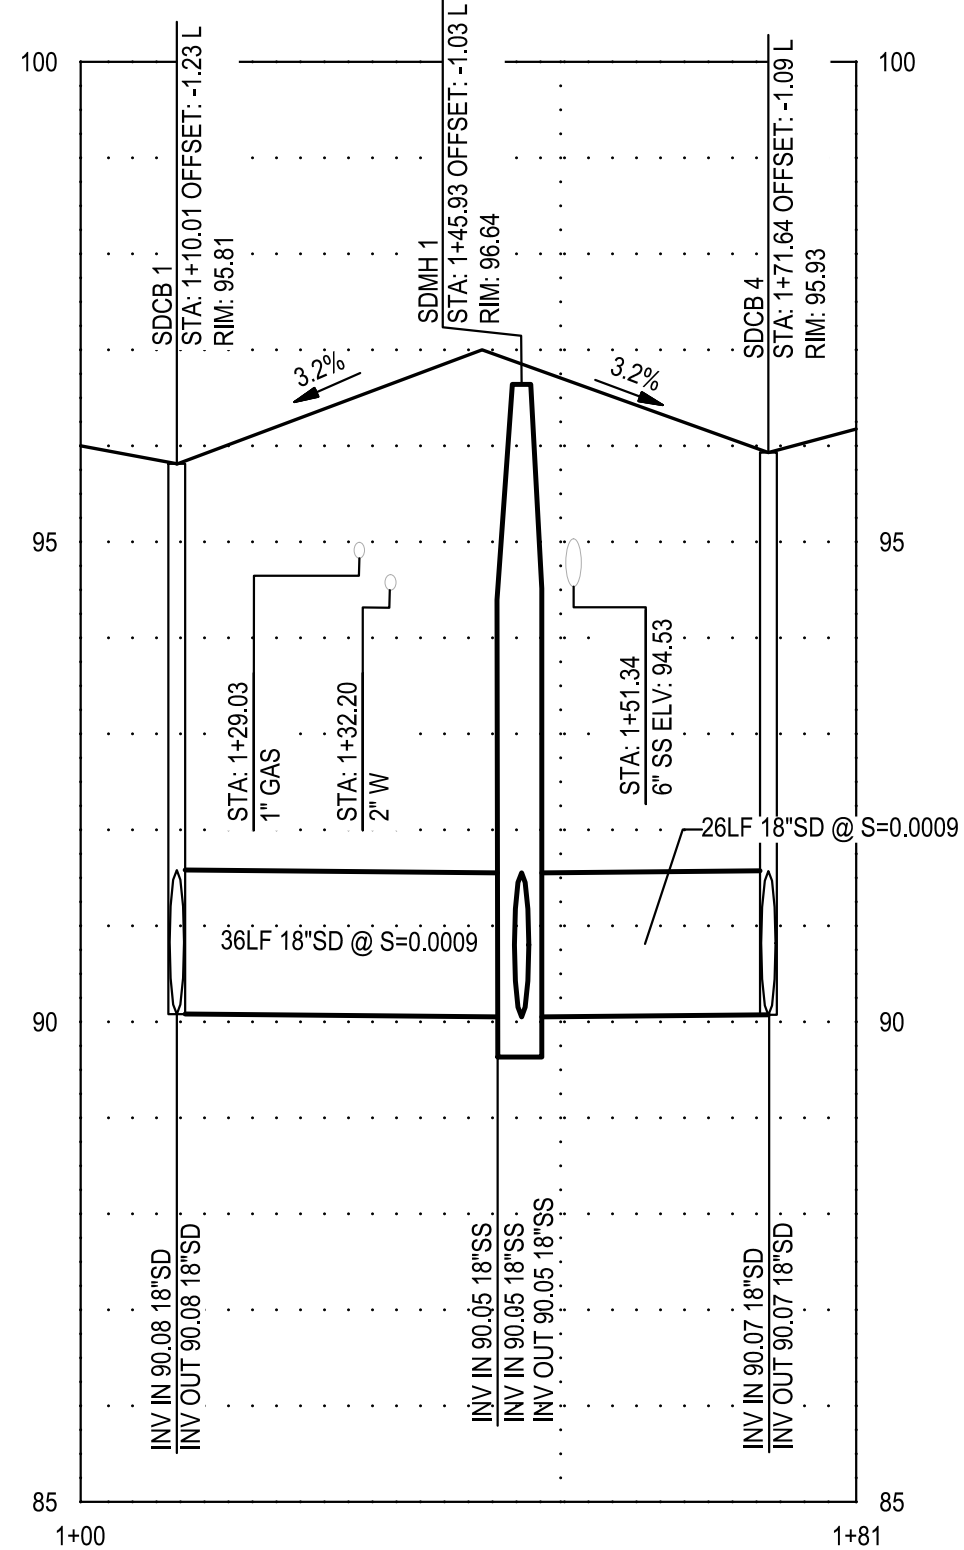


SDCB 1 TO SDCB 4
HORZ. SCALE: 1"=20'
VERT. SCALE: 1"=2'

2 SDCB 1 TO SDCB 4 CROSS SECTION
SCALE: AS NOTED

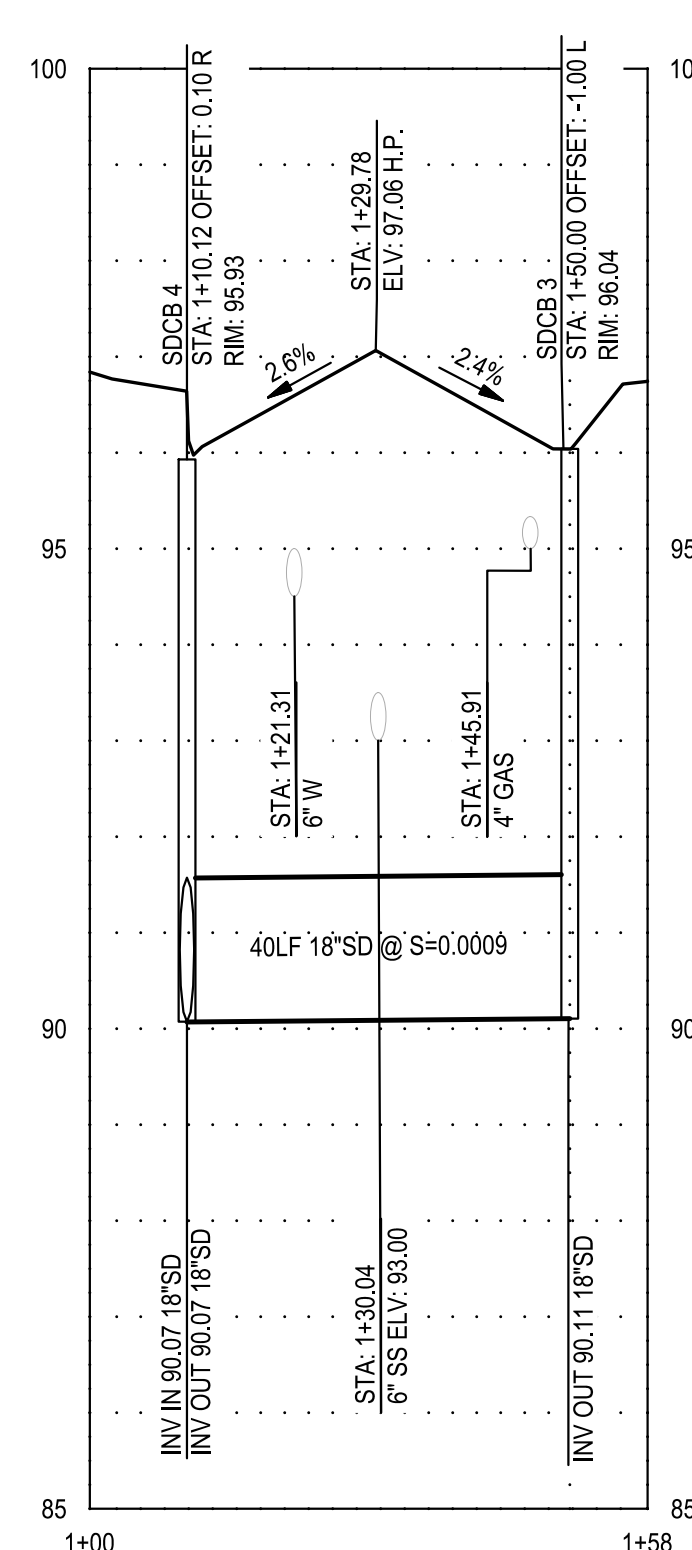


SDCB 4 TO SDCB 3
HORZ. SCALE: 1"=20'
VERT. SCALE: 1"=2'

3 SDCB 4 TO SDCB 3 CROSS SECTION
SCALE: AS NOTED

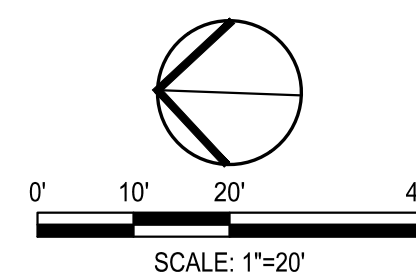

Know what's below.
Call before you dig.

NOTE:
ALL REFERENCES AND WRITTEN
DIMENSIONS SHALL SUPERCEDE
ALL SCALED DISTANCES AND
SHALL BE VERIFIED IN THE
FIELD. ANY DISCREPANCY
SHALL BE BROUGHT TO THE
ATTENTION OF THE ENGINEER
PRIOR TO THE COMMENCEMENT
OF WORK

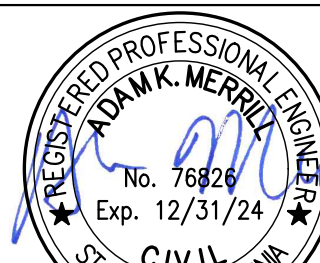

DATE SIGNED: 04/02/24



SIEGFRIED

3428 Brookside Road
Stockton, California 95219
209-943-2021
www.siegfriedeng.com

■ CIVIL ■ SURVEYING
■ STRUCTURAL ■ PLANNING
■ LANDSCAPE ■ ATHLETIC
■ ARCHITECTURE ■ FACILITY DESIGN





CITY OF TURLOCK PUBLIC WORKS DEPARTMENT
ENGINEERING DIVISION
156 S. BROADWAY,
SUITE 150
(209) 668-5520

FARR STREET-STORM DRAIN PROFILES II
CAPITAL PROJECT NO. 23-033
THE CITY OF TURLOCK ROADS PROGRAM

VERIFY SCALE
0 1"

DRAWN BY: JR
REV. BY: ARM
CH. BY: AKM
DATE: 4/2/2024
SCALE: SEE SHEET
SEI PROJ NO: 22157

DRAWING NO.
35
SHEET:
35 OF 49

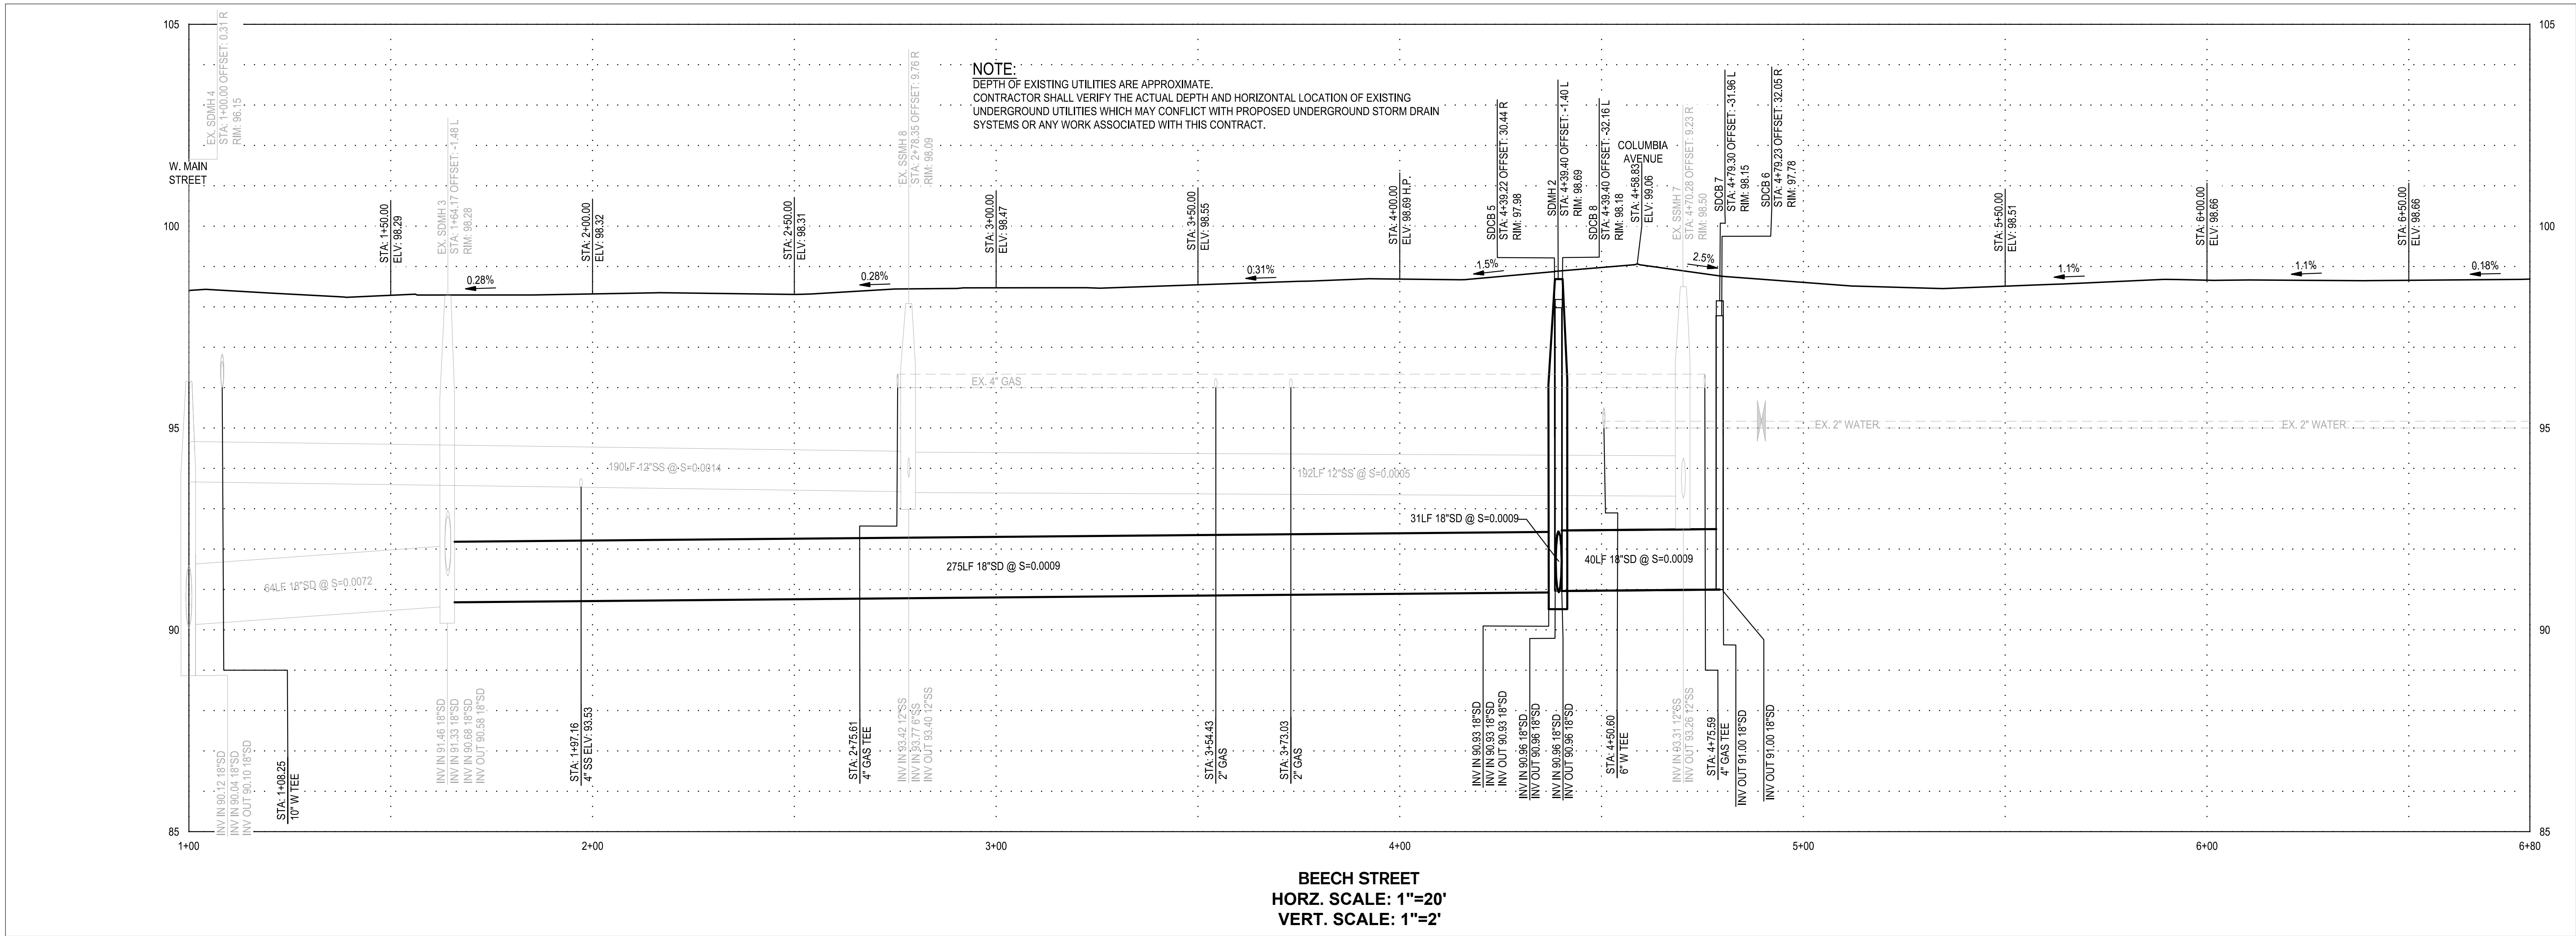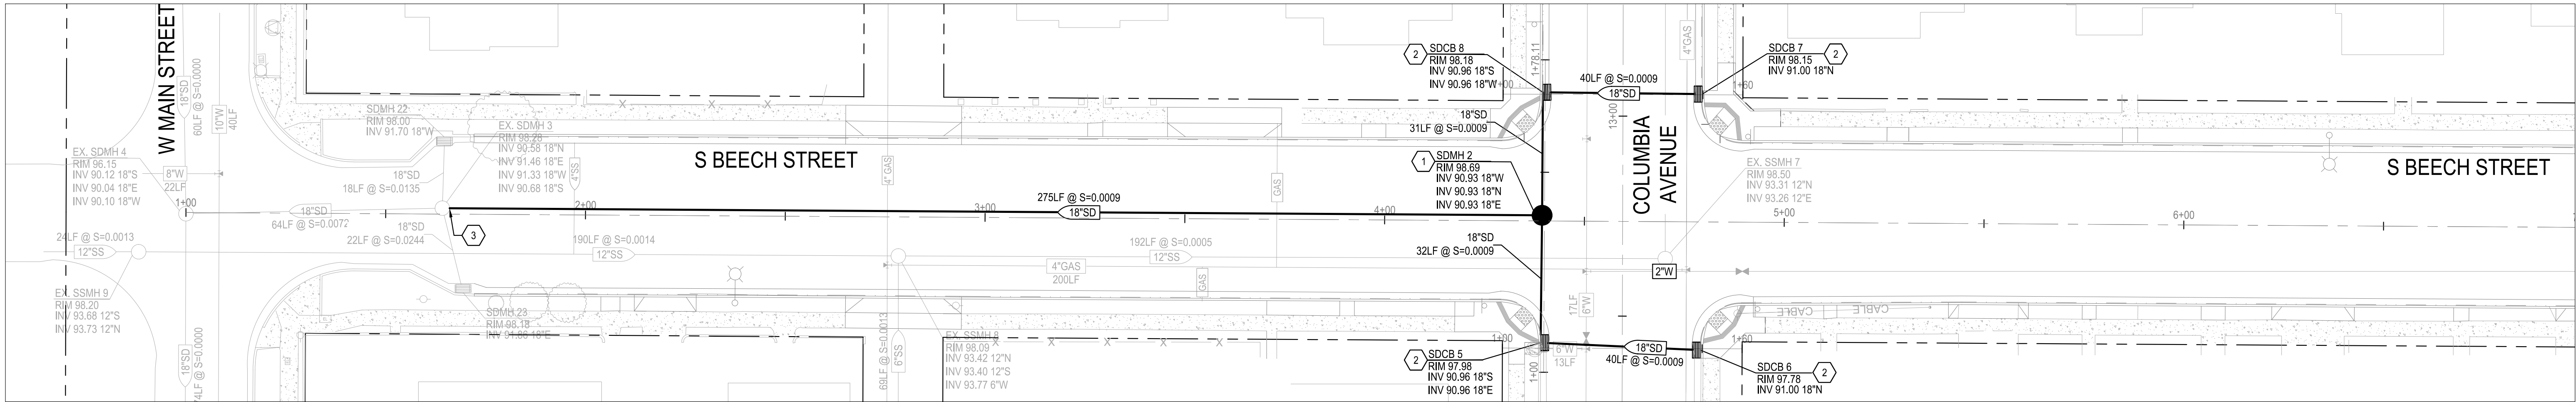


DRAINAGE NOTES:

- CONTRACTOR SHALL VERIFY THE ACTUAL DEPTH AND HORIZONTAL LOCATION OF EXISTING UNDERGROUND UTILITIES WHICH MAY CONFLICT WITH PROPOSED UNDERGROUND STORM DRAIN SYSTEMS OR ANY WORK ASSOCIATED WITH THIS CONTRACT.
- CONTRACTOR SHALL MAINTAIN A MINIMUM OF 1' VERTICAL CLEARANCE BELOW EXISTING WATER LINES.
- ALL UTILITY LINES SHALL BE PROTECTED IN PLACE UNLESS OTHERWISE NOTED ON THE PLANS.
- EXISTING CATCH BASINS, PIPES, WATER VALVES, AND MANHOLES TO PROTECTED IN PLACE UNLESS OTHERWISE NOTED ON THE PLANS.

CONSTRUCTION KEYNOTES:

- INSTALL MANHOLE, FRAME, AND COVER PER CITY OF TURLOCK STD. S-3 AND S-5
- INSTALL CATCH BASIN AND FRAME PER CITY OF TURLOCK STD. SD-3 AND SD-5.
- CONNECT TO EXISTING STORM DRAIN MANHOLE. SEE DETAIL 5 ON SHEET 19.

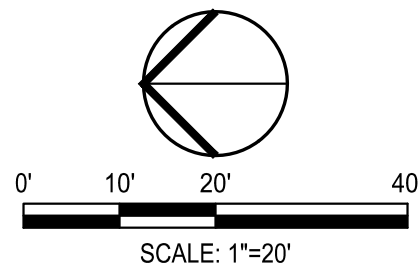

NOTE:
ALL REFERENCES AND WRITTEN DIMENSIONS SHALL SUPERCEDE ALL SCALED DISTANCES AND SHALL BE VERIFIED IN THE FIELD. ANY DISCREPANCY SHALL BE BROUGHT TO THE ATTENTION OF THE ENGINEER PRIOR TO THE COMMENCEMENT OF WORK



DATE SIGNED: 04/02/24



3428 Brookside Road
Stockton, California 95219
209-943-2021
www.siegfriedeng.com

CIVIL
STRUCTURAL
LANDSCAPE
ARCHITECTURE

SURVEYING
PLANNING
ATHLETIC FACILITY DESIGN





CITY OF TURLOCK PUBLIC WORKS DEPARTMENT
ENGINEERING DIVISION
156 S. BROADWAY,
SUITE 150
(209) 668-5520

S BEECH STREET-STORM DRAIN PROFILES I
CAPITAL PROJECT NO. 23-033
THE CITY OF TURLOCK ROADS PROGRAM

VERIFY SCALE
0 1"


DRAWN BY: JR
REV. BY: ARM
CH. BY: AKM
DATE: 4/2/2024
SCALE: SEE SHEET
SEI PROJ NO: 22157

DRAWING NO.
36
SHEET:
36 OF 49

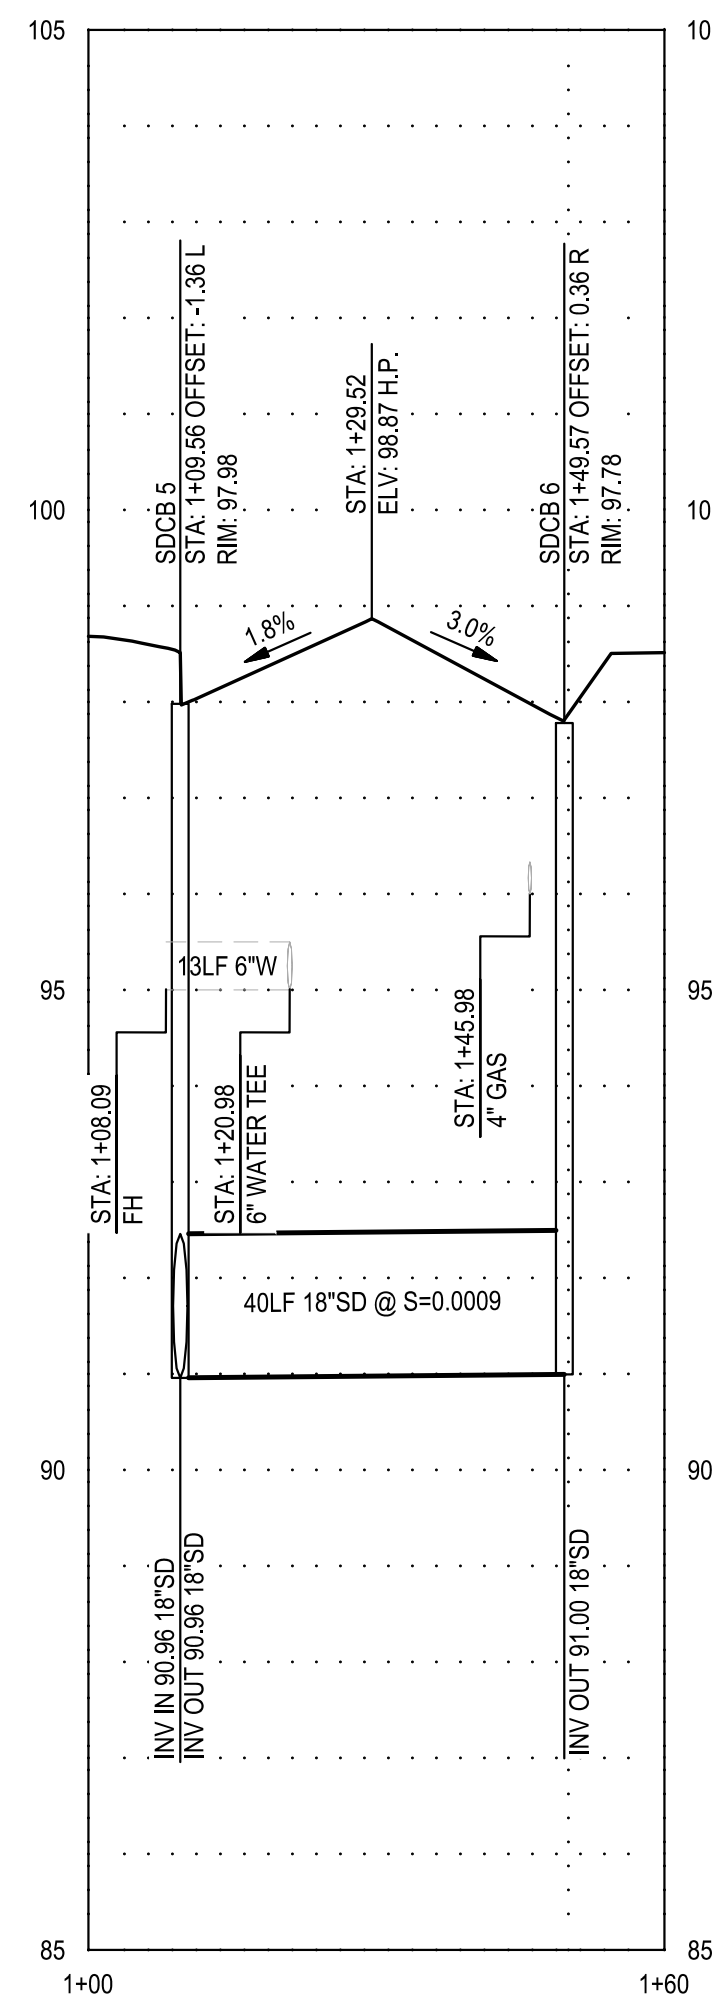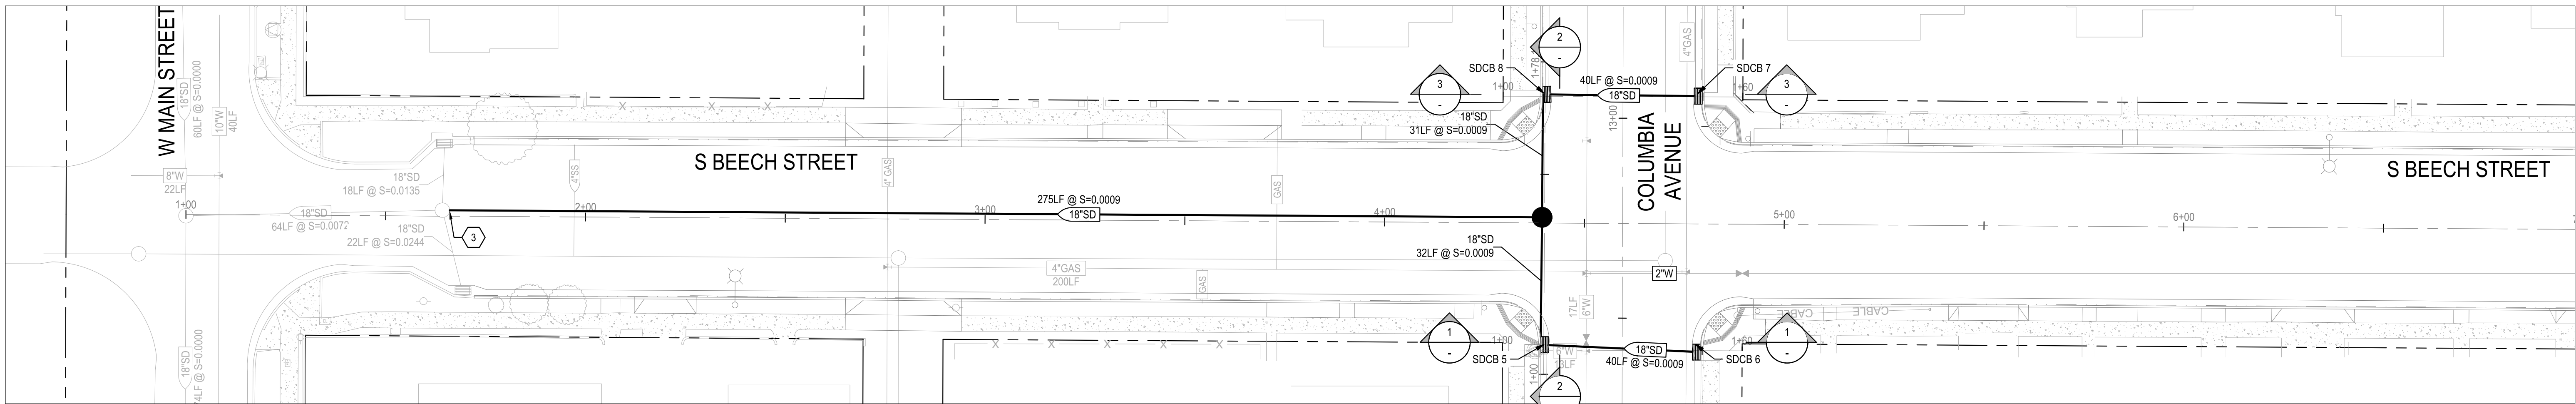


SDCB 5 TO SDCB 6
HORZ. SCALE: 1"=20'
VERT. SCALE: 1"=2'

NOTE:
DEPTH OF EXISTING UTILITIES ARE APPROXIMATE.
CONTRACTOR SHALL VERIFY THE ACTUAL DEPTH AND HORIZONTAL LOCATION OF EXISTING
UNDERGROUND UTILITIES WHICH MAY CONFLICT WITH PROPOSED UNDERGROUND STORM DRAIN
SYSTEMS OR ANY WORK ASSOCIATED WITH THIS CONTRACT.

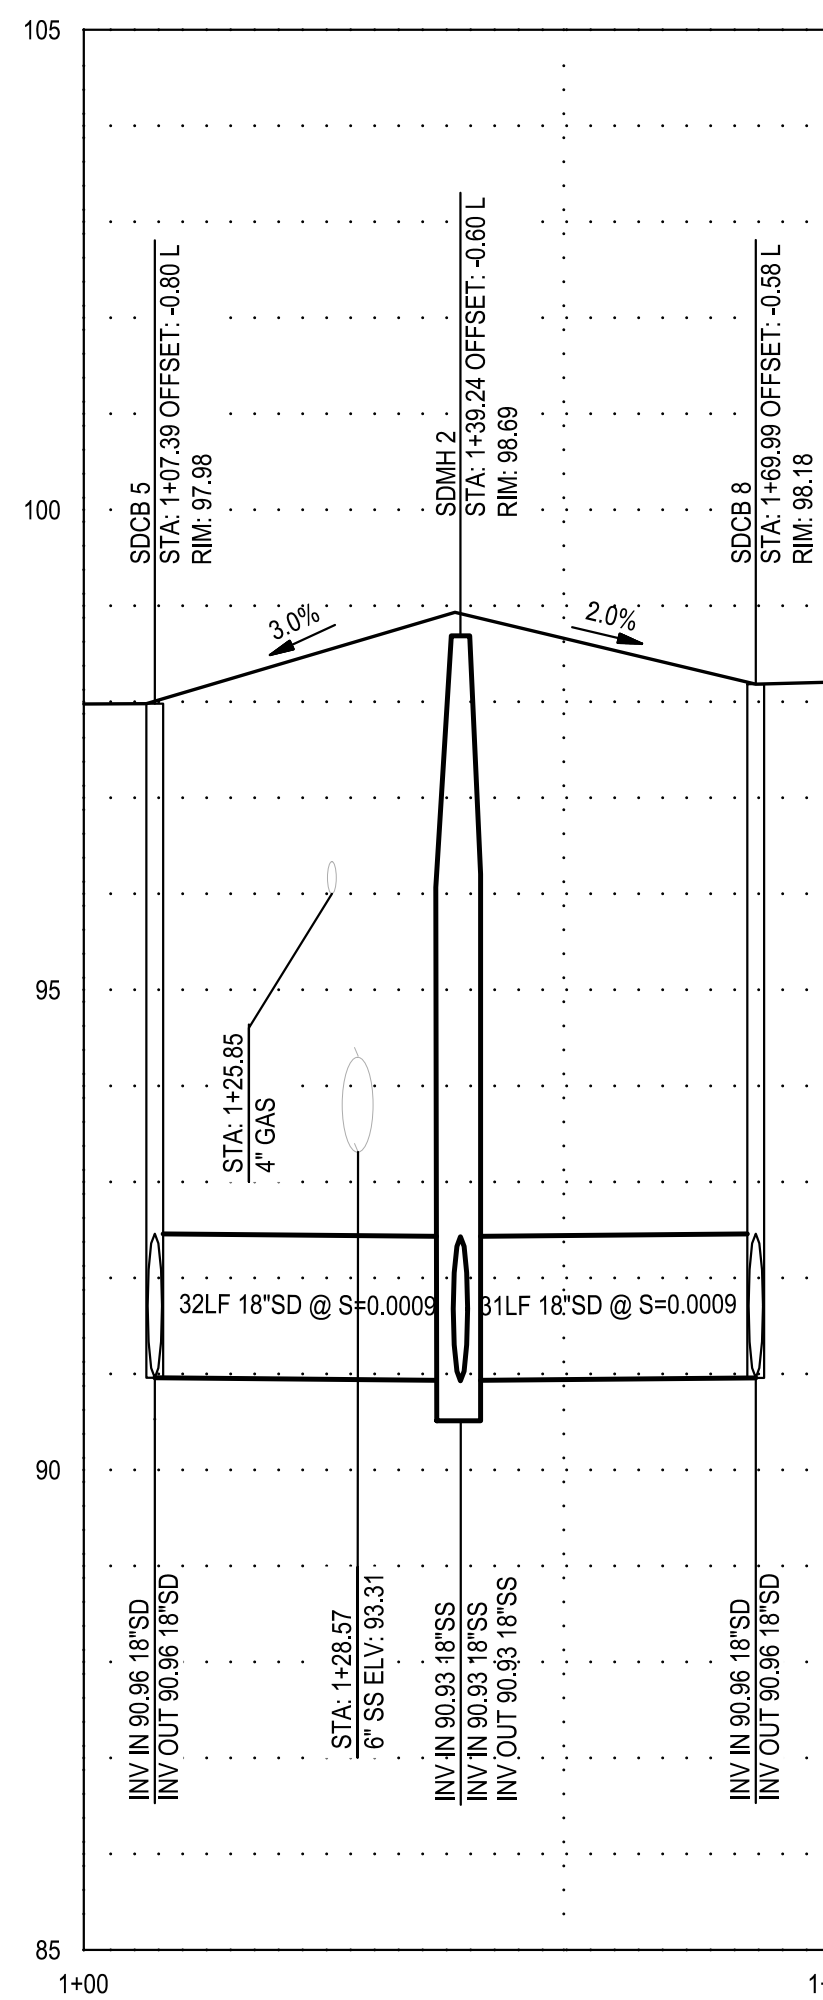

SDCB 5 TO SDCB 8
HORZ. SCALE: 1"=20'
VERT. SCALE: 1"=2'

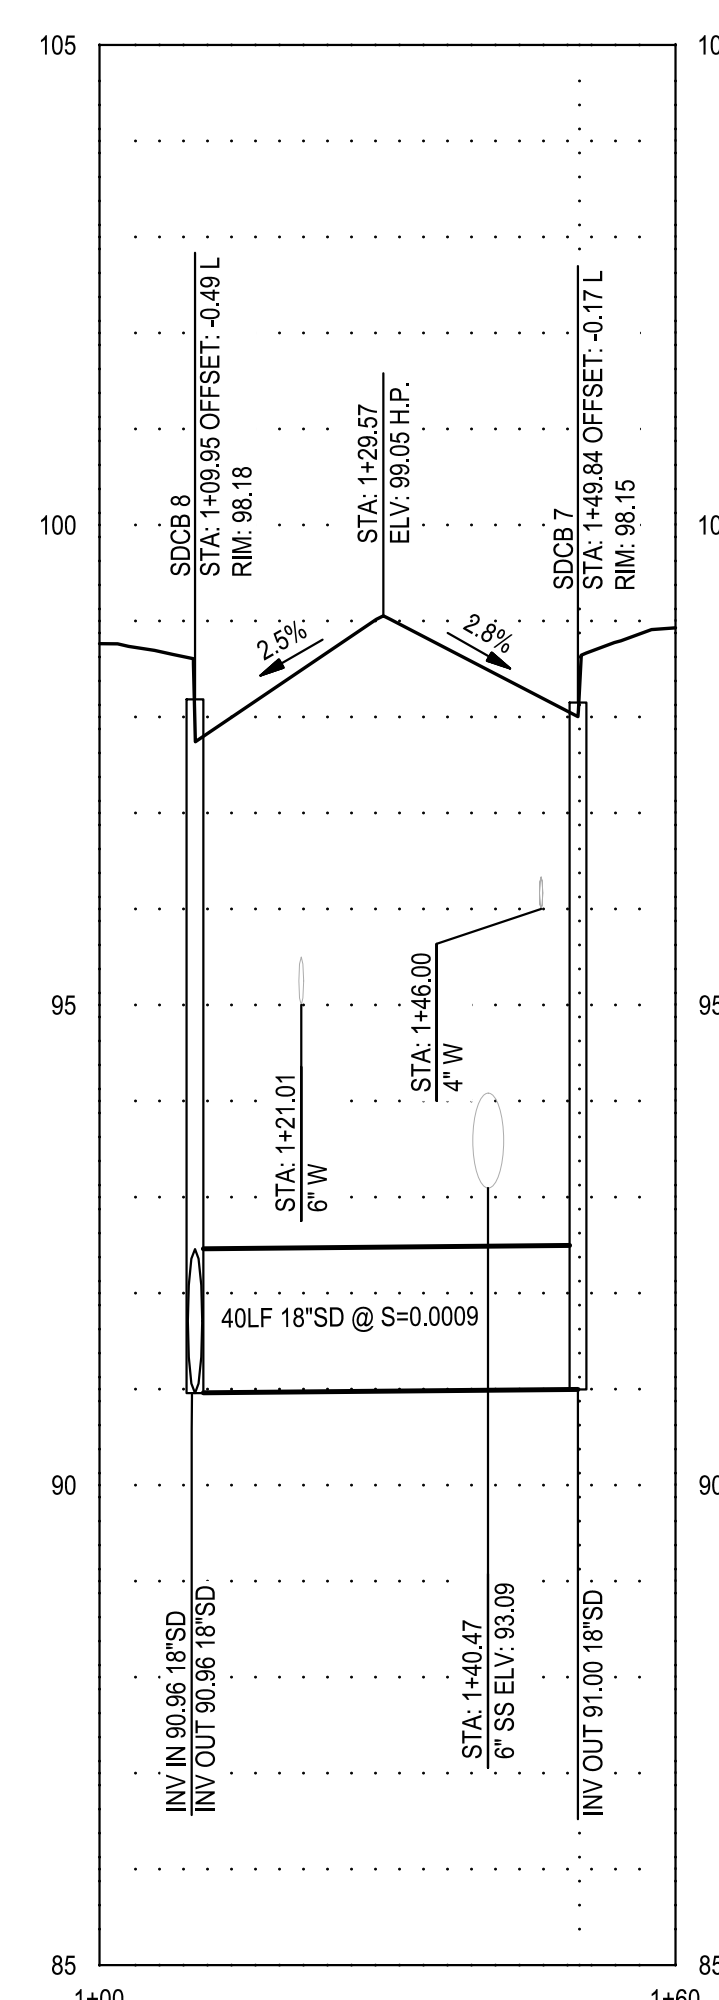


SDCB 8 TO SDCB 7
HORZ. SCALE: 1"=20'
VERT. SCALE: 1"=2'


1 SDCB 5 TO SDCB 6 CROSS SECTION PROFILE
SCALE: AS NOTED

2 SDCB 5 TO SDCB 8 CROSS SECTION PROFILE
SCALE: AS NOTED

3 SDCB 8 TO SDCB 7 CROSS SECTION PROFILE
SCALE: AS NOTED

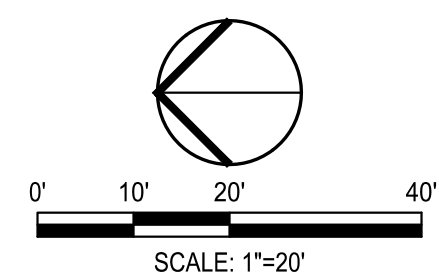

NOTE:
ALL REFERENCES AND WRITTEN
DIMENSIONS SHALL SUPERCEDE
ALL SCALED DISTANCES AND
SHALL BE VERIFIED IN THE
FIELD. ANY DISCREPANCY
SHALL BE BROUGHT TO THE
ATTENTION OF THE ENGINEER
PRIOR TO THE COMMENCEMENT
OF WORK

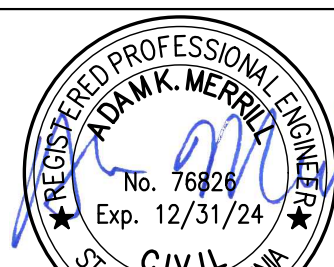


DATE SIGNED: 04/02/24



SIEGFRIED

3428 Brookside Road
Stockton, California 95219
209-943-2021
www.siegfriedeng.com

■ CIVIL ■ SURVEYING
■ STRUCTURAL ■ PLANNING
■ LANDSCAPE ■ ATHLETIC
■ ARCHITECTURE ■ FACILITY DESIGN

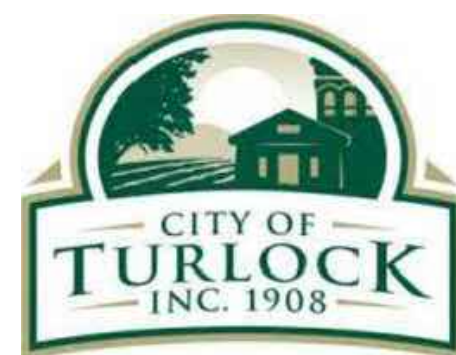

CITY OF TURLOCK PUBLIC WORKS DEPARTMENT
ENGINEERING DIVISION
156 S. BROADWAY,
SUITE 150
(209) 668-5520

S BEECH STREET-STORM DRAIN PROFILES II
CAPITAL PROJECT NO. 23-033
THE CITY OF TURLOCK ROADS PROGRAM

VERIFY SCALE
0 1"

DRAWN BY: JR
REV. BY: ARM
CH. BY: AKM
DATE: 4/2/2024
SCALE: SEE SHEET
SEI PROJ NO: 22157

DRAWING NO.
37
SHEET:
37 OF 49

TRAFFIC CONTROL GENERAL NOTES

1.

VALIDATION: THE TRAFFIC CONTROL PLAN IS NOT VALID UNTIL WORK DATES ARE APPROVED. THE CONTRACTOR SHALL, PER SECTION 601-2 OF THE CITY SUPPLEMENT TO THE STANDARD SPECIFICATIONS FOR THE PUBLIC WORKS CONSTRUCTION, CONTACT THE PUBLIC WORKS TRAFFIC CONTROL SECTION AT (209) 668-5590 TO OBTAIN A PERMIT. THE CONTRACTOR MUST SUBMIT A COMPLETED TRAFFIC CONTROL PERMIT FOR A MINIMUM OF TWO (2) WORKING DAYS PRIOR TO STARTING WORK, OR FIVE (5) WORKING DAYS WHEN WORK WILL AFFECT A TRAFFIC SIGNAL.
2.

STANDARDS: THIS TRAFFIC CONTROL PLAN SHALL CONFORM TO EACH OF THE FOLLOWING MANUALS:

EDITION

DESCRIPTION

2016

CITY OF TURLOCK STANDARDS SPECIFICATIONS AND DRAWINGS

2018

CALTRANS STANDARD PLANS

2014

CALIFORNIA MANUAL ON UNIFORM TRAFFIC CONTROL DEVICES (CA MUTCD)
3.

NOTIFICATIONS: THE CONTRACTOR SHALL NOTIFY RELEVANT AGENCIES A MINIMUM OF SEVEN (7) WORKING DAYS PRIOR TO ANY EXCAVATION, CONSTRUCTION, OR TRAFFIC CONTROL.
4.

THE CONTRACTOR SHALL NOTIFY PROPERTY OWNERS AND TENANT A MINIMUM OF SEVEN (7) WORKING DAYS PRIOR TO CLOSURE OF DRIVEWAYS. THE CONTRACTOR SHALL POST SIGNS NOTIFYING THE PUBLIC A MINIMUM OF SEVEN (7) WORKING DAYS PRIOR TO CLOSURE OF STREETS.
5.

POSTING PARKING RESTRICTIONS: THE CONTRACTOR SHALL POST "TOW-AWAY/ NO PARKING" SIGNS SEVENTY TWO (72) HOURS IN ADVANCE OF PARKING REMOVAL. SIGNS SHALL INDICATE SPECIFIC DAYS, DATES, AND TIMES OF RESTRICTIONS.
6.

EXCAVATIONS: EXCEPT AS OTHERWISE SHOWN ON THE PLANS, TRENCHES SHALL BE BACKFILLED OR TRENCH-PLATED AT THE END OF EACH WORK DAY. AN ASPHALT RAMP SHALL BE PLACED AROUND EACH TRENCH PLATE TO PREVENT THE PLATE FROM BEING DISLODGE. UPON COMPLETION OF EXCAVATION BACK FILL, THE CONTRACTOR SHALL PROVIDE A SATISFACTORY SURFACE FOR TRAFFIC. WHEN CONSTRUCTION OPERATIONS ARE NOT ACTIVELY IN PROGRESS, THE CONTRACTOR SHALL MAINTAIN ALL TRAVEL LANES, BIKE LANES, AND PEDESTRIAN WALKWAYS OPEN TO THE APPROPRIATE TRAFFIC EXCEPT AS OTHERWISE SHOWN ON THE PLANS.
7.

RESTORATION OF THE TRAFFIC CONTROL DEVICES: THE CONTRACTOR SHALL REPAIR OR REPLACE TRAFFIC CONTROL DEVICES (INCLUDING TRAFFIC SIGNS, STRIPING, PAVEMENT MARKERS, PAVEMENT MARKINGS, LEGEND, CURB MARKING, LOOP DETECTORS, TRAFFIC SIGNAL EQUIPMENT, ETC) DAMAGED OR REMOVED AS A RESULT OF OPERATIONS AND NOT DESIGNATED FOR REMOVAL. REPAIRS AND REPLACEMENTS SHALL BE AT LEAST EQUAL TO EXISTING IMPROVEMENTS.
8.

TEMPORARY TRAFFIC SIGNAL DETECTION: THE CONTRACTOR SHALL INSTALL CITY APPROVED TEMPORARY VIDEO OR RADAR DETECTION WHEN EXISTING TRAFFIC SIGNAL DETECTION ARE DAMAGED, DISABLED, OR BECOME INEFFECTIVE DUE TO CONSTRUCTION FOR A PERIOD OF FIVE (5) OR MORE DAYS. THE CONTRACTOR SHALL COMPLETELY REMOVE ALL TEMPORARY TRAFFIC SIGNAL DETECTION EQUIPMENT AND RESTORE/INSTALL A CITY APPROVED PERMANENT VEHICLE DETECTION SYSTEM UPON COMPLETION OF CONSTRUCTION. ALL INSTALLATION AND REMOVALS ARE SUBJECT TO APPROVAL BY THE CITY ENGINEER.
9.

CHANGE IN WORK: THE CITY ENGINEER WILL OBSERVE THESE TRAFFIC CONTROL PLANS IN OPERATION AND RESERVE THE RIGHT TO MAKE ANY CHANGES AS FIELD CONDITIONS WARRANT. ANY CHANGES SHALL BE DOCUMENTED AND SUPERCEDE THESE PLANS.
10.

OPEN TRENCH: THE CONTRACTOR SHALL PLACE "OPEN TRENCH" SIGNS (C27(CA)) ON TYPE III BARRICADES WITHIN THE WORK ZONE, AHEAD OF MANY WORK AREA WHICH INCLUDES THE EXCESS OF THREE (3) INCHES IN DEPTH, PER CA MUTCD SECTION 6F.103 (CA) GUIDELINES.
11.

FOR WORK NOT COVERED BY THESE TRAFFIC CONTROL PLANS: THE CONTRACTOR SHALL PREPARE A TRAFFIC CONTROL WORKING DRAWINGS AND SUBMIT THEM TO THE CITY RESIDENT ENGINEER. THE CONTRACTOR SHALL ALLOW A MINIMUM OF TWENTY (20) WORKING DAYS FOR THE REVIEW OF THE WORKING DRAWINGS. UPON APPROVAL OF THE TRAFFIC CONTROL PLAN, THE PUBLIC WORKS TRAFFIC CONTROL SECTION WILL ISSUE A TRAFFIC CONTROL PLAN (TOP) PERMIT FOR THIS WORK.
12.

CONTRACTOR SHALL INSTALL UNEVEN PAVEMENT SIGNS C46 (CA) ALONG THE EDGE OF THE AREAS WHERE A STEP OF GREATER THAN 2" EXISTS WHETHER PARALLEL OR PERPENDICULAR TO THE DIRECTION OF TRAVEL.
13.

CONTRACTOR HAS THE OPTION TO WORK AT MULTIPLE LOCATIONS CONCURRENTLY. ADJACENT BLOCKS SHALL NOT BE REDUCED TO ONE-WAY TRAFFIC AT THE SAME TIME.

SEQUENCE OF CONSTRUCTION NOTES:

COLUMBIA AVENUE

- STAGE 1

1.

IMPLEMENT DETOUR PLAN PER SHEET 39.
2.

IMPLEMENT TRAFFIC CONTROL PLANS PER SHEET 40 FOR COLUMBIA AVENUE FROM WEST AVENUE S TO LANDER AVENUE
3.

CONSTRUCT THE SOUTH HALF OF COLUMBIA AVENUE BETWEEN WEST AVENUE S TO LANDER AVENUE
4.

AT THE COMPLETION OF FIRST BLOCK ON COLUMBIA AVENUE BETWEEN WEST AVENUE S AND FARR STREET, SHIFT TRAFFIC CONTROL AND CONSTRUCT THE SOUTH HALF OF COLUMBIA AVENUE FOR THE NEXT BLOCK TO THE EAST OF THE PRIOR BLOCK.
5.

REPEAT THE PROCESS UNTIL THE SOUTH HALF OF COLUMBIA AVENUE FROM WEST AVENUE S TO LANDER AVENUE IS CONSTRUCTED COMPLETELY.
6.

REMOVE ALL TRAFFIC CONTROL AND DETOUR DEVICES AND CONTINUE TO STAGE 2.
- STAGE 2

1.

IMPLEMENT DETOUR PLAN PER SHEET 39.

2.

IMPLEMENT TRAFFIC CONTROL PLANS PER SHEET 41 FOR COLUMBIA AVENUE FROM WEST AVENUE S TO LANDER AVENUE

3.

CONSTRUCT THE NORTH HALF OF COLUMBIA AVENUE BETWEEN WEST AVENUE S TO LANDER AVENUE

4.

AT THE COMPLETION OF FIRST BLOCK ON COLUMBIA AVENUE BETWEEN WEST AVENUE S AND FARR STREET, SHIFT TRAFFIC CONTROL AND CONSTRUCT THE NORTH HALF OF COLUMBIA AVENUE FOR THE NEXT BLOCK TO THE EAST OF THE PRIOR BLOCK.

5.

REPEAT THE PROCESS UNTIL THE NORTH HALF OF COLUMBIA AVENUE FROM WEST AVENUE S TO LANDER AVENUE IS CONSTRUCTED COMPLETELY.

6.

REMOVE ALL TRAFFIC CONTROL AND DETOUR DEVICES.
- FARR STREET
- STAGE 1

1.

IMPLEMENT DETOUR PLAN PER SHEET 39.

2.

IMPLEMENT TRAFFIC CONTROL PLANS PER SHEET 42 FOR FARR STREET FROM W MAIN STREET TO CASTOR STREET.

3.

CONSTRUCT THE EAST HALF OF FARR STREET BETWEEN W MAIN STREET AND CASTOR STREET.

4.

AT THE COMPLETION OF FIRST BLOCK ON FARR STREET BETWEEN W MAIN STREET AND COLUMBIA AVENUE, SHIFT TRAFFIC CONTROL AND CONSTRUCT THE EAST HALF OF FARR STREET FOR THE NEXT BLOCK TO THE SOUTH OF THE PRIOR BLOCK.

5.

REPEAT THE PROCESS UNTIL THE EAST HALF OF FARR STREET FROM W MAIN STREET TO CASTOR STREET IS CONSTRUCTED COMPLETELY.

6.

REMOVE ALL TRAFFIC CONTROL AND DETOUR DEVICES AND CONTINUE TO STAGE 2.

STAGE 2

1.

IMPLEMENT DETOUR PLAN PER SHEET 39.

2.

IMPLEMENT TRAFFIC CONTROL PLANS PER SHEET 43 FOR FARR STREET FROM W MAIN STREET TO CASTOR STREET.

3.

CONSTRUCT THE WEST HALF OF FARR STREET BETWEEN W MAIN STREET AND CASTOR STREET.

4.

AT THE COMPLETION OF FIRST BLOCK ON FARR STREET BETWEEN W MAIN STREET AND COLUMBIA AVENUE, SHIFT TRAFFIC CONTROL AND CONSTRUCT THE WEST HALF OF FARR STREET FOR THE NEXT BLOCK TO THE SOUTH OF THE PRIOR BLOCK.

5.

REPEAT THE PROCESS UNTIL THE WEST HALF OF FARR STREET FROM W MAIN STREET TO CASTOR STREET IS CONSTRUCTED COMPLETELY.

6.

REMOVE ALL TRAFFIC CONTROL AND DETOUR DEVICES.

LANE STREET

STAGE 1

1.

IMPLEMENT DETOUR PLAN PER SHEET 39.

2.

IMPLEMENT TRAFFIC CONTROL PLANS PER SHEET 46 FOR LANE STREET FROM HIGH STREET TO CASTOR STREET.

3.

CONSTRUCT THE EAST HALF OF LANE STREET BETWEEN HIGH STREET AND CASTOR STREET.

4.

AT THE COMPLETION OF THE EAST HALF OF LANE STREET BETWEEN HIGH STREET AND CASTOR STREET REMOVE ALL TRAFFIC CONTROL AND DETOUR DEVICES AND CONTINUE TO STAGE 2.

STAGE 2

1.

IMPLEMENT DETOUR PLAN PER SHEET 39.

2.

IMPLEMENT TRAFFIC CONTROL PLANS PER SHEET 47 FOR LANE STREET FROM HIGH STREET TO CASTOR STREET.

3.

CONSTRUCT THE WEST HALF OF LANE STREET BETWEEN HIGH STREET AND CASTOR STREET.

4.

AT THE COMPLETION OF THE WEST HALF OF LANE STREET BETWEEN HIGH STREET AND CASTOR STREET REMOVE ALL TRAFFIC CONTROL AND DETOUR DEVICES.

S. BEECH STREET

STAGE 1

1.

IMPLEMENT DETOUR PLAN PER SHEET 39.

2.

IMPLEMENT TRAFFIC CONTROL PLANS PER SHEET 44 FOR S. BEECH STREET FROM W MAIN STREET TO S. BEECH STREET AT DEAD END.

3.

CONSTRUCT THE EAST HALF OF S. BEECH STREET BETWEEN W MAIN STREET AND S. BEECH STREET AT DEAD END.

4.

AT THE COMPLETION OF FIRST BLOCK ON S. BEECH STREET BETWEEN W MAIN STREET AND COLUMBIA AVENUE, SHIFT TRAFFIC CONTROL AND CONSTRUCT THE EAST HALF OF S. BEECH STREET FOR THE NEXT BLOCK TO THE SOUTH OF THE PRIOR BLOCK.

5.

REPEAT THE PROCESS UNTIL THE EAST HALF OF S. BEECH STREET FROM W MAIN STREET TO S. BEECH STREET AT DEAD END IS CONSTRUCTED COMPLETELY.

6.

REMOVE ALL TRAFFIC CONTROL AND DETOUR DEVICES AND CONTINUE TO STAGE 2.

STAGE 2

1.

IMPLEMENT DETOUR PLAN PER SHEET 39.

2.

IMPLEMENT TRAFFIC CONTROL PLANS PER SHEET 45 FOR S. BEECH STREET FROM W MAIN STREET TO S. BEECH STREET AT DEAD END.

3.

CONSTRUCT THE WEST HALF OF S. BEECH STREET BETWEEN W MAIN STREET AND S. BEECH STREET AT DEAD END.

4.

AT THE COMPLETION OF FIRST BLOCK ON S. BEECH STREET BETWEEN W MAIN STREET AND COLUMBIA AVENUE, SHIFT TRAFFIC CONTROL AND CONSTRUCT THE WEST HALF OF S. BEECH STREET FOR THE NEXT BLOCK TO THE SOUTH OF THE PRIOR BLOCK.

5.

REPEAT THE PROCESS UNTIL THE WEST HALF OF S. BEECH STREET FROM W MAIN STREET TO S. BEECH STREET AT DEAD END IS CONSTRUCTED COMPLETELY.

6.

REMOVE ALL TRAFFIC CONTROL AND DETOUR DEVICES.

S. LAUREL STREET

STAGE 1

1.

IMPLEMENT DETOUR PLAN PER SHEET 39.

2.

IMPLEMENT TRAFFIC CONTROL PLANS PER SHEET 48 FOR S. LAUREL STREET FROM COLUMBIA AVENUE TO VERMONT AVENUE.

3.

CONSTRUCT THE EAST HALF OF S. LAUREL STREET BETWEEN COLUMBIA AVENUE AND VERMONT AVENUE.

4.

AT THE COMPLETION OF FIRST BLOCK ON S. LAUREL STREET BETWEEN COLUMBIA AVENUE AND HIGH STREET, SHIFT TRAFFIC CONTROL AND CONSTRUCT THE EAST HALF OF S. LAUREL STREET FOR THE NEXT BLOCK TO THE SOUTH OF THE PRIOR BLOCK.

5.

REPEAT THE PROCESS UNTIL THE EAST HALF OF S. LAUREL STREET FROM COLUMBIA AVENUE TO VERMONT AVENUE IS CONSTRUCTED COMPLETELY.

6.

REMOVE ALL TRAFFIC CONTROL AND DETOUR DEVICES AND CONTINUE TO STAGE 2.

STAGE 2

1.

IMPLEMENT DETOUR PLAN PER SHEET 39.

2.

IMPLEMENT TRAFFIC CONTROL PLANS PER SHEET 49 FOR S. LAUREL STREET FROM COLUMBIA AVENUE TO VERMONT AVENUE.

3.

CONSTRUCT THE WEST HALF OF S. LAUREL STREET BETWEEN COLUMBIA AVENUE AND VERMONT AVENUE.

4.

AT THE COMPLETION OF FIRST BLOCK ON S. LAUREL STREET BETWEEN COLUMBIA AVENUE AND HIGH STREET, SHIFT TRAFFIC CONTROL AND CONSTRUCT THE WEST HALF OF S. LAUREL STREET FOR THE NEXT BLOCK TO THE SOUTH OF THE PRIOR BLOCK.

5.

REPEAT THE PROCESS UNTIL THE WEST HALF OF S. LAUREL STREET FROM COLUMBIA AVENUE TO VERMONT AVENUE IS CONSTRUCTED COMPLETELY.

6.

REMOVE ALL TRAFFIC CONTROL AND DETOUR DEVICES.

NOTE: SPEED CATEGORY TO BE DETERMINED BY THE HIGHWAY AGENCY

TABLE 6H-3			
ROAD TYPE	DISTANCE BETWEEN SIGNS		
	A	B	C
URBAN (LOW SPEED)	100 FEET	100 FEET	100 FEET
URBAN (HIGH SPEED)	350 FEET	350 FEET	350 FEET
RURAL	500 FEET	500 FEET	500FEET
EXPRESS / FREEWAY	1000 FEET	1500 FEET	2640 FEET

Know what's below.
Call before you dig.

NOTE:
ALL REFERENCES AND WRITTEN
DIMENSIONS SHALL SUPERCEDE
ALL SCALED DISTANCES AND
SHALL BE VERIFIED IN THE
FIELD. ANY DISCREPANCY
SHALL BE BROUGHT TO THE
ATTENTION OF THE ENGINEER
PRIOR TO THE COMMENCEMENT
OF WORK

DATE SIGNED: 04/02/24

3428 Brookside Road
Stockton, California 95219
209-943-2021
www.siegfriedeng.com

■ CIVIL ■ SURVEYING
■ STRUCTURAL ■ PLANNING
■ LANDSCAPE ■ ATHLETIC
■ ARCHITECTURE ■ FACILITY DESIGN

CITY OF TURLOCK PUBLIC WORKS DEPARTMENT
ENGINEERING DIVISION
156 S. BROADWAY,
SUITE 150
(209) 668-5520

TRAFFIC CONTROL
TRAFFIC CONTROL NOTES
CAPITAL PROJECT NO. 23-033
THE CITY OF TURLOCK ROADS PROGRAM

VERIFY SCALE

0 1"

DRAWN BY: JR

REV. BY: ARM

CH. BY: AKM

DATE: 4/2/2024

SCALE: SEE SHEET

SEI PROJ NO: 22157

DRAWING NO.


38

SHEET:


38 OF 49

FILE: F:\22projects\22157 City of Turlock Road CIP\Plans and Graphics\Improvement Plans\22157 C-32 TRAFFIC CONTROL NOTES.dwg

DATE & TIME PLOTTED: 4/02/24 3:20 PM

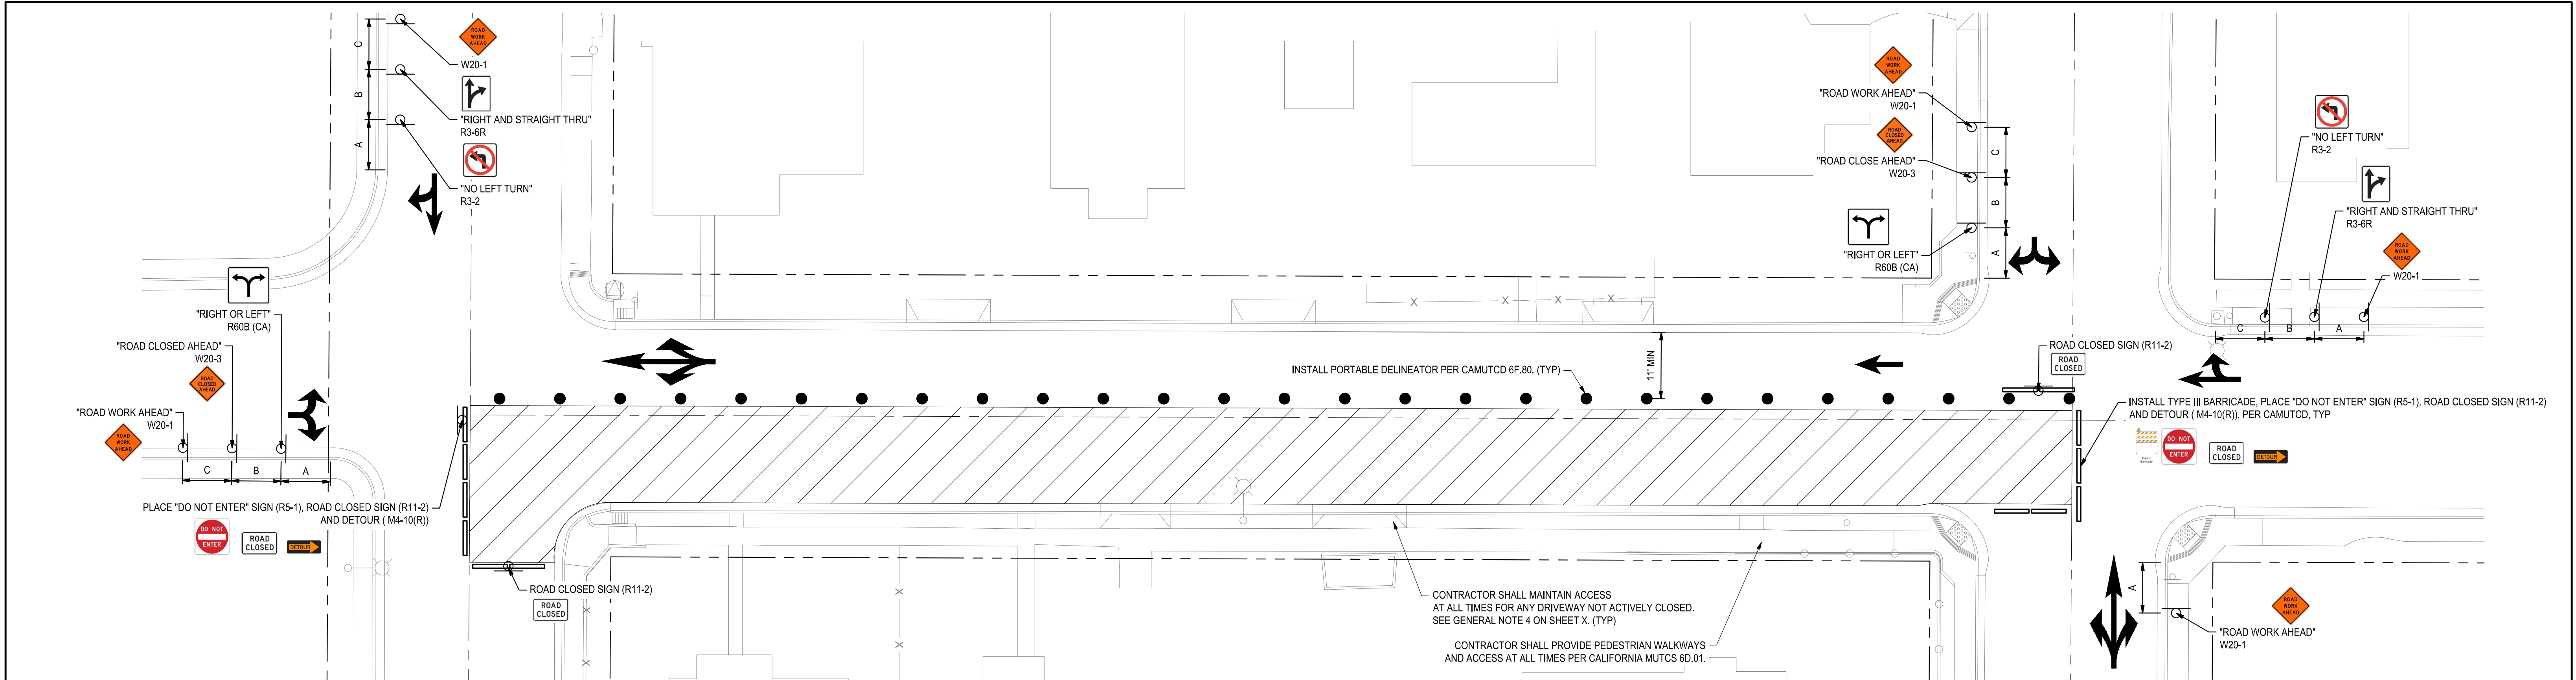

TRAFFIC CONTROL PLAN
CENTERLINE SIDE STREET TO CENTERLINE SIDE STREET STAGE 1
NOT TO SCALE

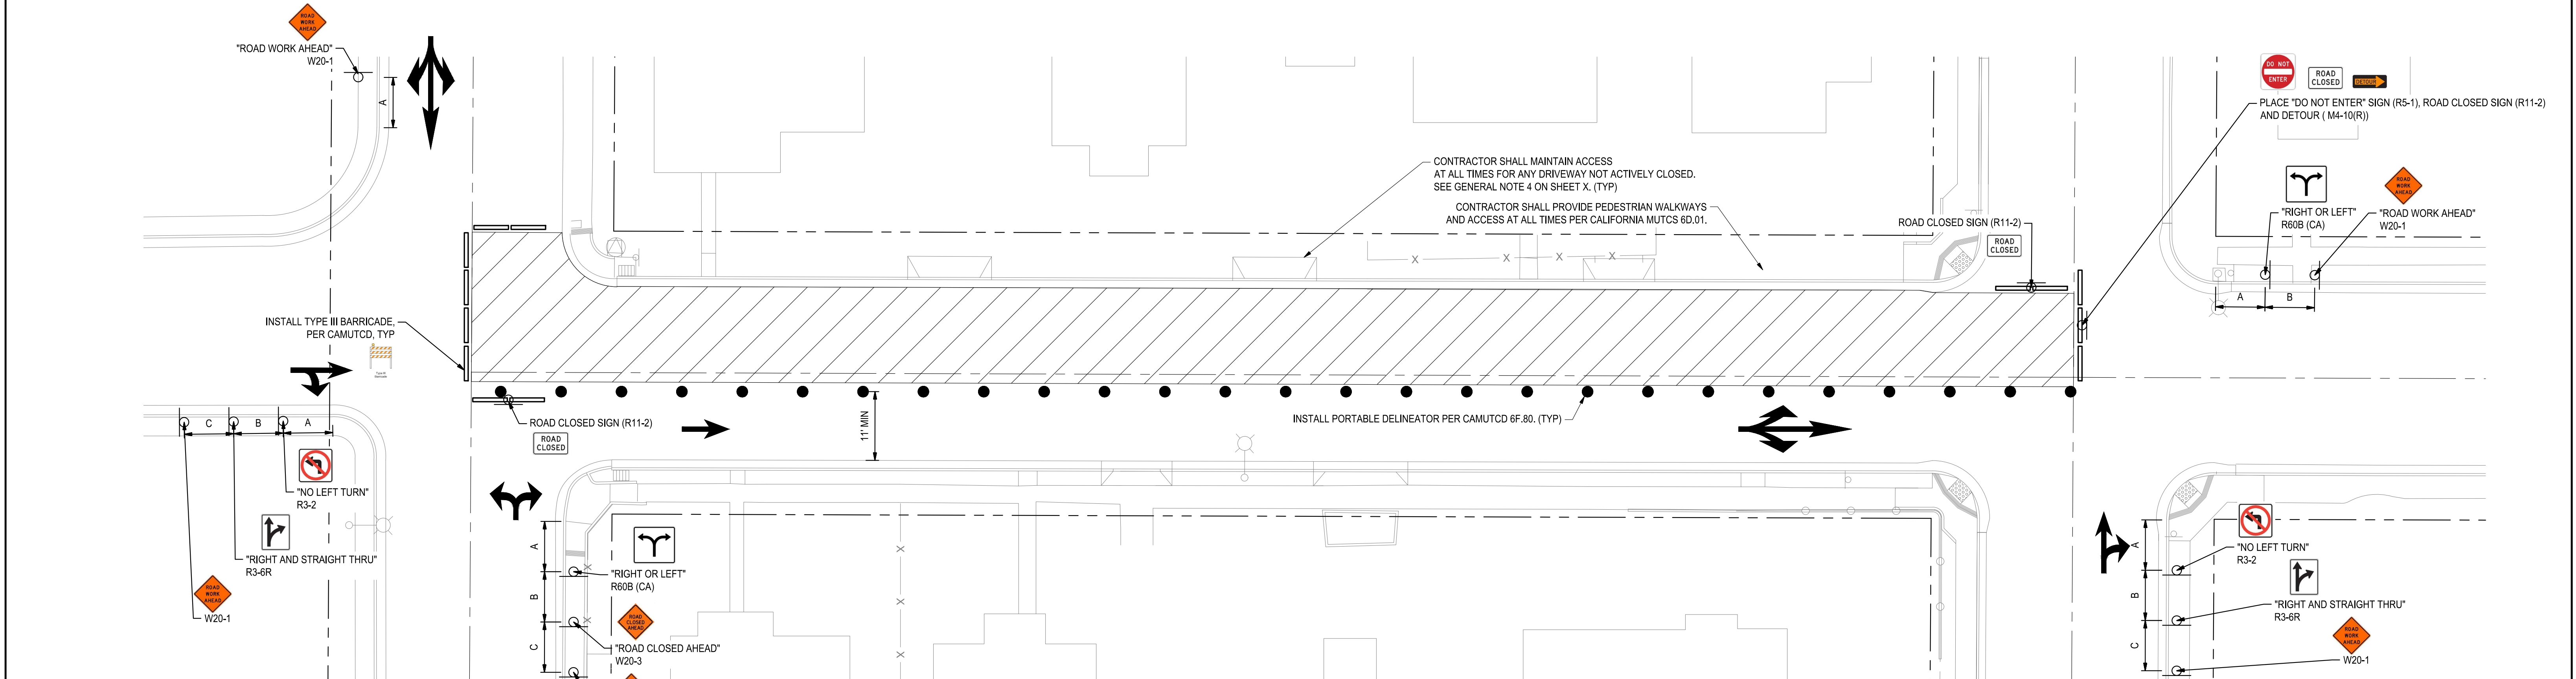


TRAFFIC CONTROL PLAN
CENTERLINE SIDE STREET TO CENTERLINE SIDE STREET STAGE 2
NOT TO SCALE

The diagram illustrates a road closure on Columbia Avenue between West Avenue S and Lander Street. The closure is indicated by a grey shaded area across the center of the road. Traffic flow is shown with arrows: northbound (top) and southbound (bottom). Key streets shown include W Main Street, High Street, Farr Street, Lane Street, Spruce Street, S Beech Street, S Orange Street, S Laurel Street, Locust Street, and Lander Street. Signage is detailed with labels: W20-1 (Road Ahead), W20-2 (Detour Ahead), R3-1 (No Right Turn), M4-10(R) (Right Turn), M4-10(L) (Left Turn), and W20-1 (Road Ahead). A note specifies: "PLACE 'DO NOT ENTER' SIGN (R5-1) & ROAD CLOSED SIGN (R11-2) ON FOUR (4) TYPE III BARRICADE". Lane markings include 'A' for travel lanes and 'B' for the closed area. The diagram is oriented with West Avenue S on the left and Lander Street on the right.

NOTE: SPEED CATEGORY TO BE DETERMINED BY THE HIGHWAY AGENCY

ROAD TYPE	DISTANCE BETWEEN SIGNS		
	A	B	C
URBAN (LOW SPEED)	100 FEET	100 FEET	100 FEET
URBAN (HIGH SPEED)	350 FEET	350 FEET	350 FEET
RURAL	500 FEET	500 FEET	500FEET
EXPRESS / FREEWAY	1000 FEET	1500 FEET	2640 FEET

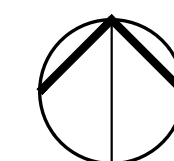


The diagram illustrates a construction zone on Columbia Avenue, which is closed from West Avenue S to Lander Street. Traffic is detoured onto High Street and then back onto Columbia Avenue. The following table summarizes the signage and equipment requirements for each intersection and section of the project.


Location / Section	Signage & Equipment Requirements
West Avenue S	W20-1 (Road Work Ahead), M4-10(L) (Detour Left), M4-10(R) (Detour Right)
Between West Avenue S and Farr Street	W20-1 (Road Work Ahead)
Farr Street	W20-1 (Road Work Ahead), R3-2 (No Left Turn)
Between Farr Street and Spruce Street	W20-1 (Road Work Ahead), R3-2 (No Left Turn)
Spruce Street	W20-1 (Road Work Ahead), R3-2 (No Left Turn)
Between Spruce Street and S Orange Street	W20-1 (Road Work Ahead), R3-2 (No Left Turn)
S Orange Street	W20-1 (Road Work Ahead), R3-2 (No Left Turn)
Between S Orange Street and S Laurel Street	W20-1 (Road Work Ahead), R3-2 (No Left Turn)
S Laurel Street	W20-1 (Road Work Ahead), R3-2 (No Left Turn)
Between S Laurel Street and Locust Street	W20-1 (Road Work Ahead), R3-2 (No Left Turn)
Locust Street	W20-1 (Road Work Ahead), R3-2 (No Left Turn)
Between Locust Street and Lander Street	W20-1 (Road Work Ahead), R3-2 (No Left Turn), W20-2 (Detour Ahead), R3-1 (No Right Turn), M4-10(L) (Detour Left), M4-10(R) (Detour Right)
Lander Street	W20-1 (Road Work Ahead), W20-2 (Detour Ahead), R3-1 (No Right Turn), R3-2 (No Left Turn), W20-2 (Detour Ahead), W20-1 (Road Work Ahead), R5-1 (Do Not Enter), R11-2 (Road Closed), and four Type III Barricades

NOTE: SPEED CATEGORY TO BE DETERMINED BY THE HIGHWAY AGENCY

ROAD TYPE	DISTANCE BETWEEN SIGNS		
	A	B	C
URBAN (LOW SPEED)	100 FEET	100 FEET	100 FEET
URBAN (HIGH SPEED)	350 FEET	350 FEET	350 FEET
RURAL	500 FEET	500 FEET	500FEET
EXPRESS / FREEWAY	1000 FEET	1500 FEET	2640 FEET

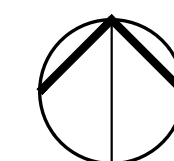


NOTE: FOR DIMENSION "A", "B", "C", SEE TABLE 6H-3 THIS SHEET.

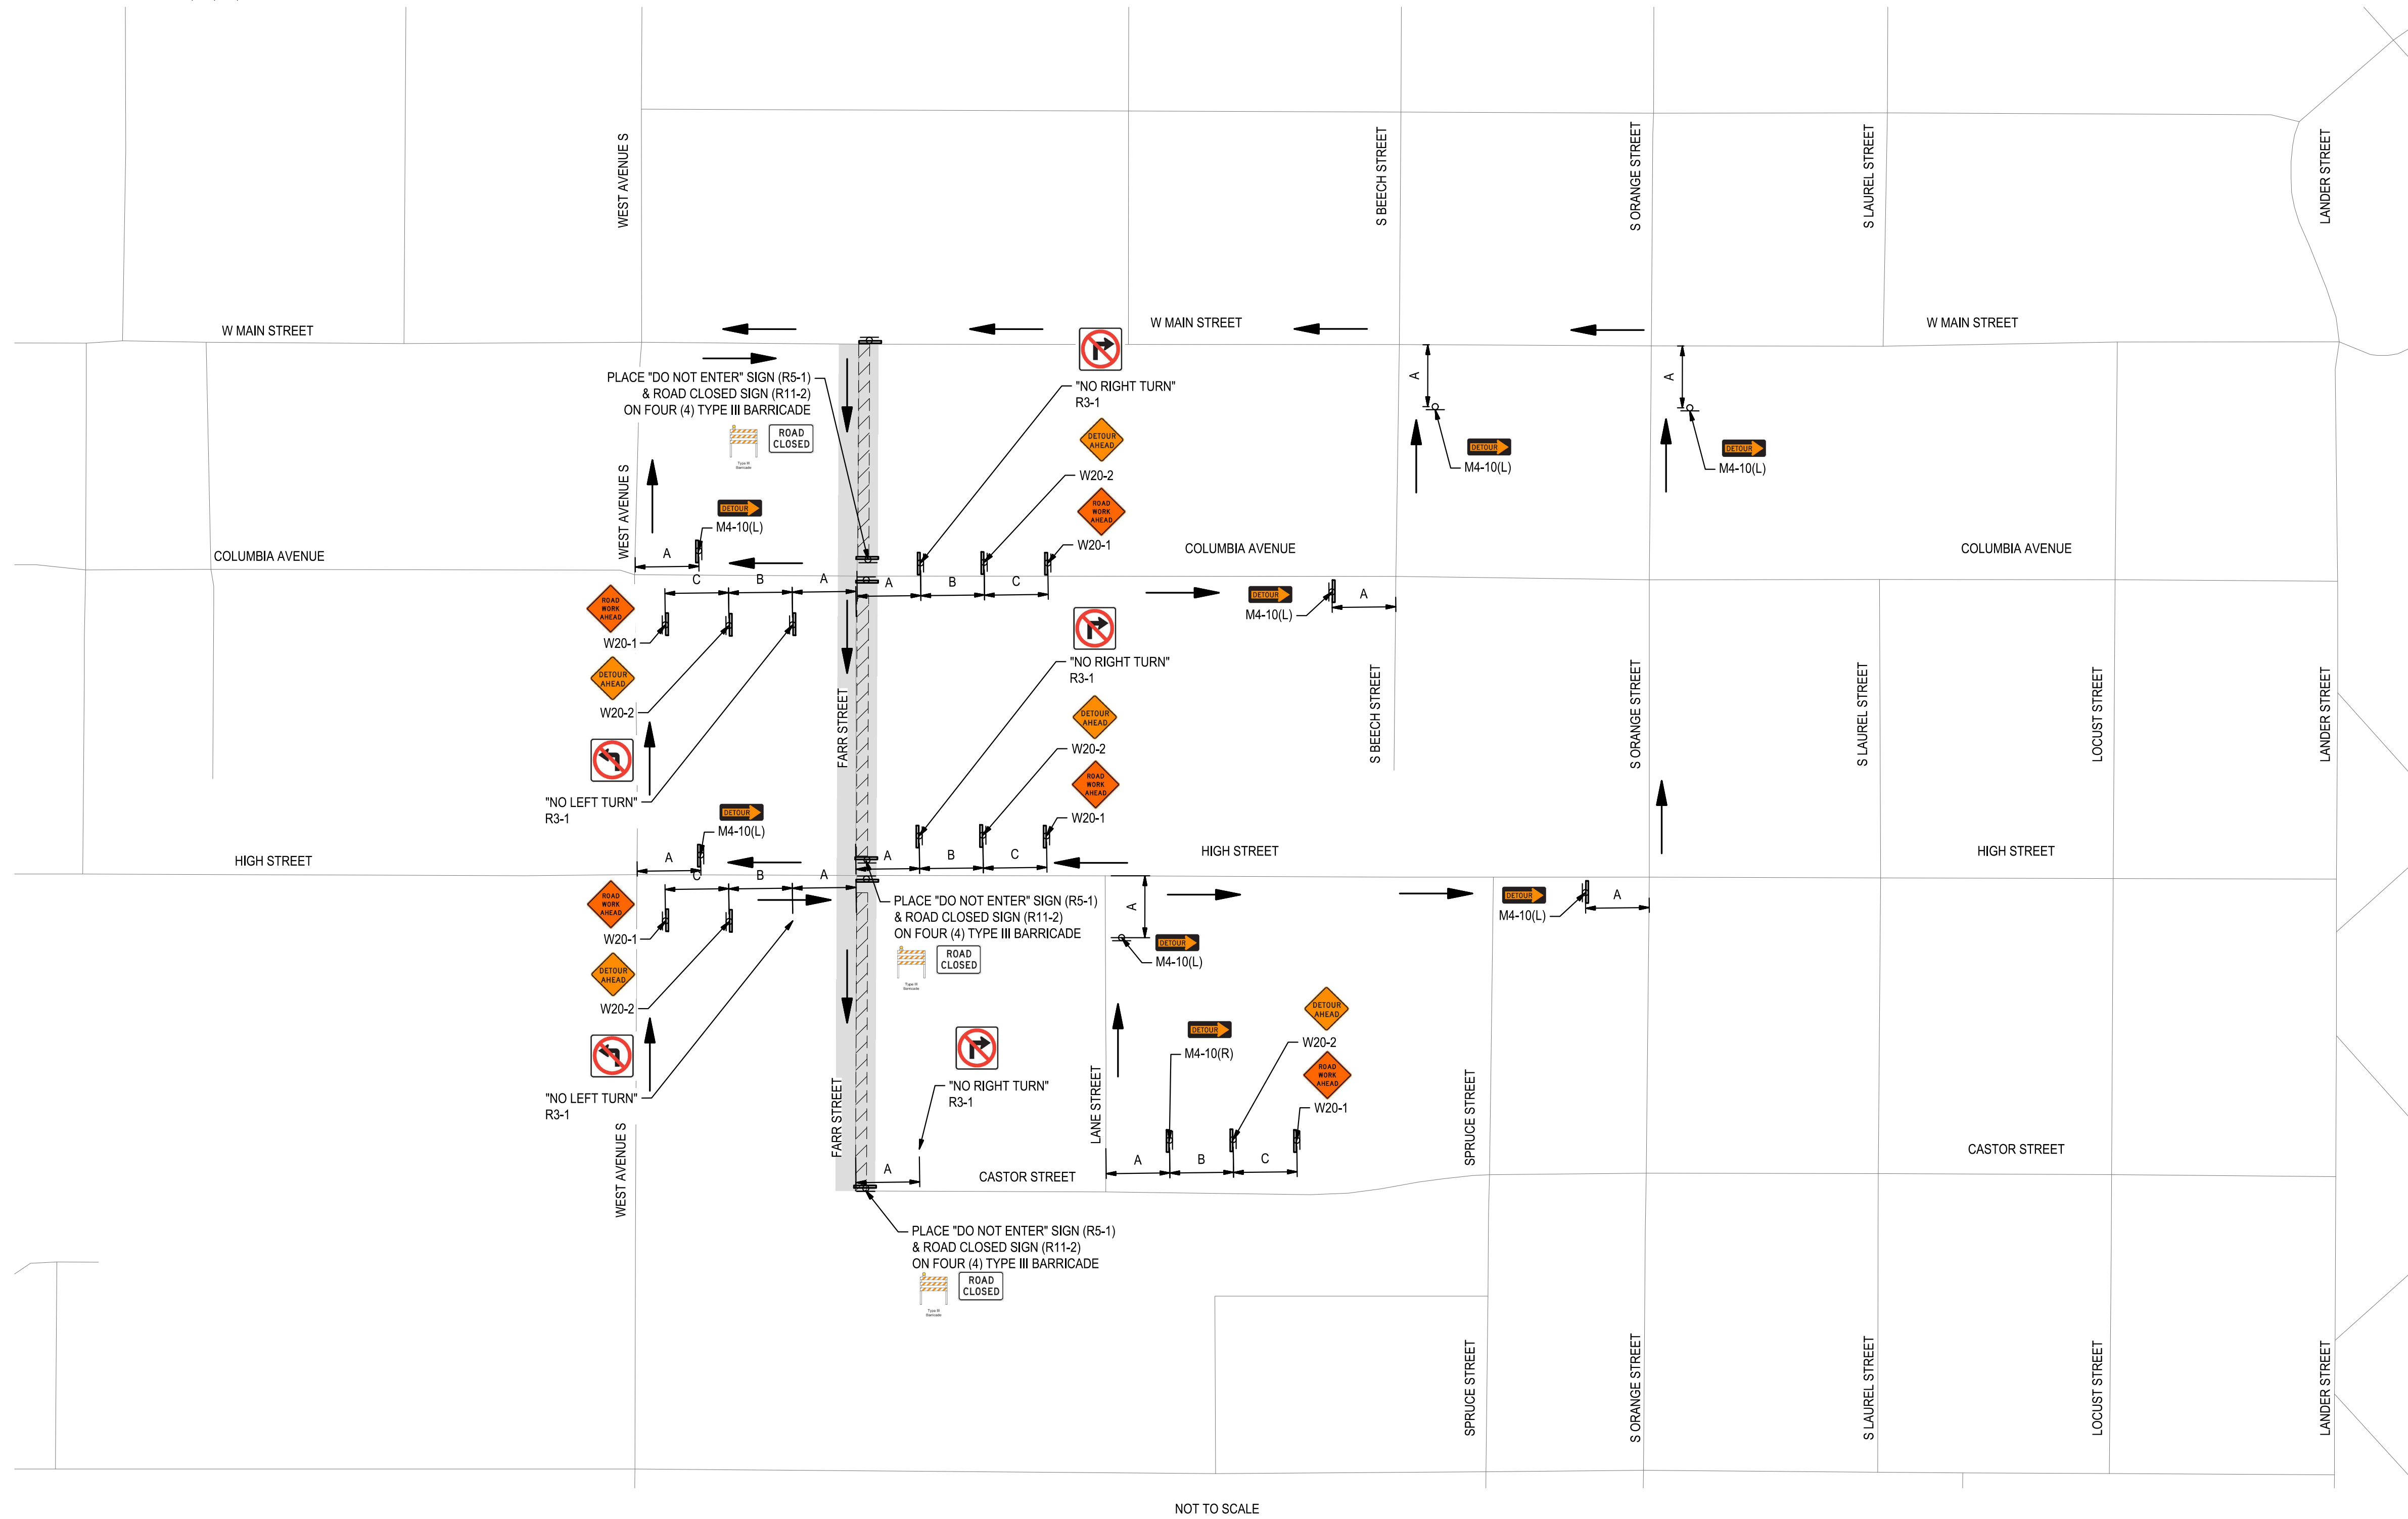

NOTE: SPEED CATEGORY TO BE DETERMINED BY THE HIGHWAY AGENCY

TABLE 6H-3			
ROAD TYPE	DISTANCE BETWEEN SIGNS		
	A	B	C
URBAN (LOW SPEED)	100 FEET	100 FEET	100 FEET
URBAN (HIGH SPEED)	350 FEET	350 FEET	350 FEET
RURAL	500 FEET	500 FEET	500FEET
EXPRESS / FREEWAY	1000 FEET	1500 FEET	2640 FEET

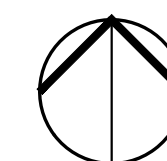

NOTE:
ALL REFERENCES AND WRITTEN
DIMENSIONS SHALL SUPERCEDE
ALL SCALED DISTANCES AND
SHALL BE VERIFIED IN THE
FIELD. ANY DISCREPANCY
SHALL BE BROUGHT TO THE
ATTENTION OF THE ENGINEER
PRIOR TO THE COMMENCEMENT
OF WORK



DATE SIGNED: 04/02/24



SIEGFRIED

3428 Brookside Road
Stockton, California 95219
209-943-2021
www.siegfriedeng.com

- CIVIL
- STRUCTURAL
- LANDSCAPE
- ARCHITECTURE
- SURVEYING
- PLANNING
- ATHLETIC FACILITY DESIGN



CITY OF TURLOCK PUBLIC WORKS DEPARTMENT
ENGINEERING DIVISION
156 S. BROADWAY,
SUITE 150
(209) 668-5520


TRAFFIC CONTROL
FARR STREET STAGE 1-TRAFFIC CONTROL
CAPITAL PROJECT NO. 23-033
THE CITY OF TURLOCK ROADS PROGRAM

VERIFY SCALE
0 1"

DRAWN BY: JR
REV. BY: ARM
CH. BY: AKM
DATE: 4/2/2024
SCALE: SEE SHEET
SEI PROJ NO: 22157


DRAWING NO.
42
SHEET:
42 OF 49

NOTE: FOR DIMENSION "A", "B", "C", SEE TABLE 6H-3 THIS SHEET.

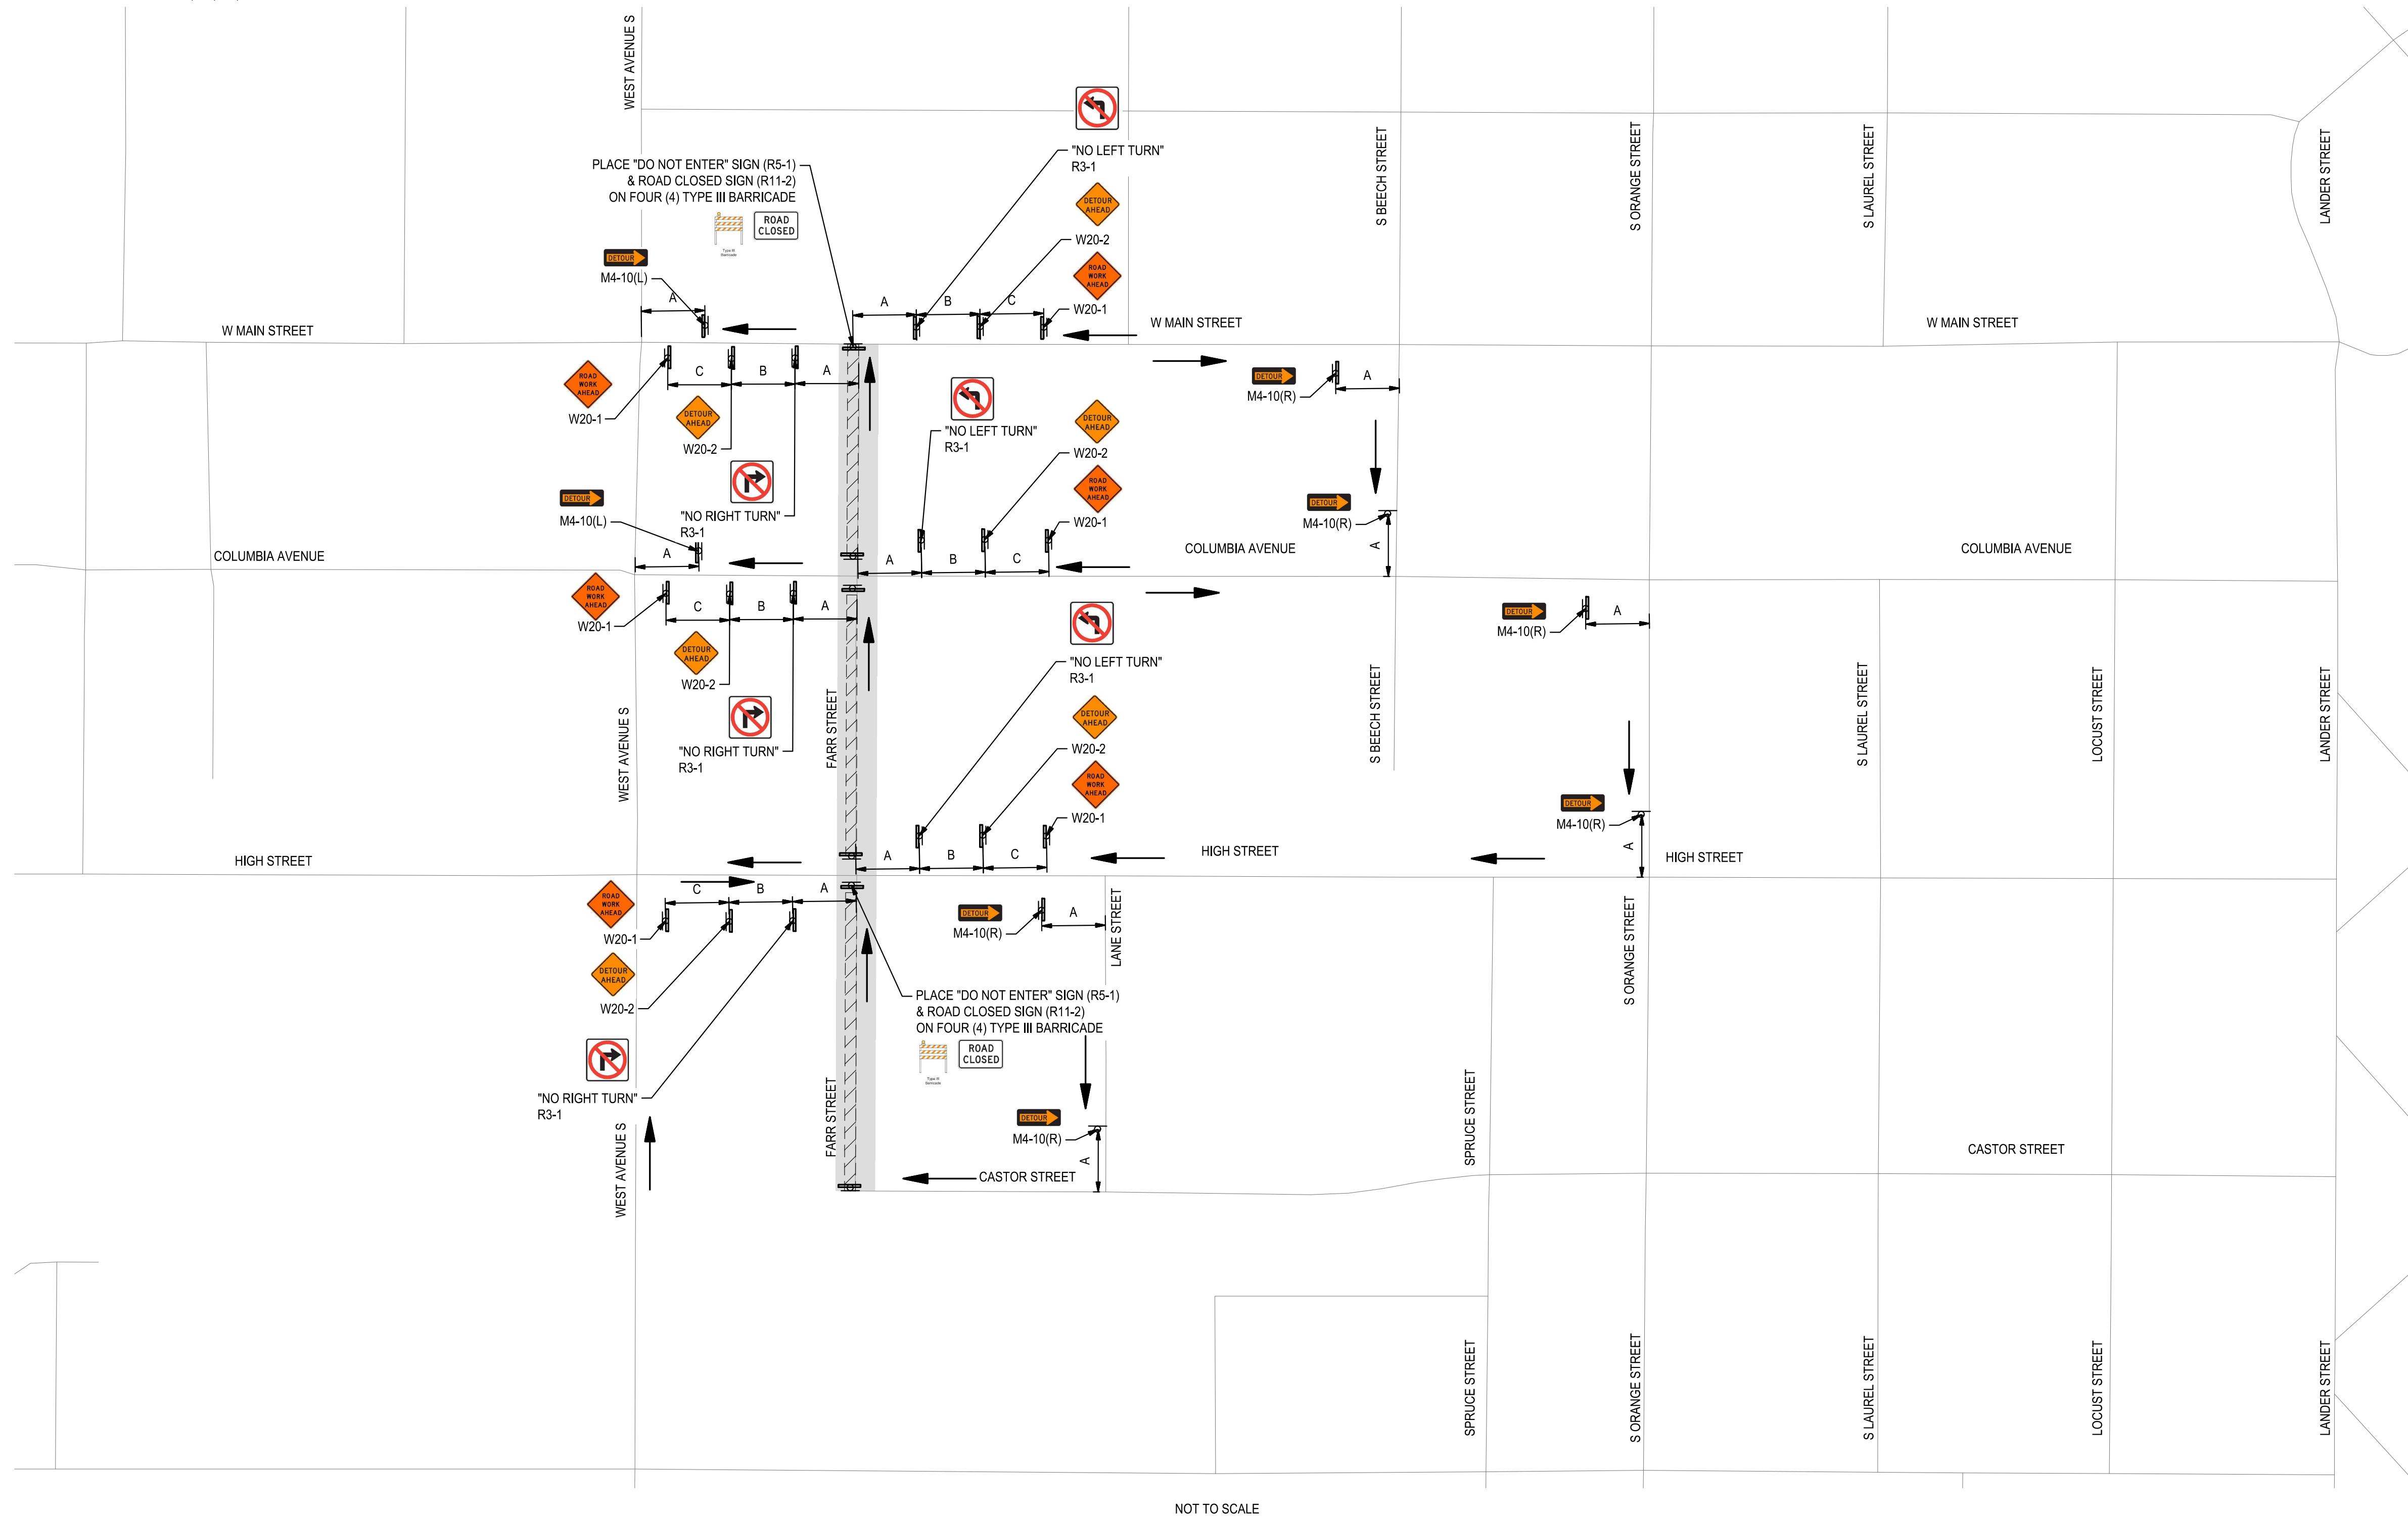

NOTE: SPEED CATEGORY TO BE DETERMINED BY THE HIGHWAY AGENCY

TABLE 6H-3			
ROAD TYPE	DISTANCE BETWEEN SIGNS		
	A	B	C
URBAN (LOW SPEED)	100 FEET	100 FEET	100 FEET
URBAN (HIGH SPEED)	350 FEET	350 FEET	350 FEET
RURAL	500 FEET	500 FEET	500FEET
EXPRESS / FREEWAY	1000 FEET	1500 FEET	2640 FEET

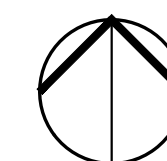

Know what's below.
Call before you dig.

NOTE:
ALL REFERENCES AND WRITTEN
DIMENSIONS SHALL SUPERCEDE
ALL SCALED DISTANCES AND
SHALL BE VERIFIED IN THE
FIELD. ANY DISCREPANCY
SHALL BE BROUGHT TO THE
ATTENTION OF THE ENGINEER
PRIOR TO THE COMMENCEMENT
OF WORK




DATE SIGNED: 04/02/24



SIEGFRIED

3428 Brookside Road
Stockton, California 95219
209-943-2021
www.siegfriedeng.com

- CIVIL
- STRUCTURAL
- LANDSCAPE
- ARCHITECTURE
- SURVEYING
- PLANNING
- ATHLETIC
- FACILITY DESIGN

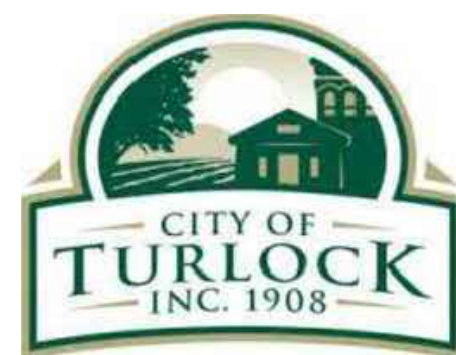

CITY OF TURLOCK PUBLIC WORKS DEPARTMENT
ENGINEERING DIVISION
156 S. BROADWAY,
SUITE 150
(209) 668-5520

TRAFFIC CONTROL
FARR STREET STAGE 2-TRAFFIC CONTROL
CAPITAL PROJECT NO. 23-033
THE CITY OF TURLOCK ROADS PROGRAM

VERIFY SCALE

0 1"

DRAWN BY: JR

REV. BY: ARM

CH. BY: AKM

DATE: 4/2/2024

SCALE: SEE SHEET

SEI PROJ NO: 22157

DRAWING NO.

43


SHEET:

43 OF 49

FILE: F:\22projects\22157 City of Turlock Road CIP\Plans and Graphics\Improvement Plans\22157 C-34 TRAFFIC CONTROL SHEETS.dwg

4/02/24 3:21 PM


NOTE: FOR DIMENSION "A", "B", "C", SEE TABLE 6H-3 THIS SHEET.

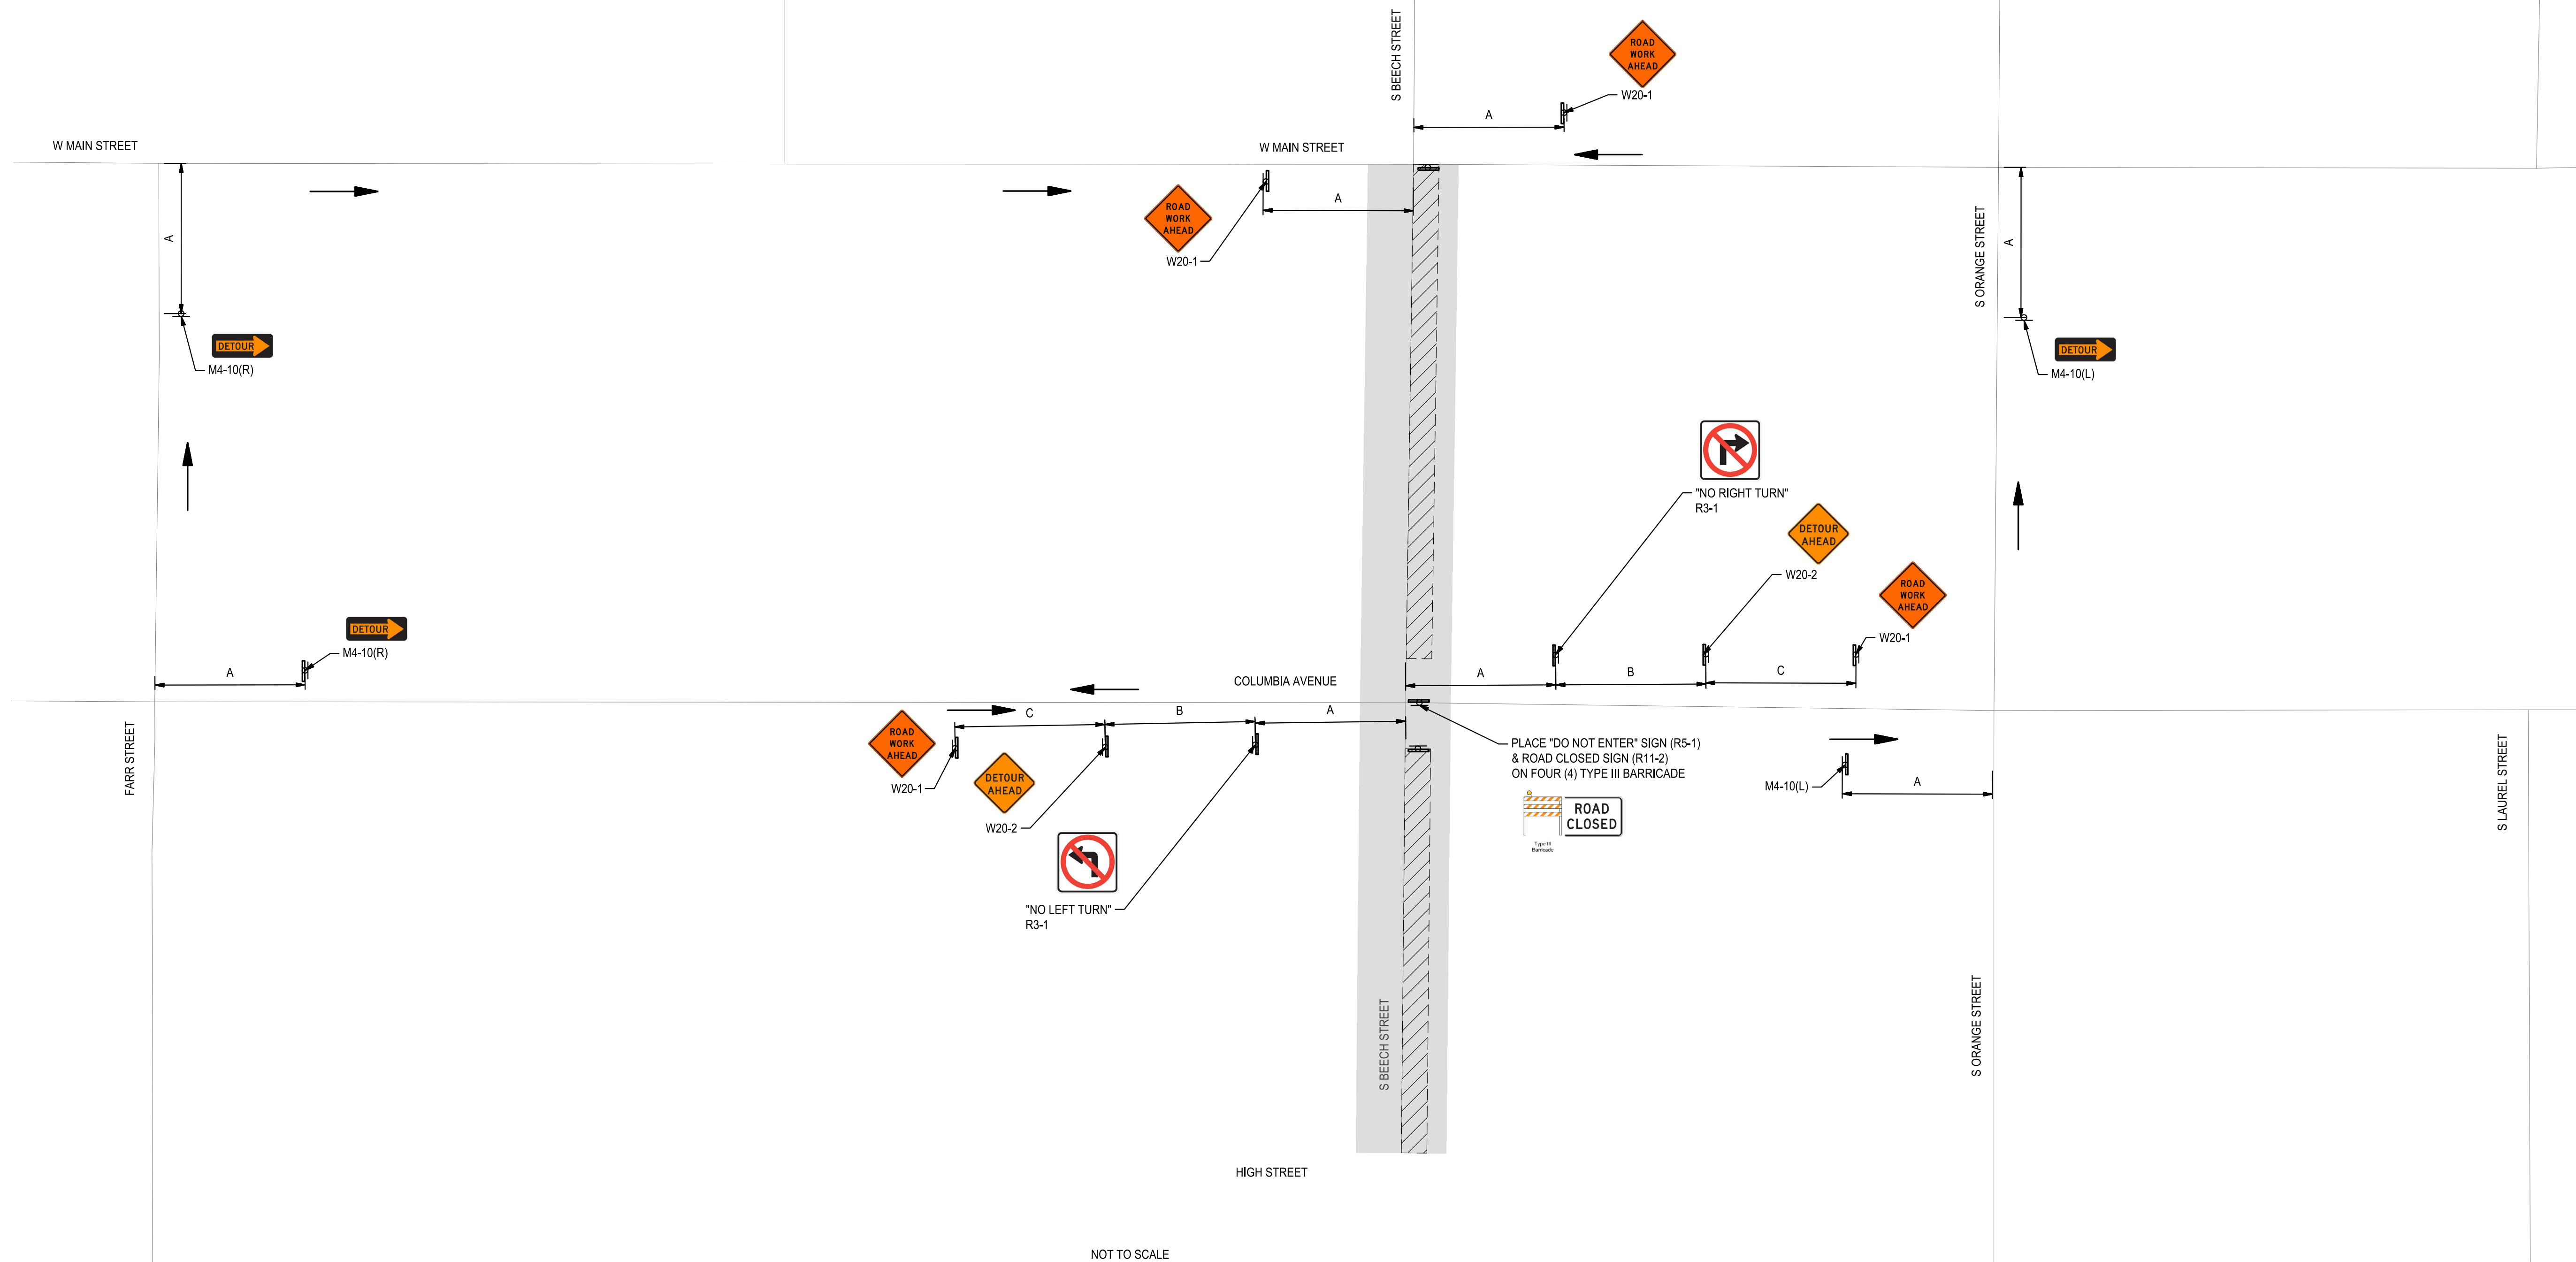

NOT TO SCALE

NOTE: SPEED CATEGORY TO BE DETERMINED BY THE HIGHWAY AGENCY

TABLE 6H-3			
ROAD TYPE	DISTANCE BETWEEN SIGNS		
	A	B	C
URBAN (LOW SPEED)	100 FEET	100 FEET	100 FEET
URBAN (HIGH SPEED)	350 FEET	350 FEET	350 FEET
RURAL	500 FEET	500 FEET	500FEET
EXPRESS / FREEWAY	1000 FEET	1500 FEET	2640 FEET

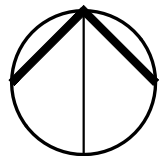

Know what's below.
Call before you dig.

NOTE:
ALL REFERENCES AND WRITTEN
DIMENSIONS SHALL SUPERCEDE
ALL SCALED DISTANCES AND
SHALL BE VERIFIED IN THE
FIELD. ANY DISCREPANCY
SHALL BE BROUGHT TO THE
ATTENTION OF THE ENGINEER
PRIOR TO THE COMMENCEMENT
OF WORK



DATE SIGNED: 04/02/24



SIEGFRIED

3428 Brookside Road
Stockton, California 95219
209-943-2021
www.siegfriedeng.com

■ CIVIL ■ SURVEYING
■ STRUCTURAL ■ PLANNING
■ LANDSCAPE ■ ATHLETIC
■ ARCHITECTURE ■ FACILITY DESIGN



CITY OF TURLOCK PUBLIC WORKS DEPARTMENT
ENGINEERING DIVISION
156 S. BROADWAY,
SUITE 150
(209) 668-5520

TRAFFIC CONTROL
S. BEECH STREET STAGE 1-TRAFFIC CONTROL
CAPITAL PROJECT NO. 23-033
THE CITY OF TURLOCK ROADS PROGRAM

VERIFY SCALE

0 1"

DRAWN BY: JR

REV. BY: ARM

CH. BY: AKM

DATE: 4/2/2024

SCALE: SEE SHEET

SEI PROJ NO: 22157

DRAWING NO.

44


SHEET:

44 OF 49

FILE: F:\22projects\22157 City of Turlock Road CIP\Plans and Graphics\Improvement Plans\22157 C-34 TRAFFIC CONTROL SHEETS.dwg


DATE & TIME PLOTTED: 4/02/24 3:21 PM

NOTE: FOR DIMENSION "A", "B", "C", SEE TABLE 6H-3 THIS SHEET.

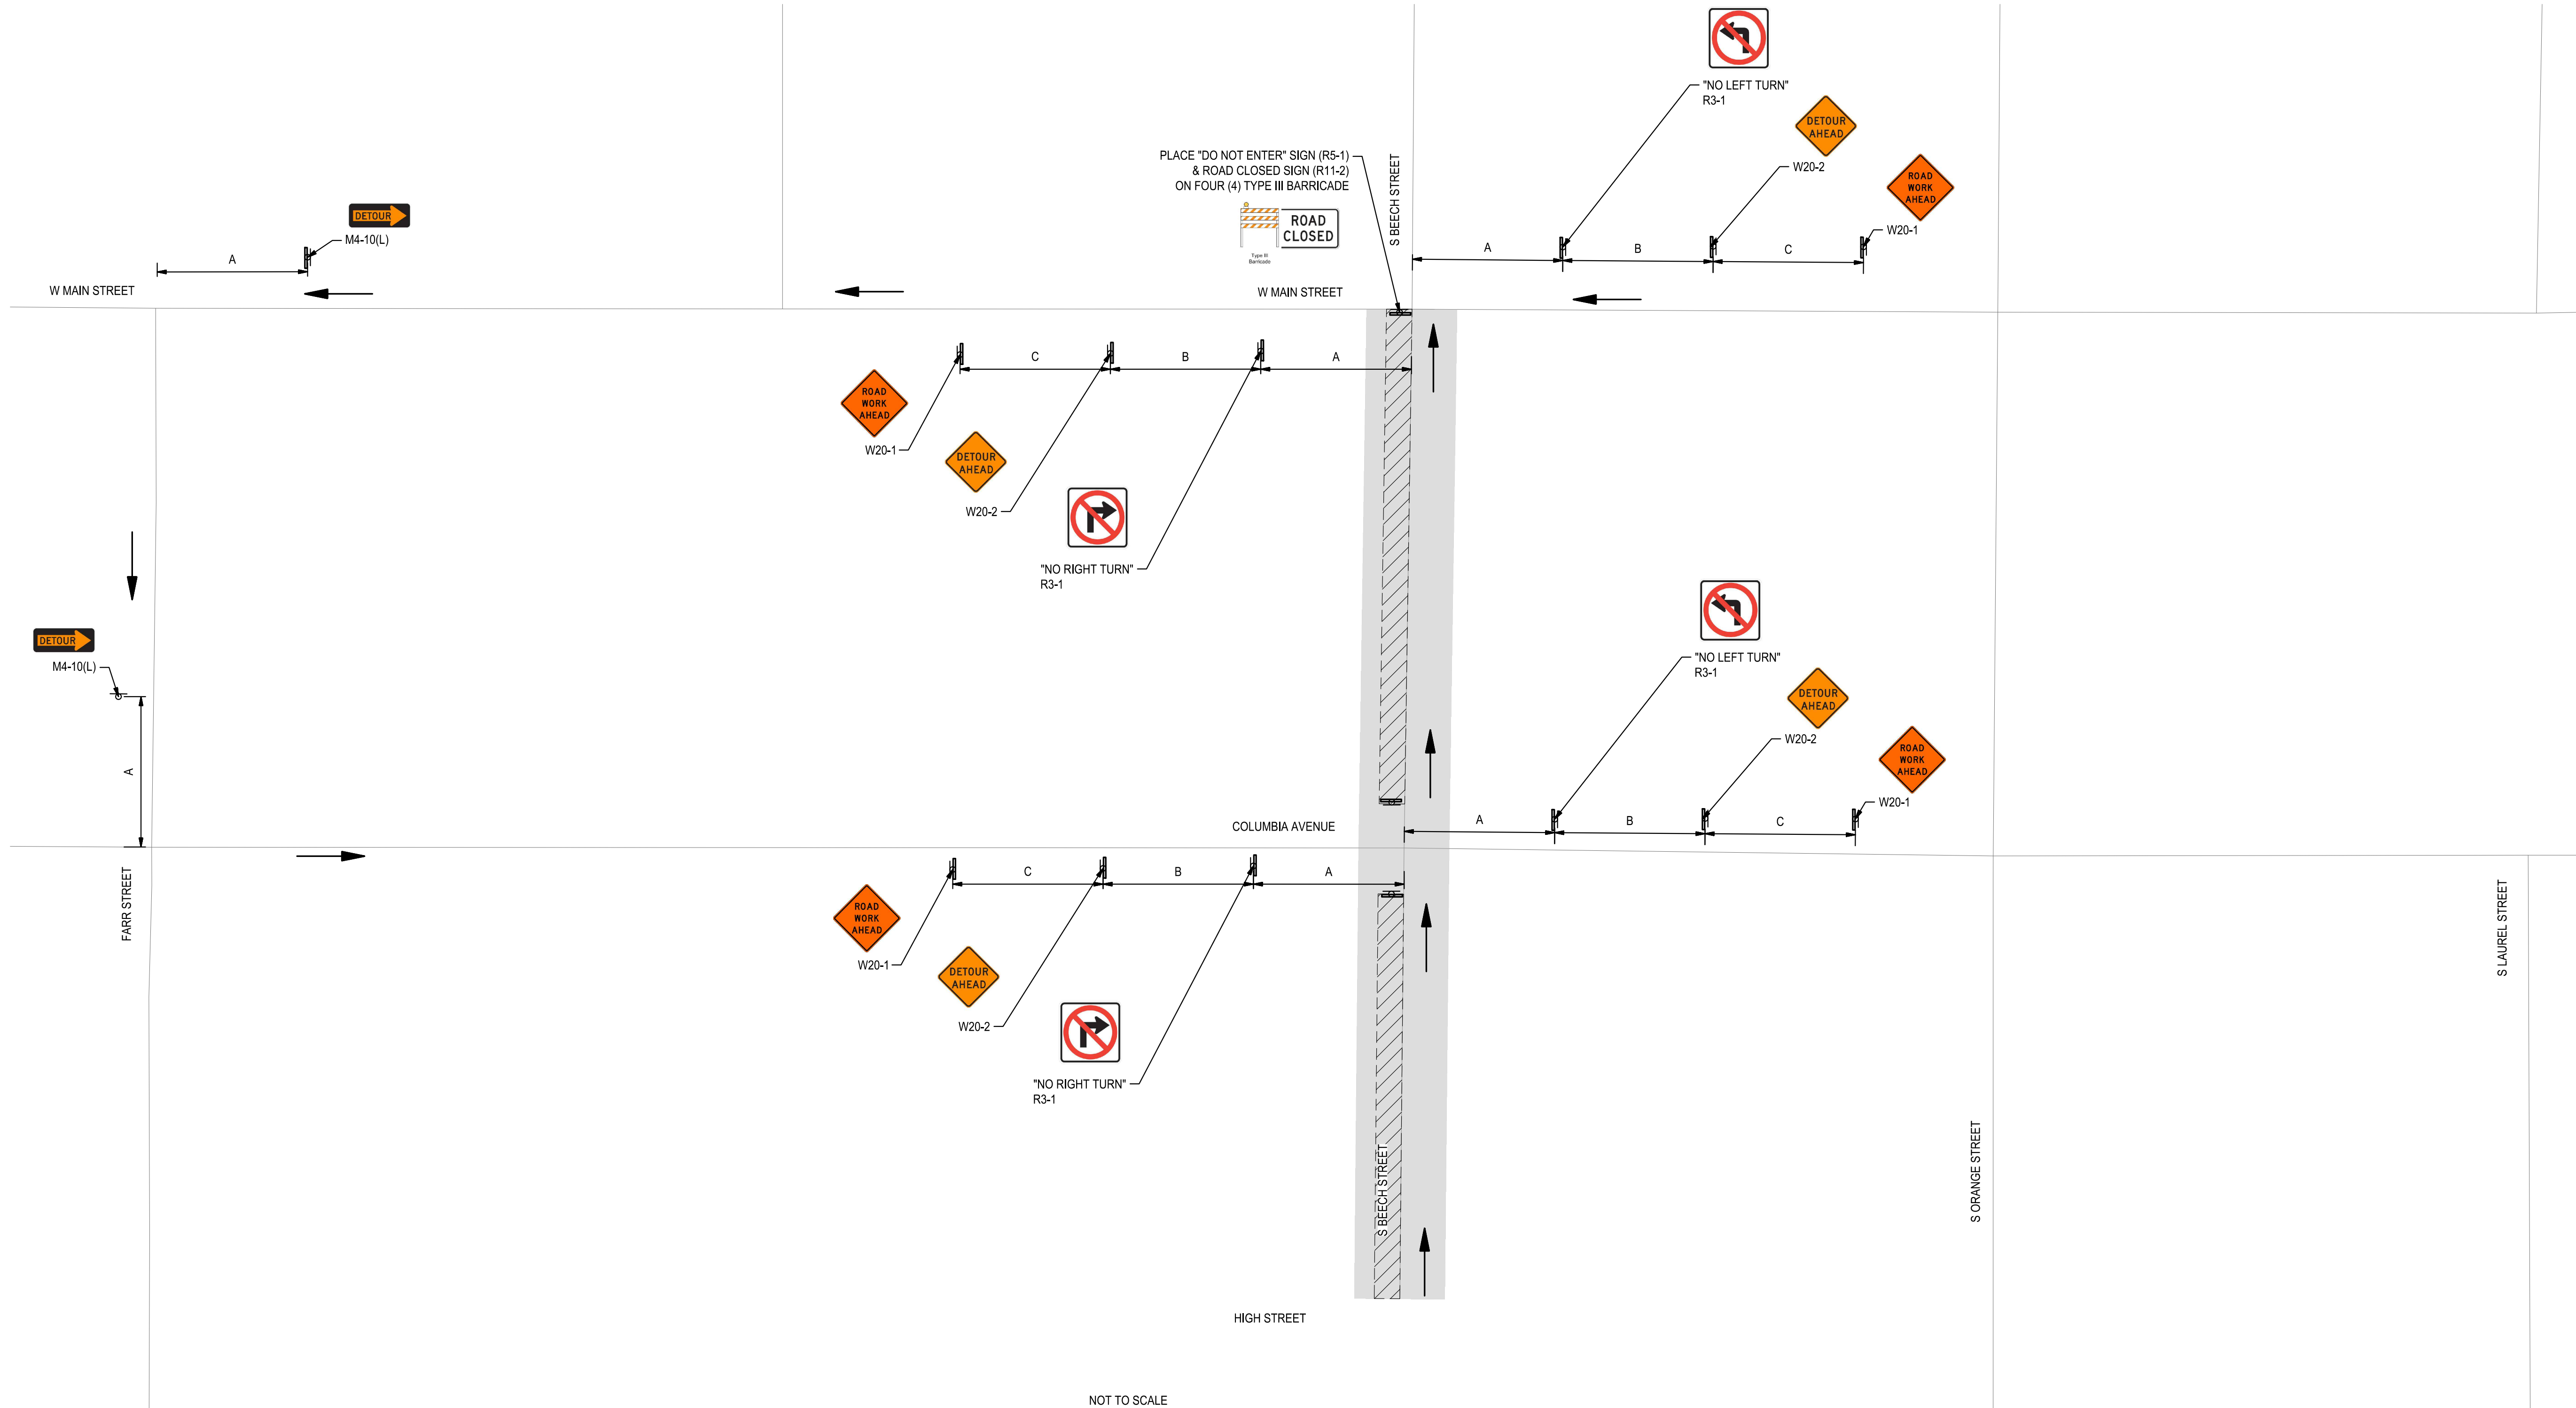

NOTE: SPEED CATEGORY TO BE DETERMINED BY THE HIGHWAY AGENCY

TABLE 6H-3			
ROAD TYPE	DISTANCE BETWEEN SIGNS		
	A	B	C
URBAN (LOW SPEED)	100 FEET	100 FEET	100 FEET
URBAN (HIGH SPEED)	350 FEET	350 FEET	350 FEET
RURAL	500 FEET	500 FEET	500FEET
EXPRESS / FREEWAY	1000 FEET	1500 FEET	2640 FEET

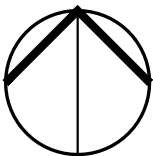

NOTE:
ALL REFERENCES AND WRITTEN
DIMENSIONS SHALL SUPERCEDE
ALL SCALED DISTANCES AND
SHALL BE VERIFIED IN THE
FIELD. ANY DISCREPANCY
SHALL BE BROUGHT TO THE
ATTENTION OF THE ENGINEER
PRIOR TO THE COMMENCEMENT
OF WORK



DATE SIGNED: 04/02/24



SIEGFRIED

3428 Brookside Road
Stockton, California 95219
209-943-2021
www.siegfriedeng.com

■ CIVIL ■ SURVEYING
■ STRUCTURAL ■ PLANNING
■ LANDSCAPE ■ ATHLETIC
■ ARCHITECTURE ■ FACILITY DESIGN



CITY OF TURLOCK PUBLIC WORKS DEPARTMENT
ENGINEERING DIVISION
156 S. BROADWAY,
SUITE 150
(209) 668-5520

TRAFFIC CONTROL
S. BEECH STREET STAGE 2-TRAFFIC CONTROL
CAPITAL PROJECT NO. 23-033
THE CITY OF TURLOCK ROADS PROGRAM

VERIFY SCALE

0 1"

DRAWN BY: JR

REV. BY: ARM

CH. BY: AKM

DATE: 4/2/2024

SCALE: SEE SHEET

SEI PROJ NO: 22157


DRAWING NO.

45

SHEET:


45 OF 49

NOTE: FOR DIMENSION "A", "B", "C", SEE TABLE 6H-3 THIS SHEET.

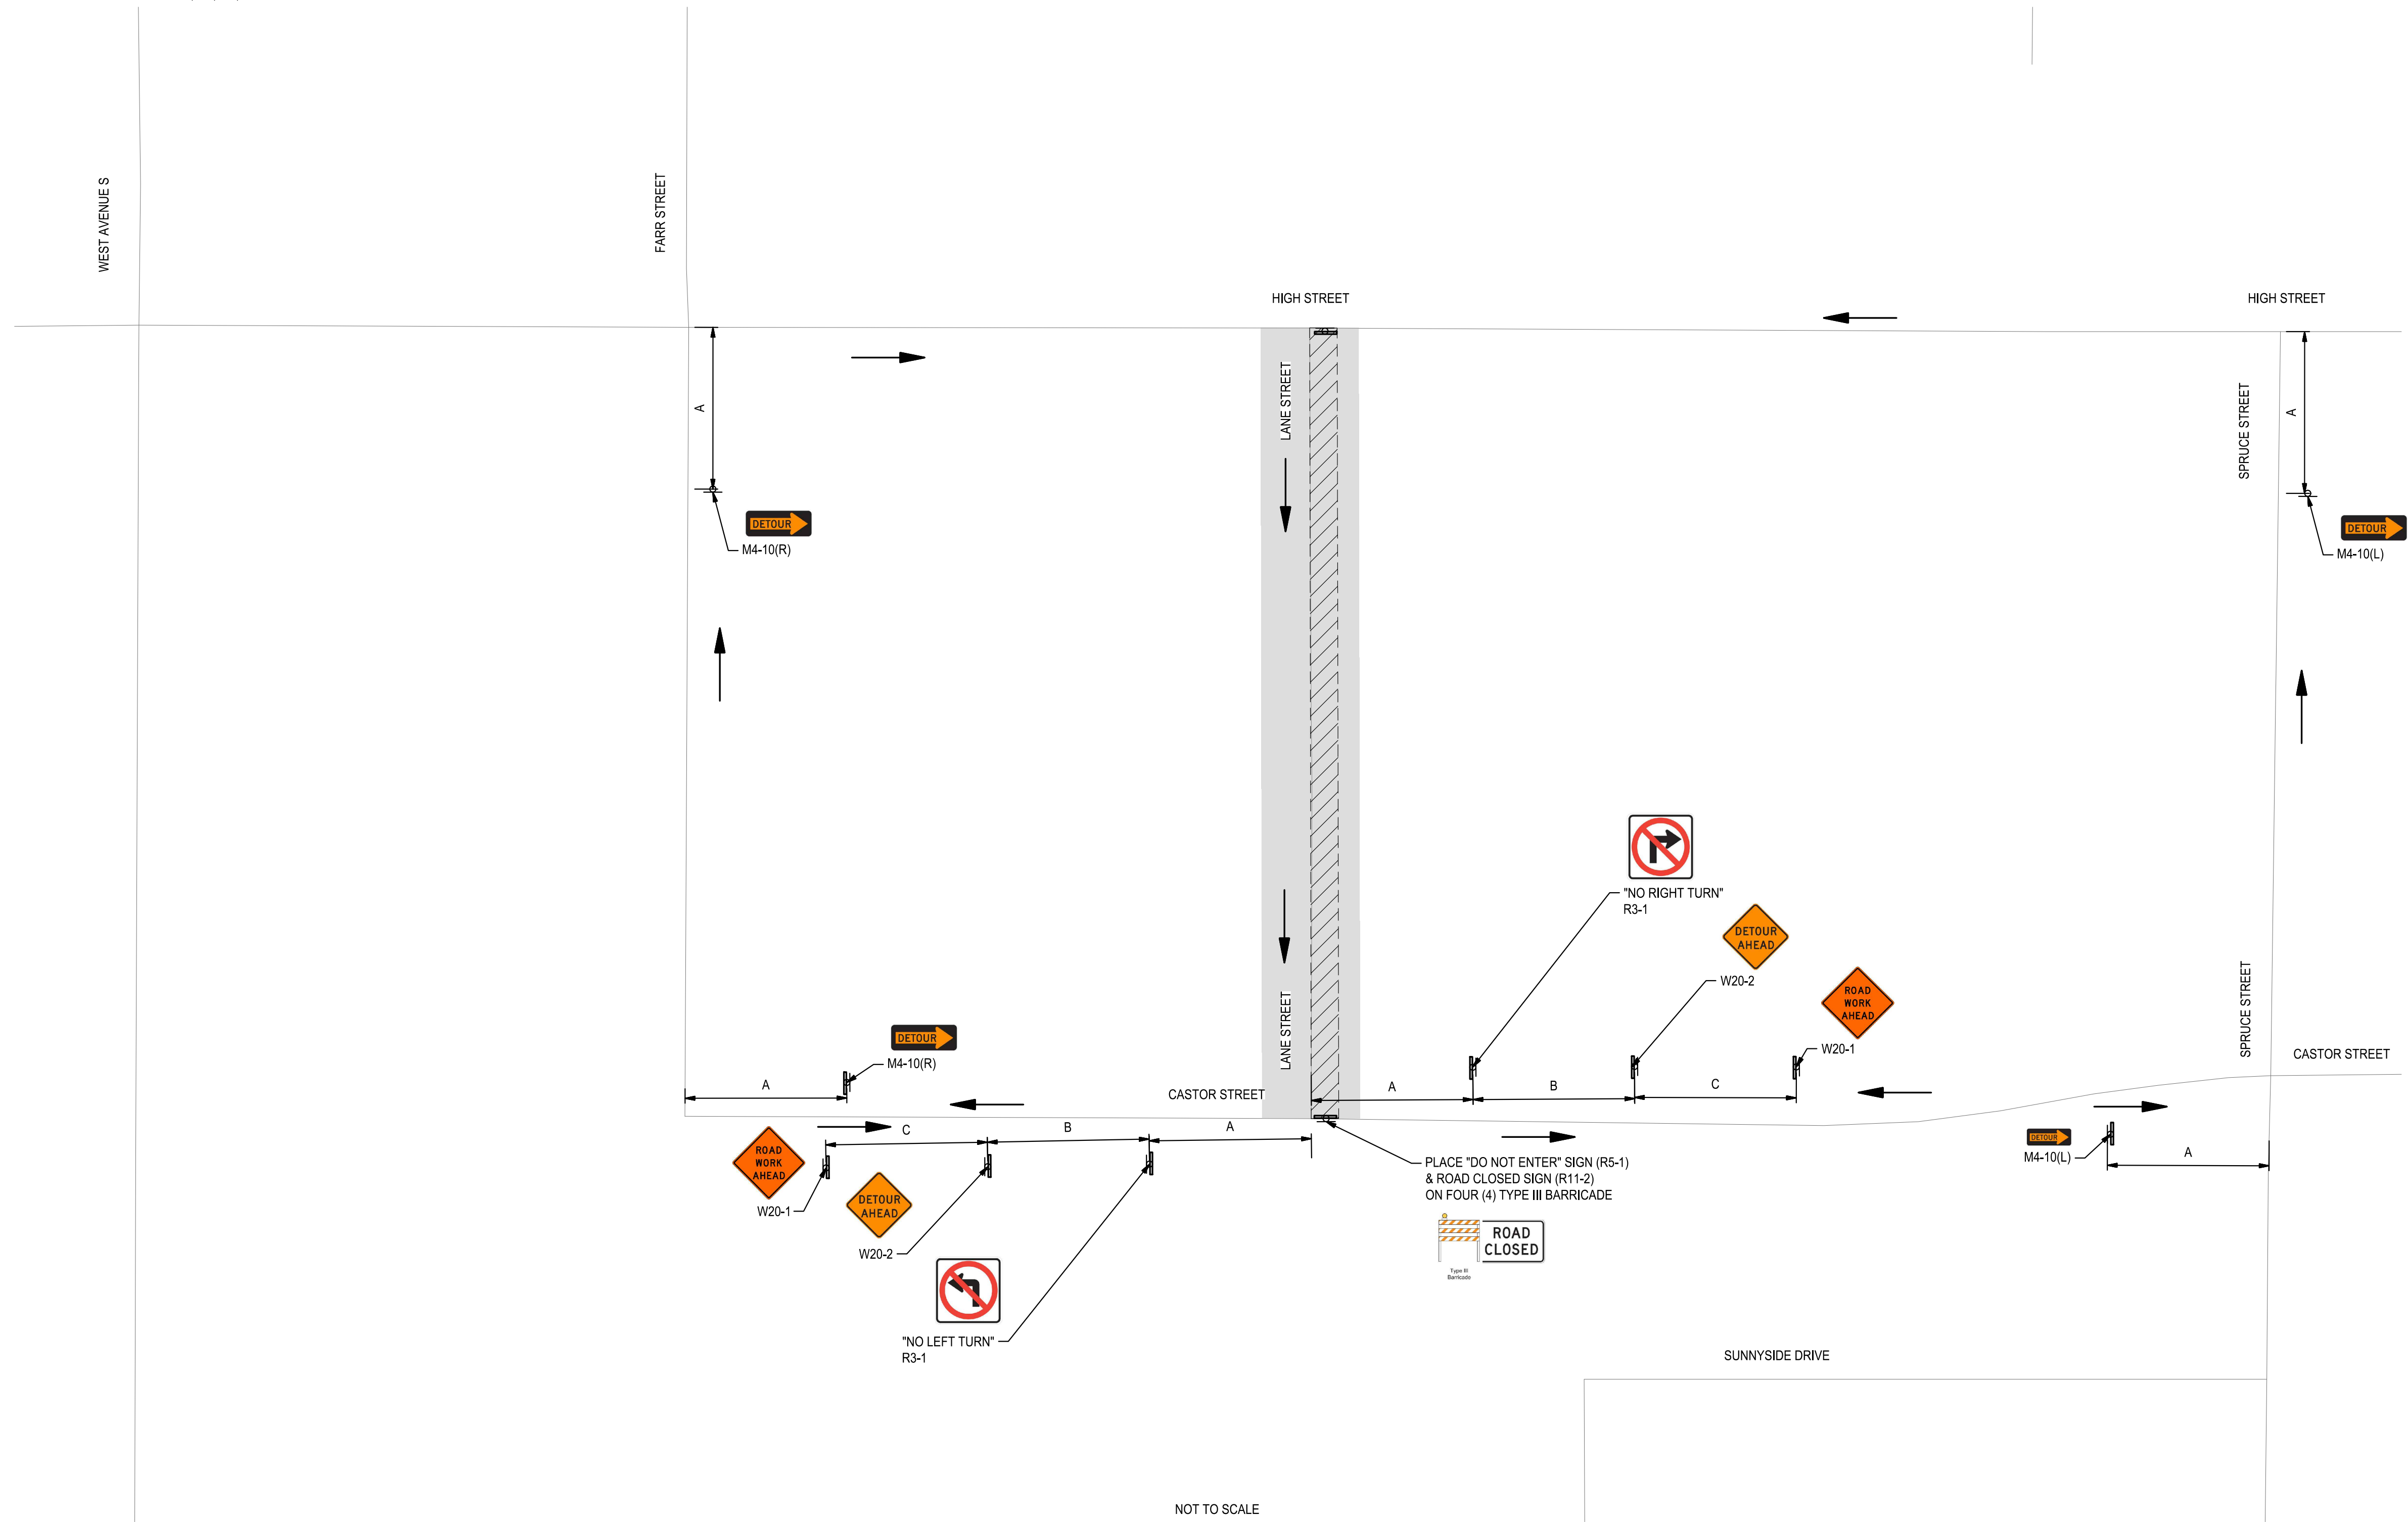

NOTE: SPEED CATEGORY TO BE DETERMINED BY THE HIGHWAY AGENCY

TABLE 6H-3			
ROAD TYPE	DISTANCE BETWEEN SIGNS		
	A	B	C
URBAN (LOW SPEED)	100 FEET	100 FEET	100 FEET
URBAN (HIGH SPEED)	350 FEET	350 FEET	350 FEET
RURAL	500 FEET	500 FEET	500FEET
EXPRESS / FREEWAY	1000 FEET	1500 FEET	2640 FEET

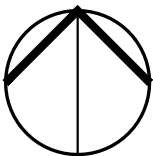

Know what's below.
Call before you dig.

NOTE:
ALL REFERENCES AND WRITTEN
DIMENSIONS SHALL SUPERCEDE
ALL SCALED DISTANCES AND
SHALL BE VERIFIED IN THE
FIELD. ANY DISCREPANCY
SHALL BE BROUGHT TO THE
ATTENTION OF THE ENGINEER
PRIOR TO THE COMMENCEMENT
OF WORK



DATE SIGNED: 04/02/24



SIEGFRIED

3428 Brookside Road
Stockton, California 95219
209-943-2021
www.siegfriedeng.com

- CIVIL
- STRUCTURAL
- LANDSCAPE
- ARCHITECTURE
- SURVEYING
- PLANNING
- ATHLETIC FACILITY DESIGN



CITY OF TURLOCK PUBLIC WORKS DEPARTMENT
ENGINEERING DIVISION
156 S. BROADWAY,
SUITE 150
(209) 668-5520

TRAFFIC CONTROL
LANE STREET STAGE 1-TRAFFIC CONTROL
CAPITAL PROJECT NO. 23-033
THE CITY OF TURLOCK ROADS PROGRAM

VERIFY SCALE

0 1"

DRAWN BY: JR

REV. BY: ARM

CH. BY: AKM

DATE: 4/2/2024

SCALE: SEE SHEET

SEI PROJ NO: 22157

DRAWING NO.

46


SHEET:

46 OF 49

FILE: F:\22projects\22157 City of Turlock Road CIP\Plans and Graphics\Improvement Plans\22157 C-34 TRAFFIC CONTROL SHEETS.dwg


DATE & TIME PLOTTED: 4/02/24 3:21 PM

NOTE: FOR DIMENSION "A", "B", "C", SEE TABLE 6H-3 THIS SHEET.

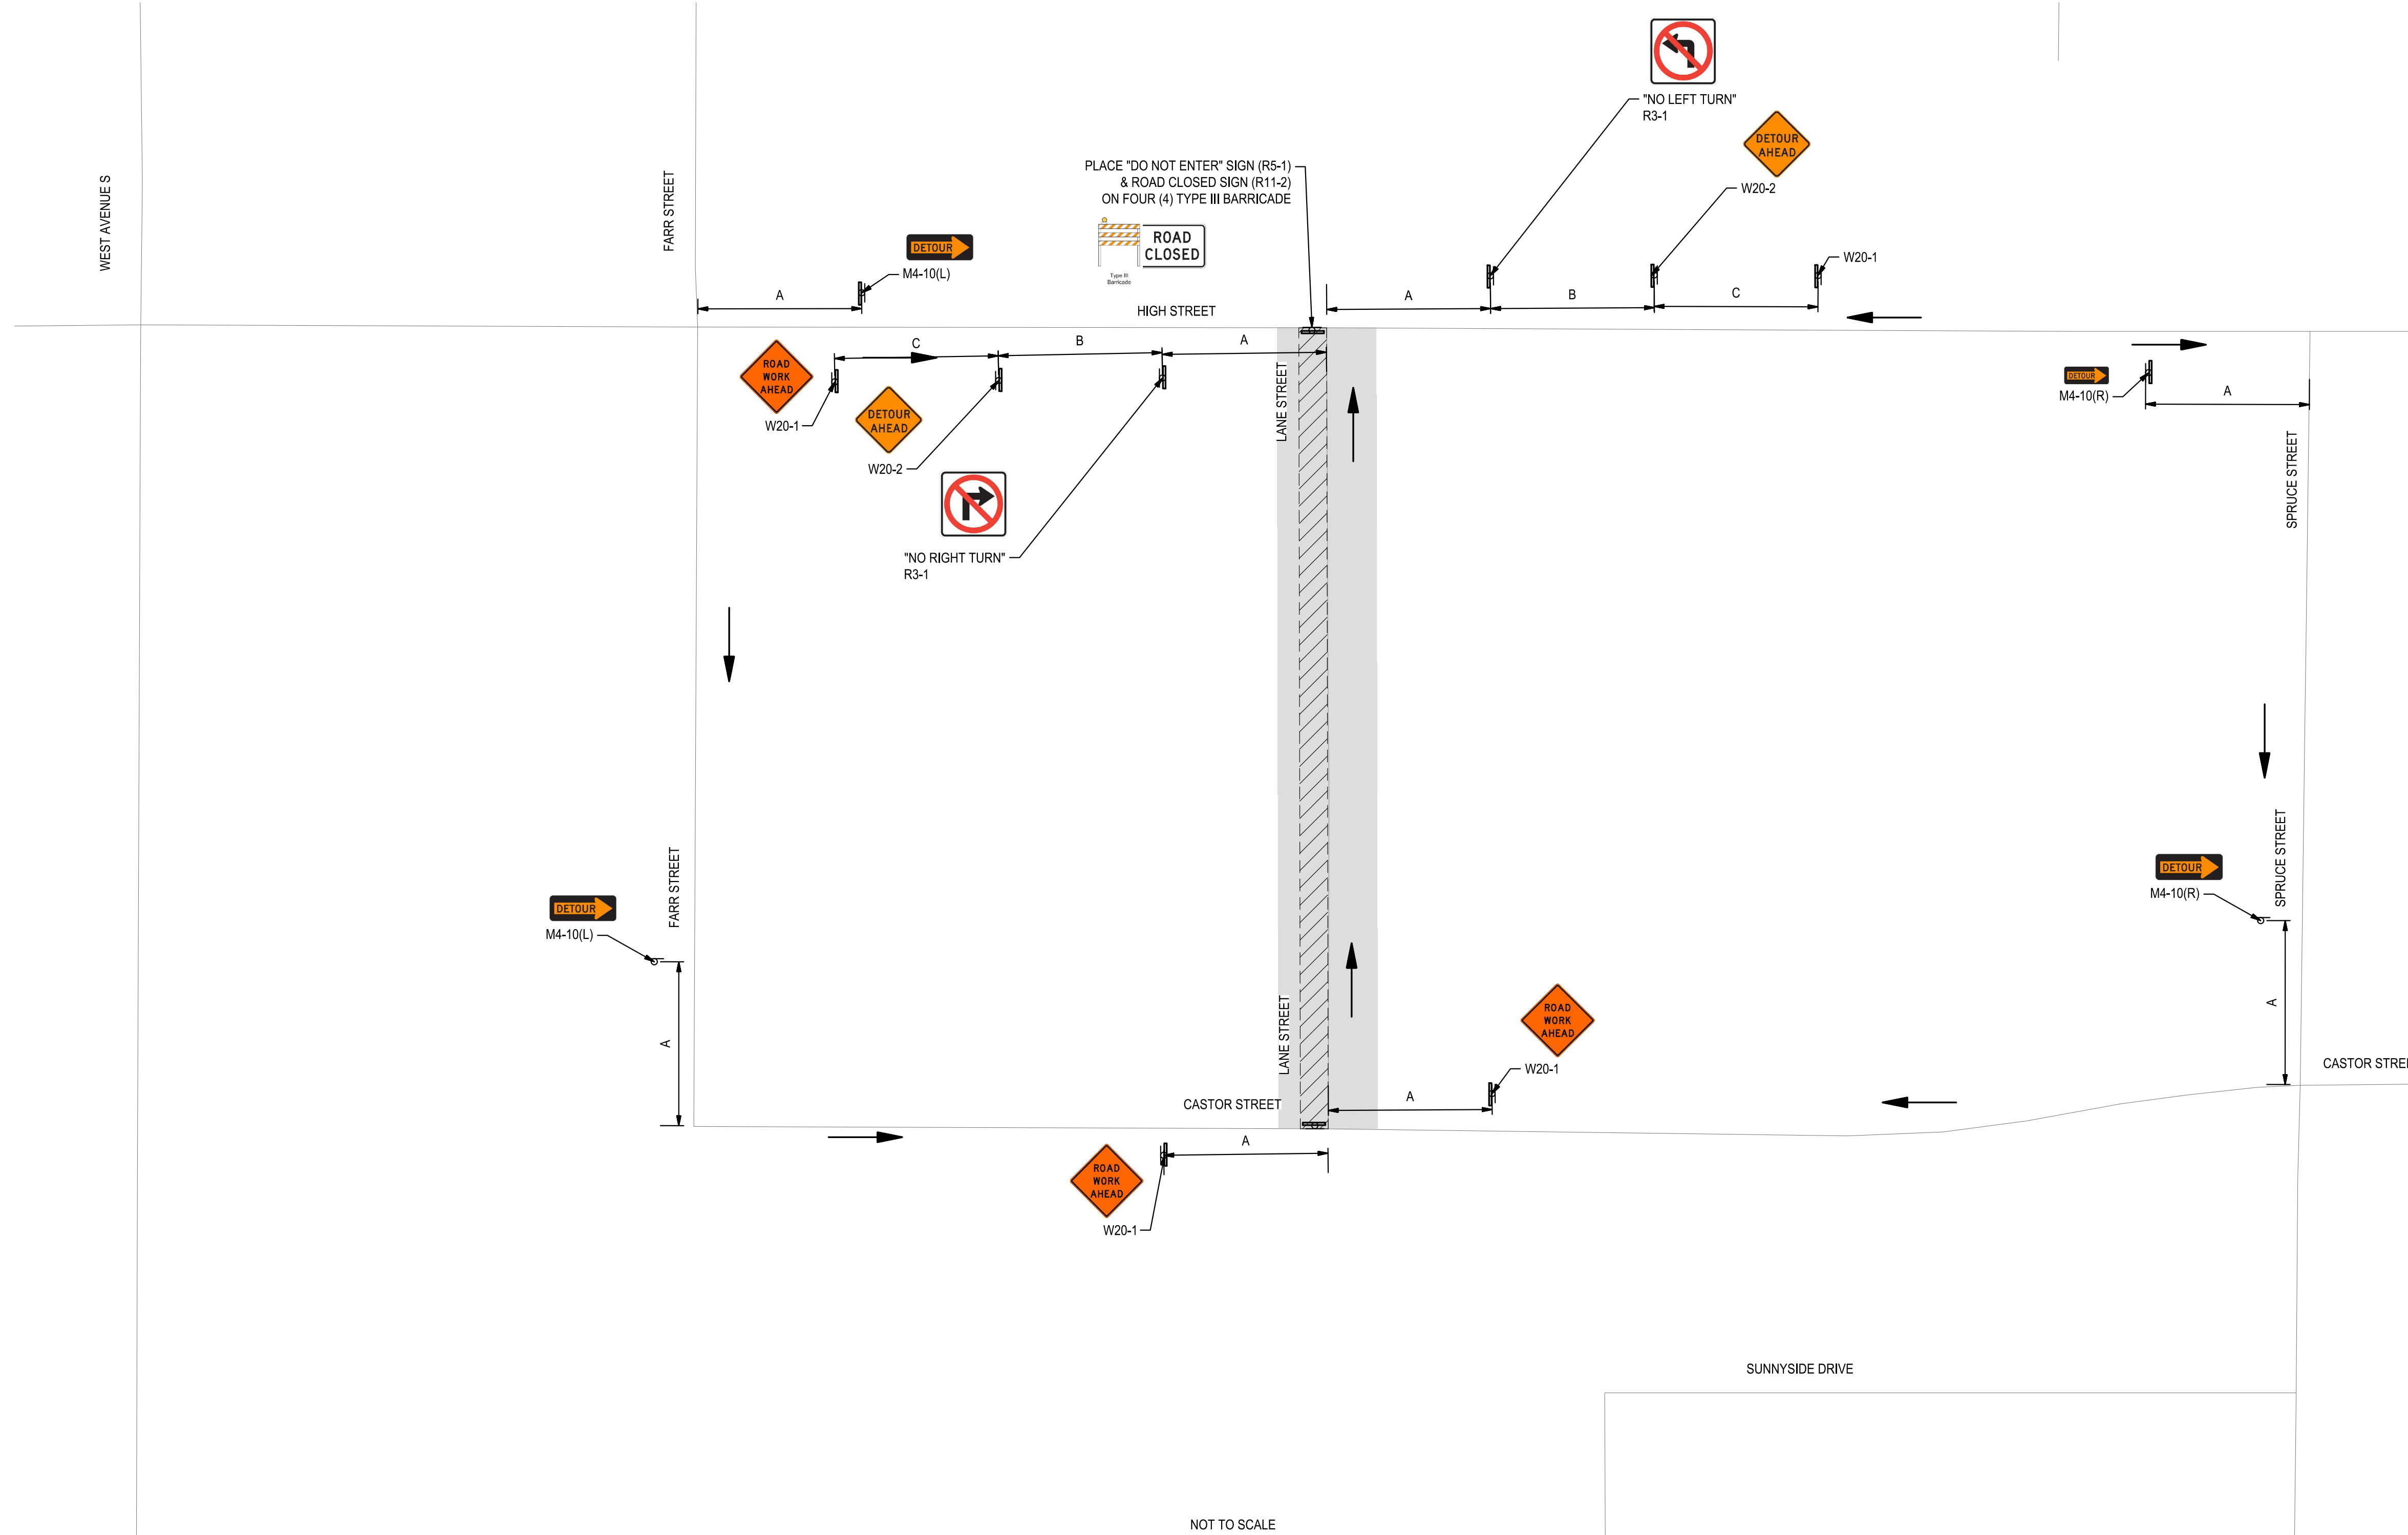

NOTE: SPEED CATEGORY TO BE DETERMINED BY THE HIGHWAY AGENCY

TABLE 6H-3			
ROAD TYPE	DISTANCE BETWEEN SIGNS		
	A	B	C
URBAN (LOW SPEED)	100 FEET	100 FEET	100 FEET
URBAN (HIGH SPEED)	350 FEET	350 FEET	350 FEET
RURAL	500 FEET	500 FEET	500FEET
EXPRESS / FREEWAY	1000 FEET	1500 FEET	2640 FEET

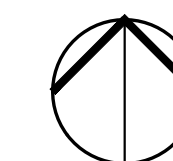

Know what's below.
Call before you dig.

NOTE:
ALL REFERENCES AND WRITTEN
DIMENSIONS SHALL SUPERCEDE
ALL SCALED DISTANCES AND
SHALL BE VERIFIED IN THE
FIELD. ANY DISCREPANCY
SHALL BE BROUGHT TO THE
ATTENTION OF THE ENGINEER
PRIOR TO THE COMMENCEMENT
OF WORK



DATE SIGNED: 04/02/24



SIEGFRIED

3428 Brookside Road
Stockton, California 95219
209-943-2021
www.siegfriedeng.com

■ CIVIL ■ SURVEYING
■ STRUCTURAL ■ PLANNING
■ LANDSCAPE ■ ATHLETIC
■ ARCHITECTURE ■ FACILITY DESIGN



CITY OF TURLOCK PUBLIC WORKS DEPARTMENT
ENGINEERING DIVISION
156 S. BROADWAY,
SUITE 150
(209) 668-5520

TRAFFIC CONTROL
LANE STREET STAGE 2-TRAFFIC CONTROL
CAPITAL PROJECT NO. 23-033
THE CITY OF TURLOCK ROADS PROGRAM

VERIFY SCALE

0 1"

DRAWN BY: JR

REV. BY: ARM

CH. BY: AKM

DATE: 4/2/2024

SCALE: SEE SHEET

SEI PROJ NO: 22157


DRAWING NO.

47

SHEET:


47 OF 49

NOTE: FOR DIMENSION "A", "B", "C", SEE TABLE 6H-3 THIS SHEET.

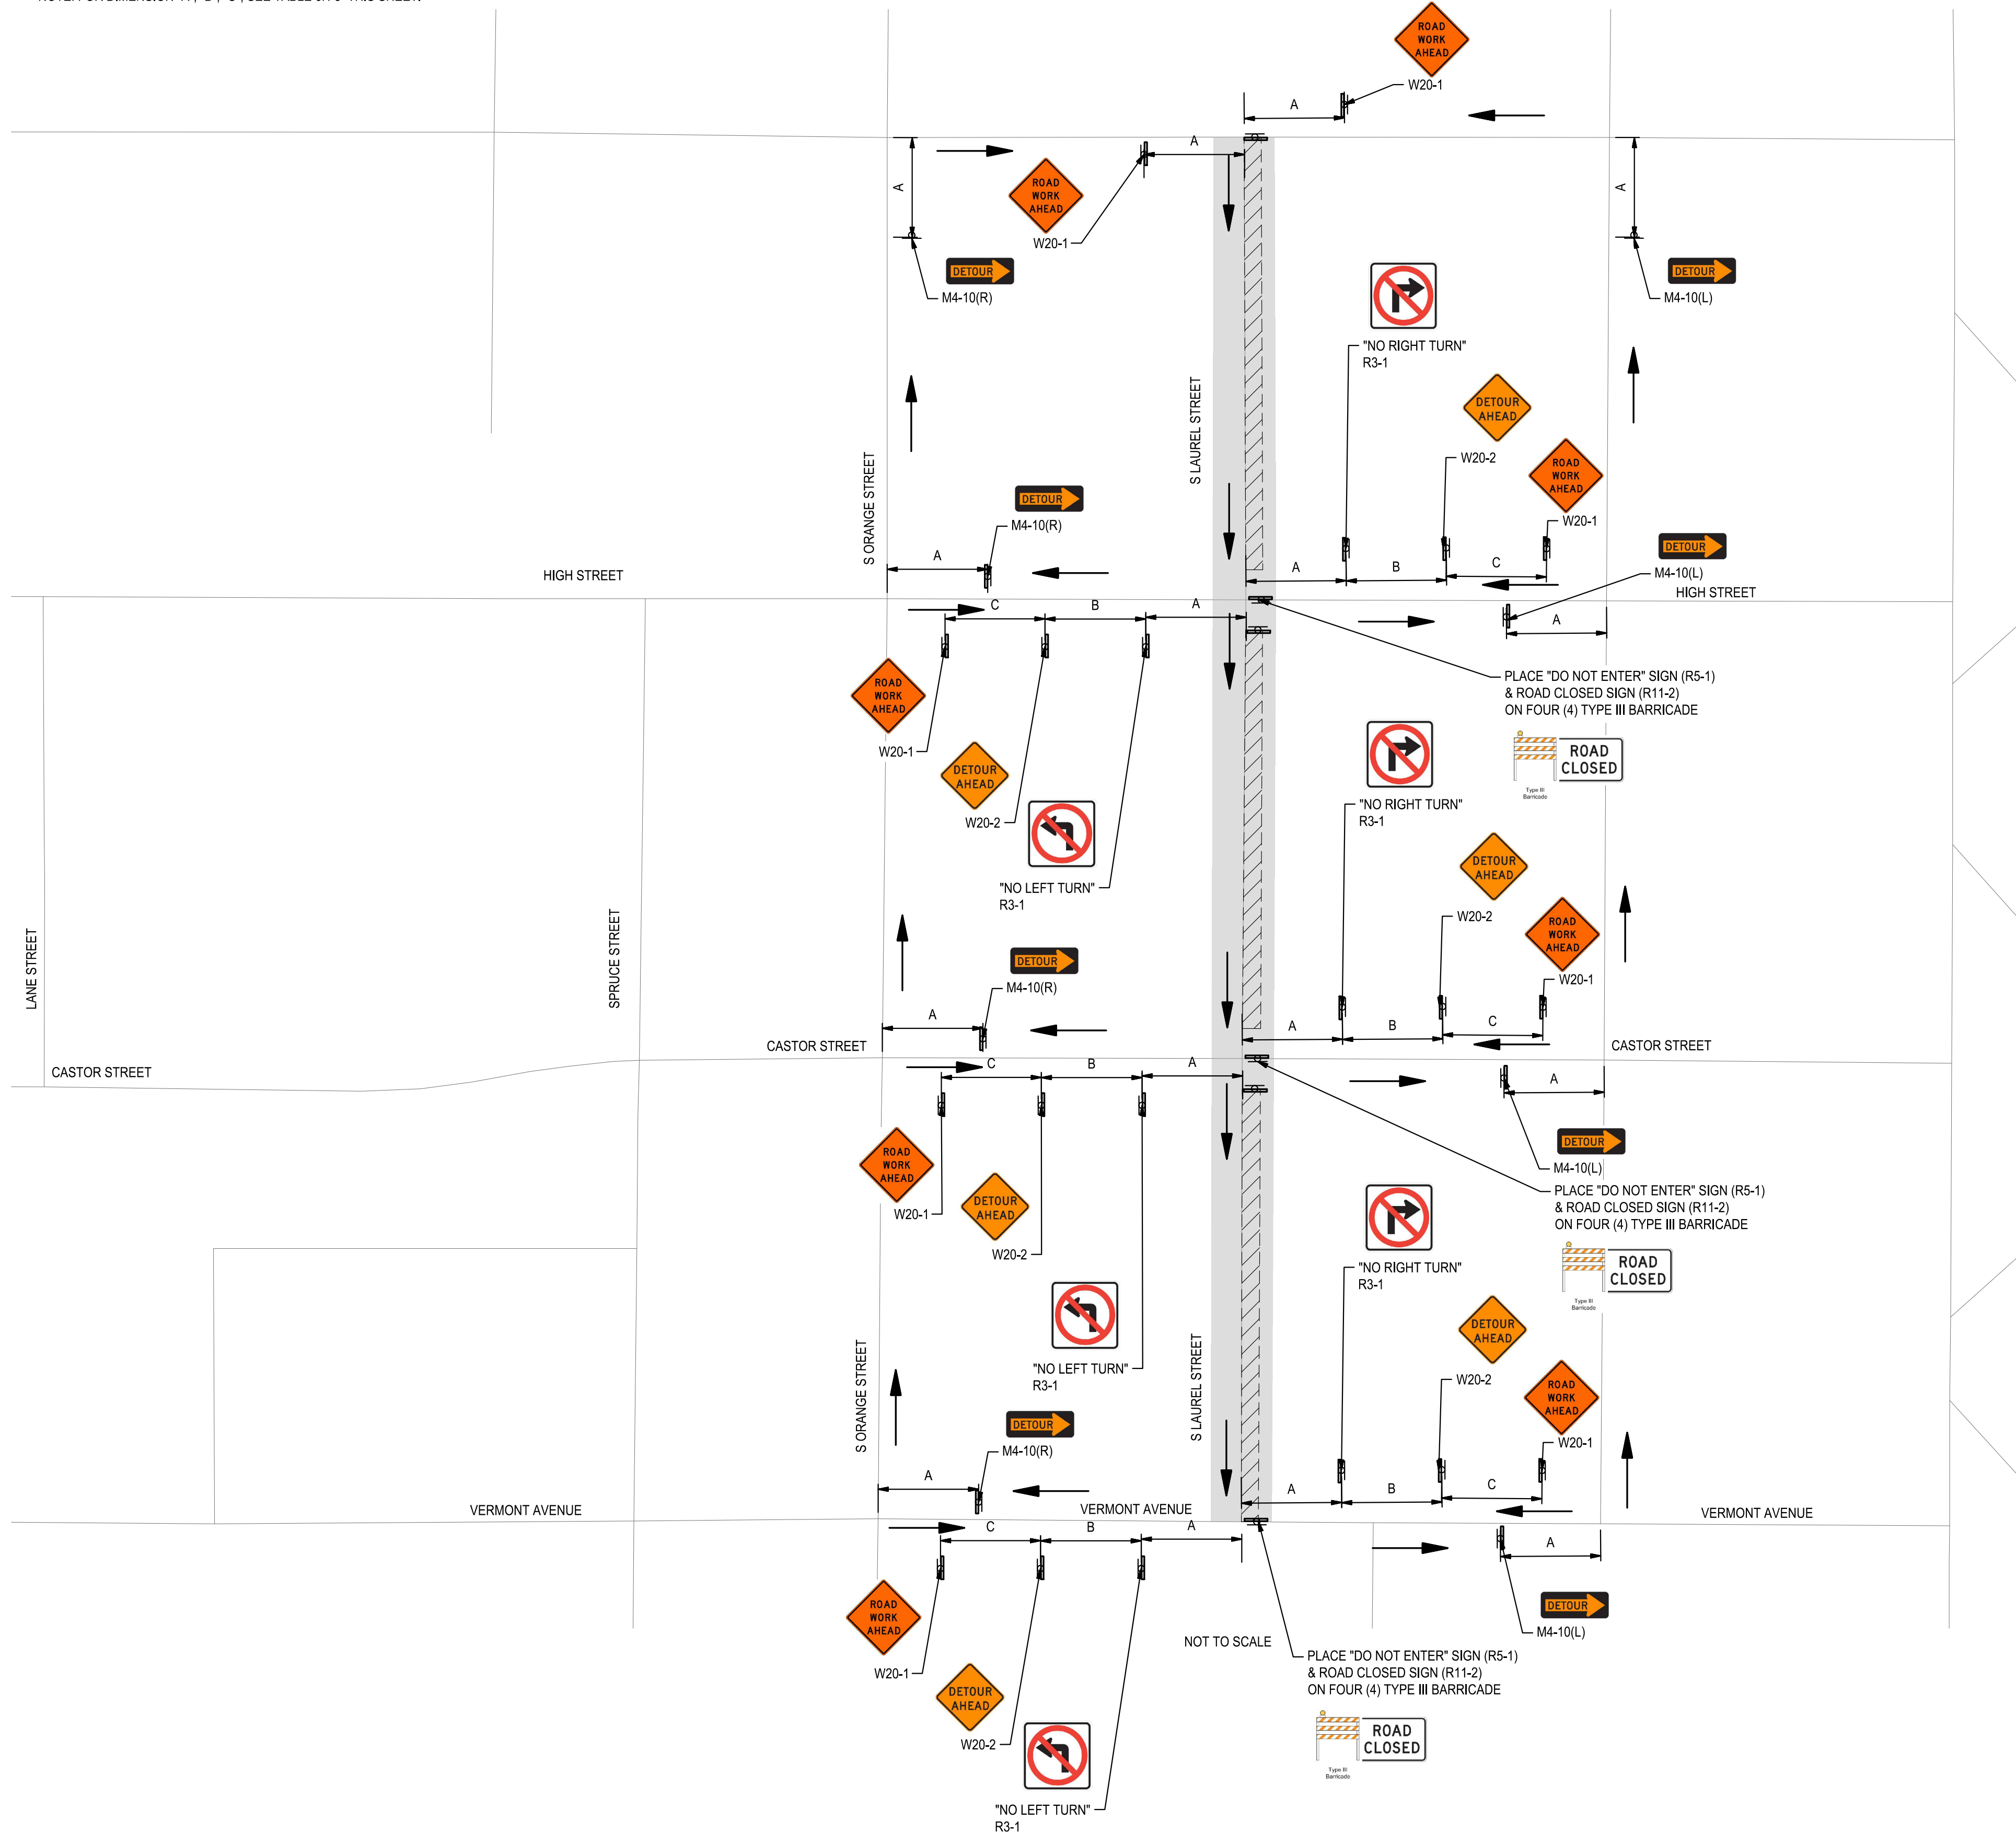

NOTE: SPEED CATEGORY TO BE DETERMINED BY THE HIGHWAY AGENCY

TABLE 6H-3			
ROAD TYPE	DISTANCE BETWEEN SIGNS		
	A	B	C
URBAN (LOW SPEED)	100 FEET	100 FEET	100 FEET
URBAN (HIGH SPEED)	350 FEET	350 FEET	350 FEET
RURAL	500 FEET	500 FEET	500FEET
EXPRESS / FREEWAY	1000 FEET	1500 FEET	2640 FEET

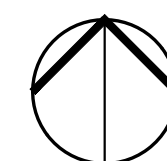

Know what's below.
Call before you dig.

NOTE:
ALL REFERENCES AND WRITTEN
DIMENSIONS SHALL SUPERCEDE
ALL SCALED DISTANCES AND
SHALL BE VERIFIED IN THE
FIELD. ANY DISCREPANCY
SHALL BE BROUGHT TO THE
ATTENTION OF THE ENGINEER
PRIOR TO THE COMMENCEMENT
OF WORK



DATE SIGNED: 04/02/24



SIEGFRIED

3428 Brookside Road
Stockton, California 95219
209-943-2021
www.siegfriedeng.com

- CIVIL
- STRUCTURAL
- LANDSCAPE
- ARCHITECTURE
- SURVEYING
- PLANNING
- ATHLETIC FACILITY DESIGN



CITY OF TURLOCK PUBLIC WORKS DEPARTMENT
ENGINEERING DIVISION
156 S. BROADWAY,
SUITE 150
(209) 668-5520

TRAFFIC CONTROL

S. LAUREL STREET STAGE 1-TRAFFIC CONTROL

CAPITAL PROJECT NO. 23-033
THE CITY OF TURLOCK ROADS PROGRAM

VERIFY SCALE

0 1"

DRAWN BY: JR

REV. BY: ARM

CH. BY: AKM

DATE: 4/2/2024

SCALE: SEE SHEET

SEI PROJ NO: 22157


DRAWING NO.

48

SHEET:


48 OF 49

NOTE: FOR DIMENSION "A", "B", "C", SEE TABLE 6H-3 THIS SHEET.

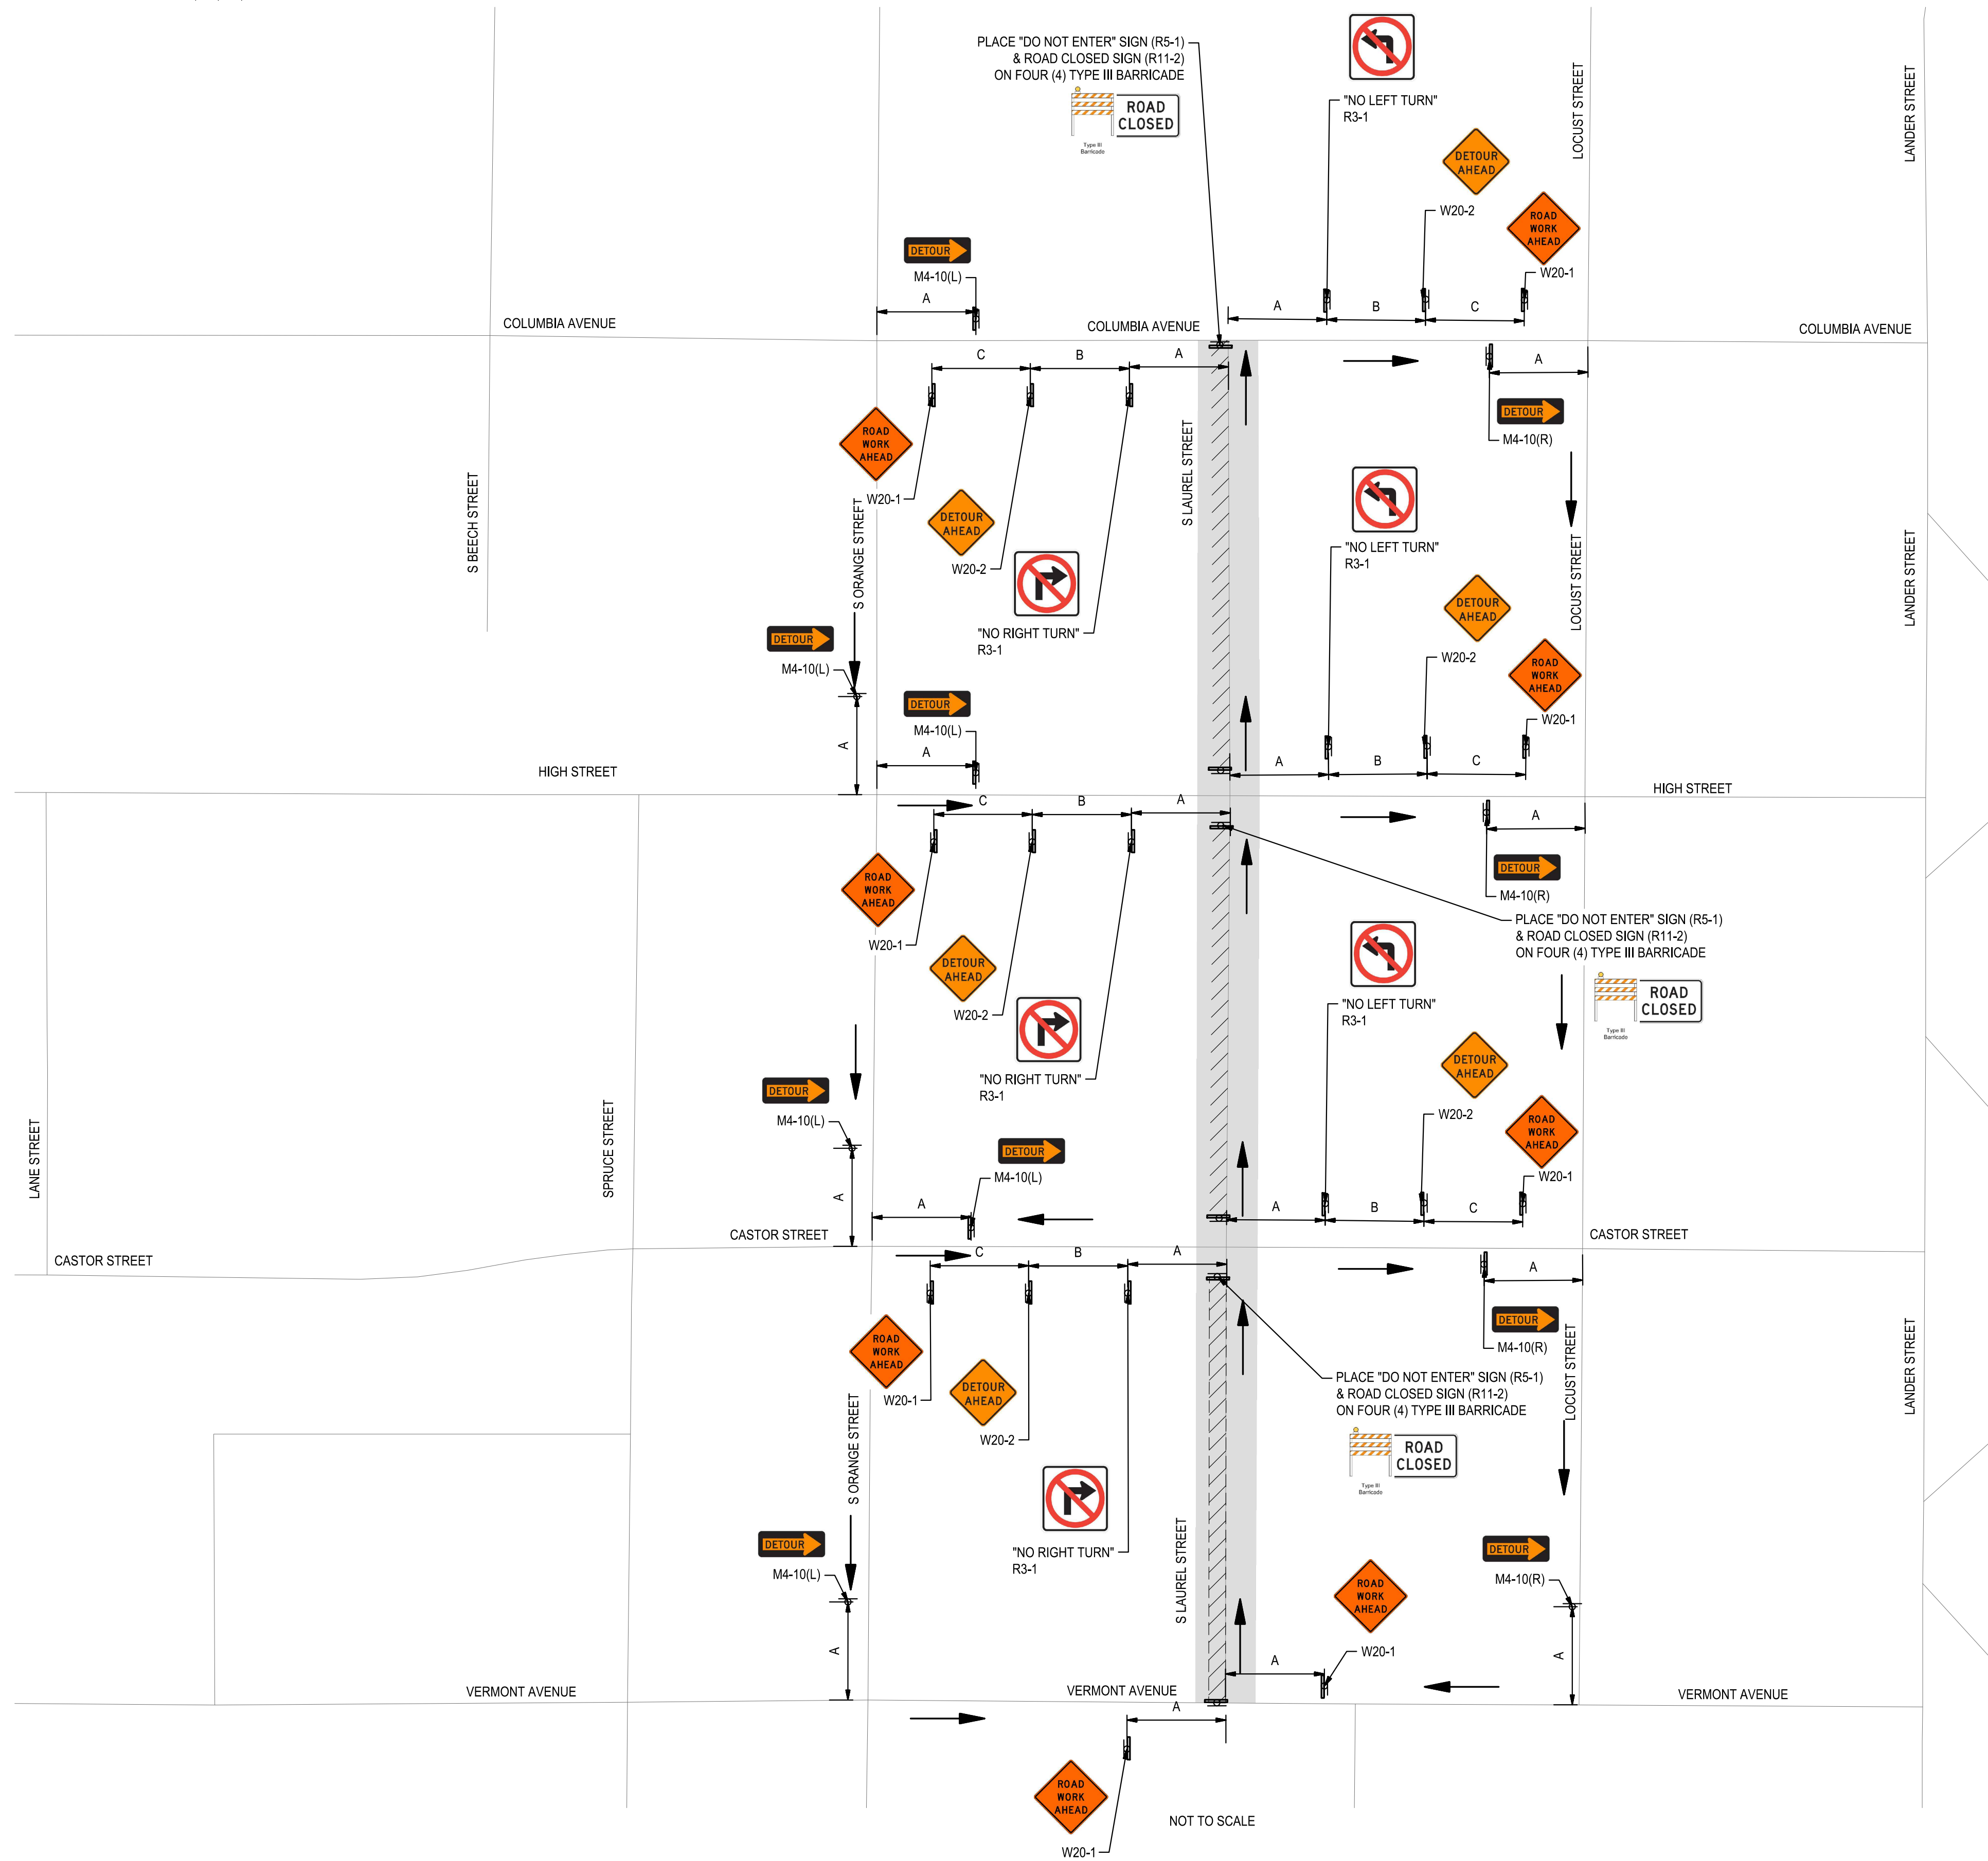


NOTE: SPEED CATEGORY TO BE DETERMINED BY THE HIGHWAY AGENCY

TABLE 6H-3			
ROAD TYPE	DISTANCE BETWEEN SIGNS		
	A	B	C
URBAN (LOW SPEED)	100 FEET	100 FEET	100 FEET
URBAN (HIGH SPEED)	350 FEET	350 FEET	350 FEET
RURAL	500 FEET	500 FEET	500FEET
EXPRESS / FREEWAY	1000 FEET	1500 FEET	2640 FEET

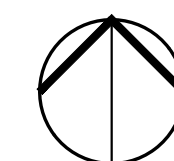

Know what's below.
Call before you dig.

NOTE:
ALL REFERENCES AND WRITTEN
DIMENSIONS SHALL SUPERCEDE
ALL SCALED DISTANCES AND
SHALL BE VERIFIED IN THE
FIELD. ANY DISCREPANCY
SHALL BE BROUGHT TO THE
ATTENTION OF THE ENGINEER
PRIOR TO THE COMMENCEMENT
OF WORK

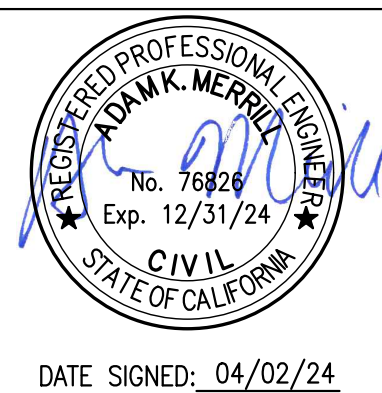

DATE SIGNED: 04/02/24



SIEGFRIED

3428 Brookside Road
Stockton, California 95219
209-943-2021
www.siegfriedeng.com

- CIVIL
- STRUCTURAL
- LANDSCAPE
- ARCHITECTURE
- SURVEYING
- PLANNING
- ATHLETIC FACILITY DESIGN



CITY OF TURLOCK PUBLIC WORKS DEPARTMENT
ENGINEERING DIVISION
156 S. BROADWAY,
SUITE 150
(209) 668-5520

TRAFFIC CONTROL

S. LAUREL STREET STAGE 2-TRAFFIC CONTROL

CAPITAL PROJECT NO. 23-033
THE CITY OF TURLOCK ROADS PROGRAM

VERIFY SCALE

0 1"

DRAWN BY: JR

REV. BY: ARM

CH. BY: AKM

DATE: 4/2/2024

SCALE: SEE SHEET

SEI PROJ NO: 22157

DRAWING NO.

49

SHEET:

49 OF 49

FILE: F:\22projects\22157 City of Turlock Road CIP\Plans and Graphics\Improvement Plans\22157 C-34 TRAFFIC CONTROL SHEETS.dwg

DATE & TIME PLOTTED: 4/02/24 3:21 PM