


CITY OF TURLOCK

CAPITAL PROJECT #18-51

2019 SLURRY SEAL

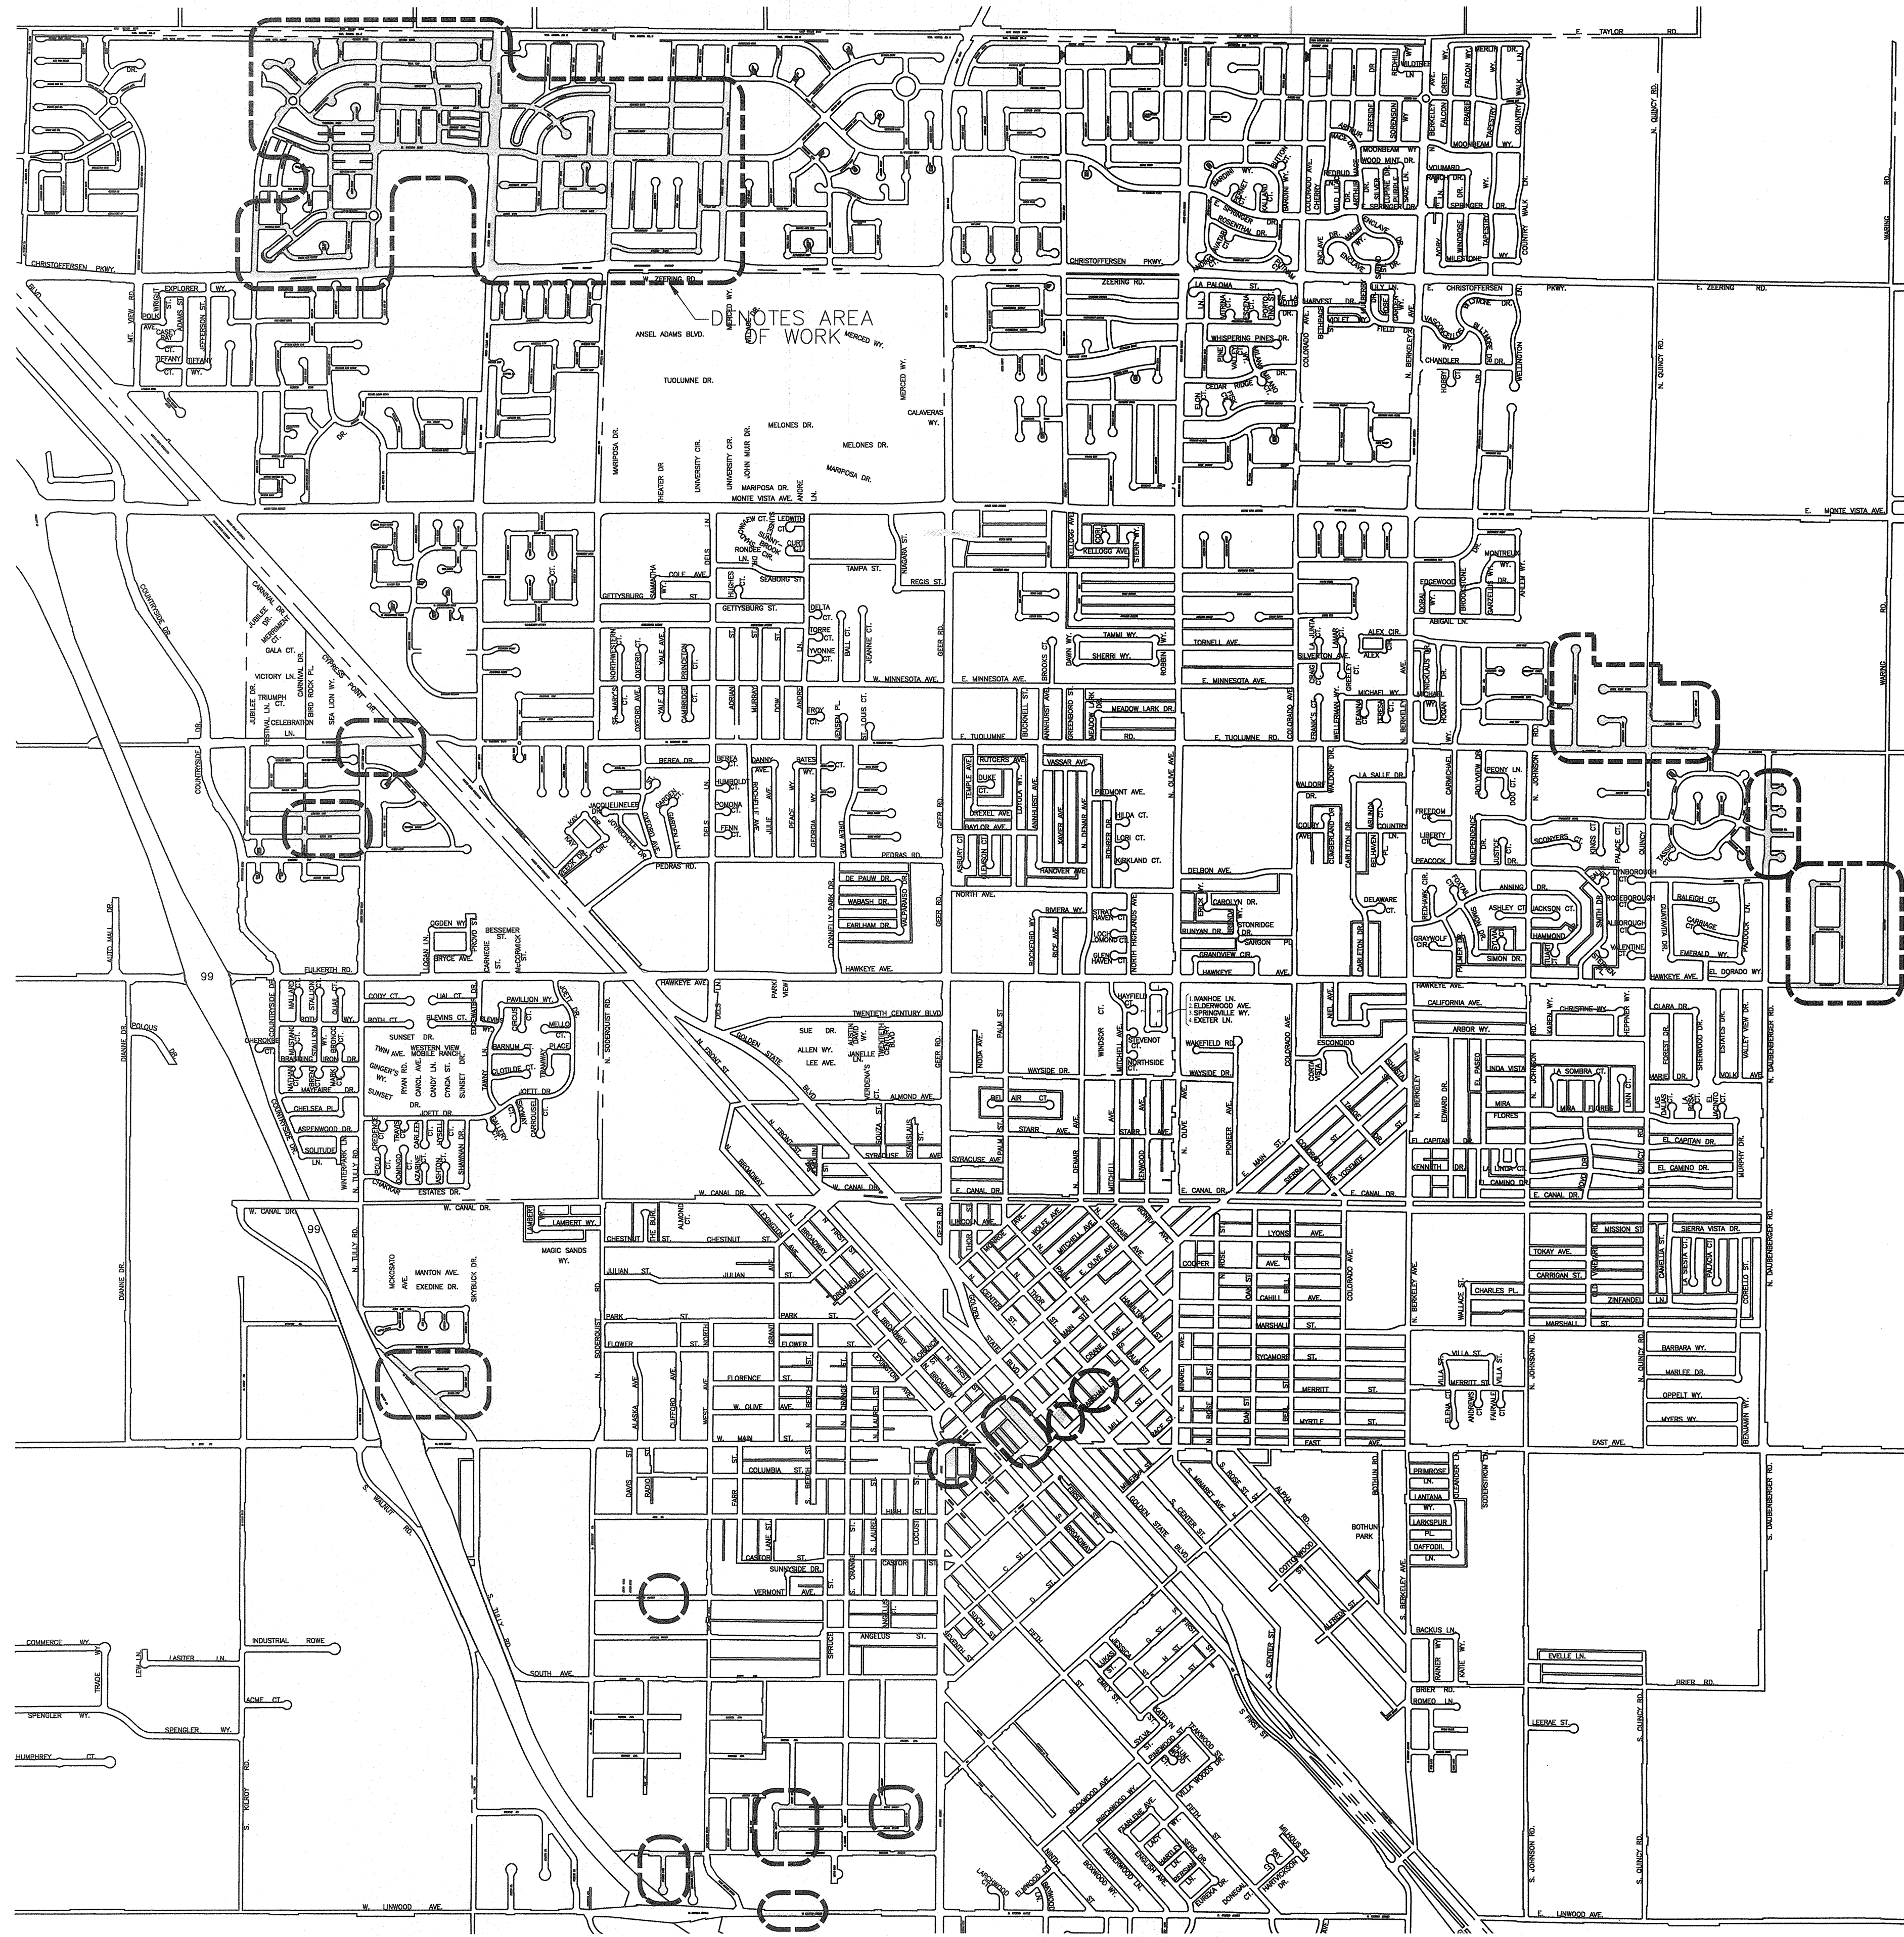

SHEET INDEX

SHEET	DESCRIPTION
1	SHEET INDEX, LEGEND & VICINITY MAP
2	CONSTRUCTION PLAN
3	CONSTRUCTION PLAN
4	CONSTRUCTION PLAN
5	CONSTRUCTION PLAN
6	CONSTRUCTION PLAN
7	CONSTRUCTION PLAN
8	CONSTRUCTION PLAN
9	CONSTRUCTION PLAN
10	CONSTRUCTION PLAN
11	CONSTRUCTION PLAN
12	CONSTRUCTION PLAN
13	CONSTRUCTION PLAN
14	CONSTRUCTION PLAN
15	CONSTRUCTION PLAN
16	CONSTRUCTION PLAN
17	CONSTRUCTION PLAN
18	CONSTRUCTION PLAN

ABBREVIATIONS

C	CONCRETE
P	PAVEMENT
R	RADIUS
L	LENGTH
S	SLOPE
W	POTABLE WATER
OC	ON CENTER
BC	BEGINNING OF CURVE
EC	END OF CURVE
AC	ASPHALT CONCRETE
DI	DROP INLET
IV	AIR VENT
AB	IRRIGATION VALVE
SF	AGGREGATE BASE
CY	SQUARE FEET
RW	CUBIC YARD
PL	RIGHT-OF-WAY
CL	PROPERTY LINE
FL	CENTER LINE
EP	FLOWLINE
TC	EDGE OF PAVEMENT
EX	TOP OF CURB
GB	EXISTING
HP	GRADE BREAK
LP	HIGH POINT
AP	LOW POINT
UP	ANGLE POINT
PP	UTILITY POLE
TP	ELECTRICITY POLE
JP	TELEPHONE POLE
SP	JOINT UTILITY POLE
GP	SERVICE POLE
LF	GUY POLE
CB	LINEAR FOOT
SS	CATCH BASIN
SD	SANITARY SEWER
APN	STORM DRAIN
BSW	ASSESSORS PARCEL NUMBER
INV	BACK OF SIDEWALK
HMA	INVERT
NPW	HOT MIX ASPHALT
TYP	NON-POTABLE WATER
PCC	TYPICAL
PRC	POINT OF COMPOUND CURVE
IDB	POINT OF REVERSE CURVE
ISP	IRRIGATION DISTRIBUTION BOX
RHMA	IRRIGATION STAND PIPE
SSMH	PROPOSED
SSCO	RUBBERIZED HOT MIX ASPHALT
SDMH	SANITARY SEWER MANHOLE
	SANITARY SEWER CLEAN OUT
	STORM DRAIN MANHOLE

CONTACTS

CITY OF TURLOCK, DEVELOPMENT SERVICES DEPARTMENT
(209) 668-5520 ENGINEERING DIVISION

CITY OF TURLOCK, MUNICIPAL SERVICES DEPARTMENT
(209) 668-5590 FOR SEWER, STORM AND WATER LINES

TURLOCK IRRIGATION DISTRICT (ELECTRICAL)
(209) 883-8419 DAVID PORATH

TURLOCK IRRIGATION DISTRICT (IRRIGATION)
(209) 883-8367 TODD TROGLIN

CHARTER COMMUNICATIONS
(209) 633-3311 ABEL DAVILA

PACIFIC GAS & ELECTRIC (GAS)
(209) 576-6662 DAVID LOOMIS

AT&T
(209) 549-5847 SHARON DINNELL


FIRE DEPARTMENT (NON-EMERGENCY)
(209) 668-5580

POLICE DEPARTMENT (NON-EMERGENCY)
(209) 668-1200

AMBULANCE
(209) 632-2271

TURLOCK SCAVENGER
(209) 668-7274

VICINITY MAP

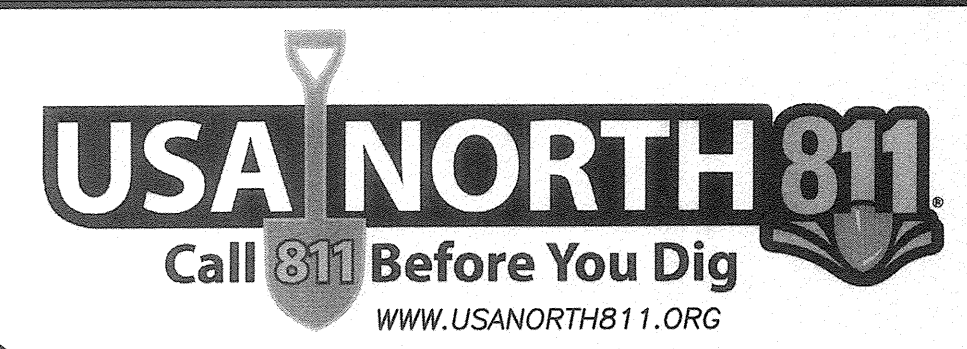

NOTE:
ALL REFERENCES AND WRITTEN
DIMENSIONS SHALL SUPERCEDE
ALL SCALED DISTANCES AND
SHALL BE VERIFIED IN THE
FIELD. ANY DISCREPANCY SHALL
BE BROUGHT TO THE ATTENTION
OF THE ENGINEER PRIOR TO
THE COMMENCEMENT OF WORK.

NATHAN B. BRAY, P.E.
INTERIM DEVELOPMENT SERVICES
DIRECTOR/CITY ENGINEER
11/10/2020
PLANS' APPROVAL DATE



CITY OF TURLOCK
DEVELOPMENT SERVICES
ENGINEERING DIVISION
156 S. BROADWAY, STE 150
(209) 668-5520

SHEET INDEX, LEGEND & VICINITY MAP
CAPITAL PROJECT NO. 18-51
2019 SLURRY SEAL

VERIFY SCALE
BAR IS 1" ON
ORIGINAL DRAWING
1/4" 3/4" 1"
1/2"
IF NOT ONE INCH ON
THIS SHEET, ADJUST
SCALES ACCORDINGLY

DRAWN BY: JSH
REV. BY: --
CH. BY: REJ
DATE: JULY 9, 2018
SCALE: AS SHOWN
18-51 BASE.dwg

SHEET
1
of 18



SLURRY SEAL

STREET NAME	AREA (S.Y.)
MONTANA AVENUE	1,308
GABRIEL STREET	1,789
CLARK STREET	788
LEWIS STREET	1,502
MAPLE STREET	619
TOTAL	6,006

STRIPING

STREET NAME	STOP BAR AND LEGEND	DETAIL 22	TYPE BB MARKER
MONTANA AVENUE	0	0	0
GABRIEL STREET	1	48'	1
CLARK STREET	0	0	1
LEWIS STREET	0	0	1
MAPLE STREET	0	0	1
TOTALS	1	48'	4




SLURRY SEAL

STREET NAME	AREA (S.Y.)
LEWIS STREET	1,655
EXPEDITION STREET	437
TOTAL	2,092

STRIPING

STREET NAME	STOP BAR AND LEGEND	DETAIL 22	TYPE BB MARKER
LEWIS STREET	0	0	2
EXPEDITION STREET	0	0	2
BETHANEY AVENUE	1	48'	1
TOTALS	1	48'	5

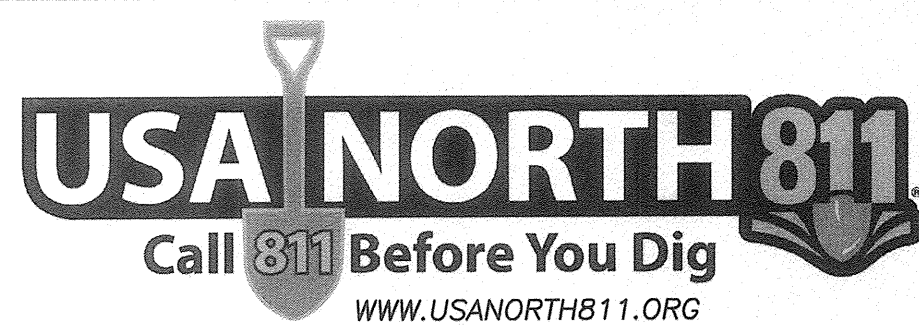

NOTE:
ALL REFERENCES AND WRITTEN
DIMENSIONS SHALL SUPERCEDE
ALL SCALED DISTANCES AND
SHALL BE VERIFIED IN THE
FIELD. ANY DISCREPANCY SHALL
BE BROUGHT TO THE ATTENTION
OF THE ENGINEER PRIOR TO
THE COMMENCEMENT OF WORK.

N. B. BRAY
NATHAN B. BRAY, P.E.
INTERIM DEVELOPMENT SERVICES
DIRECTOR/CITY ENGINEER
11/16/2020
PLANS APPROVAL DATE



CITY OF TURLOCK
DEVELOPMENT SERVICES
ENGINEERING DIVISION
156 S. BROADWAY, STE 150
(209) 668-5520



CONSTRUCTION PLAN

CAPITAL PROJECT NO. 18-51
2019 SLURRY SEAL

VERIFY SCALE
BAR IS 1" ON
ORIGINAL DRAWING
1/4" 3/4" 1"
1/2"
IF NOT ONE INCH ON
THIS SHEET, ADJUST
SCALES ACCORDINGLY


DRAWN BY: JSH
REV. BY: XX
CH. BY: REJ
DATE: JULY 9, 2018
SCALE: AS SHOWN
18-51 BASE.dwg

SHEET
2
OF 18

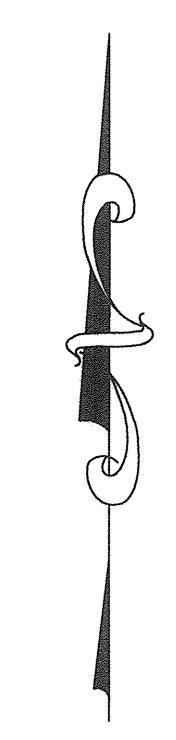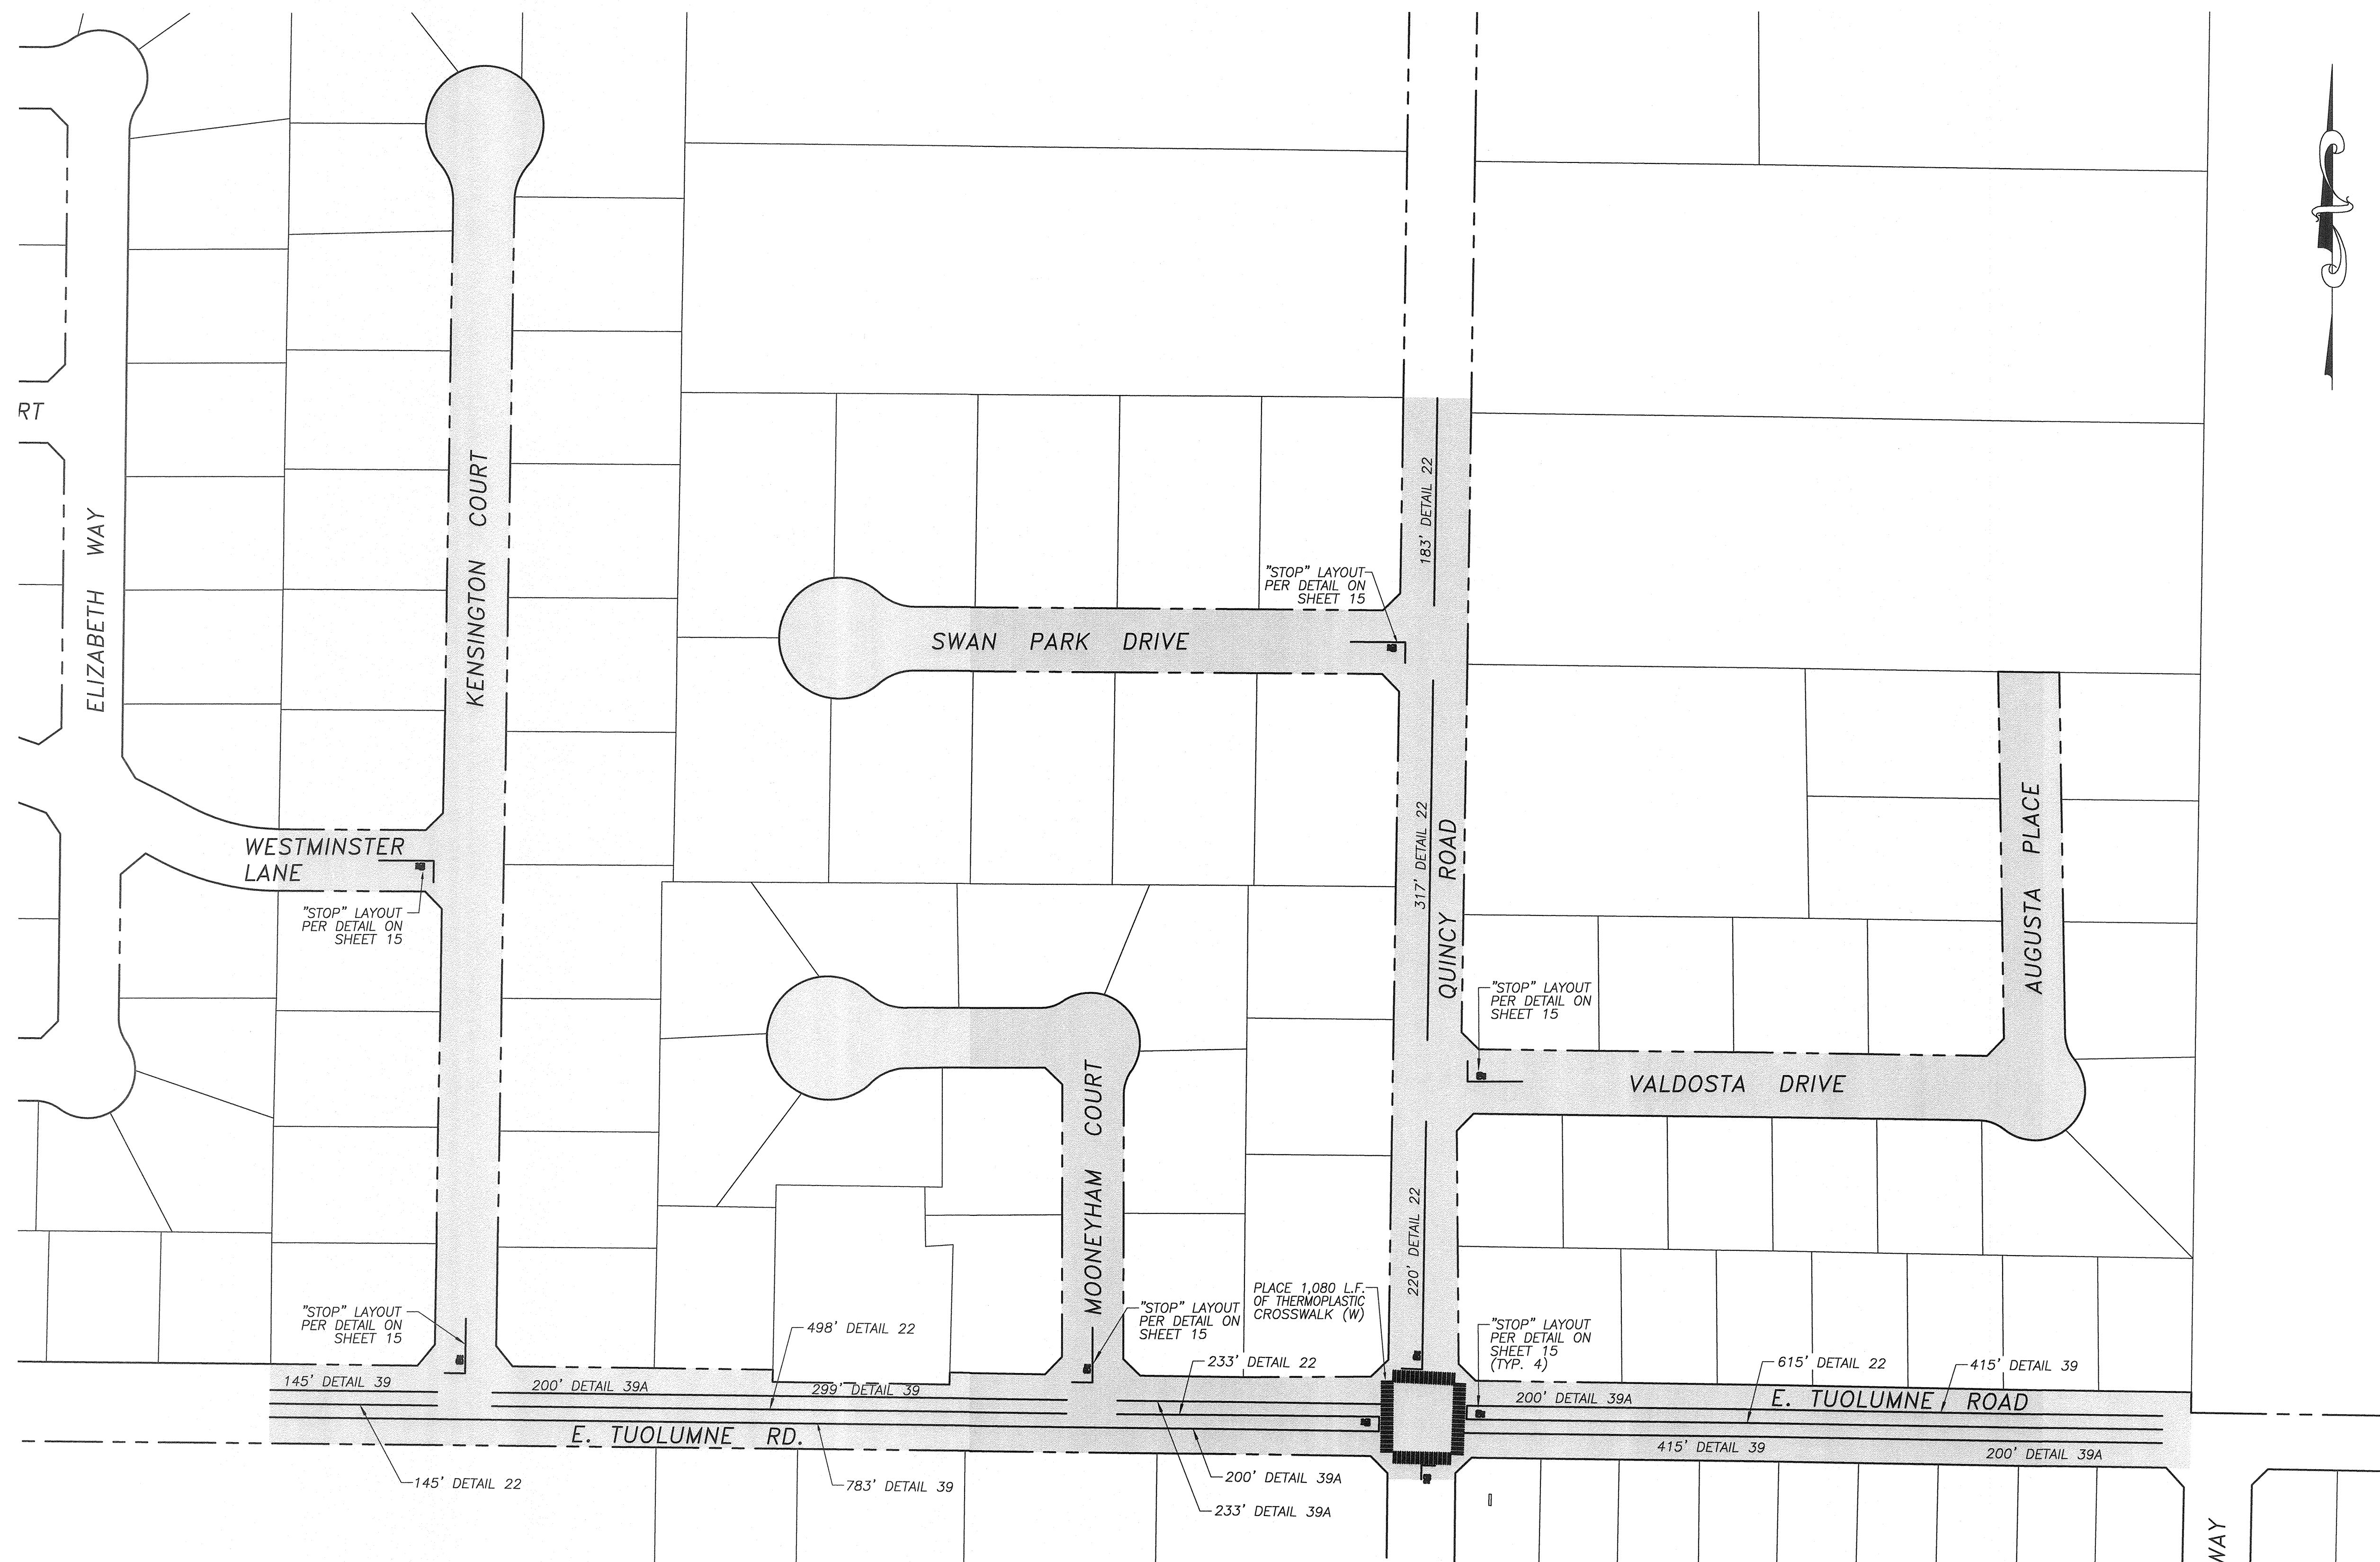


SLURRY SEAL		STRIPING					
STREET NAME	AREA (S.Y.)	STREET NAME	STOP BAR AND LEGEND	DETAIL 22	DETAIL 39	DETAIL 39A	BIKE LANE LEGEND
E. TUOLUMNE RD.	6,008	E. TUOLUMNE RD.	0	876'	1,227'	633'	3
KENSINGTON COURT	4,539	KENSINGTON COURT	1	48'	0	0	0
MOONEYHAM COURT	2,364	MOONEYHAM COURT	1	48'	0	0	0
WESTMINSTER LANE	574	WESTMINSTER LANE	1	0	0	0	0
TOTAL	13,485	TOTALS	3	972'	1,227'	633'	3

SLURRY SEAL		STRIPING					
STREET NAME	AREA (S.Y.)	STREET NAME	STOP BAR & LEGEND	AHEAD LEGEND	CROSSWALK (S.F.)	DETAIL 22	DETAIL 39
E. TUOLUMNE ROAD	3,828	E. TUOLUMNE ROAD	2	1	1,364 (W)	615'	830'
QUINCY ROAD	3,823	QUINCY ROAD	2	0	1,188 (W)	734'	0
VALDOSTA DRIVE	1,942	VALDOSTA DRIVE	1	0	0	48'	0
AUGUSTA PLACE	1,259	AUGUSTA PLACE	0	0	0	0	0
SWAN PARK DRIVE	2,354	SWAN PARK DRIVE	1	0	0	48'	0
TOTAL	13,206	TOTALS	6	1	2,552	1,445'	830'

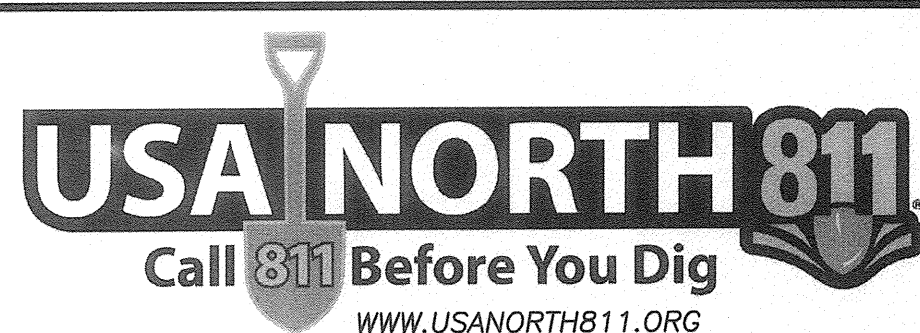

NOTE:
ALL REFERENCES AND WRITTEN DIMENSIONS SHALL SUPERCEDE ALL SCALED DISTANCES AND SHALL BE VERIFIED IN THE FIELD. ANY DISCREPANCY SHALL BE BROUGHT TO THE ATTENTION OF THE ENGINEER PRIOR TO THE COMMENCEMENT OF WORK.

Nathan B. Bray
NATHAN B. BRAY, P.E.
INTERIM DEVELOPMENT SERVICES
DIRECTOR/CITY ENGINEER
1/10/2018
PLANS APPROVAL DATE

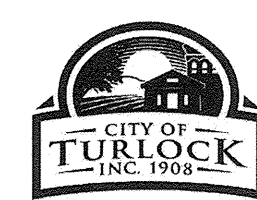


CITY OF TURLOCK
DEVELOPMENT SERVICES
ENGINEERING DIVISION
156 S. BROADWAY, STE 150
(209) 668-5520

CONSTRUCTION PLAN
CAPITAL PROJECT NO. 18-51
2019 SLURRY SEAL

VERIFY SCALE
BAR IS 1" ON ORIGINAL DRAWING
1/4" 3/4" 1"
0 1/2"
IF NOT ONE INCH ON THIS SHEET, ADJUST SCALES ACCORDINGLY


DRAWN BY: JSH
REV. BY: XX
CH. BY: REJ
DATE: JULY 9, 2018
SCALE: AS SHOWN
18-51 BASE.dwg

SHEET
3
OF 18

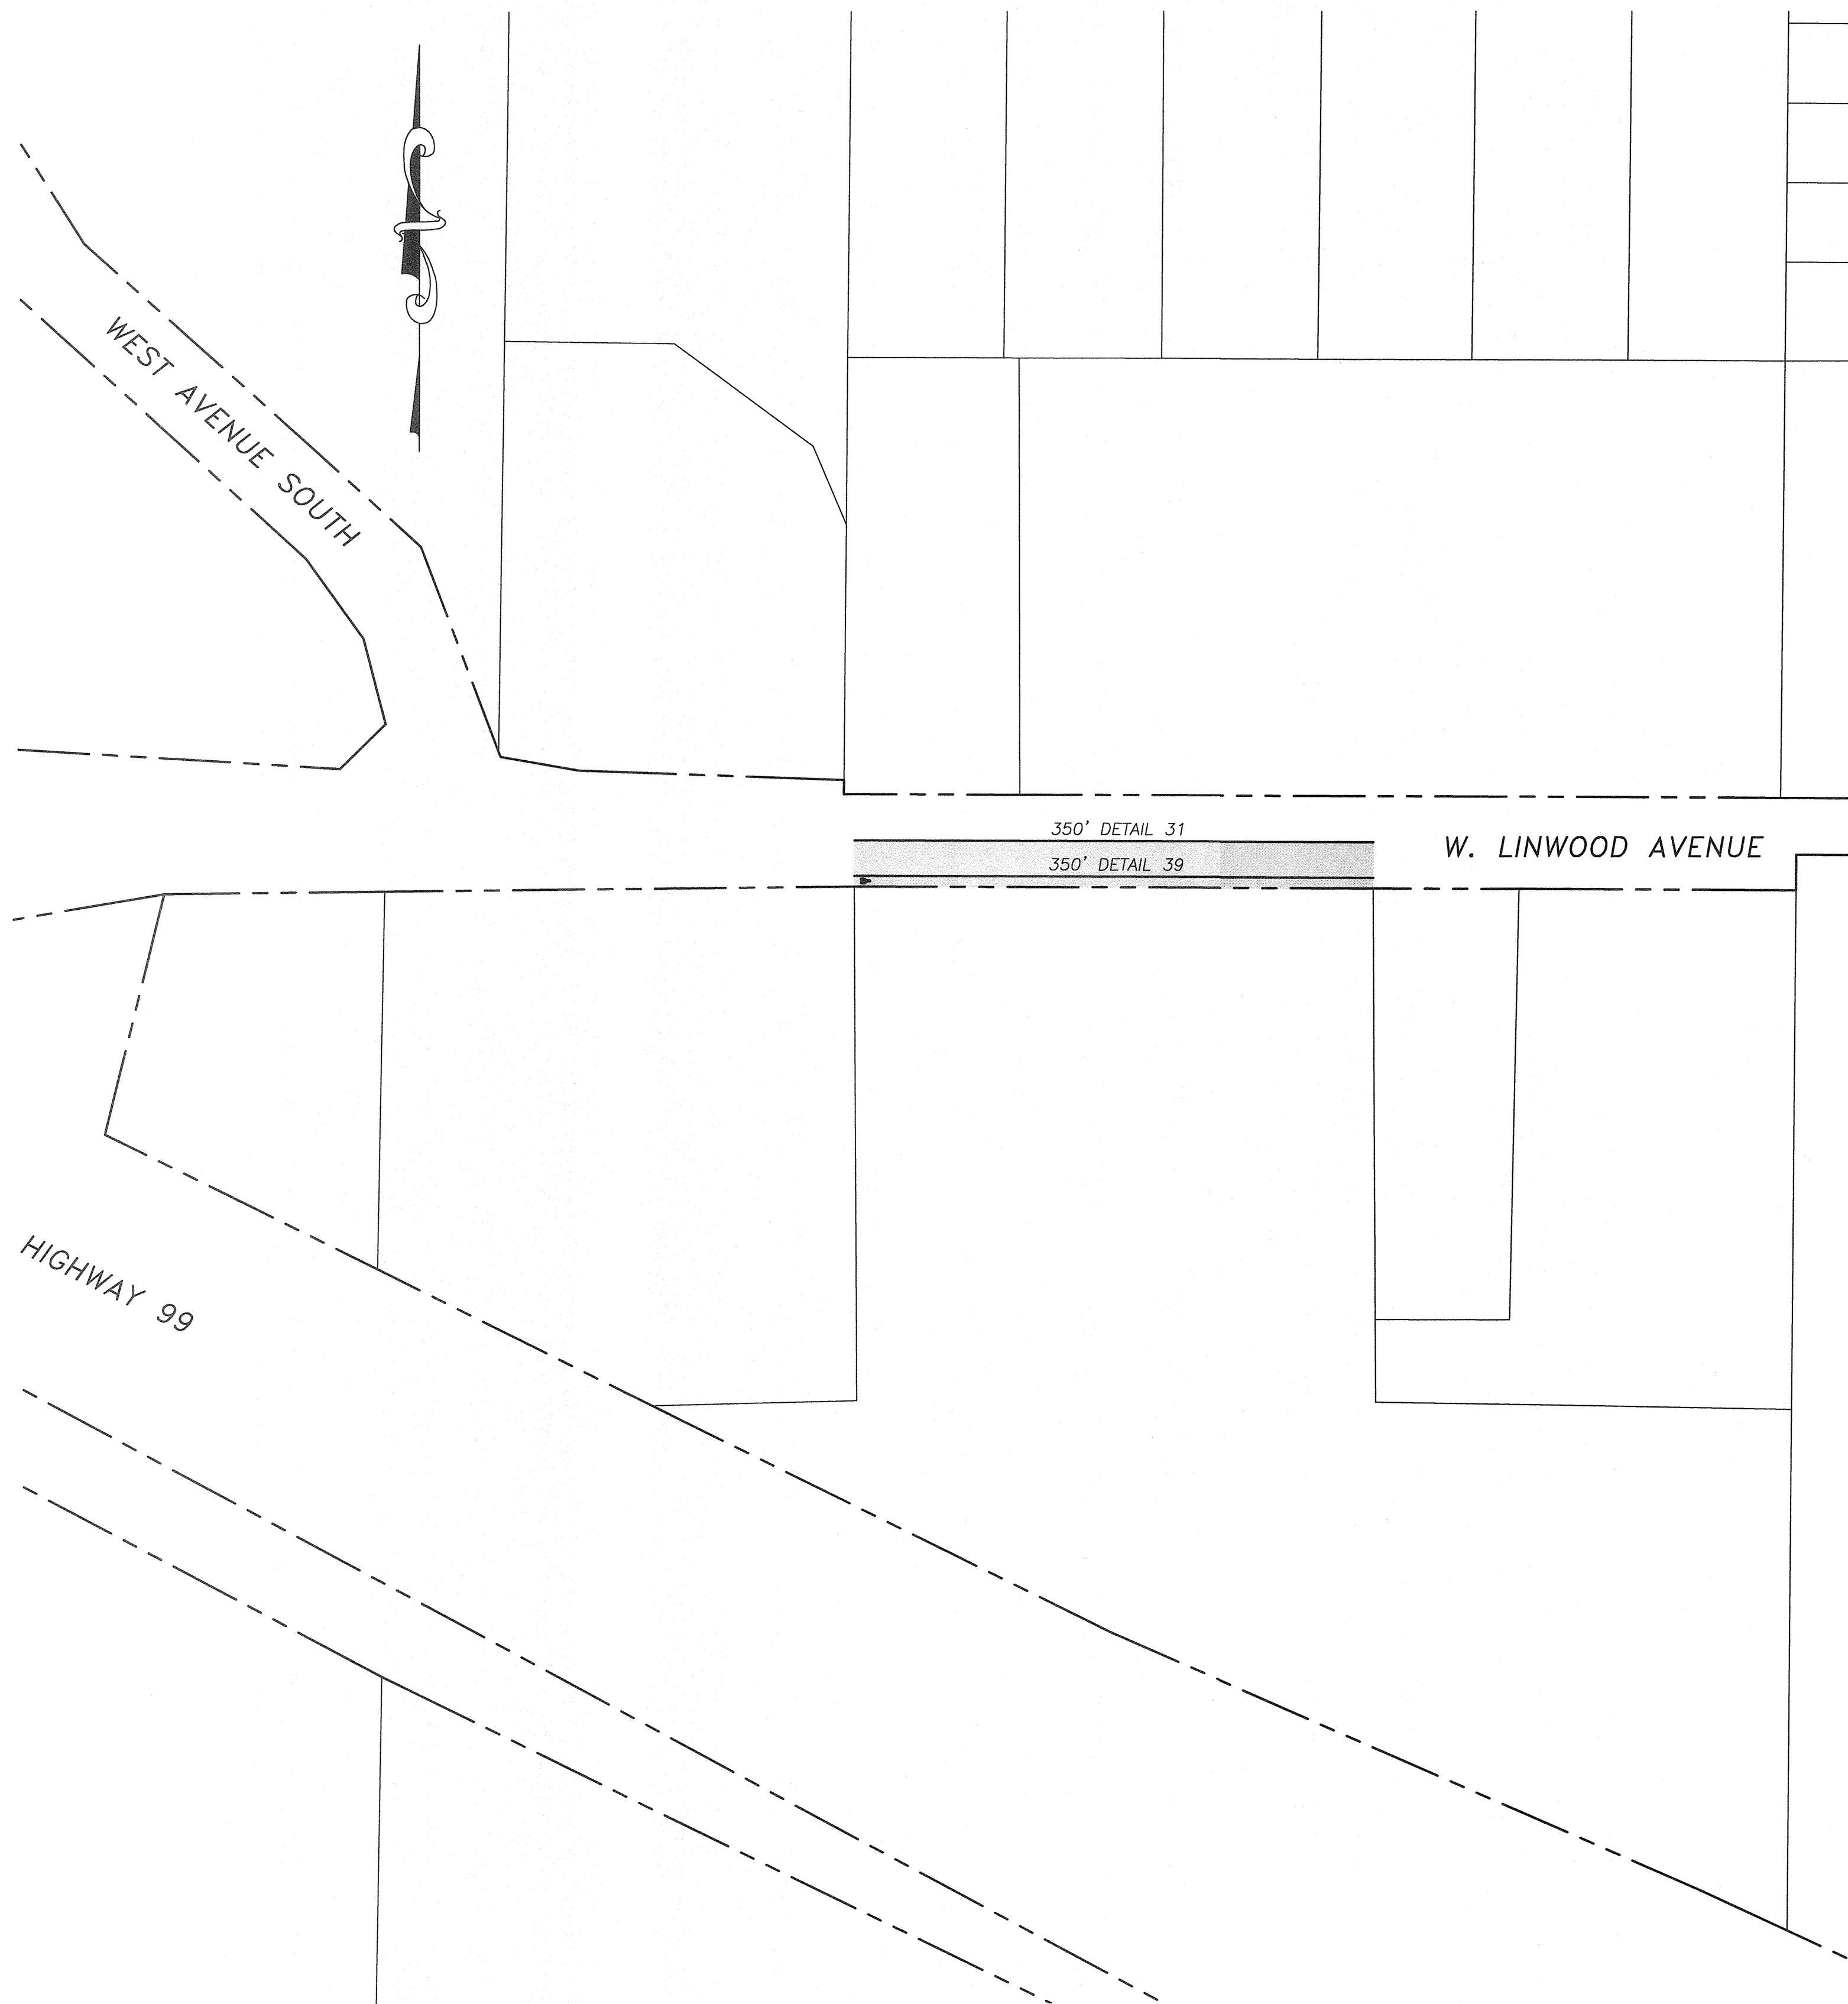


SLURRY SEAL

STREET NAME	AREA (S.Y.)	DETAIL 31	DETAIL 39	BIKE LANE LEGEND	TYPE BB MARKER
W. LINWOOD AVENUE	1,019	350	350	1	1
TOTAL	1,019	350	350	1	1

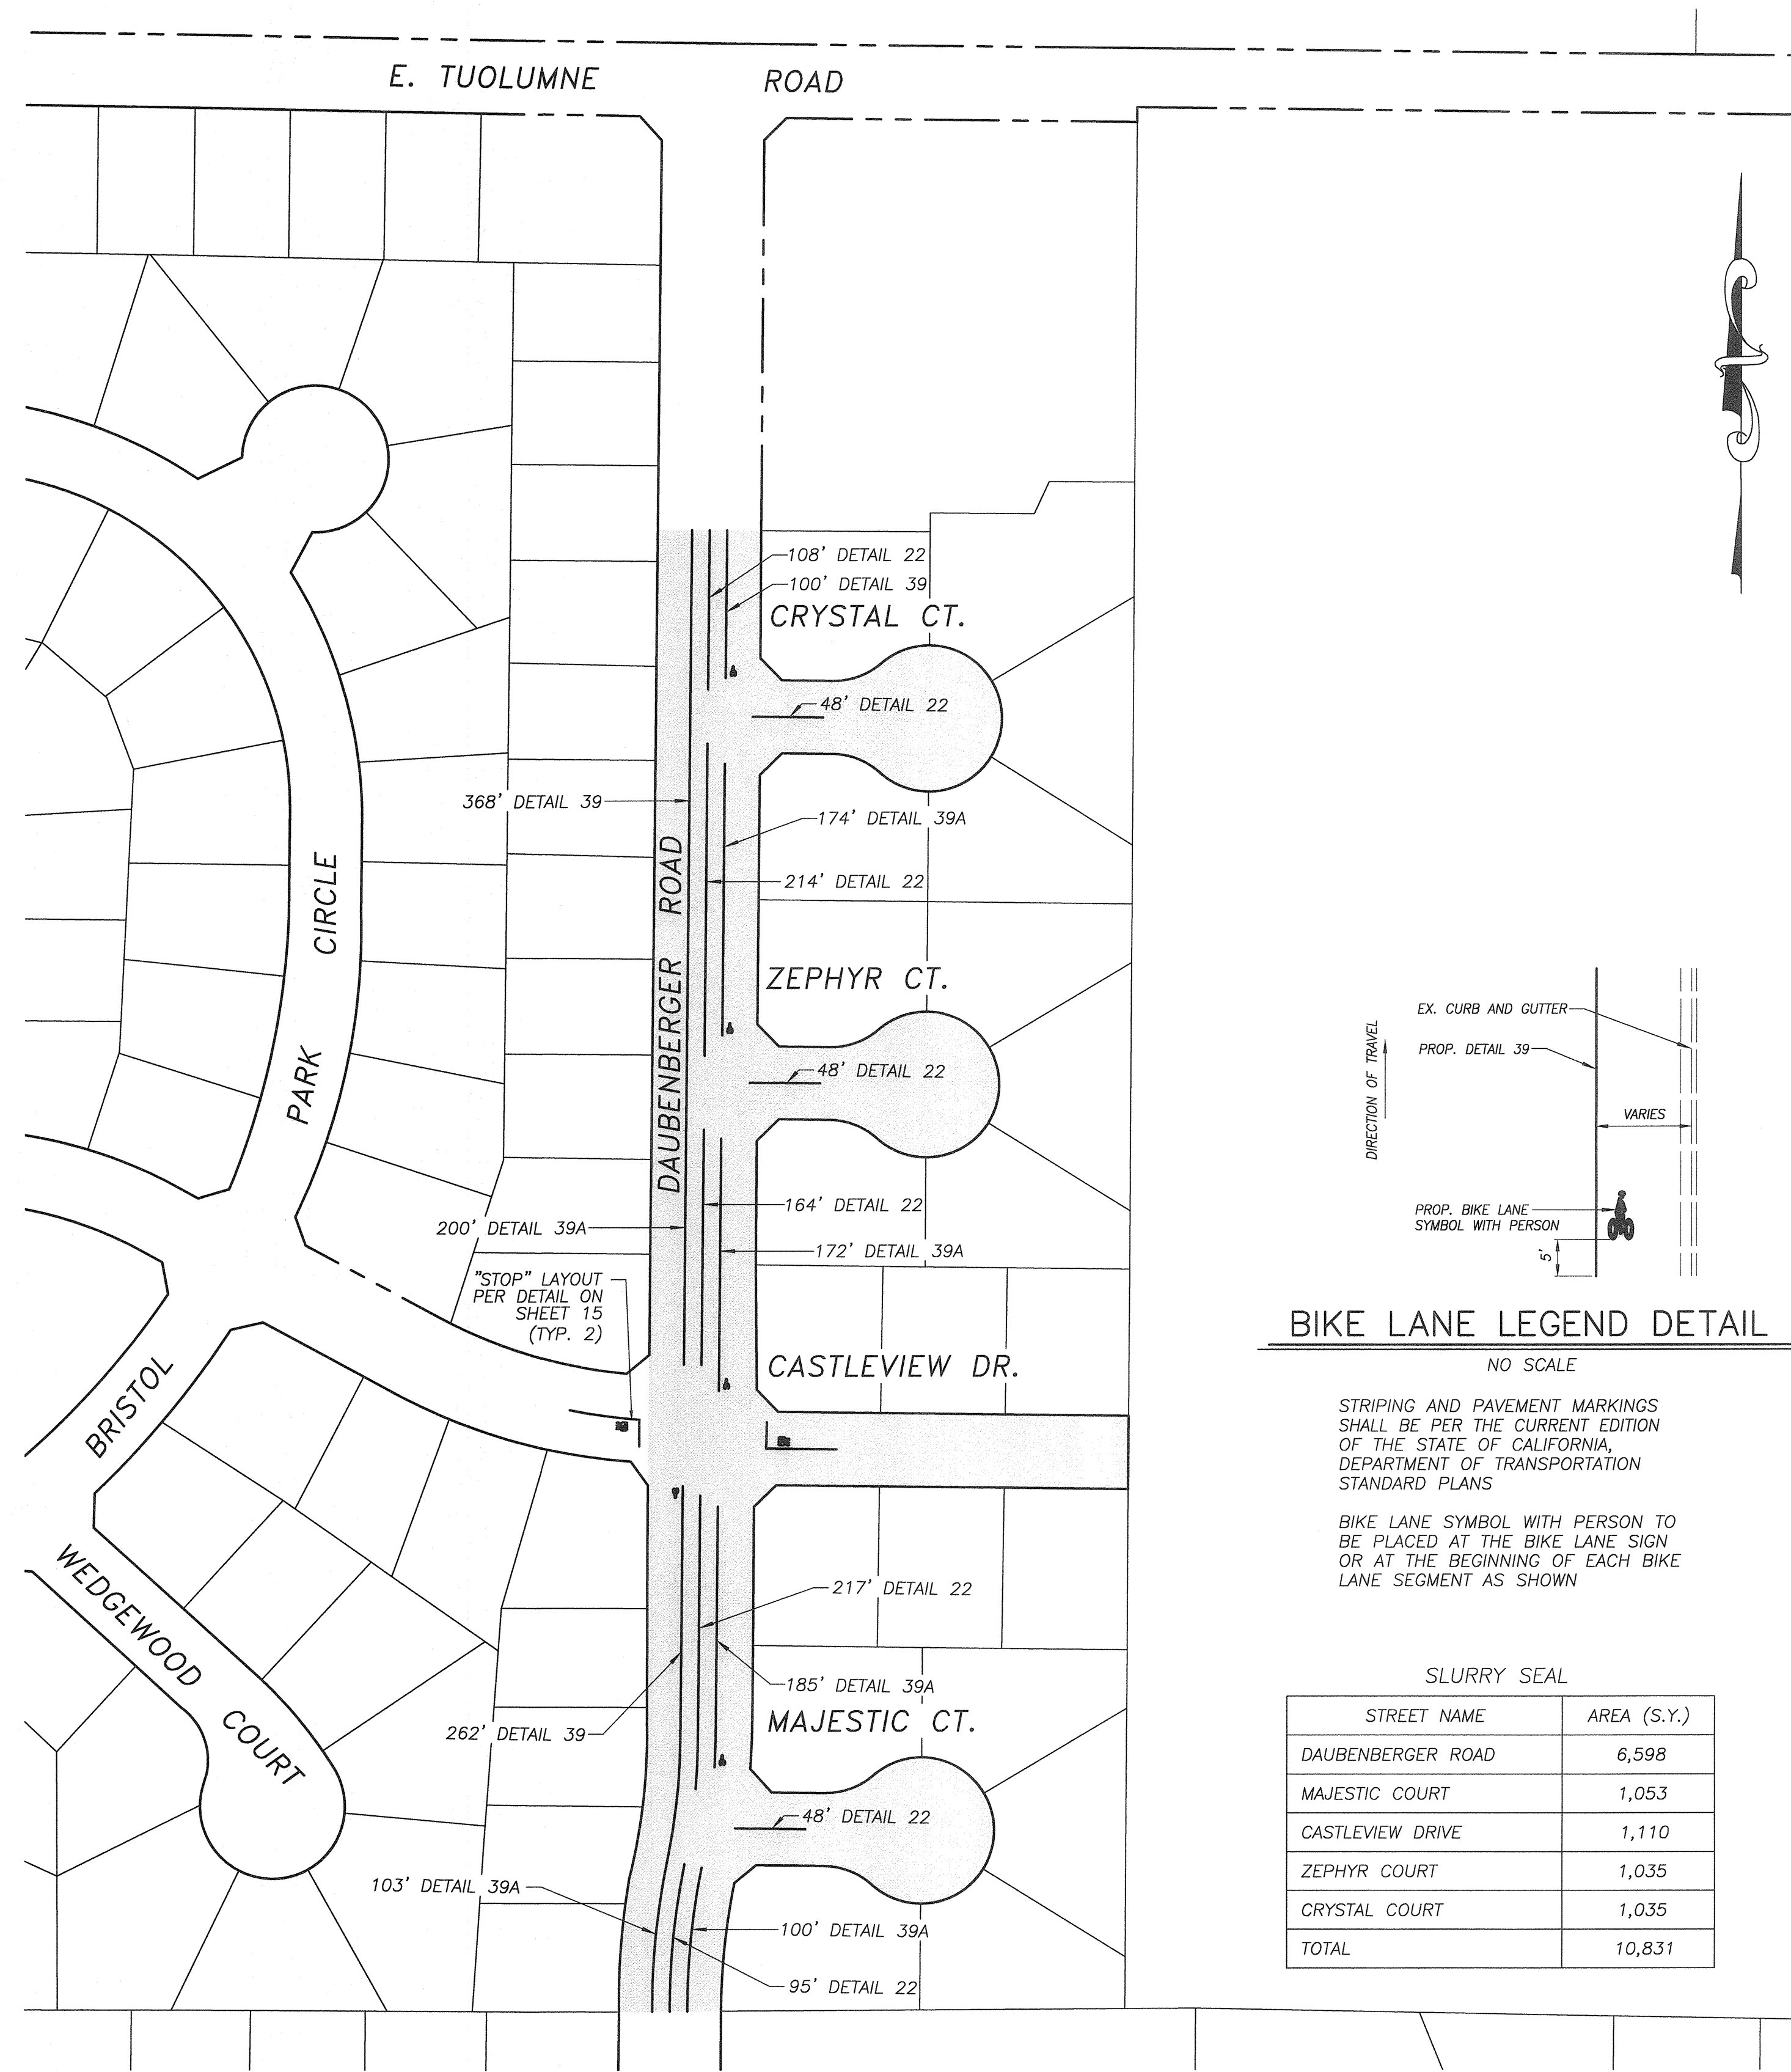

STRIPING

STREET NAME	STOP BAR AND LEGEND	35 LEGEND	DETAIL 22	DETAIL 39	DETAIL 39A	BIKE LANE LEGEND	TYPE BB MARKER
DAUBENBERGER ROAD	0	1	790'	730'	934'	5	2
MAJESTIC COURT	0	0	48'	0	0	0	1
CASTLEVIEW DRIVE	2	0	96'	0	0	0	1
ZEPHYR COURT	0	0	48'	0	0	0	1
CRYSTAL COURT	0	0	48'	0	0	0	1
TOTALS	2	1	1,030'	730'	934'	5	6

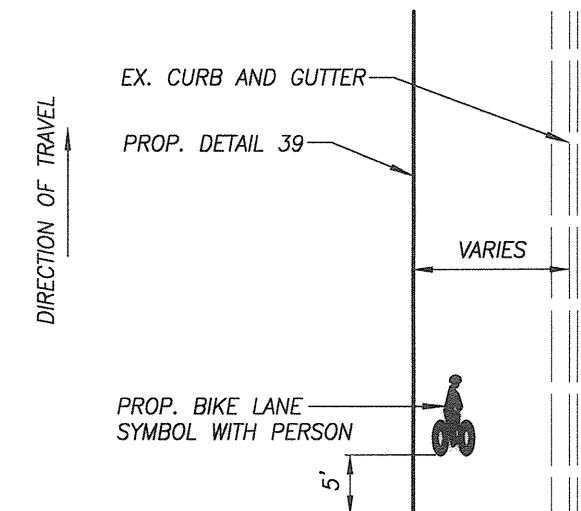

BIKE LANE LEGEND DETAIL


NO SCALE

STRIPING AND PAVEMENT MARKINGS SHALL BE PER THE CURRENT EDITION OF THE STATE OF CALIFORNIA, DEPARTMENT OF TRANSPORTATION STANDARD PLANS

BIKE LANE SYMBOL WITH PERSON TO BE PLACED AT THE BIKE LANE SIGN OR AT THE BEGINNING OF EACH BIKE LANE SEGMENT AS SHOWN

SLURRY SEAL

STREET NAME	AREA (S.Y.)
DAUBENBERGER ROAD	6,598
MAJESTIC COURT	1,053
CASTLEVIEW DRIVE	1,110
ZEPHYR COURT	1,035
CRYSTAL COURT	1,035
TOTAL	10,831

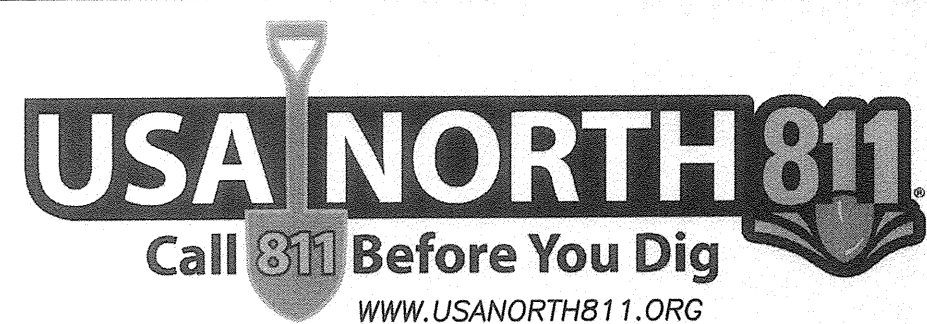

NOTE:
ALL REFERENCES AND WRITTEN DIMENSIONS SHALL SUPERCEDE ALL SCALED DISTANCES AND SHALL BE VERIFIED IN THE FIELD. ANY DISCREPANCY SHALL BE BROUGHT TO THE ATTENTION OF THE ENGINEER PRIOR TO THE COMMENCEMENT OF WORK.

NATHAN B. BRAY, P.E.
INTERIM DEVELOPMENT SERVICES
DIRECTOR/CITY ENGINEER
JUL 2020
PLANS APPROVAL DATE



CITY OF TURLOCK
DEVELOPMENT SERVICES
ENGINEERING DIVISION
156 S. BROADWAY, STE 150
(209) 668-5520

CONSTRUCTION PLAN
CAPITAL PROJECT NO. 18-51
2019 SLURRY SEAL


VERIFY SCALE
BAR IS 1" ON ORIGINAL DRAWING
1/4" 3/4" 1"
1/2"
IF NOT ONE INCH ON THIS SHEET, ADJUST SCALES ACCORDINGLY

DRAWN BY: JSH
REV. BY: XX
CH. BY: REJ
DATE: JULY 9, 2018
SCALE: AS SHOWN
18-51 BASE.dwg

SHEET
4
OF 18

STRIPING						
STREET NAME	STOP BAR AND LEGEND	35 LEGEND	DETAIL 22	DETAIL 38	DETAIL 39	DETAIL 39A
WEST SPRINGER DRIVE	2	0	1,039'	178'	1,173'	929'
PASADERA WAY	1	0	48'	0	0	0
TAHAMA LANE	1	0	48'	0	0	0
ESTRELLA WAY	4	0	192'	0	0	0
CROWELL ROAD	2	1	520'	0	594'	600'
PASEO BELLEZA	2	0	0	0	0	0
TOTALS	12	1	1,847'	178'	1,767'	1,529'

(W) = WHITE
(Y) = YELLOW

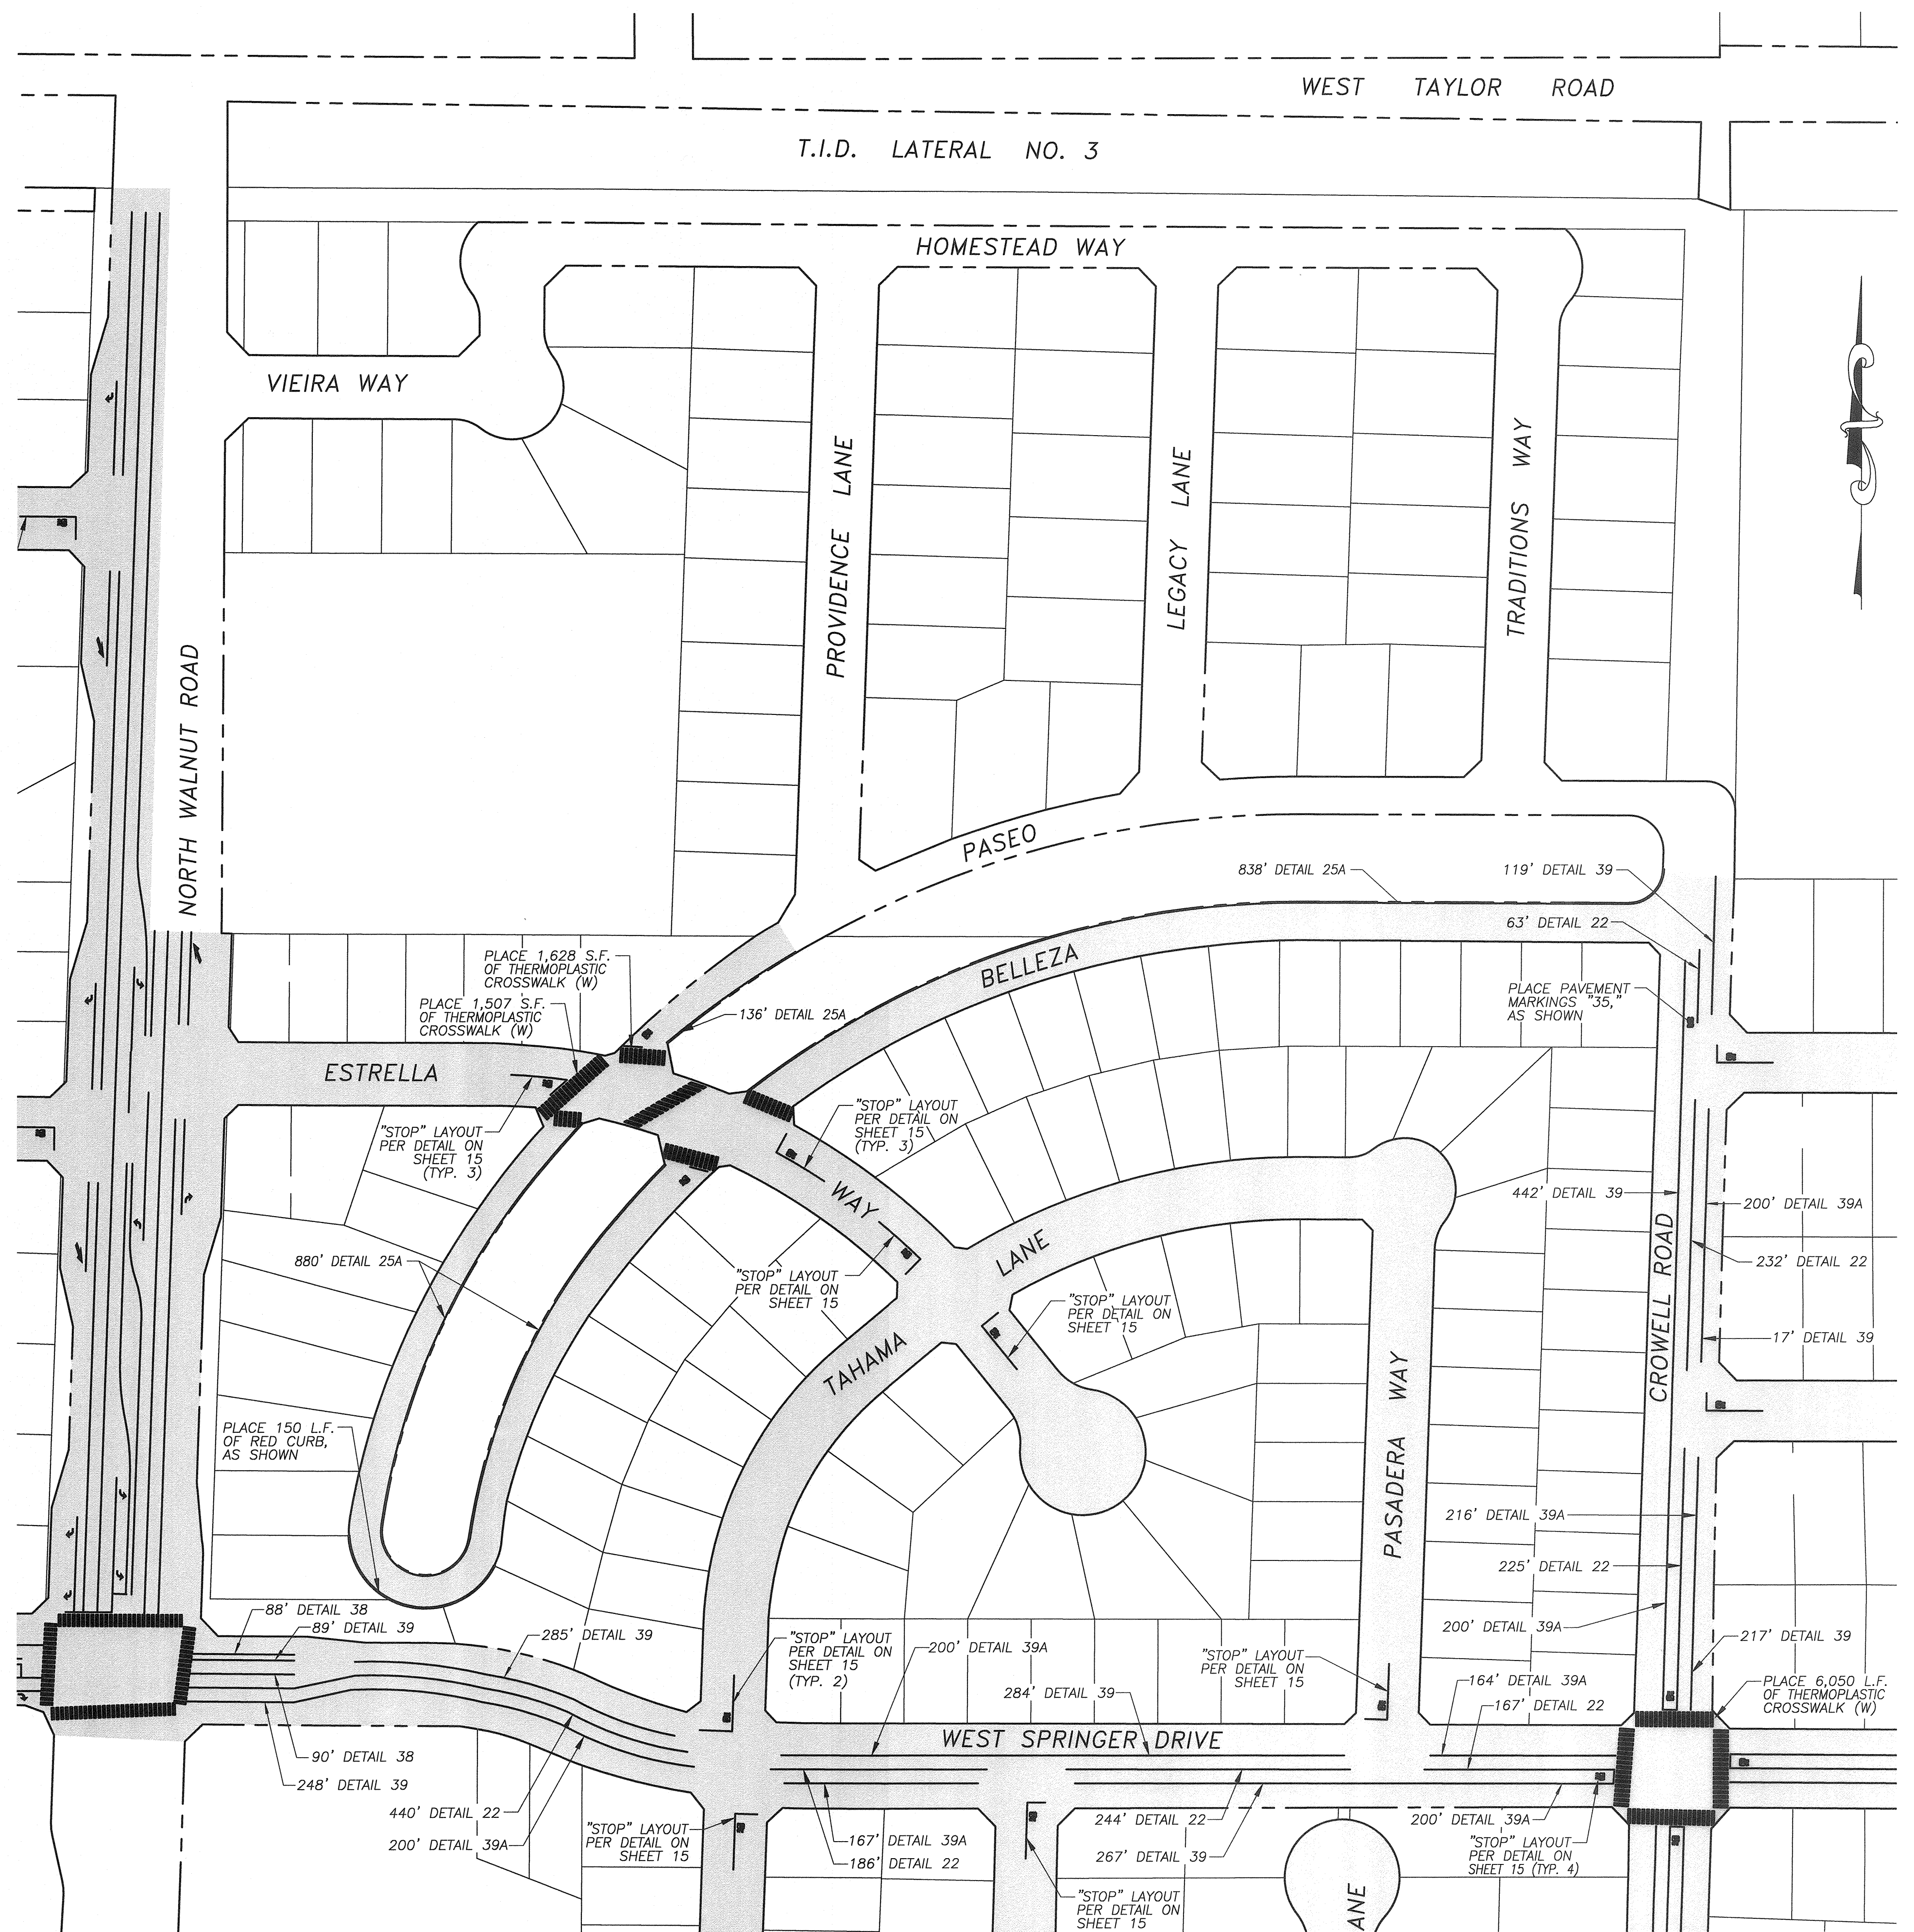

USA NORTH 811
Call 811 Before You Dig
WWW.USANORTH811.ORG

NOTE:
ALL REFERENCES AND WRITTEN DIMENSIONS SHALL SUPERCEDE ALL SCALED DISTANCES AND SHALL BE VERIFIED IN THE FIELD. ANY DISCREPANCY SHALL BE BROUGHT TO THE ATTENTION OF THE ENGINEER PRIOR TO THE COMMENCEMENT OF WORK.


NATHAN B. BRAY, P.E.
INTERIM DEVELOPMENT SERVICES
DIRECTOR/CITY ENGINEER
1/10/2020
PLANS APPROVAL DATE



CITY OF TURLOCK
DEVELOPMENT SERVICES
ENGINEERING DIVISION
156 S. BROADWAY, STE 150
(209) 668-5520

CONSTRUCTION PLAN
CAPITAL PROJECT NO. 18-51
2019 SLURRY SEAL

VERIFY SCALE
BAR IS 1" ON
ORIGINAL DRAWING

1/4" 3/4" 1"
1/2"

IF NOT ONE INCH ON
THIS SHEET, ADJUST
SCALES ACCORDINGLY

DRAWN BY:	JSH
REV. BY:	XX
CH. BY:	REJ
DATE:	JULY 9, 2018
SCALE:	AS SHOWN
18-51 BASE.dwg	

5

SLURRY SEAL



STREET NAME	AREA (S.Y.)
CROWELL ROAD	6,745
KIRKSEY DRIVE	3,477
COLLEGEVIEW DRIVE	505
DONOVAN WAY	4,492
WENDY WAY	1,124
McKENNA DRIVE	5,920
WEST SPRINGER DRIVE	3,249
SHADY LANE	2,156
TOTAL	27,668

STRIPING

STREET NAME	STOP BAR AND LEGEND	DETAIL 22	DETAIL 38	TYPE IV(L)	12" CROSSWALK (S.F.)	TYPE BB MARKER
CROWELL ROAD	0	828'	72'	1	770 (W)	6
KIRKSEY DRIVE	1	48'	0	0	0	3
COLLEGEVIEW DRIVE	0	0	0	0	0	0
DONOVAN WAY	1	48'	0	0	0	4
WENDY WAY	1	48'	0	0	0	1
McKENNA DRIVE	2	943'	0	0	1,804 (Y)	5
WEST SPRINGER DRIVE	1	290'	0	0	1,452 (Y)	2
SHADY LANE	1	48'	0	0	0	2
TOTALS	7	2,253	72'	1	3,256 (Y), 770 (W)	23

STRIPING

STREET NAME	DETAIL 39	DETAIL 39A
CROWELL ROAD	653	706
KIRKSEY DRIVE	0	0
COLLEGEVIEW DRIVE	0	0
DONOVAN WAY	0	0
WENDY WAY	0	0
McKENNA DRIVE	0	0
WEST SPRINGER DRIVE	1,197	752
SHADY LANE	0	0
TOTALS	1,850	1,458

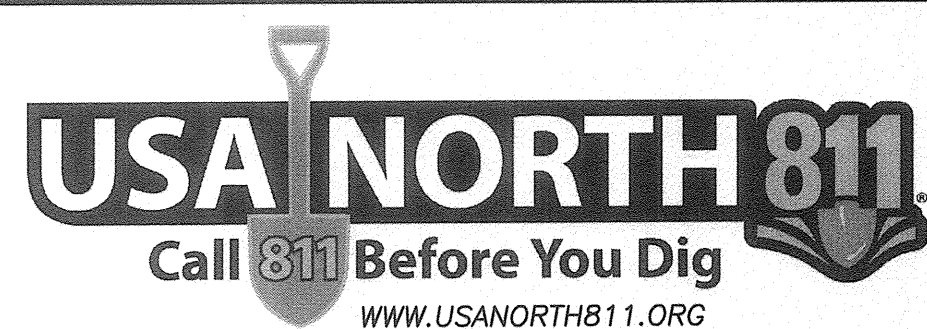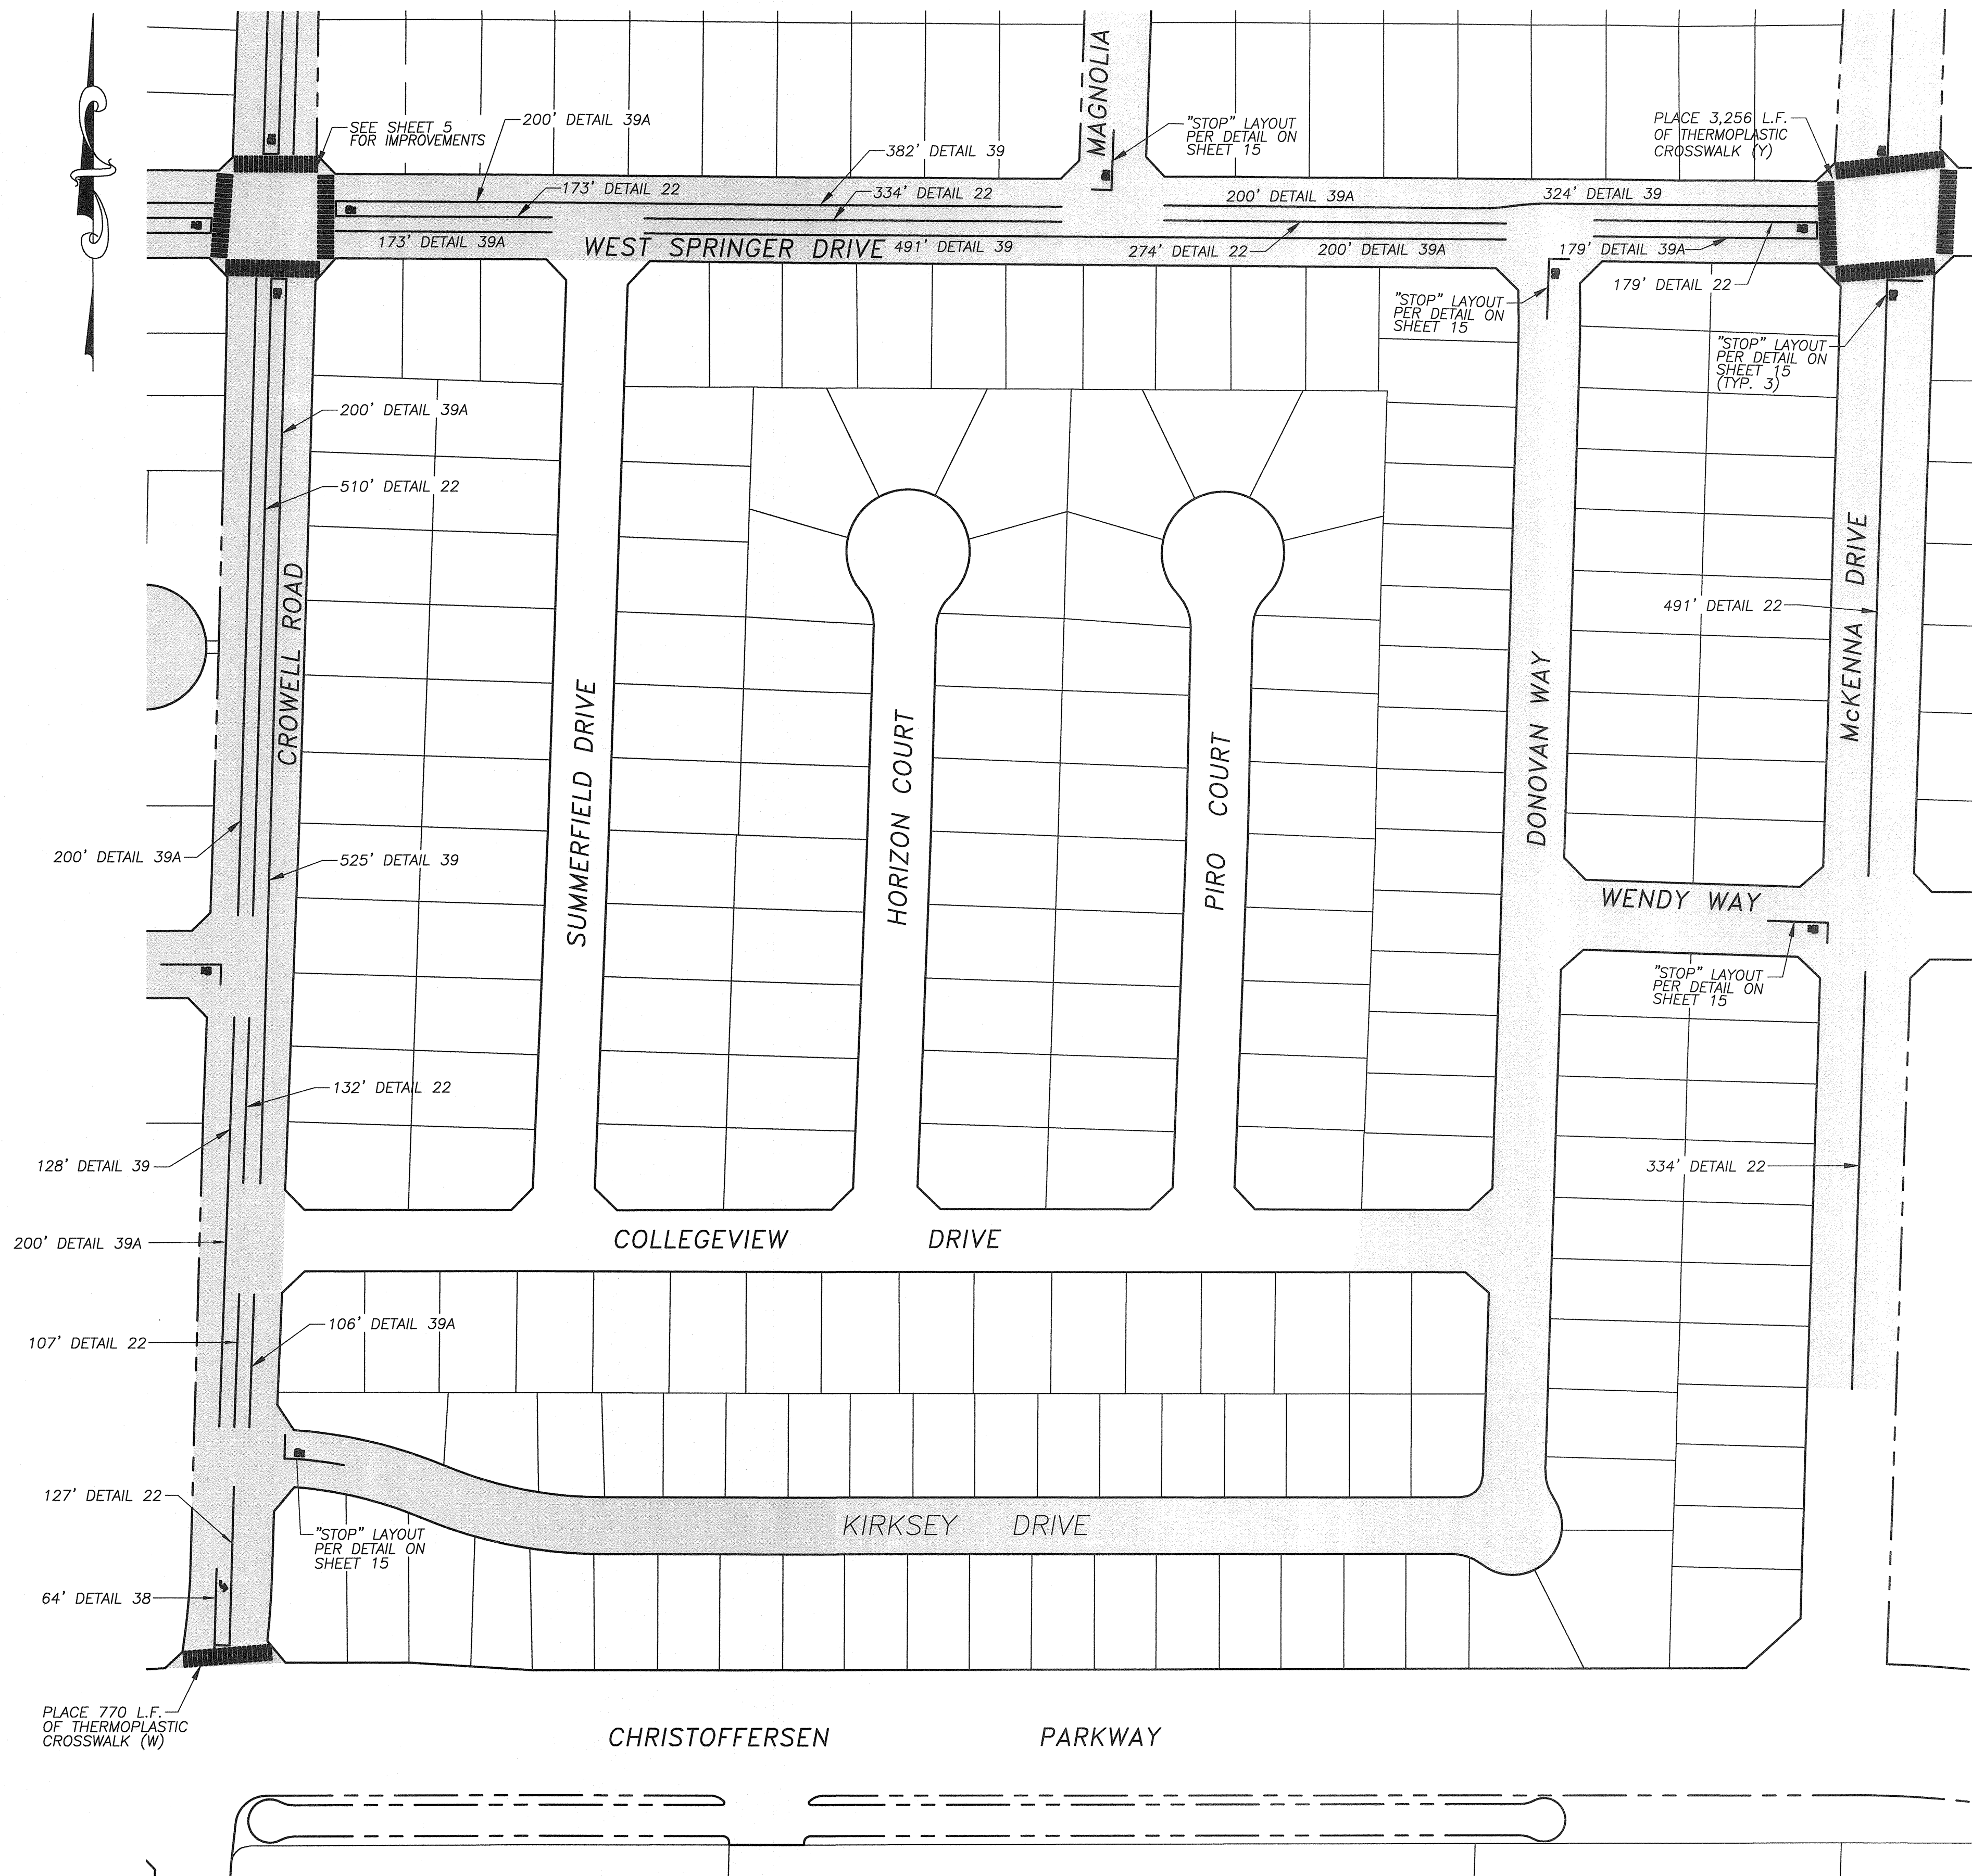

NOTE:
ALL REFERENCES AND WRITTEN
DIMENSIONS SHALL SUPERCEDE
ALL SCALED DISTANCES AND
SHALL BE VERIFIED IN THE
FIELD. ANY DISCREPANCY SHALL
BE BROUGHT TO THE ATTENTION
OF THE ENGINEER PRIOR TO
THE COMMENCEMENT OF WORK.

Nathan B. Bray
NATHAN B. BRAY, P.E.
INTERIM DEVELOPMENT SERVICES
DIRECTOR/CITY ENGINEER
11/2/2020
PLANS APPROVAL DATE



CITY OF TURLOCK
DEVELOPMENT SERVICES
ENGINEERING DIVISION
156 S. BROADWAY, STE 150
(209) 668-5520

CONSTRUCTION PLAN
CAPITAL PROJECT NO. 18-51
2019 SLURRY SEAL

VERIFY SCALE
BAR IS 1" ON
ORIGINAL DRAWING
1/4" 3/4" 1"
0 1/2" 1"
IF NOT ONE INCH ON
THIS SHEET, ADJUST
SCALES ACCORDINGLY

DRAWN BY: JSH
REV. BY: XX
CH. BY: REJ
DATE: JULY 9, 2018
SCALE: AS SHOWN
18-51 BASE.dwg


SHEET
6
OF 18



SLURRY SEAL	
STREET NAME	AREA (S.Y.)
WEST SPRINGER DRIVE	4,295
WOODLAND DRIVE	3,742
ASHFORD DRIVE	3,712
MAGNOLIA DRIVE	2,337
McKENNA DRIVE	4,343
TOTAL	18,429

STRIPING				
STREET NAME	STOP BAR AND LEGEND	12" CROSSWALK (S.F.)	DETAIL 22	TYPE BB MARKER
WEST SPRINGER DRIVE	0	0	0	3
WOODLAND DRIVE	4	638 (Y)	192'	5
ASHFORD DRIVE	4	638 (Y)	192'	5
MAGNOLIA DRIVE	1	0	48'	2
McKENNA DRIVE	0	0	543'	2
TOTALS	9	1,276	975'	17

(W) = WHITE
(Y) = YELLOW

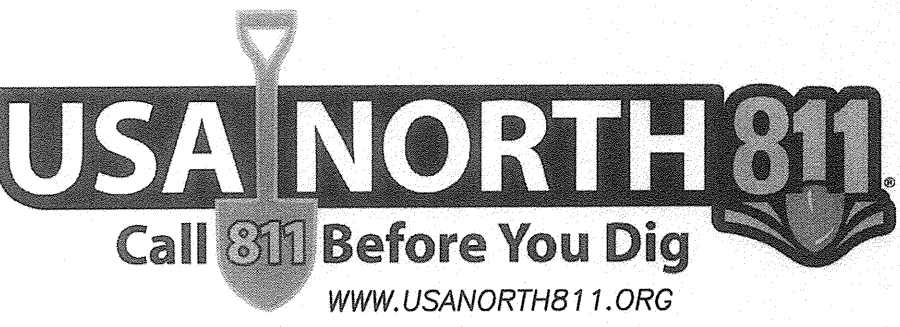

NOTE:
ALL REFERENCES AND WRITTEN
DIMENSIONS SHALL SUPERCEDE
ALL SCALED DISTANCES AND
SHALL BE VERIFIED IN THE
FIELD. ANY DISCREPANCY SHALL
BE BROUGHT TO THE ATTENTION
OF THE ENGINEER PRIOR TO
THE COMMENCEMENT OF WORK.

N. S. Bray
NATHAN B. BRAY, P.E.
INTERIM DEVELOPMENT SERVICES
DIRECTOR/CITY ENGINEER
11/2/2020
PLANS APPROVAL DATE




CITY OF TURLOCK
DEVELOPMENT SERVICES
ENGINEERING DIVISION
156 S. BROADWAY, STE 150
(209) 668-5520

CONSTRUCTION PLAN
CAPITAL PROJECT NO. 18-51
2019 SLURRY SEAL

VERIFY SCALE
BAR IS 1" ON
ORIGINAL DRAWING
0 1/4" 3/4" 1"
1/2"
IF NOT ONE INCH ON
THIS SHEET, ADJUST
SCALES ACCORDINGLY

DRAWN BY: JSH
REV. BY: XX
CH. BY: REJ
DATE: JULY 9, 2018
SCALE: AS SHOWN
18-51 BASE.dwg


SHEET
7
of 18

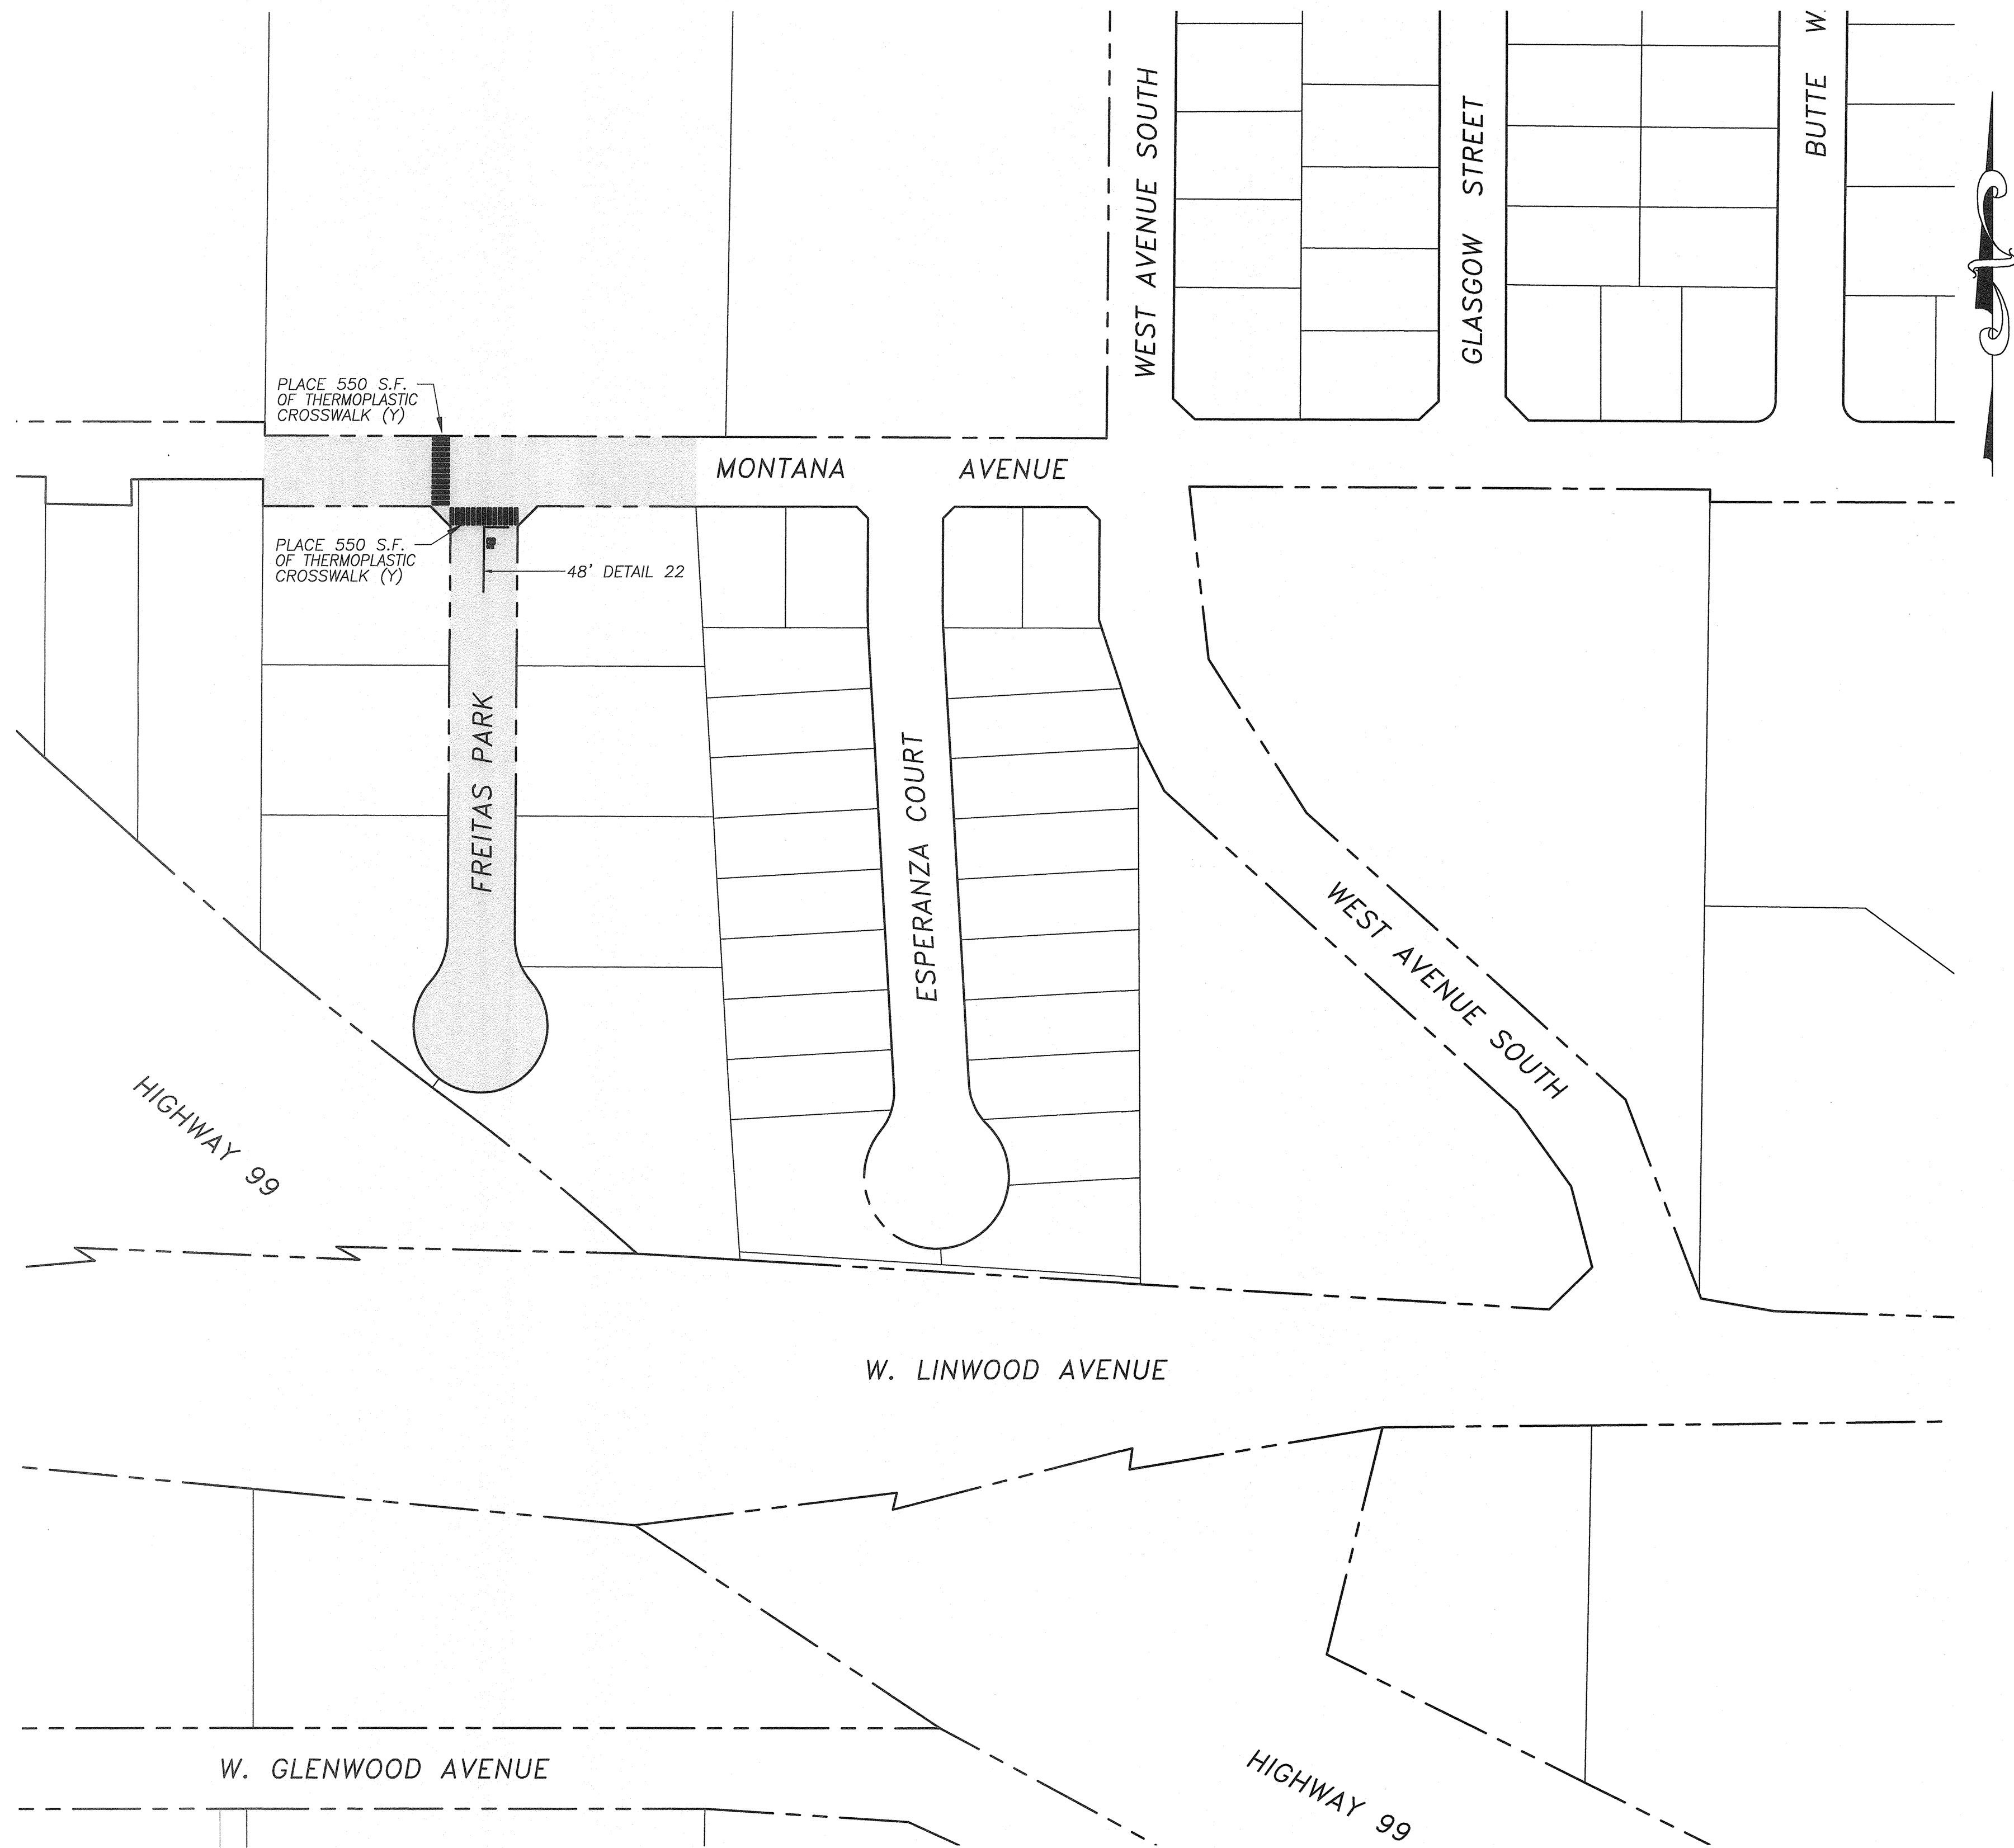

SLURRY SEAL	
STREET NAME	AREA (S.Y.)
MONTANA AVENUE	916
FREITAS PARK	1,766
TOTAL	2,682


STRIPING					
STREET NAME	STOP BAR AND LEGEND	DETAIL 22	TYPE BB MARKER	12" CROSSWALK (S.F.)	
MONTANA AVENUE	0	0	1	550 (Y)	
FREITAS PARK	1	48'	2	550 (Y)	
TOTALS	1	48'	3	1,100	

(W) = WHITE
(Y) = YELLOW

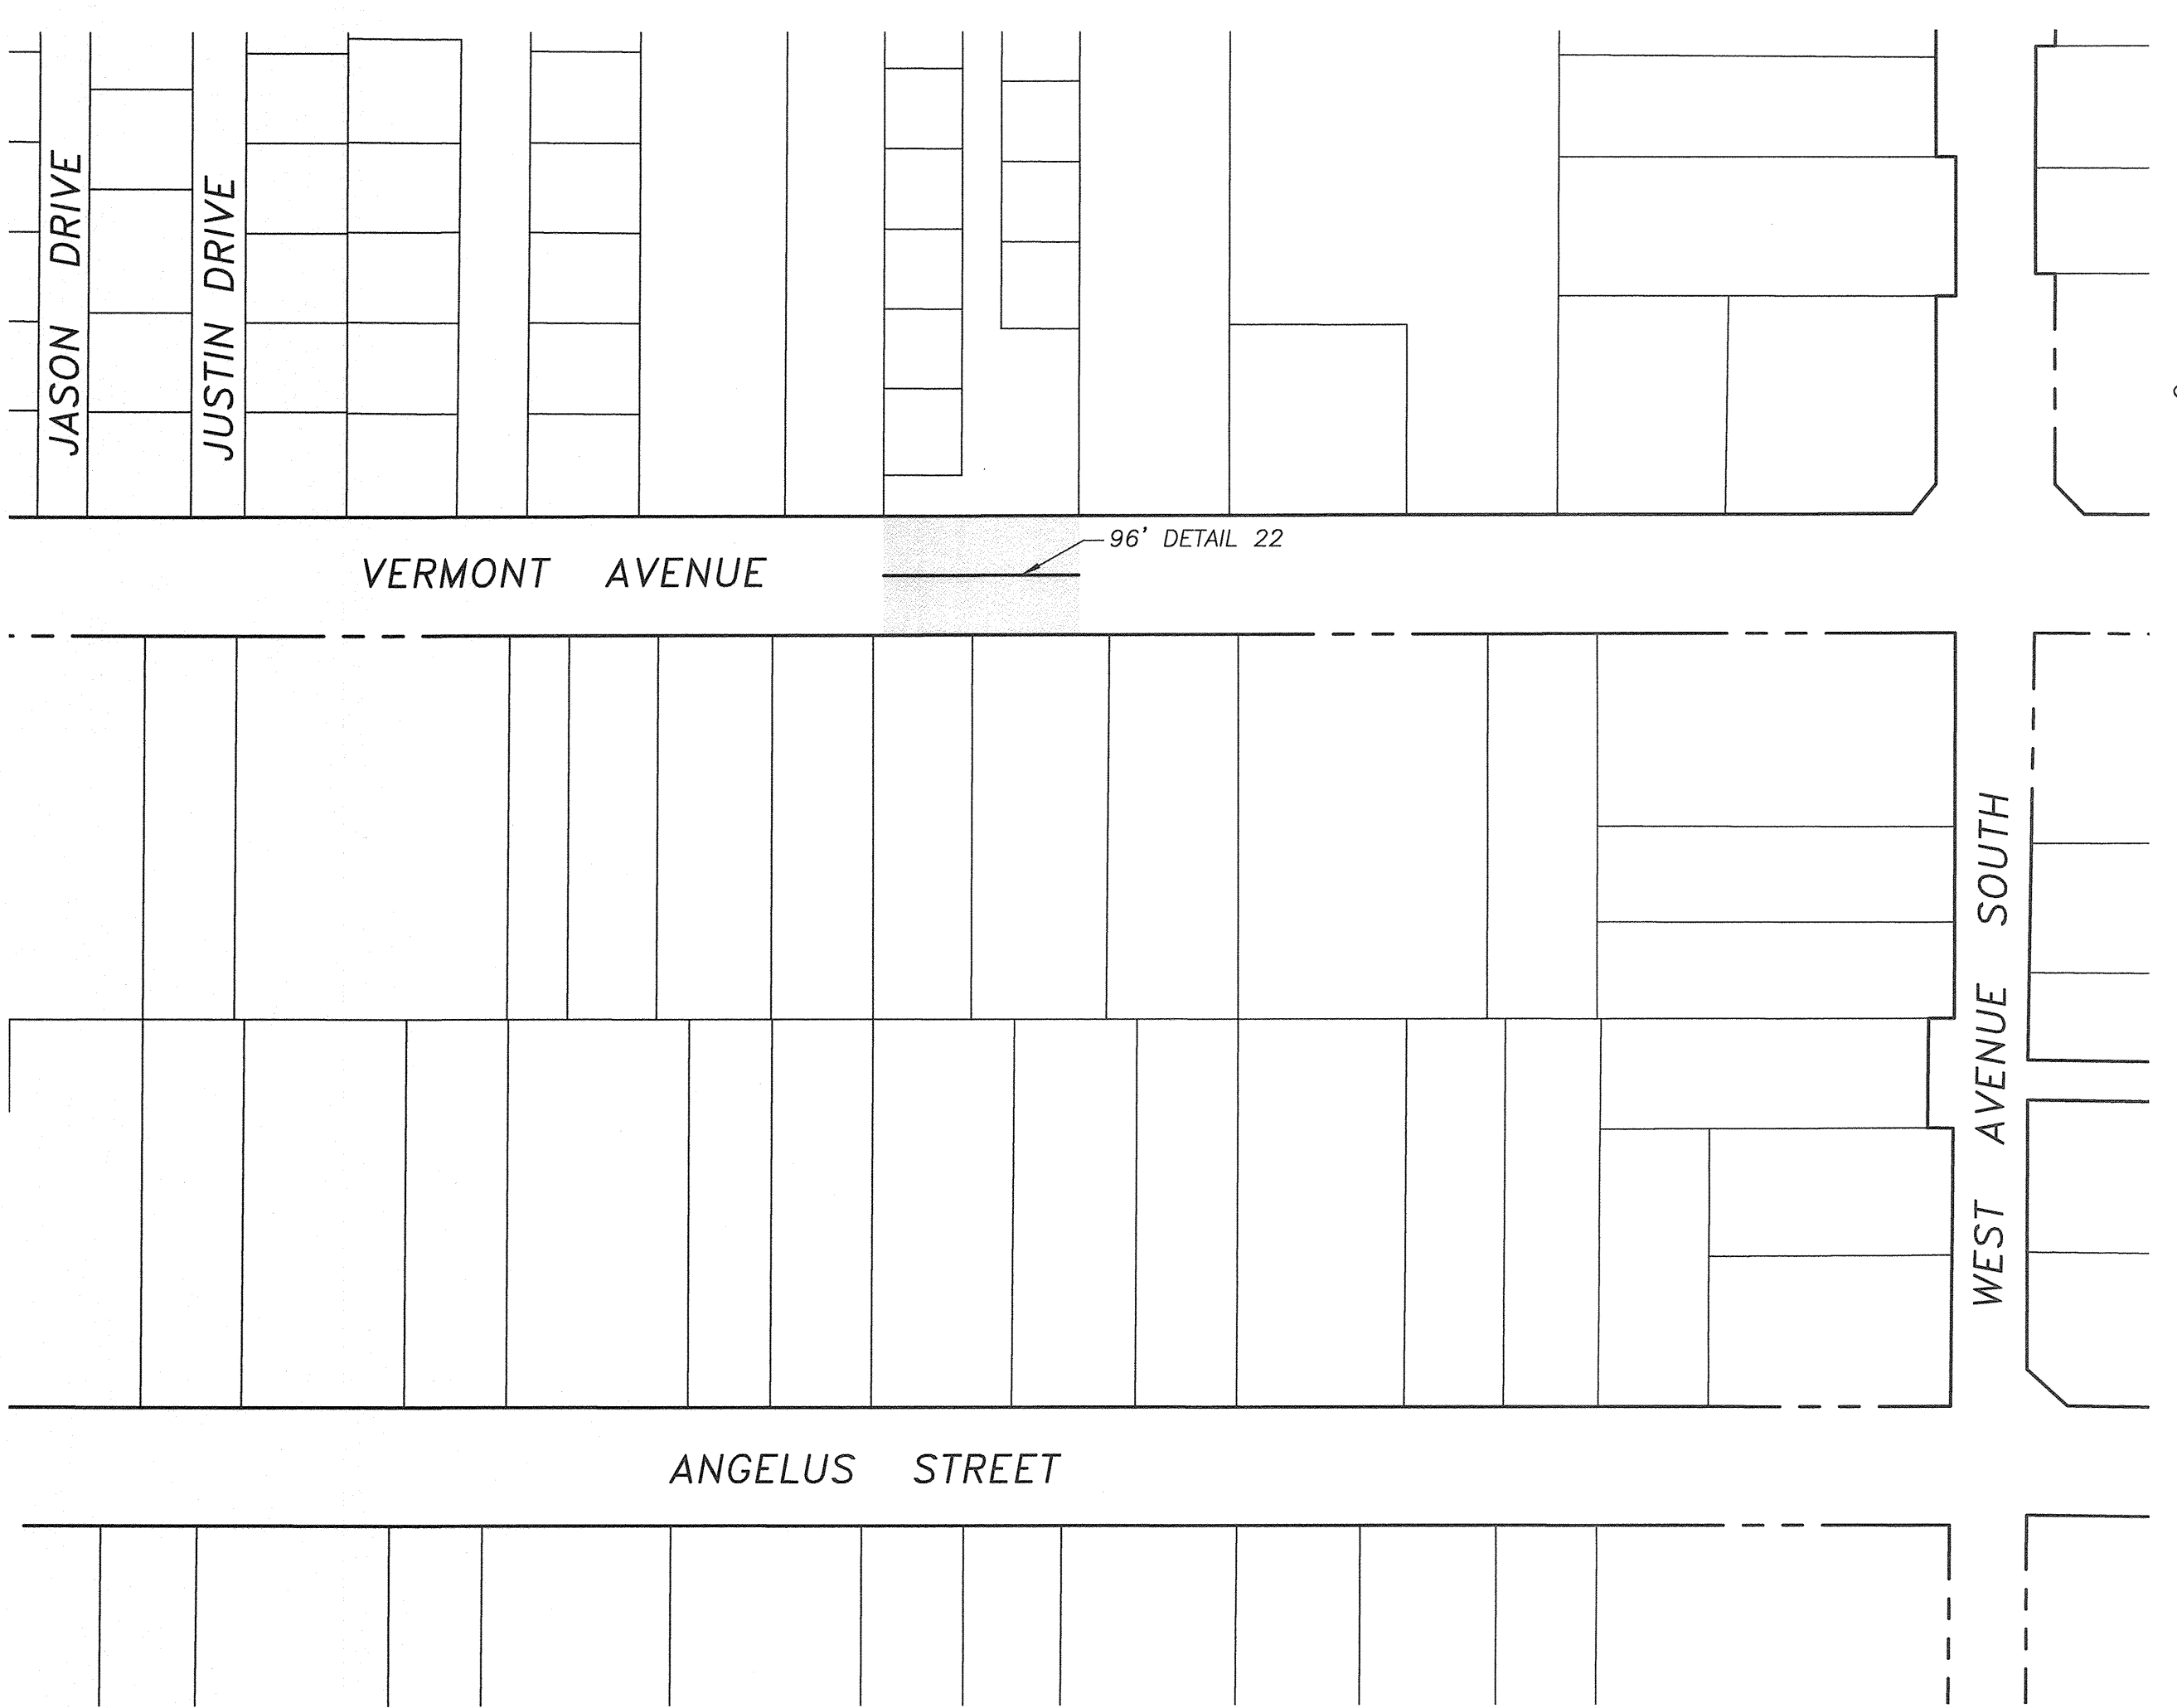

SLURRY SEAL	
STREET NAME	AREA (S.Y.)
VERMONT AVENUE	404

STRIPING	
STREET NAME	DETAIL 22
VERMONT AVENUE	96'

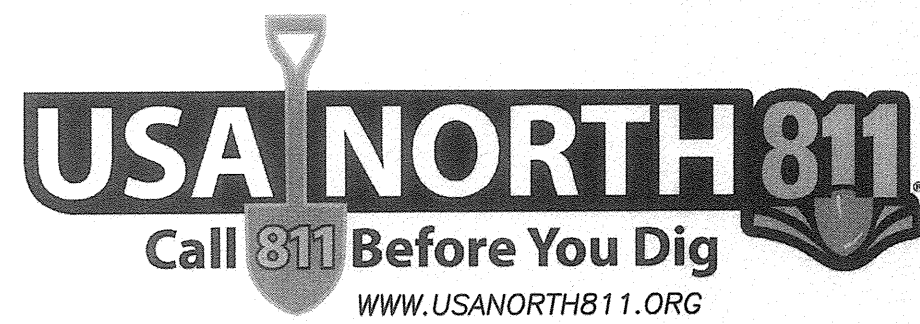

NOTE:
ALL REFERENCES AND WRITTEN
DIMENSIONS SHALL SUPERCEDE
ALL SCALED DISTANCES AND
SHALL BE VERIFIED IN THE
FIELD. ANY DISCREPANCY SHALL
BE BROUGHT TO THE ATTENTION
OF THE ENGINEER PRIOR TO
THE COMMENCEMENT OF WORK.

Nathan B. Bray
NATHAN B. BRAY, P.E.
INTERIM DEVELOPMENT SERVICES
DIRECTOR/CITY ENGINEER
1/6/2020
PLANS APPROVAL DATE





CITY OF TURLOCK
DEVELOPMENT SERVICES
ENGINEERING DIVISION
156 S. BROADWAY, STE 150
(209) 668-5520

CONSTRUCTION PLAN
CAPITAL PROJECT NO. 18-51
2019 SLURRY SEAL

VERIFY SCALE
BAR IS 1" ON
ORIGINAL DRAWING
0 1/4" 3/4" 1"
1/2"
IF NOT ONE INCH ON
THIS SHEET, ADJUST
SCALES ACCORDINGLY

DRAWN BY: JSH
REV. BY: XX
CH. BY: REJ
DATE: JULY 9, 2018
SCALE: AS SHOWN
18-51 BASE.dwg

SHEET
8
OF 18

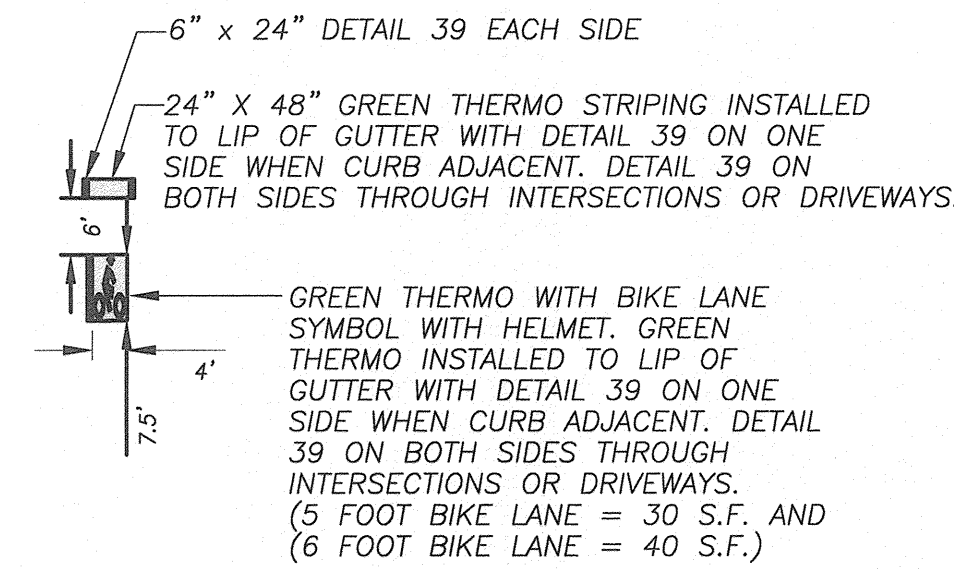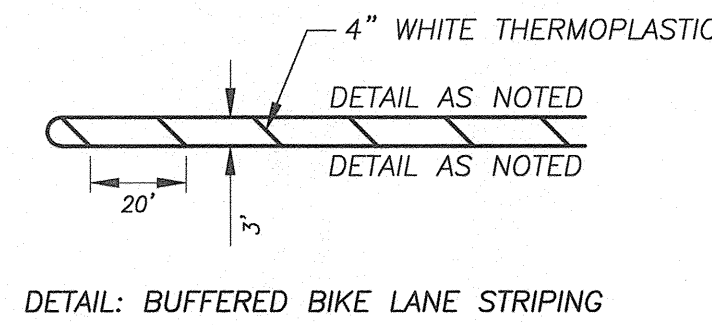

SLURRY SEAL

STREET NAME	AREA (S.Y.)
NORTH WALNUT ROAD	3,664
SHADY LANE	1,924
TAHAMA LANE	1,960
ANDLEMAN COURT	1,611
CHRISTOFFERSEN PARKWAY	2,686
SUNNY LANE	1,855
CASUAL DRIVE	1,871
STROLLING LANE	1,170
TOTAL	16,741

STRIPING

STREET NAME	STOP BAR AND LEGEND	YIELD	DETAIL 9	DETAIL 25A	DETAIL 38	DETAIL 39	DETAIL 39A
NORTH WALNUT ROAD	0	0	996'	942'	85'	751'	200'
SHADY LANE	1	0	0	0	0	0	0
TAHAMA LANE	2	0	0	0	0	0	0
ANDLEMAN COURT	1	0	0	0	0	0	0
CHRISTOFFERSEN PARKWAY	0	1	620'	617'	252'	572'	0
TOTALS	4	1	1,616'	1,559'	337'	1,323'	200'



STRIPING

STREET NAME	CROSSWALK (S.F.)	TYPE IV(L) ARROW	TYPE IV(R) ARROW	TYPE VI ARROW	SPEED HUMP	TYPE BB MARKER
NORTH WALNUT ROAD	120 (Y)	0	0	1	0	3
SHADY LANE	0	0	0	0	1	1
TAHAMA LANE	0	0	0	0	0	3
ANDLEMAN COURT	0	0	0	0	0	2
CHRISTOFFERSEN PARKWAY	90 (Y)	2	2	0	0	0
TOTALS	210 (Y)	2	2	1	1	9

(W) = WHITE
(Y) = YELLOW

STRIPING

STREET NAME	SHARROW	BIKE SYMBOL
NORTH WALNUT ROAD	0	0
SHADY LANE	0	0
TAHAMA LANE	0	0
ANDLEMAN COURT	0	0
CHRISTOFFERSEN PARKWAY	5	1
TOTALS	5	1

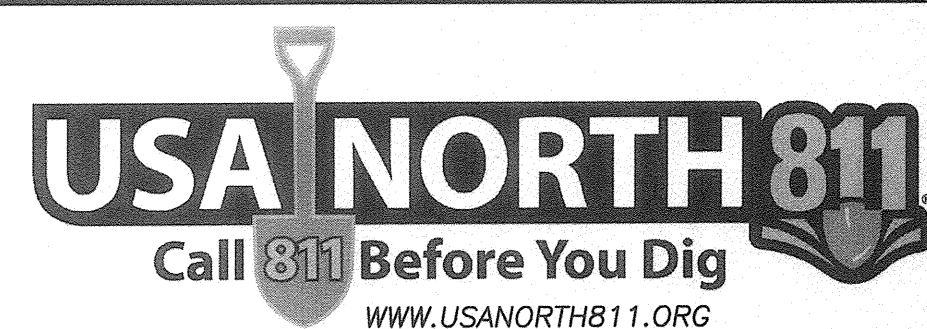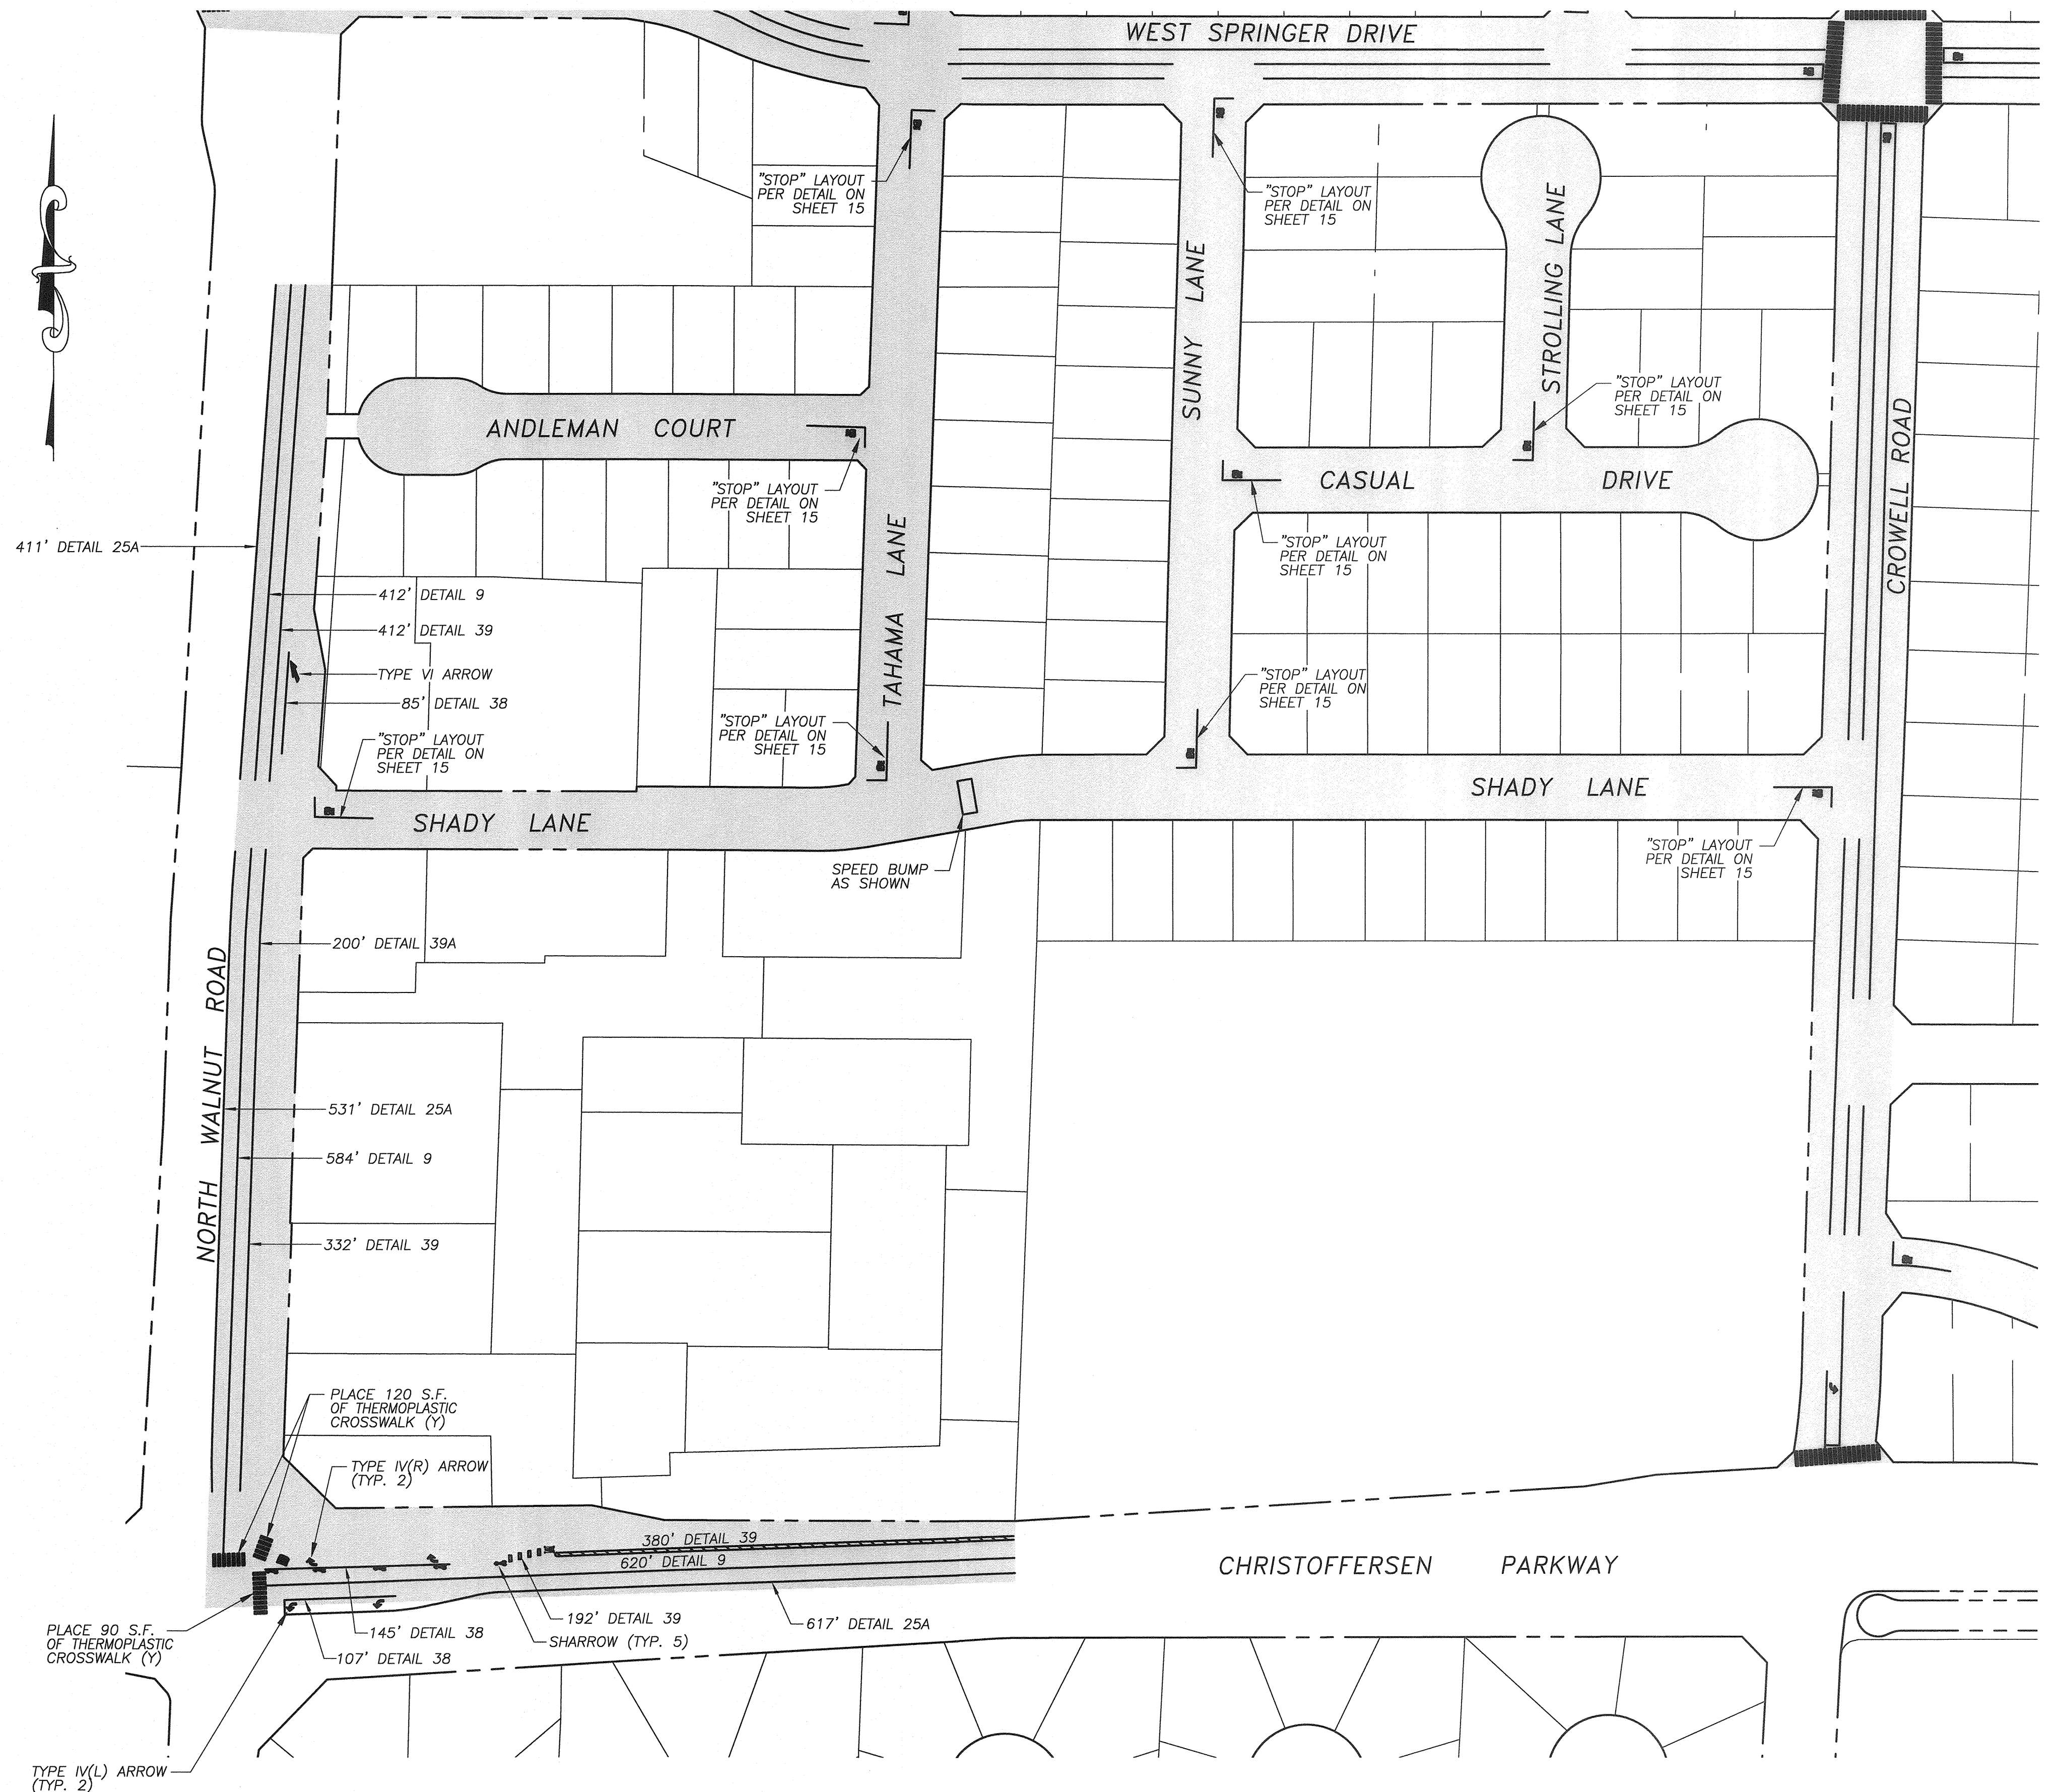

NOTE:
ALL REFERENCES AND WRITTEN
DIMENSIONS SHALL SUPERCEDE
ALL SCALED DISTANCES AND
SHALL BE VERIFIED IN THE
FIELD. ANY DISCREPANCY SHALL
BE BROUGHT TO THE ATTENTION
OF THE ENGINEER PRIOR TO
THE COMMENCEMENT OF WORK.

NATHAN B. BRAY, P.E.
INTERIM DEVELOPMENT SERVICES
DIRECTOR/CITY ENGINEER
11/21/2022
PLANS APPROVAL DATE



CITY OF TURLOCK
DEVELOPMENT SERVICES
ENGINEERING DIVISION
156 S. BROADWAY, STE 150
(209) 668-5520

CONSTRUCTION PLAN
CAPITAL PROJECT NO. 18-51
2019 SLURRY SEAL

VERIFY SCALE
BAR IS 1" ON
ORIGINAL DRAWING
1/4" 3/4" 1"
1/2"
IF NOT ONE INCH ON
THIS SHEET, ADJUST
SCALES ACCORDINGLY

DRAWN BY: JSH
REV. BY: XX
CH. BY: REJ
DATE: JULY 9, 2018
SCALE: AS SHOWN
18-51 BASE.dwg


SHEET
9
OF 18

SLURRY SEAL	
STREET NAME	AREA (S.Y.)
W. SPRINGER DRIVE	6,543
ADDISON DRIVE	4,123
GREENFIELD DRIVE	3,743
TRAIL WAY	4,181
CAPRICE DRIVE	2,876
CRIMSON WAY	778
PASTORAL AVENUE	3,270
ARCADIAN DRIVE	1,357
OAKFIELD DRIVE	1,370
EMPRESS LANE	1,475
MILLERTON WAY	900
NORTH WALNUT ROAD	8,983
ALLEYS & PARKING LOT	2,638
TOTAL	42,237

STRIPING							
STREET NAME	STOP BAR AND LEGEND	DETAIL 9	DETAIL 22	DETAIL 25A	DETAIL 38	DETAIL 39	DETAIL 39A
W. SPRINGER DRIVE	5	0	0	2,130'	566'	0	0
ADDISON DRIVE	4	0	48'	0	0	0	0
GREENFIELD DRIVE	3	0	0	0	0	0	0
TRAIL WAY	4	0	48'	0	0	0	0
CAPRICE DRIVE	0	0	0	0	0	0	0
CRIMSON WAY	1	0	0	0	0	0	0
PASTORAL AVENUE	2	0	48'	0	0	0	0
ARCADIAN DRIVE	2	0	48'	0	0	0	0
OAKFIELD DRIVE	2	0	48'	0	0	0	0
EMPRESS LANE	1	0	0	0	0	0	0
MILLERTON WAY	1	0	0	0	0	0	0
NORTH WALNUT ROAD	0	1,791'	0	1,640'	851'	747'	1,017'
ALLEYS & PARKING LOT	0	0	0	0	0	0	0
TOTALS	25	1,791'	240'	3,770'	1,417'	747'	1,017'

STRIPING					
STREET NAME	TYPE IV(L)	TYPE IV(R)	TYPE VI	CROSSWALK (S.F.)	TYPE BB MARKER
W. SPRINGER DRIVE	5	3	1	3,344 (Y)	5
ADDISON DRIVE	0	0	0	0	5
GREENFIELD DRIVE	0	0	0	0	3
TRAIL WAY	0	0	0	0	4
CAPRICE DRIVE	0	0	0	0	3
CRIMSON WAY	0	0	0	0	2
PASTORAL AVENUE	0	0	0	374 (Y)	6
ARCADIAN DRIVE	0	0	0	374 (Y)	1
OAKFIELD DRIVE	0	0	0	374 (Y)	2
EMPRESS LANE	0	0	0	0	1
MILLERTON WAY	0	0	0	0	1
NORTH WALNUT ROAD	4	5	3	2,332 (Y)	6
ALLEYS & PARKING LOT	0	0	0	0	8
TOTALS	9	8	4	6,798 (Y)	47

(W) = WHITE
(Y) = YELLOW

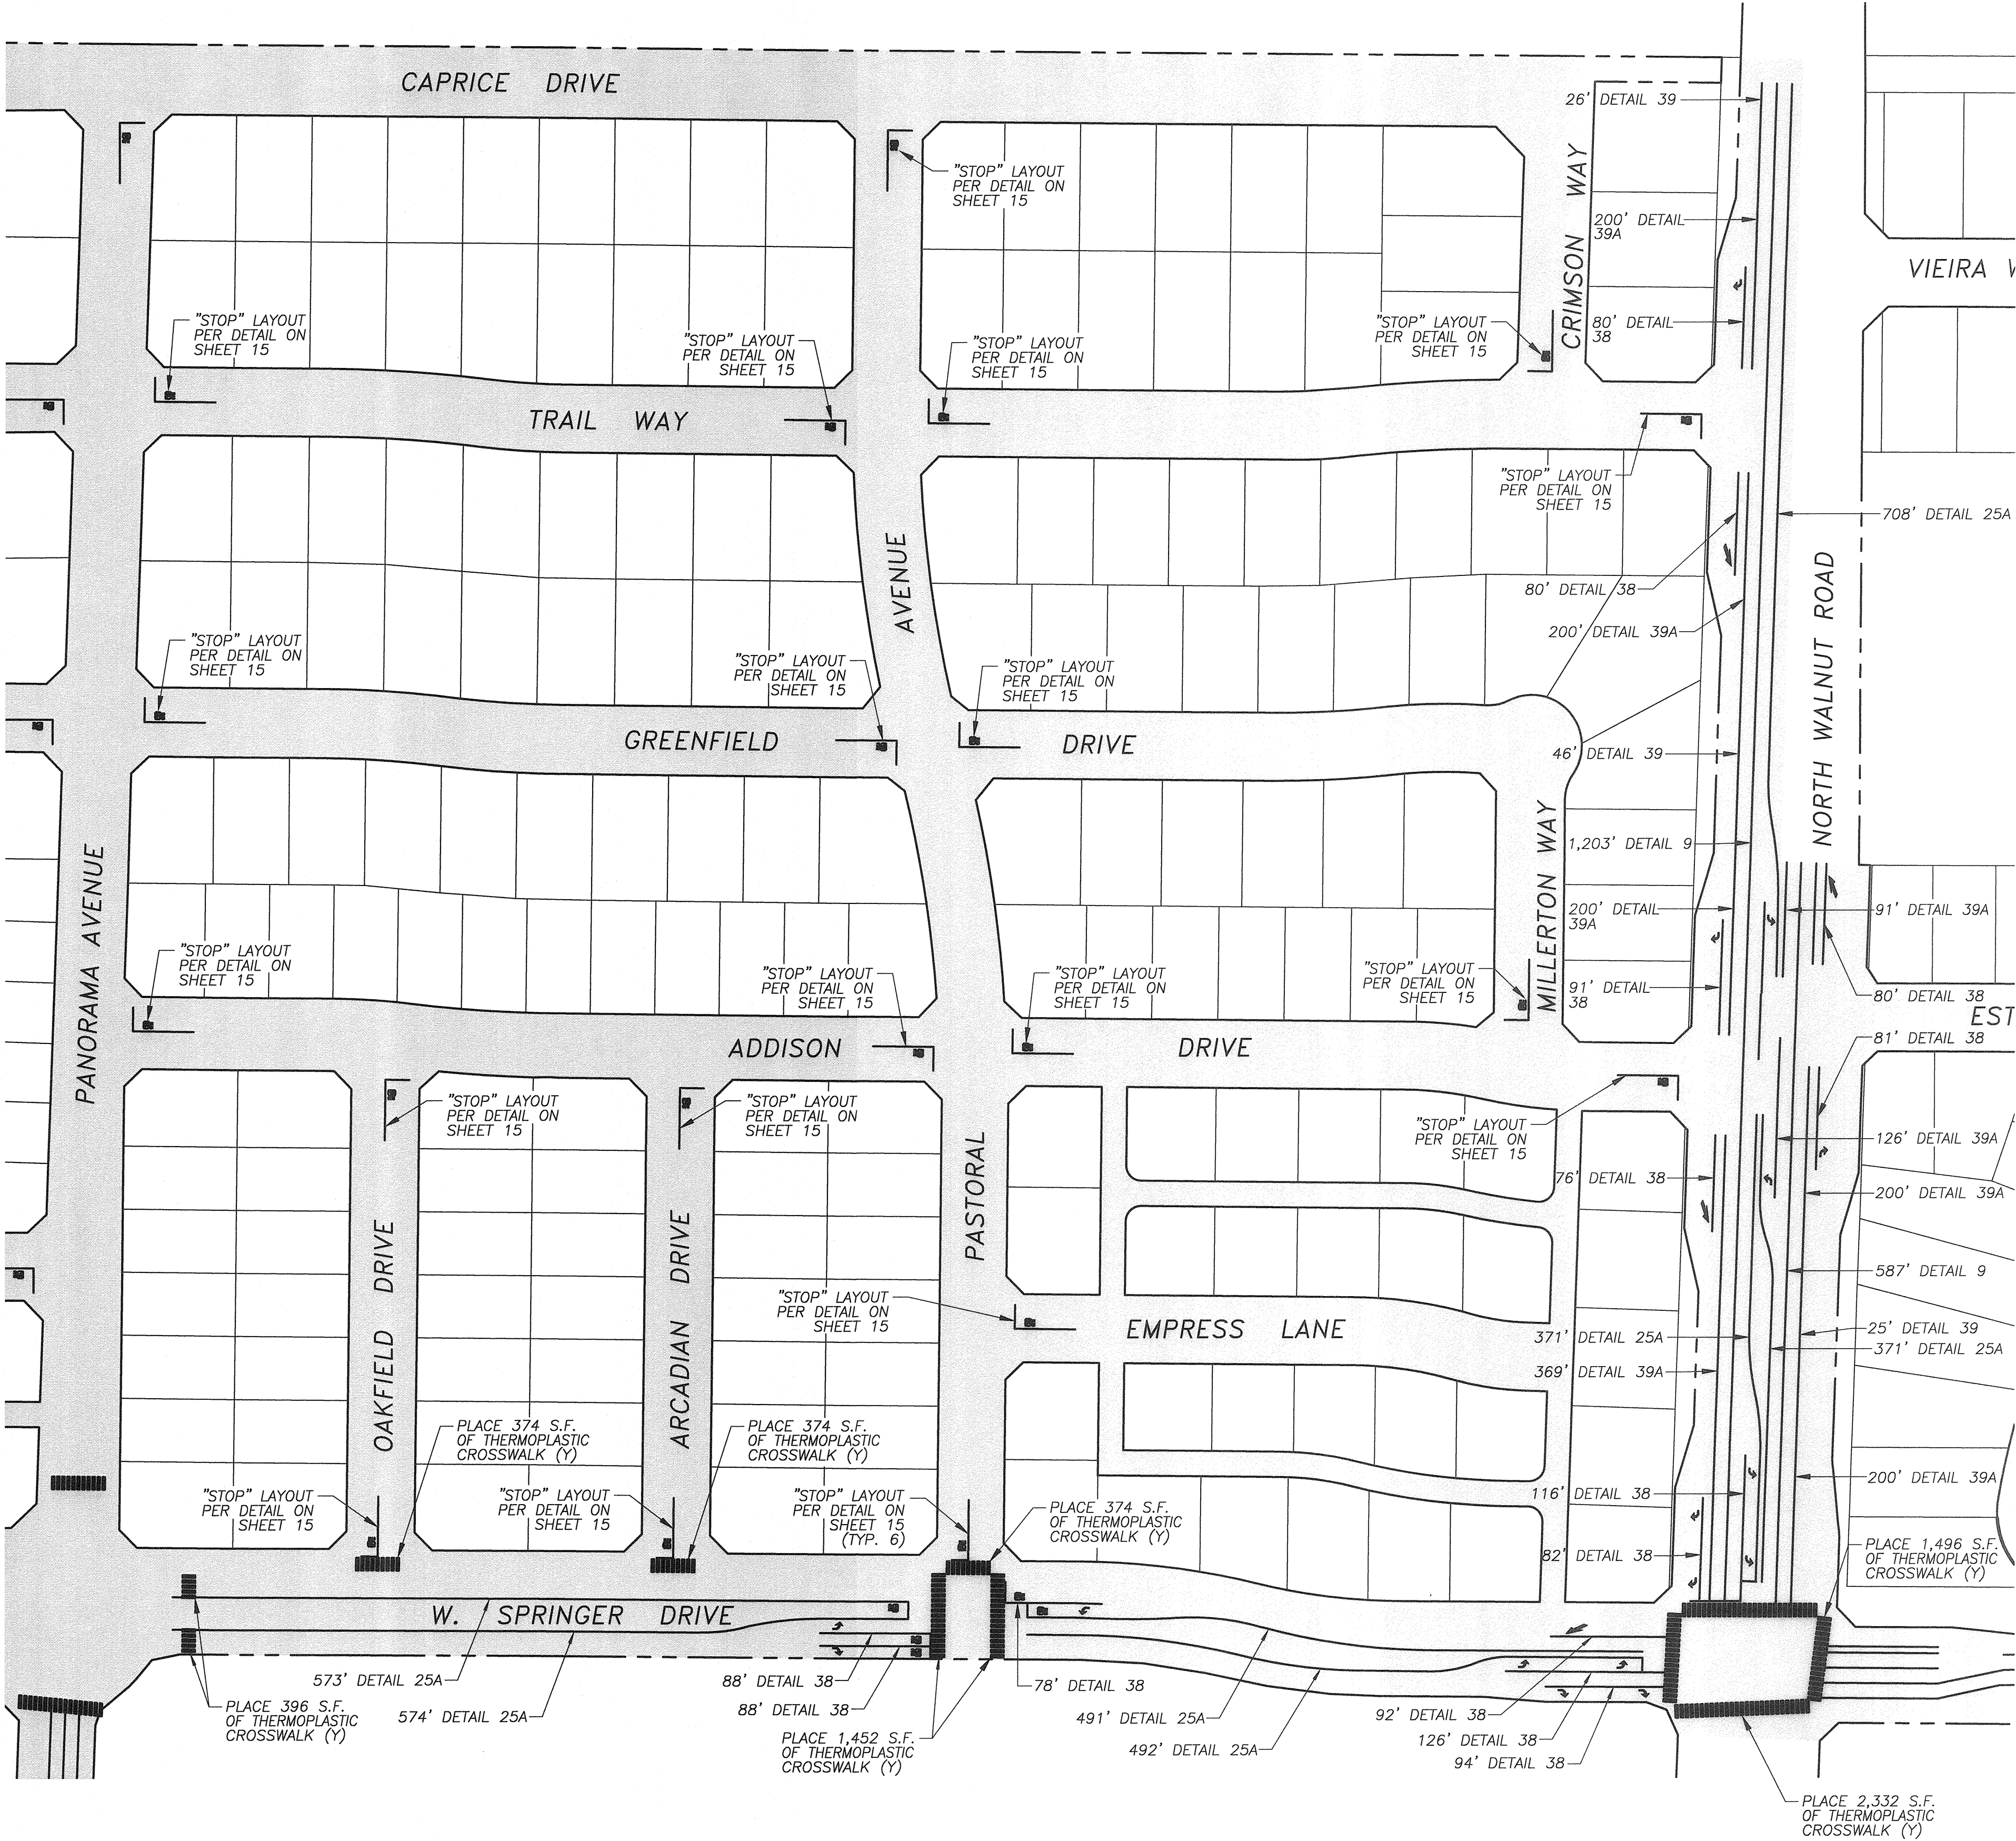

Call 811 Before You Dig

WWW.USANORTH811.ORG

NOTE:
ALL REFERENCES AND WRITTEN
DIMENSIONS SHALL SUPERCEDE
ALL SCALED DISTANCES AND
SHALL BE VERIFIED IN THE
FIELD. ANY DISCREPANCY SHALL
BE BROUGHT TO THE ATTENTION
OF THE ENGINEER PRIOR TO
THE COMMENCEMENT OF WORK.

Nathan B. Bray
NATHAN B. BRAY, P.E.
INTERIM DEVELOPMENT SERVICES
DIRECTOR/CITY ENGINEER
11/01/2020
PLANS APPROVAL DATE



CITY OF TURLOCK
DEVELOPMENT SERVICES
ENGINEERING DIVISION
156 S. BROADWAY, STE 150
(209) 668-5520

CONSTRUCTION PLAN
CAPITAL PROJECT NO. 18-51
2019 SLURRY SEAL

VERIFY SCALE
BAR IS 1" ON
ORIGINAL DRAWING
1/4" 3/4" 1"
0 1/2"
IF NOT ONE INCH ON
THIS SHEET, ADJUST
SCALES ACCORDINGLY

DRAWN BY: JSH
REV. BY: XX
CH. BY: REJ
DATE: JULY 9, 2018
SCALE: AS SHOWN
18-51 BASE.dwg


STRIPING							
STREET NAME	STOP BAR AND LEGEND	DETAIL 12	DETAIL 22	DETAIL 25A	DETAIL 38	DETAIL 39	DETAIL 39A
CHRISTOFFERSEN PARKWAY	0	1,271'	0	1,267'	247'	576'	0
N. KILROY ROAD	0	0	558'	0	220'	754'	200'
YALONDA LANE	2	0	0	0	0	0	0
PASEO DE LEON	4	0	0	0	0	0	0
BLACK OAK STREET	1	0	0	0	0	0	0
PIN OAK COURT	1	0	0	0	0	0	0
POST OAK STREET	1	0	0	0	0	0	0
PANORAMA AVENUE	1	0	1,119'	0	0	1,437'	962'
SERANADE DRIVE	2	0	0	0	0	0	0
TEA ROSE STREET	1	0	0	0	0	0	0
OLD ROSE LANE	2	0	0	0	0	0	0
MOTIF COURT	1	0	0	0	0	0	0
TOTALS	16	1,271'	1,677'	1,267'	467'	2,767'	1,162'

STREET NAME	TYPE IV(L)	TYPE IV(R)	TYPE VI	CROSSWALK (S.F.)	RED CURB	TYPE BB MARKER
CHRISTOFFERSEN PARKWAY	1	1	1	550 (Y)	0	4
N. KILROY ROAD	1	1	0	726 (Y)	0	3
YALONDA LANE	0	0	0	924 (Y)	0	2
PASEO DE LEON	0	0	0	2,288 (W)	150'	8
BLACK OAK STREET	0	0	0	0	0	2
PIN OAK COURT	0	0	0	0	0	2
POST OAK STREET	0	0	0	0	0	2
PANORAMA AVENUE	0	0	0	1,650 (W)	0	6
SERANADE DRIVE	0	0	0	814 (W)	0	4
TEA ROSE STREET	0	0	0	0	0	1
OLD ROSE LANE	0	0	0	0	0	3
MOTIF COURT	0	0	0	0	0	2
TOTALS	2	2	1	4,752 (W), 2,200 (Y)	150'	39



(W) = WHITE
(Y) = YELLOW

SLURRY SEAL

STREET NAME	AREA (S.Y.)
CHRISTOFFERSEN PARKWAY	5,593
N. KILROY ROAD	3,668
YALONDA LANE	1,467
PASEO DE LEON	6,357
BLACK OAK STREET	2,595
PIN OAK COURT	878
POST OAK STREET	1,408
PANORAMA AVENUE	6,946
SERANADE DRIVE	2,180
TEA ROSE STREET	350
OLD ROSE LANE	1,581
MOTIF COURT	1,270
ALLEYS	517
TOTAL	34,810

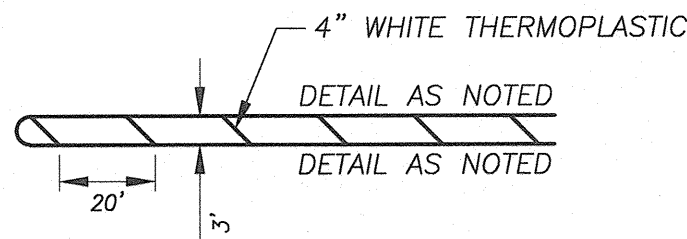

DETAIL: BUFFERED BIKE LANE STRIPING

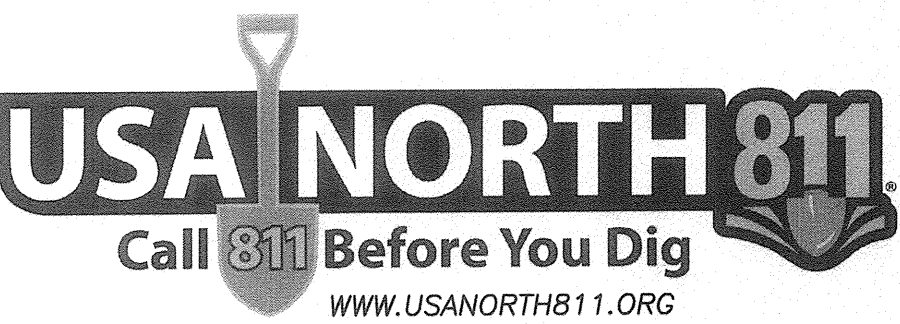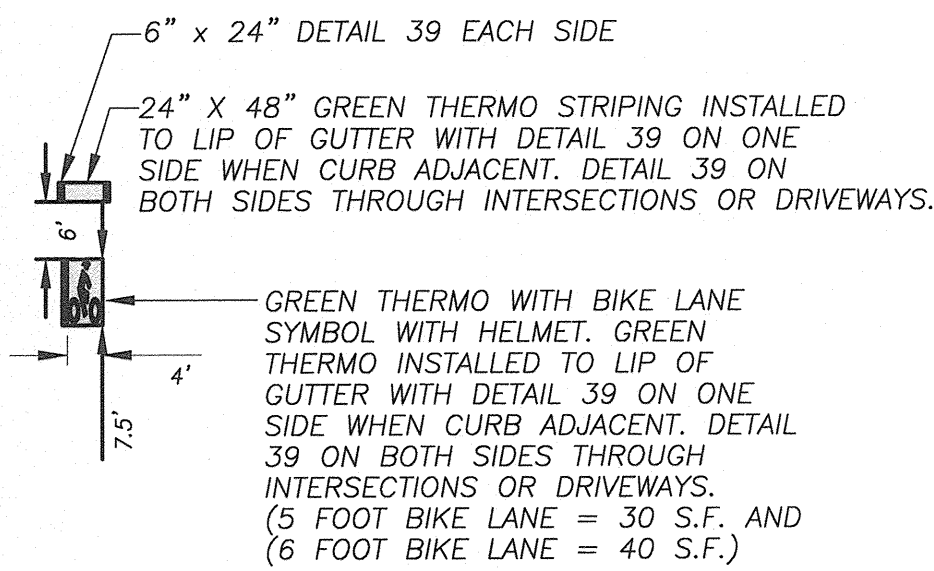

NOTE:
ALL REFERENCES AND WRITTEN
DIMENSIONS SHALL SUPERCEDE
ALL SCALED DISTANCES AND
SHALL BE VERIFIED IN THE
FIELD. ANY DISCREPANCY SHALL
BE BROUGHT TO THE ATTENTION
OF THE ENGINEER PRIOR TO
THE COMMENCEMENT OF WORK.

Nathan B. Bray, P.E.
INTERIM DEVELOPMENT SERVICES
DIRECTOR/CITY ENGINEER
11/12/2020
PLANS APPROVAL DATE




CITY OF TURLOCK
DEVELOPMENT SERVICES
ENGINEERING DIVISION
156 S. BROADWAY, STE 150
(209) 668-5520

CONSTRUCTION PLAN
CAPITAL PROJECT NO. 18-51
2019 SLURRY SEAL

VERIFY SCALE
BAR IS 1" ON
ORIGINAL DRAWING
1/4" 3/4" 1"
0 1/2"
IF NOT ONE INCH ON
THIS SHEET, ADJUST
SCALES ACCORDINGLY

DRAWN BY: JSH
REV. BY: XX
CH. BY: REJ
DATE: JULY 9, 2018
SCALE: AS SHOWN
18-51 BASE.dwg

SHEET
12
OF 18

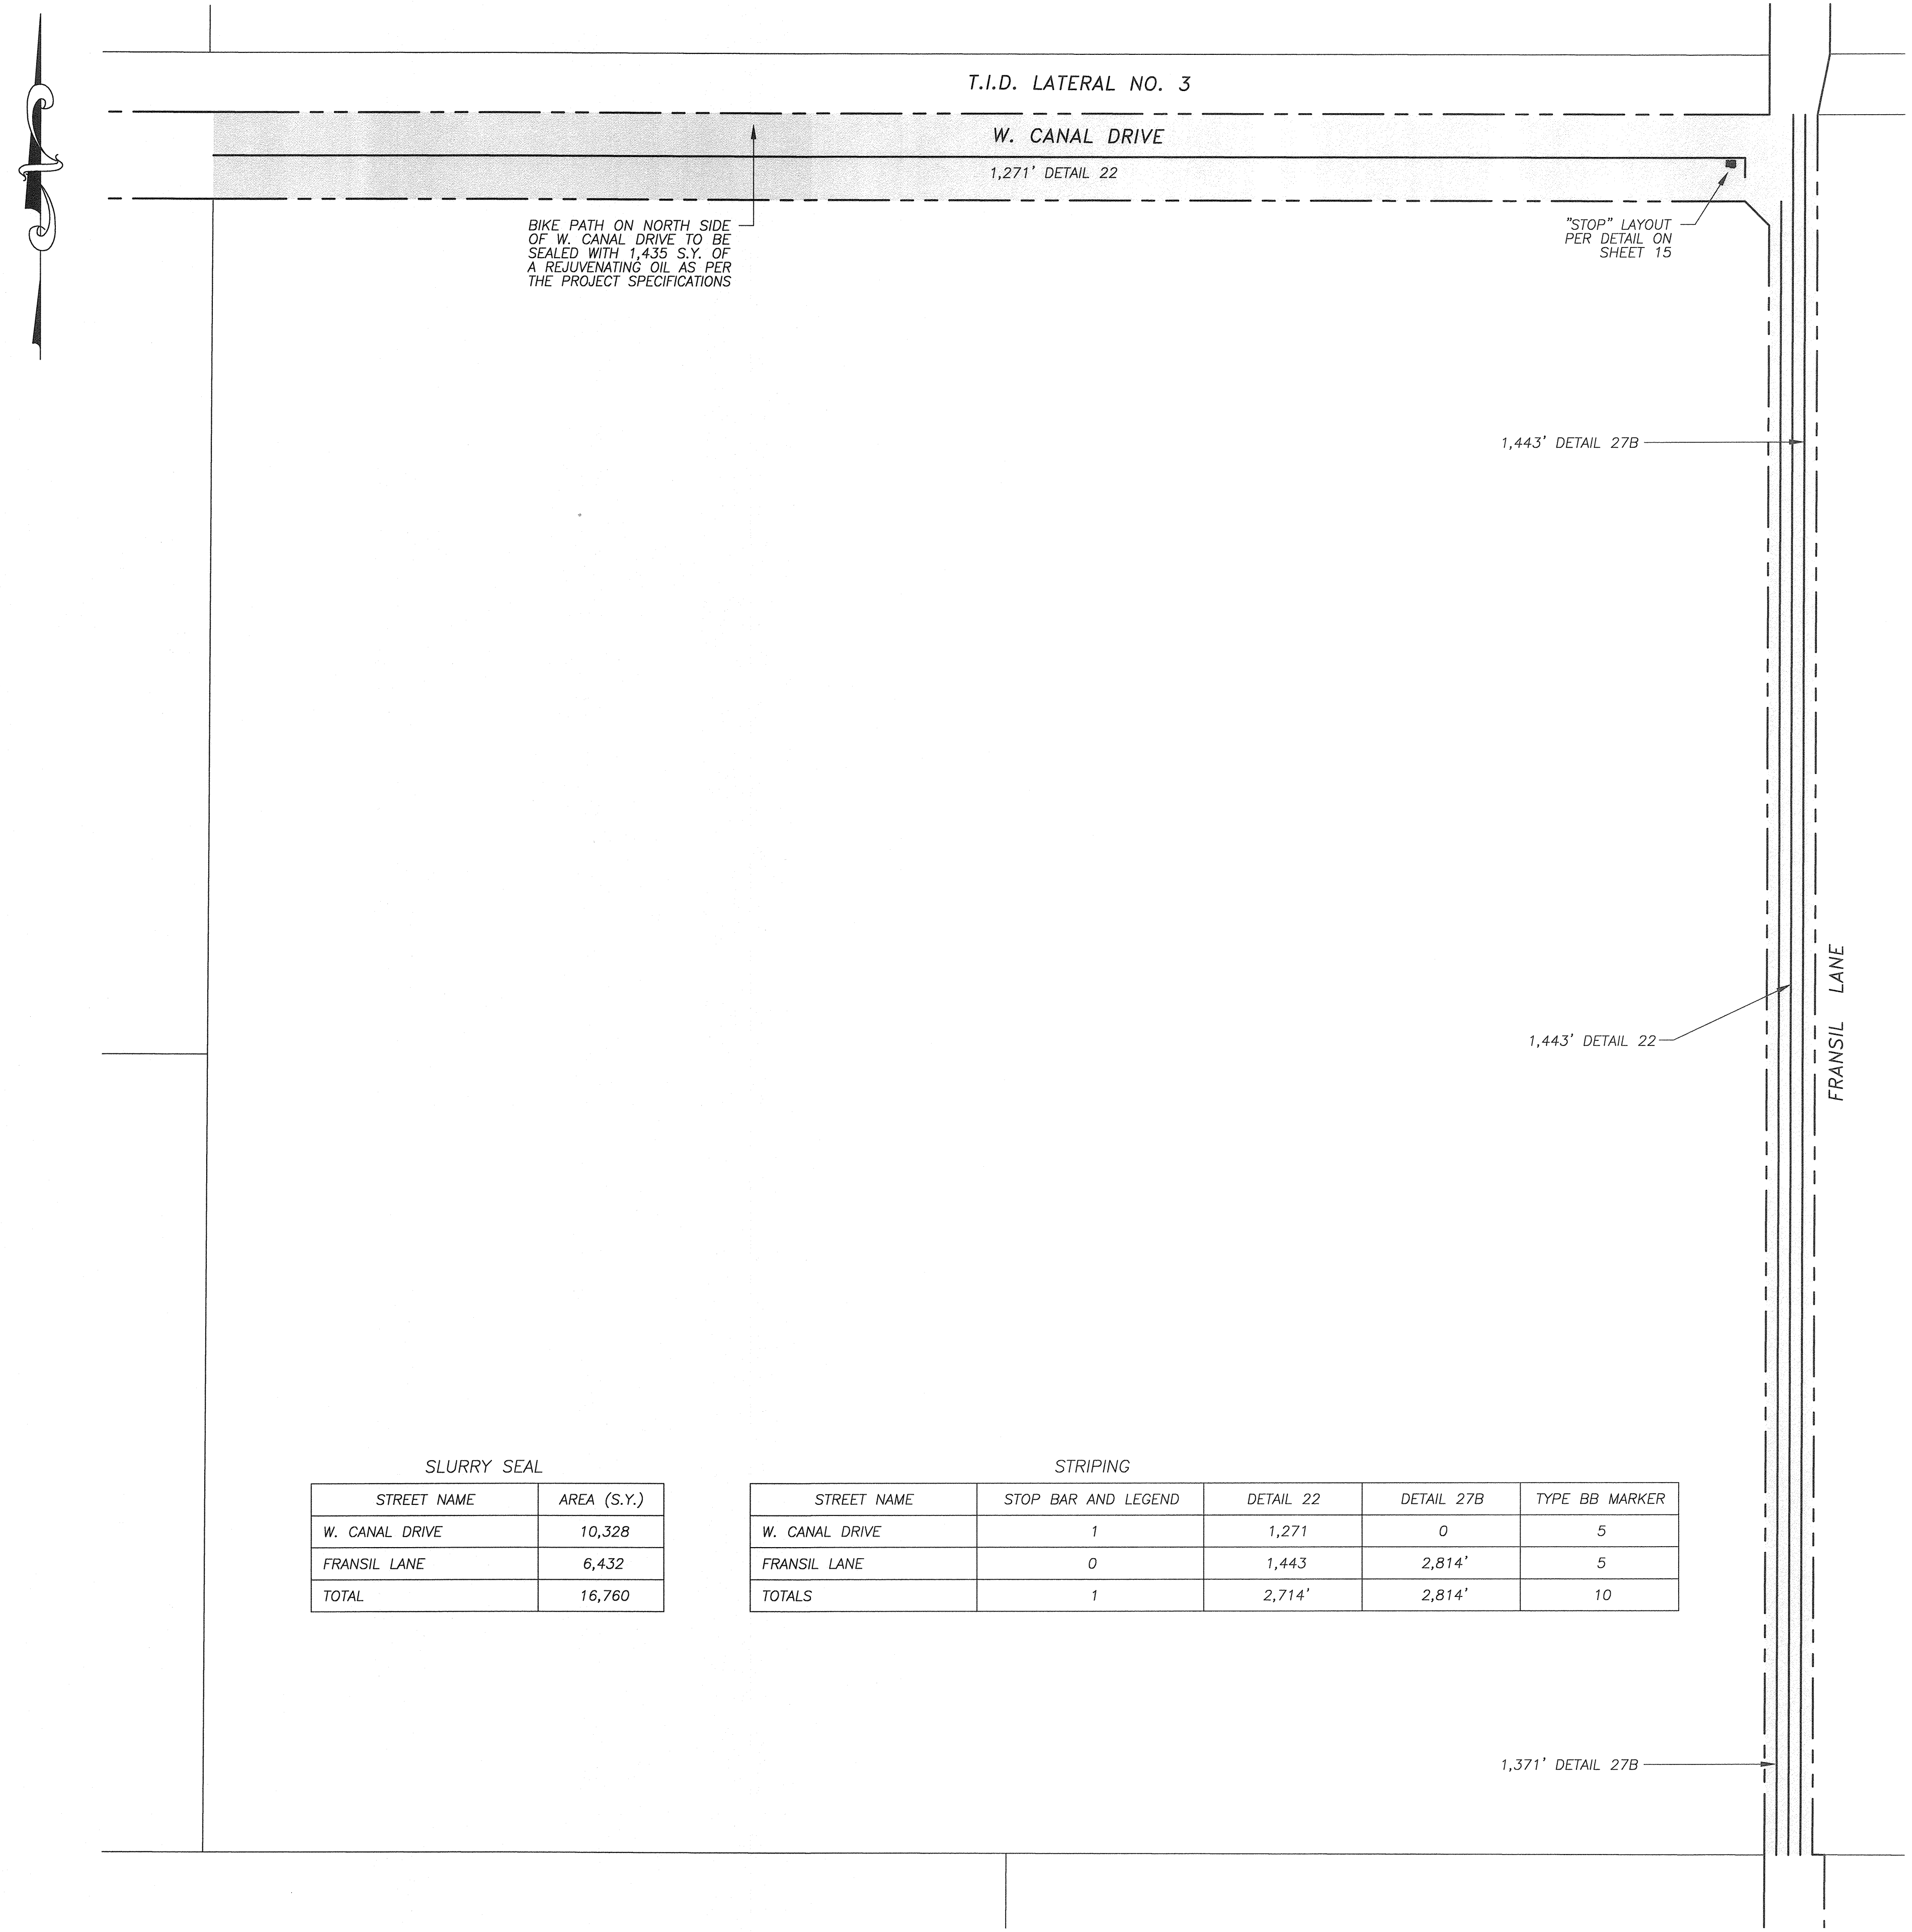


SLURRY SEAL	
STREET NAME	AREA (S.Y.)
W. CANAL DRIVE	10,328
FRANSIL LANE	6,432
TOTAL	16,760

STRIPING				
STREET NAME	STOP BAR AND LEGEND	DETAIL 22	DETAIL 27B	TYPE BB MARKER
W. CANAL DRIVE	1	1,271	0	5
FRANSIL LANE	0	1,443	2,814'	5
TOTALS	1	2,714'	2,814'	10



SLURRY SEAL				STRIPING				
STREET NAME	AREA (S.Y.)	STOP BAR AND LEGEND	SIGN (R1-1)	DETAIL 22	STOP LEGEND	AHEAD LEGEND	TYPE BB MARKER	
HAWKEYE AVENUE	3,371	0	0	897'	1	1	3	
WILLOW GLEN WAY	1,053	2	2	96'	0	0	0	
PAISLEY LANE	1,148	1	1	48'	0	0	1	
TARTAN ROAD	3,787	1	0	48'	0	0	4	
WYNDFAIR DRIVE	4,267	1	0	48'	0	0	4	
WARING ROAD	3,627	1	0	1,310'	1	1	4	
TOTAL	17,253	6	3	2,447'	2	2	16	

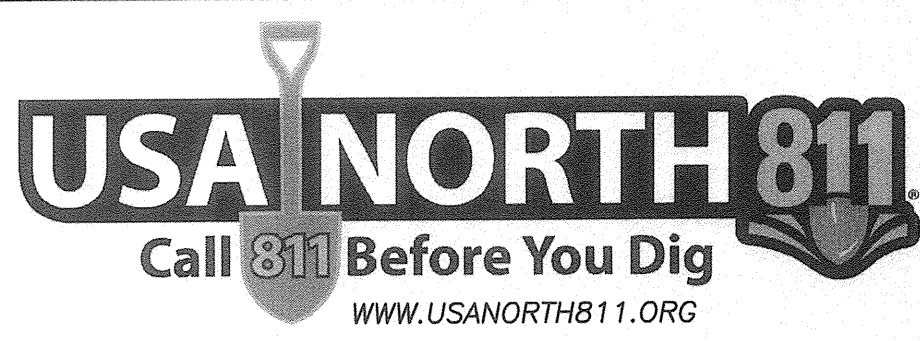

NOTE:
ALL REFERENCES AND WRITTEN
DIMENSIONS SHALL SUPERCEDE
ALL SCALED DISTANCES AND
SHALL BE VERIFIED IN THE
FIELD. ANY DISCREPANCY SHALL
BE BROUGHT TO THE ATTENTION
OF THE ENGINEER PRIOR TO
THE COMMENCEMENT OF WORK.

Nathan B. Bray
NATHAN B. BRAY, P.E.
INTERIM DEVELOPMENT SERVICES
DIRECTOR/CITY ENGINEER
11/01/2020
PLANS APPROVAL DATE





CITY OF TURLOCK
DEVELOPMENT SERVICES
ENGINEERING DIVISION
156 S. BROADWAY, STE 150
(209) 668-5520

CONSTRUCTION PLAN
CAPITAL PROJECT NO. 18-51
2019 SLURRY SEAL

VERIFY SCALE
BAR IS 1" ON
ORIGINAL DRAWING
1/4" 3/4" 1"
0 1/2"
IF NOT ONE INCH ON
THIS SHEET, ADJUST
SCALES ACCORDINGLY


DRAWN BY: JSH
REV. BY: XX
CH. BY: REJ
DATE: JULY 9, 2018
SCALE: AS SHOWN
18-51 BASE.dwg

SHEET
14
OF 18

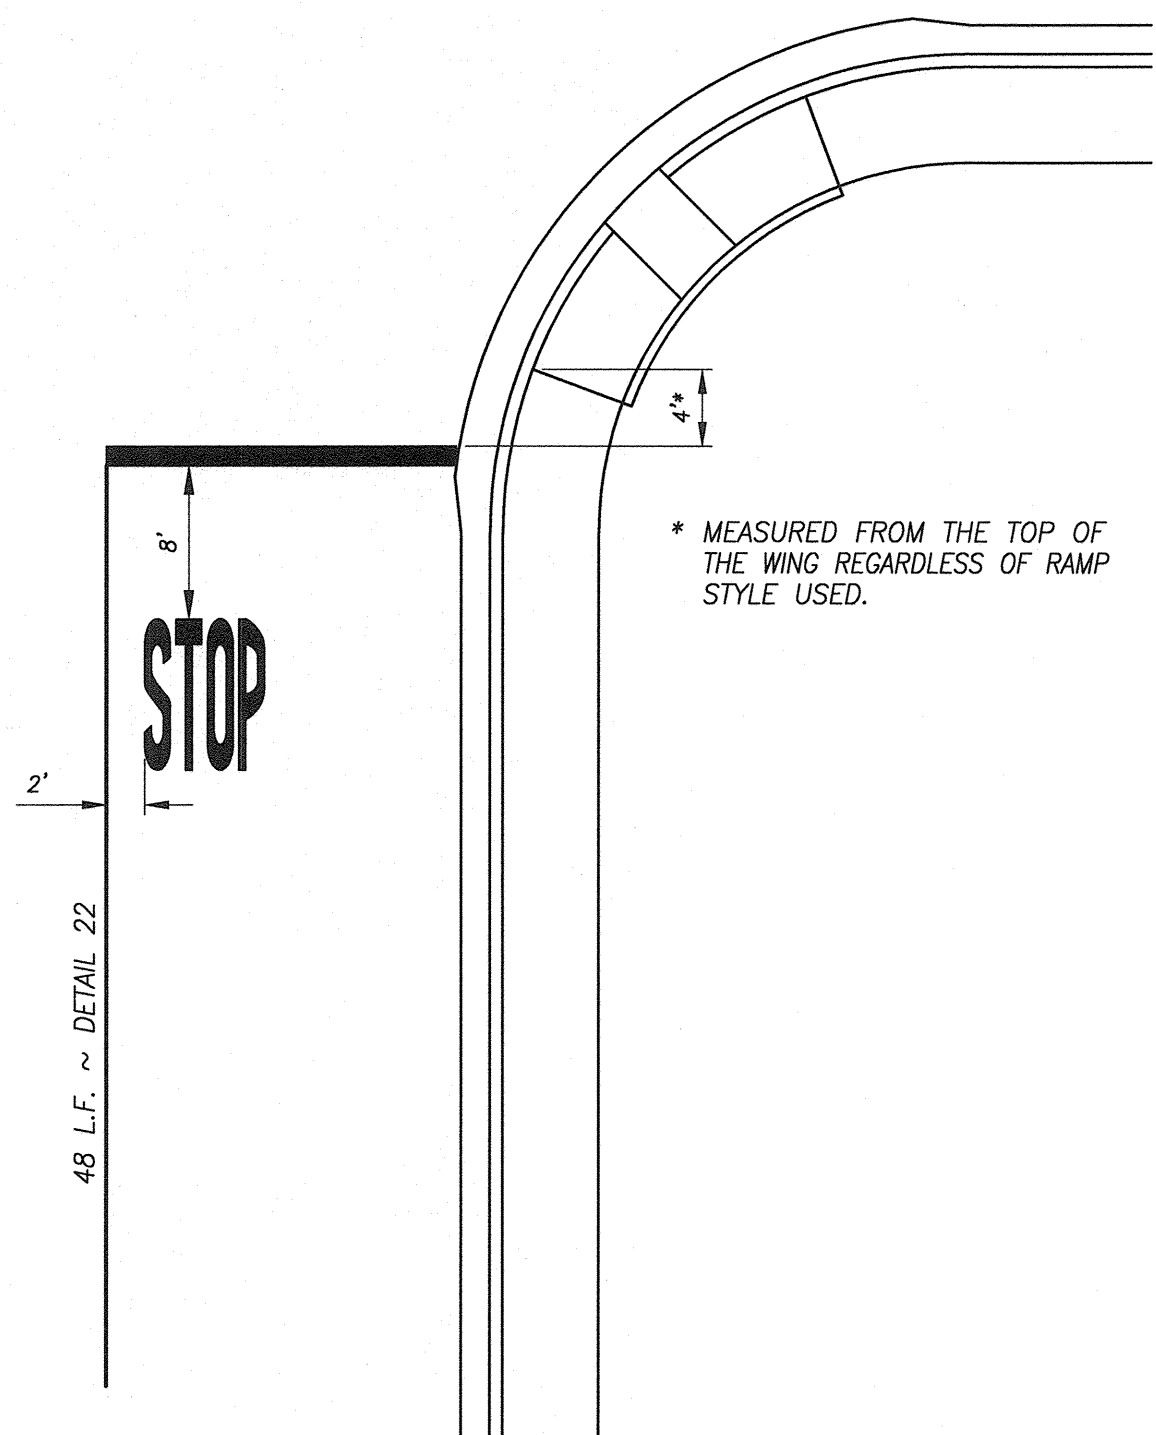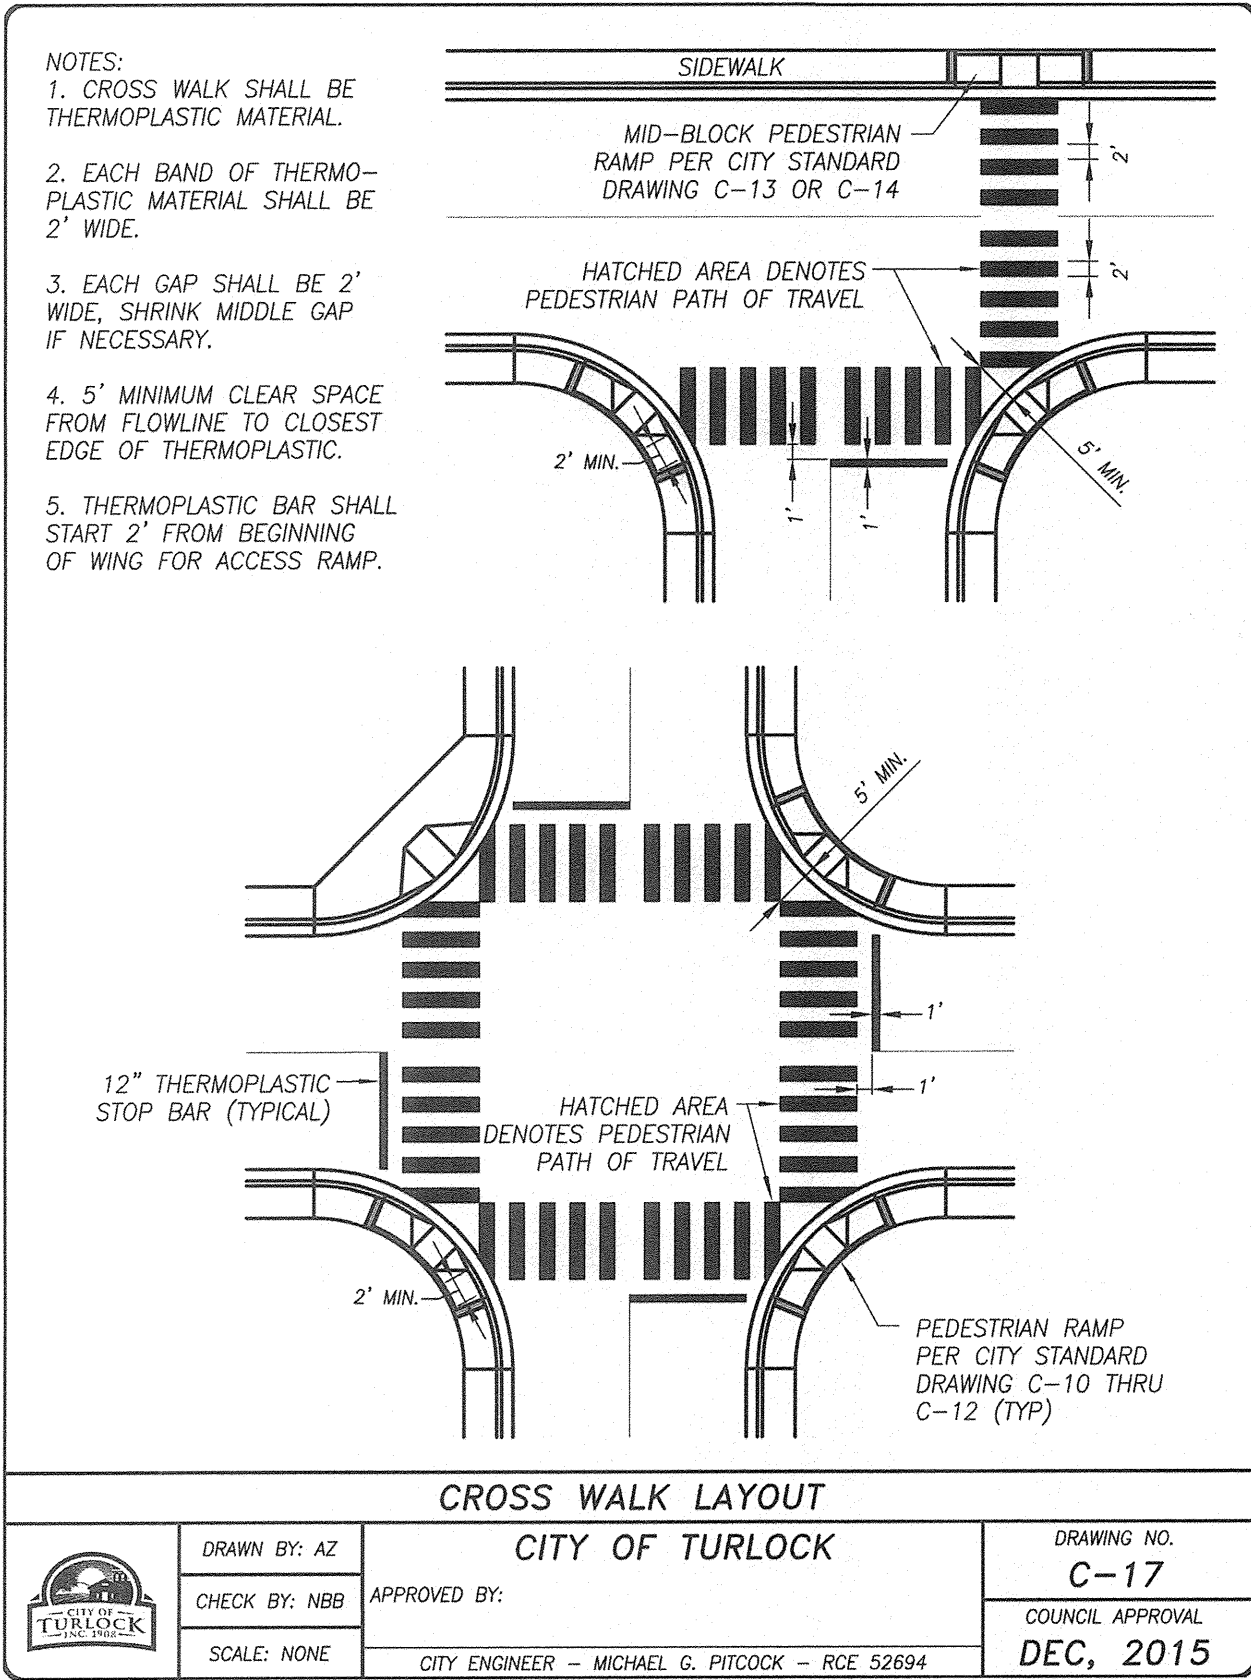

STOP BAR AND LEGEND DETAIL

NO SCALE

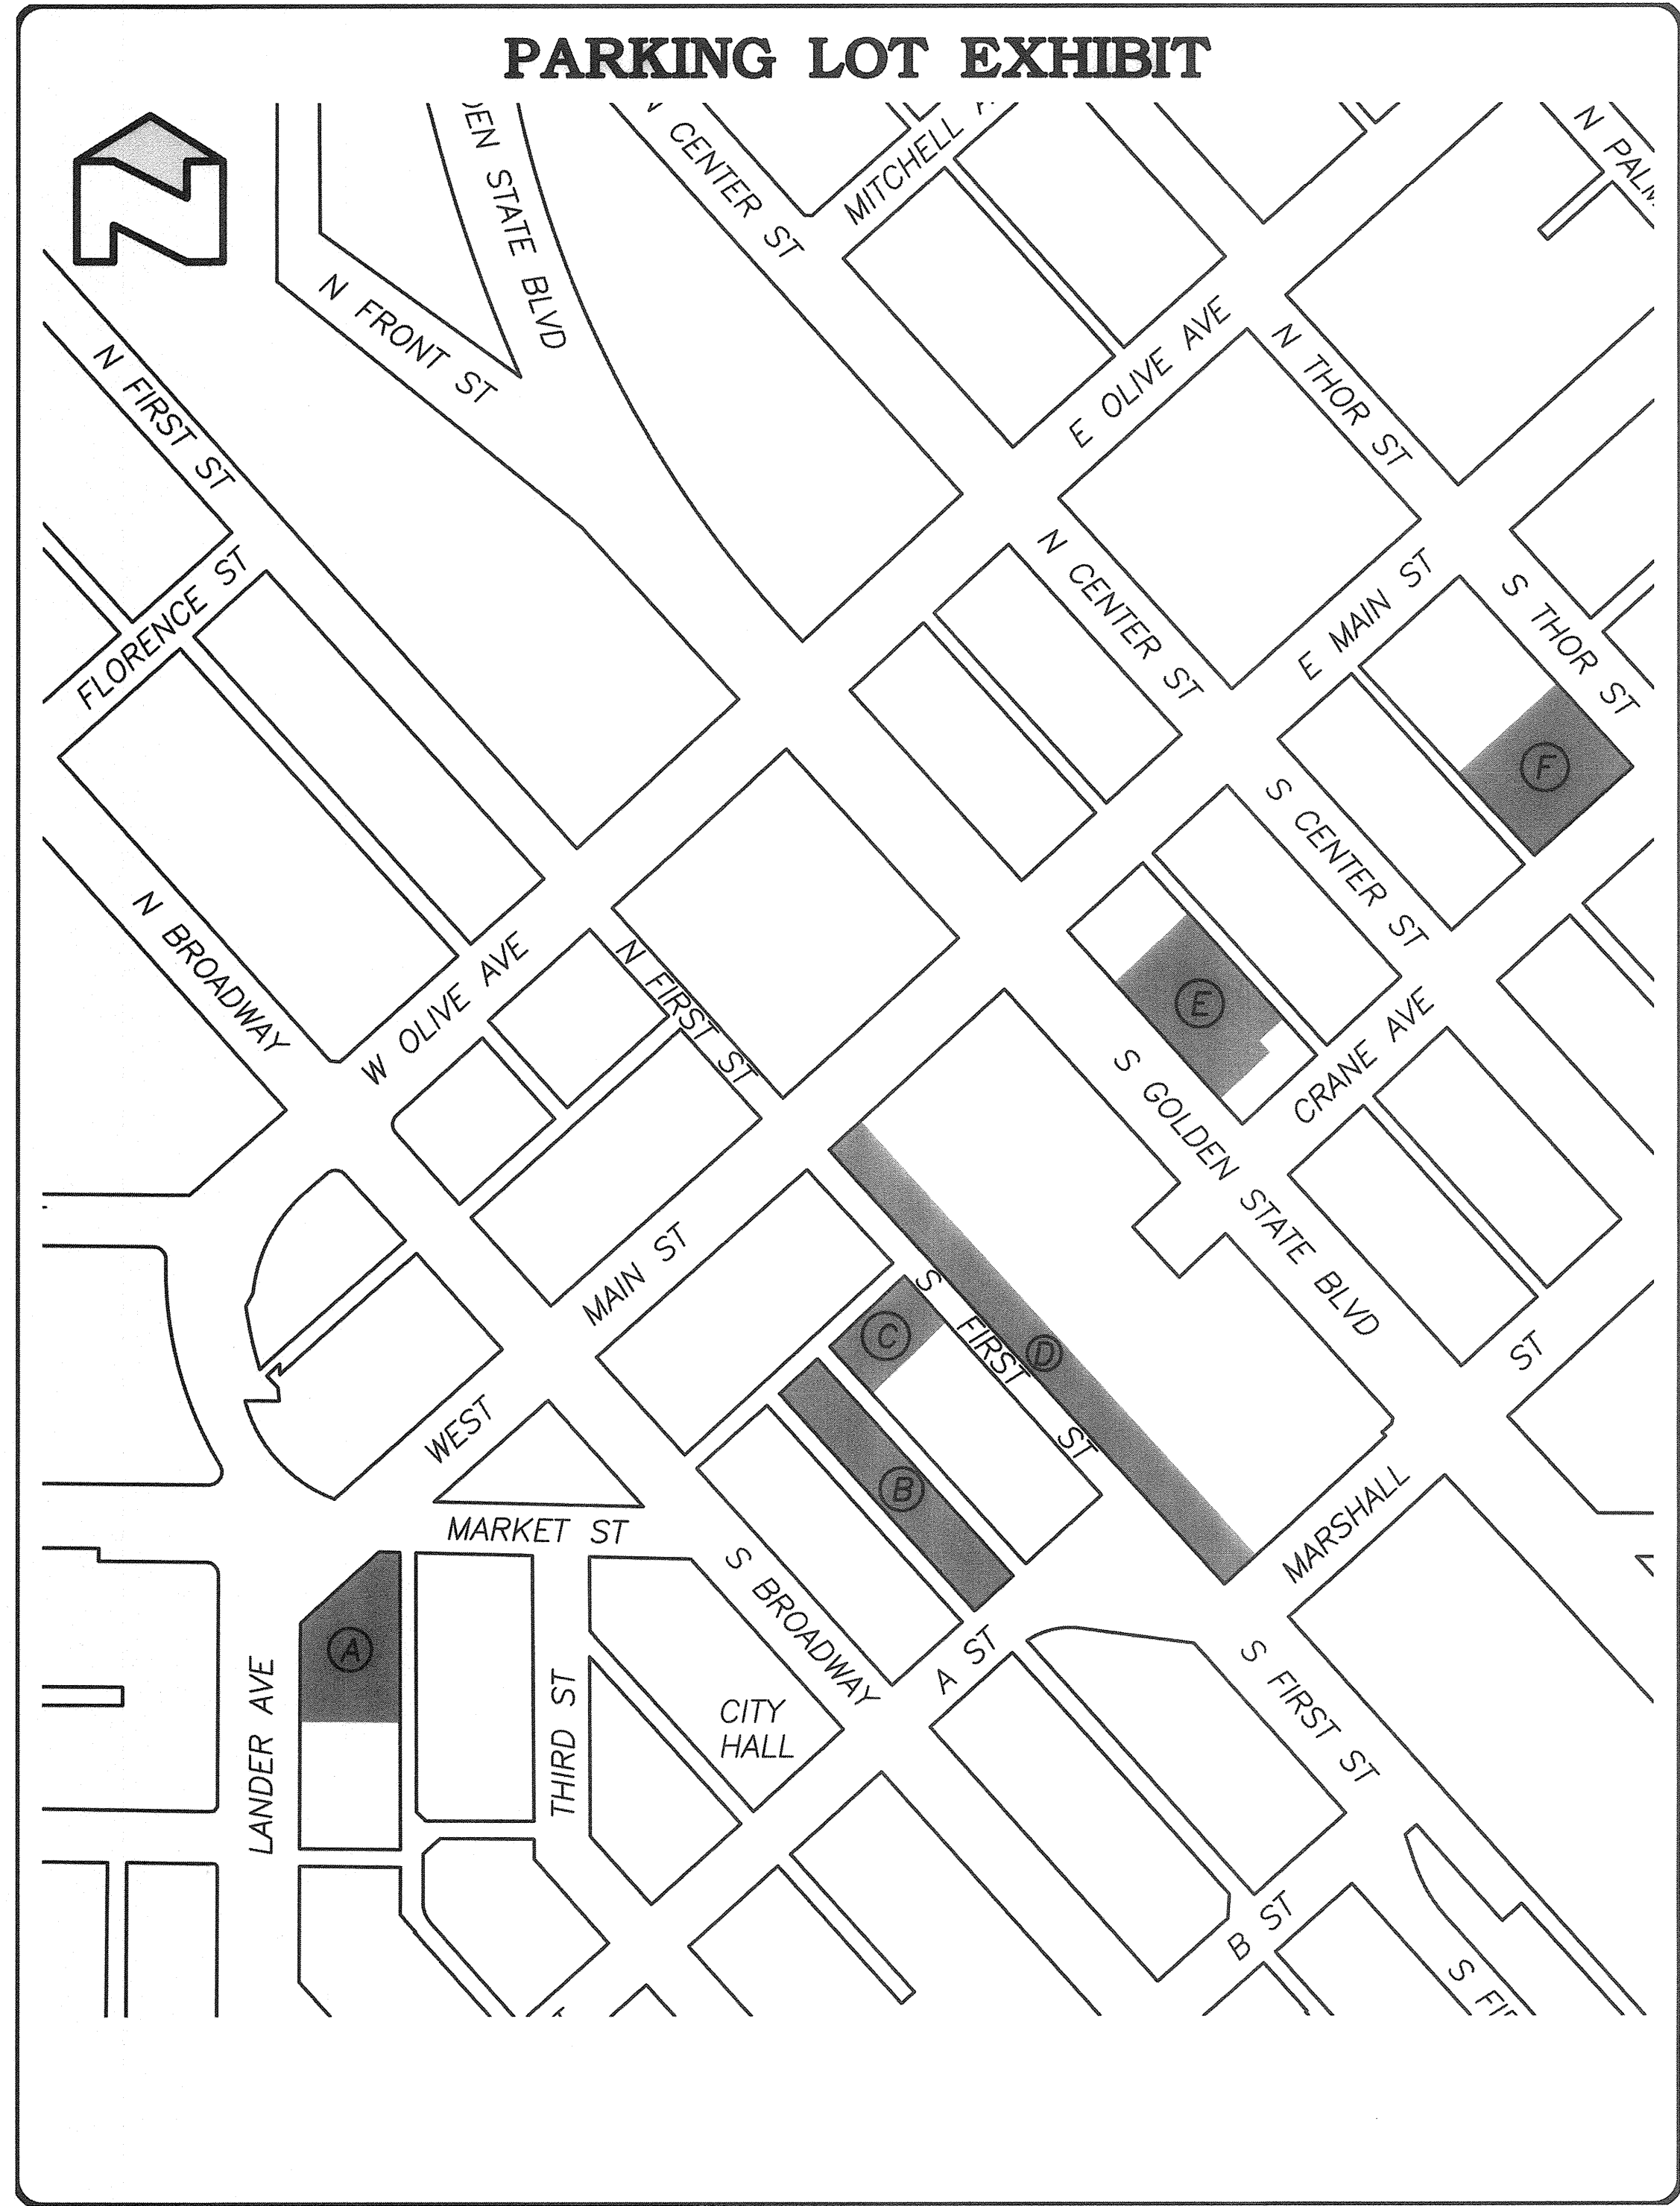


SLURRY SEAL

STRIPING

STREET NAME	AREA (S.Y.)	4" WHITE STRIPE	ISA	PARKING LAYOUT	COMPACT	TYPE 1 (3.05 m) ARROW
PARKING LOT A	2,300	900'	2	45°	0	5
PARKING LOT B	3,850	1,200'	2	90°	5	0
PARKING LOT C	949	450'	1	45°	0	2
PARKING LOT D	935	750'	2	45°	1	0
PARKING LOT E	2,294	550'	2	90°	9	6
PARKING LOT F	2,167	1,125'	4	90°	5	8
TOTAL	12,495	4,975'	13		20	21

* ACCESSIBLE PARKING STALLS, PAVEMENT MARKINGS AND SIGNS SHALL BE INSTALLED PER THE REQUIREMENTS OF THE LATEST EDITION OF THE CALIFORNIA BUILDING CODE.

SLURRY SEAL SHALL BE _____.

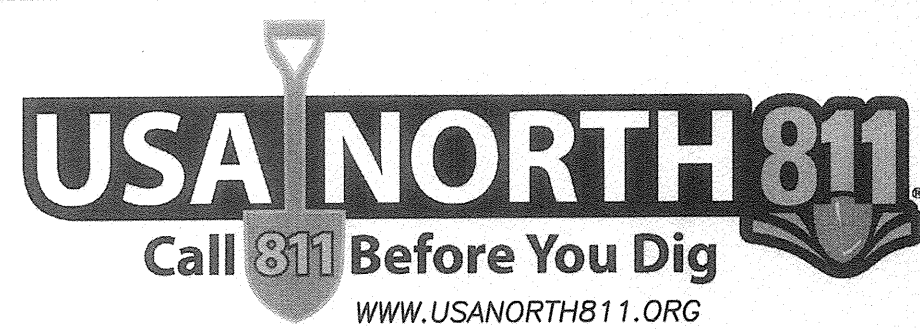

NOTE:
ALL REFERENCES AND WRITTEN DIMENSIONS SHALL SUPERSEDE ALL SCALED DISTANCES AND SHALL BE VERIFIED IN THE FIELD. ANY DISCREPANCY SHALL BE BROUGHT TO THE ATTENTION OF THE ENGINEER PRIOR TO THE COMMENCEMENT OF WORK.

NATHAN B. BRAY, P.E.
INTERIM DEVELOPMENT SERVICES
DIRECTOR/CITY ENGINEER

11/6/2020
PLANS APPROVAL DATE



CITY OF TURLOCK
DEVELOPMENT SERVICES
ENGINEERING DIVISION
156 S. BROADWAY, STE 150
(209) 668-5520

CONSTRUCTION PLAN
CAPITAL PROJECT NO. 18-51
2019 SLURRY SEAL


VERIFY SCALE
BAR IS 1" ON ORIGINAL DRAWING
1/4" 3/4" 1"
0 1/2"

IF NOT ONE INCH ON THIS SHEET, ADJUST SCALES ACCORDINGLY

DRAWN BY: JSH
REV. BY: XX
CH. BY: REJ
DATE: JULY 9, 2018
SCALE: AS SHOWN
18-51 BASE.dwg


SHEET

15
OF 18

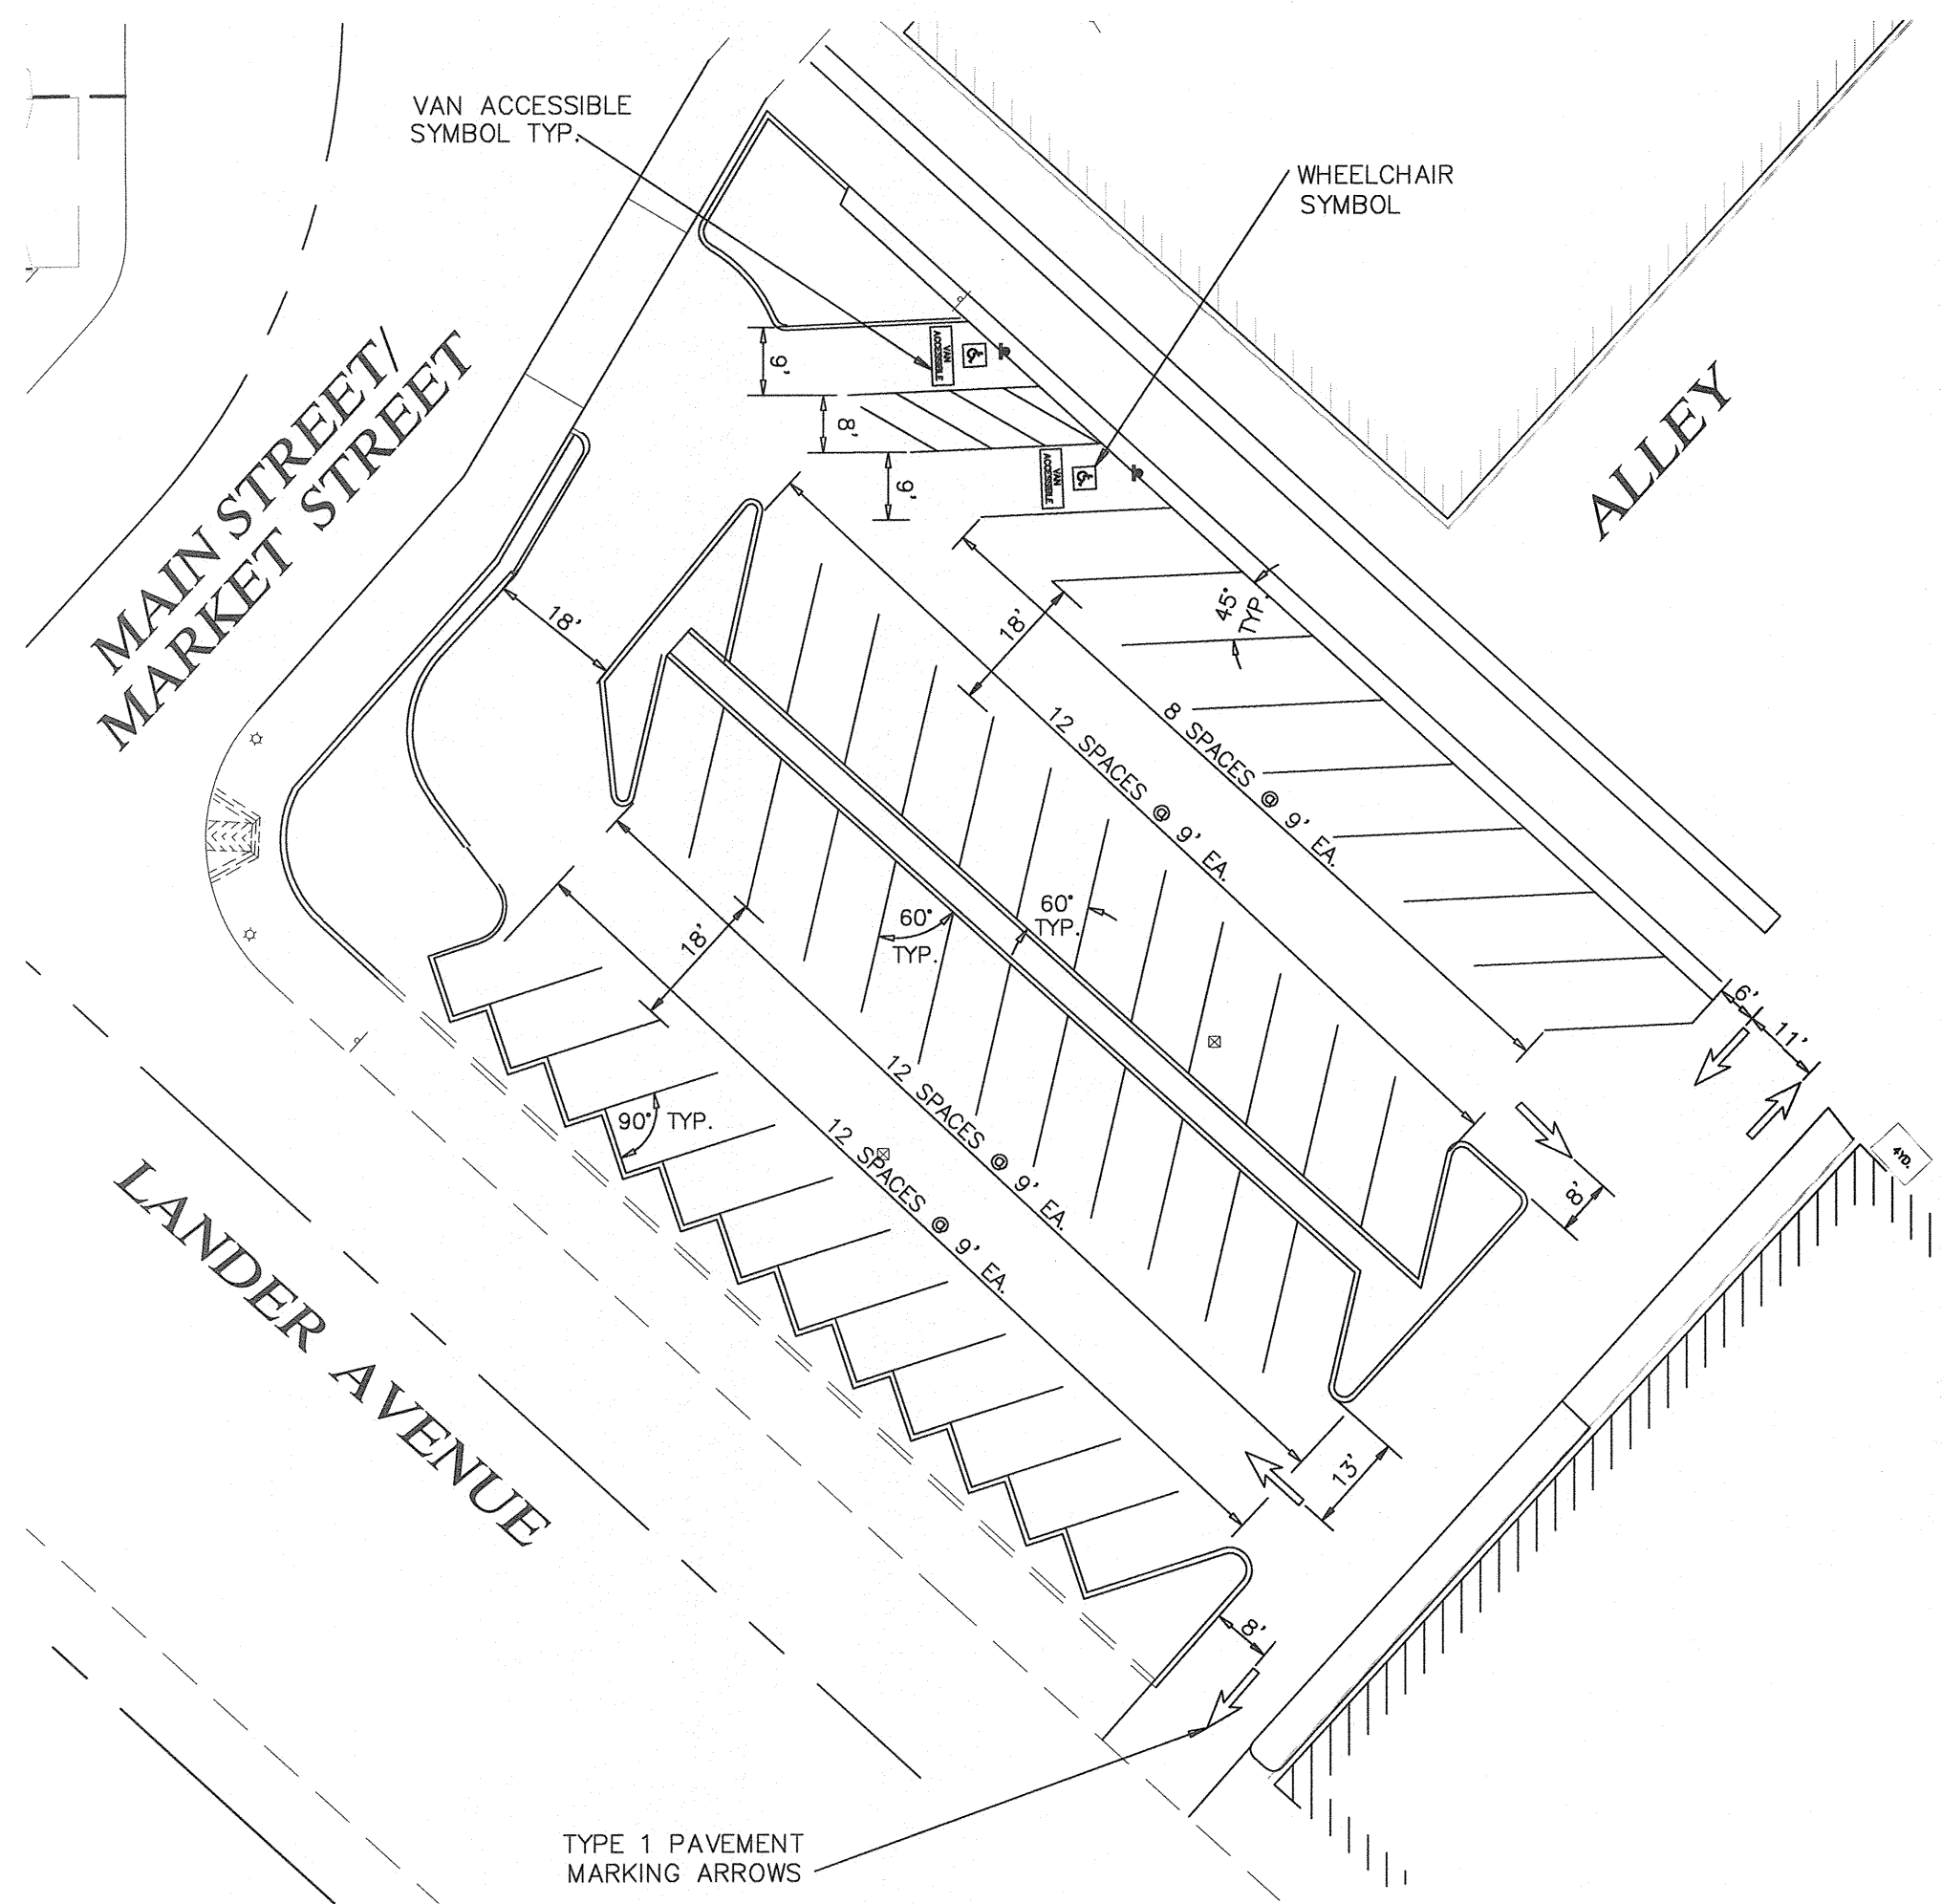


PARKING LOT A

NOT TO SCALE:

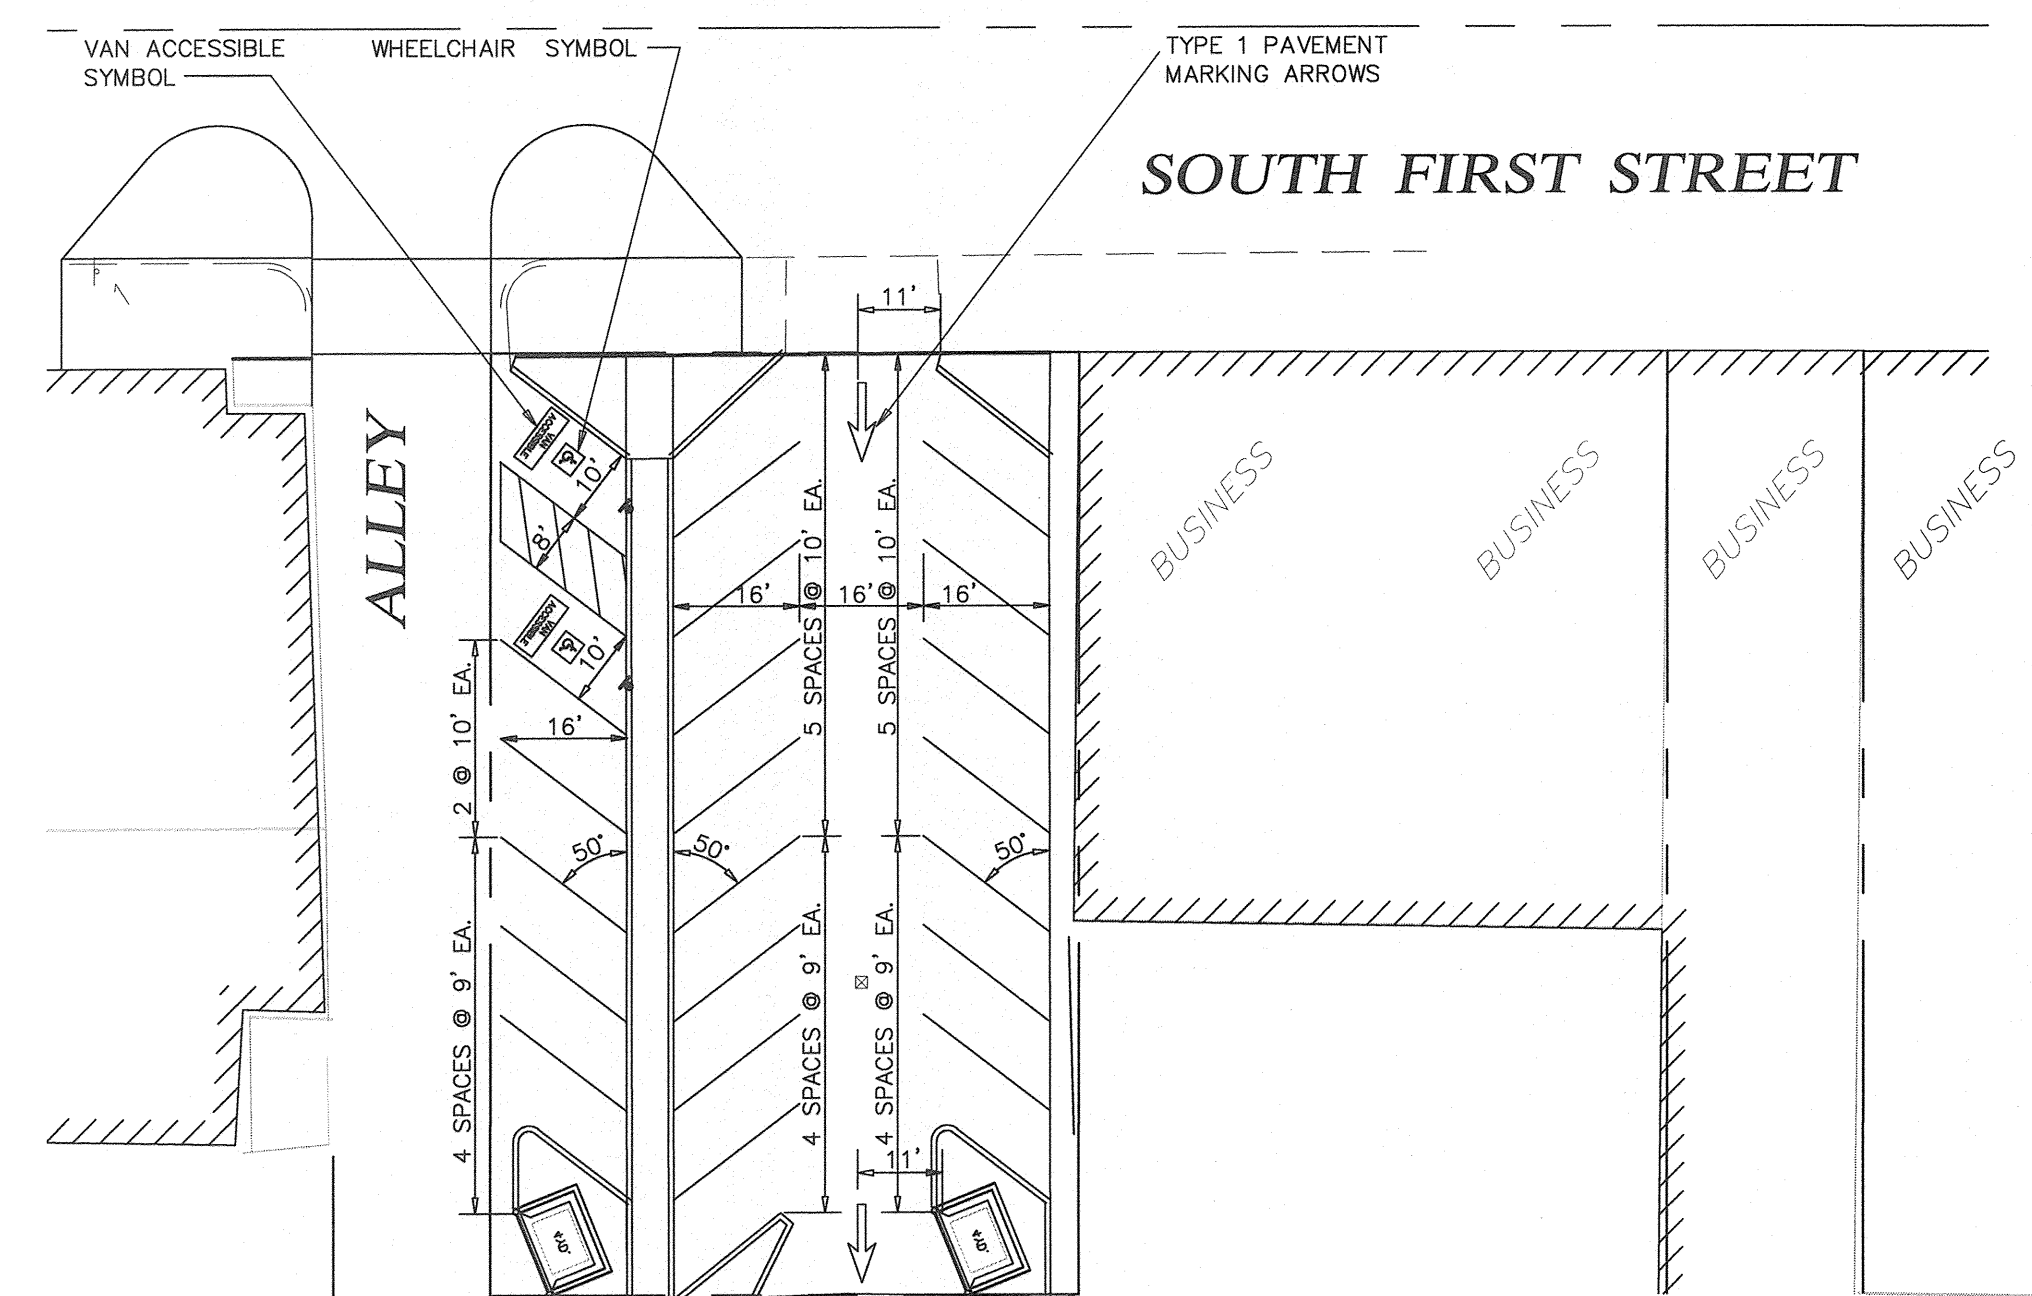


PARKING LOT C

NOT TO SCALE:

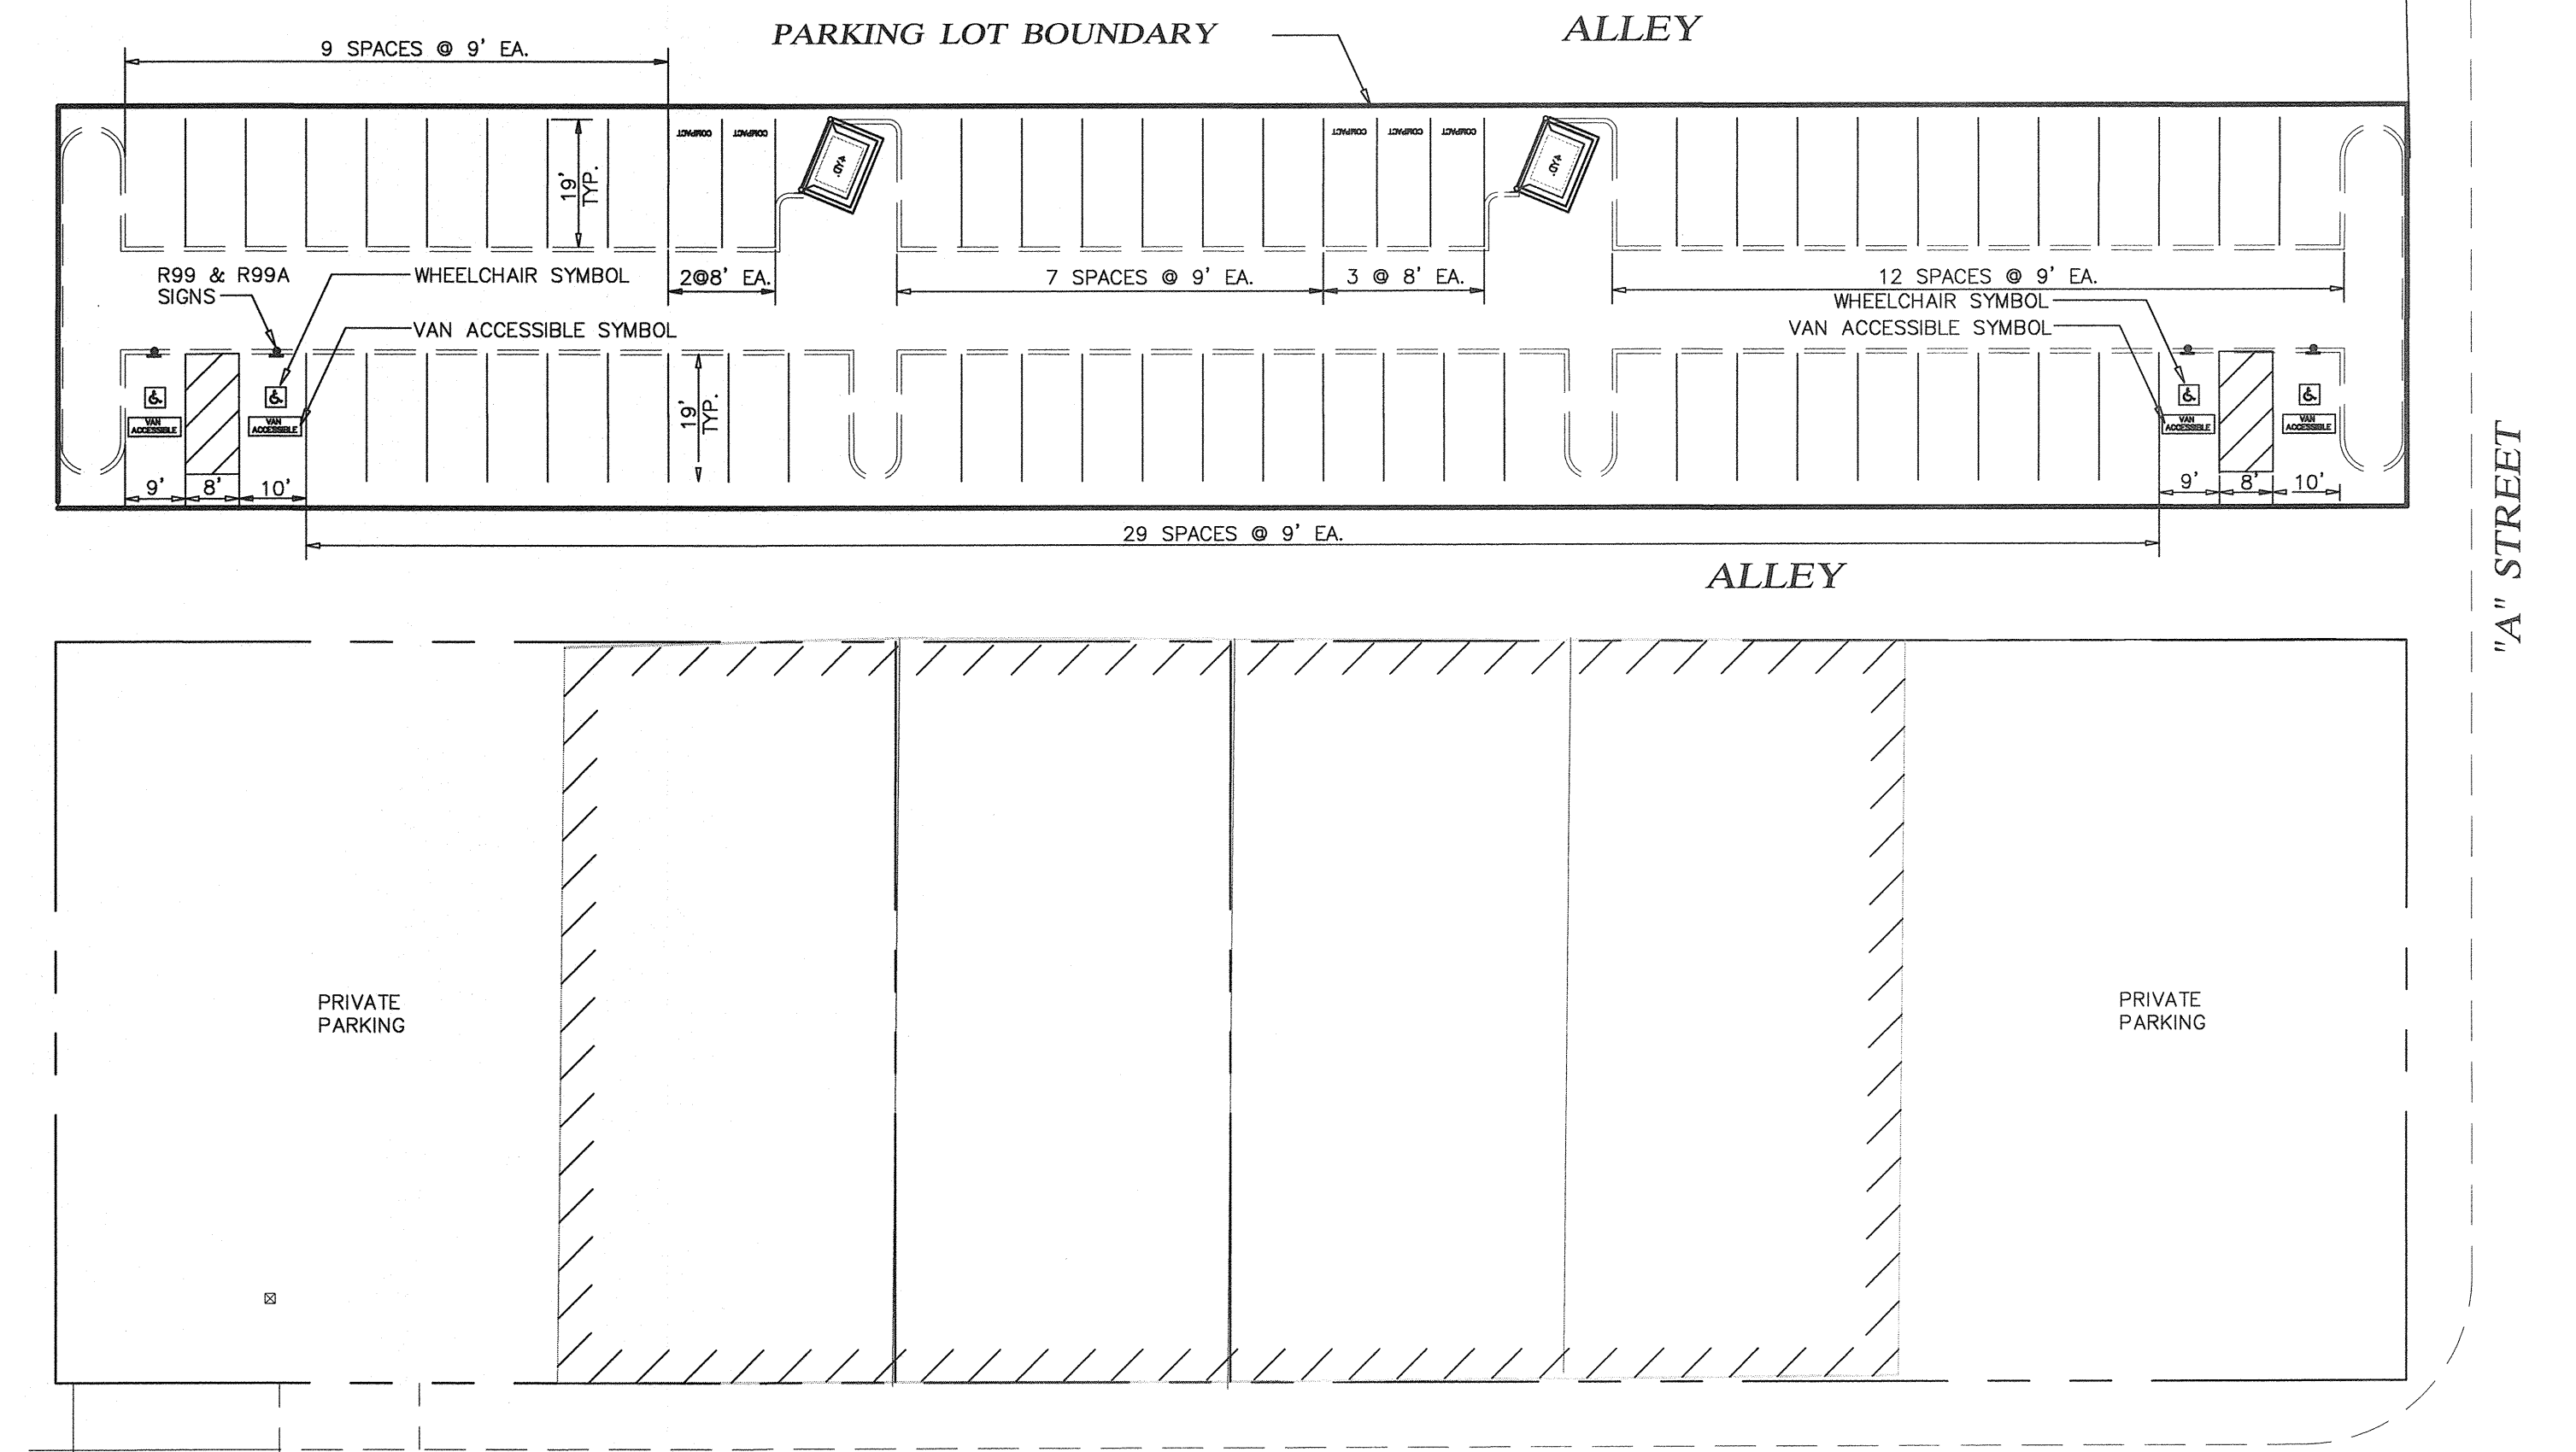



PARKING LOT B


NOT TO SCALE:

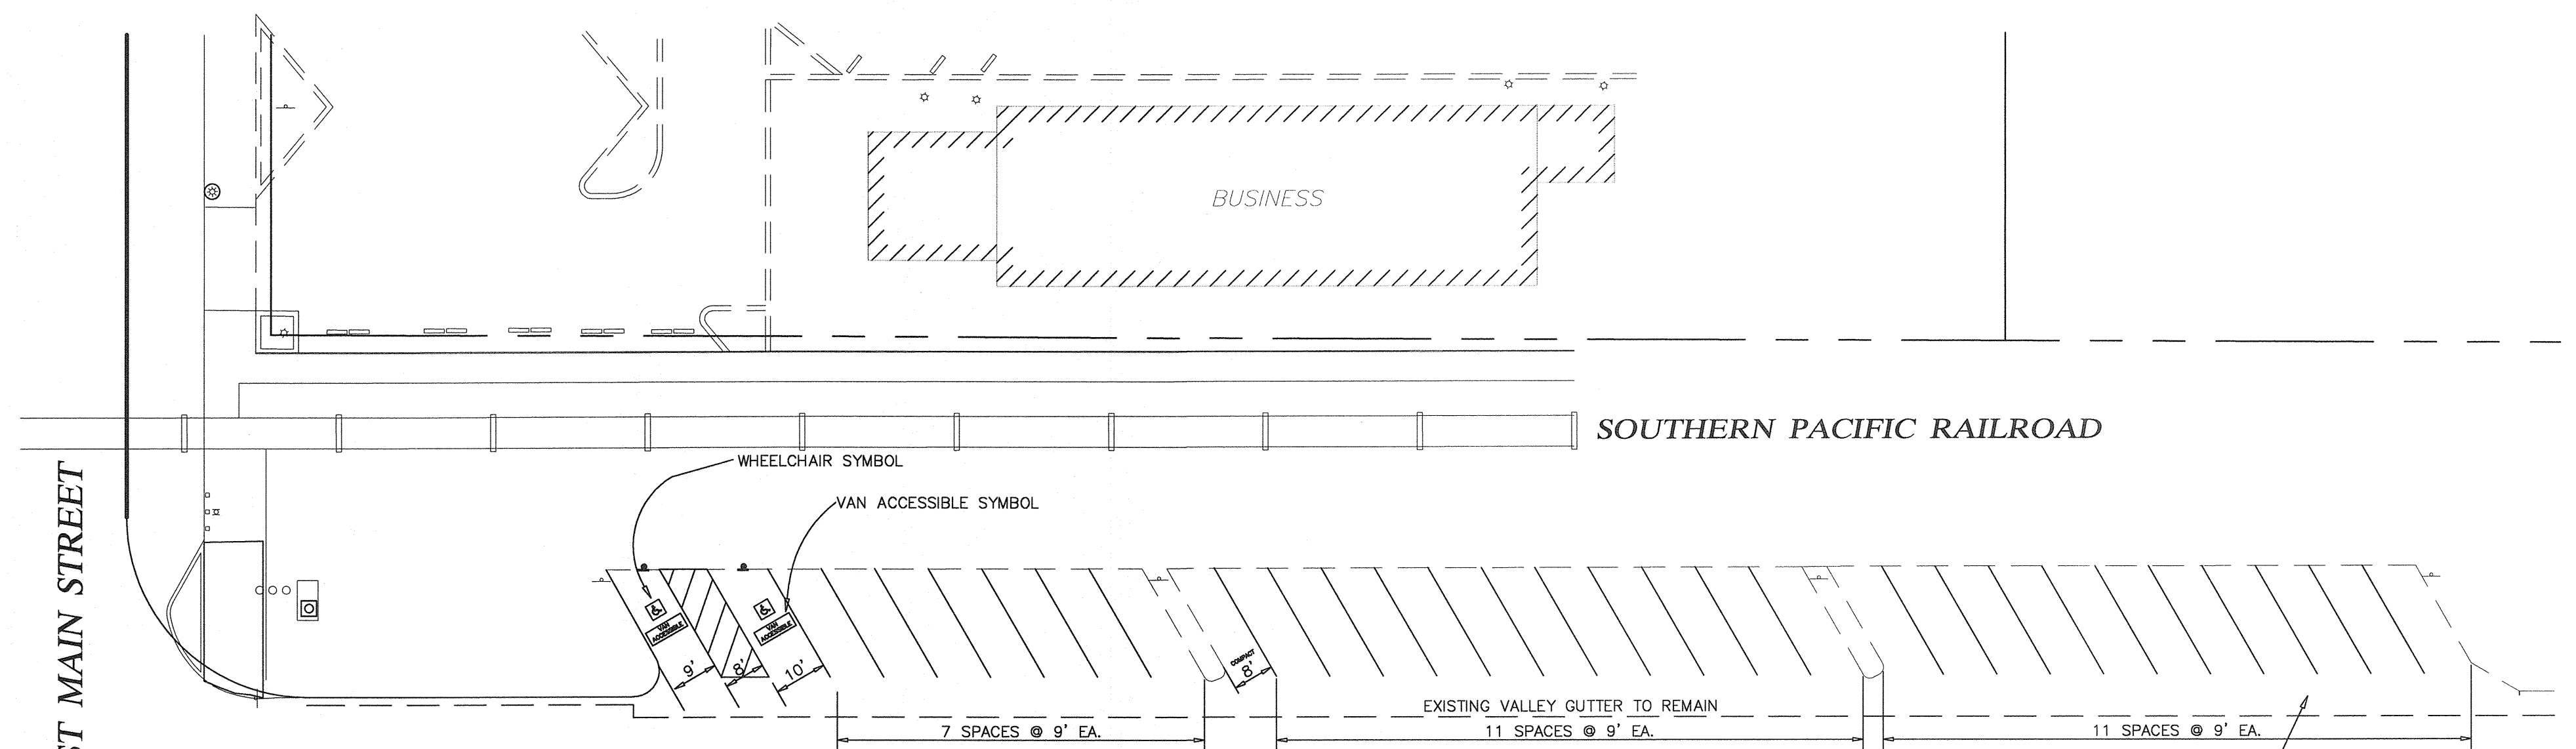

PARKING LOT D

NOT TO SCALE:

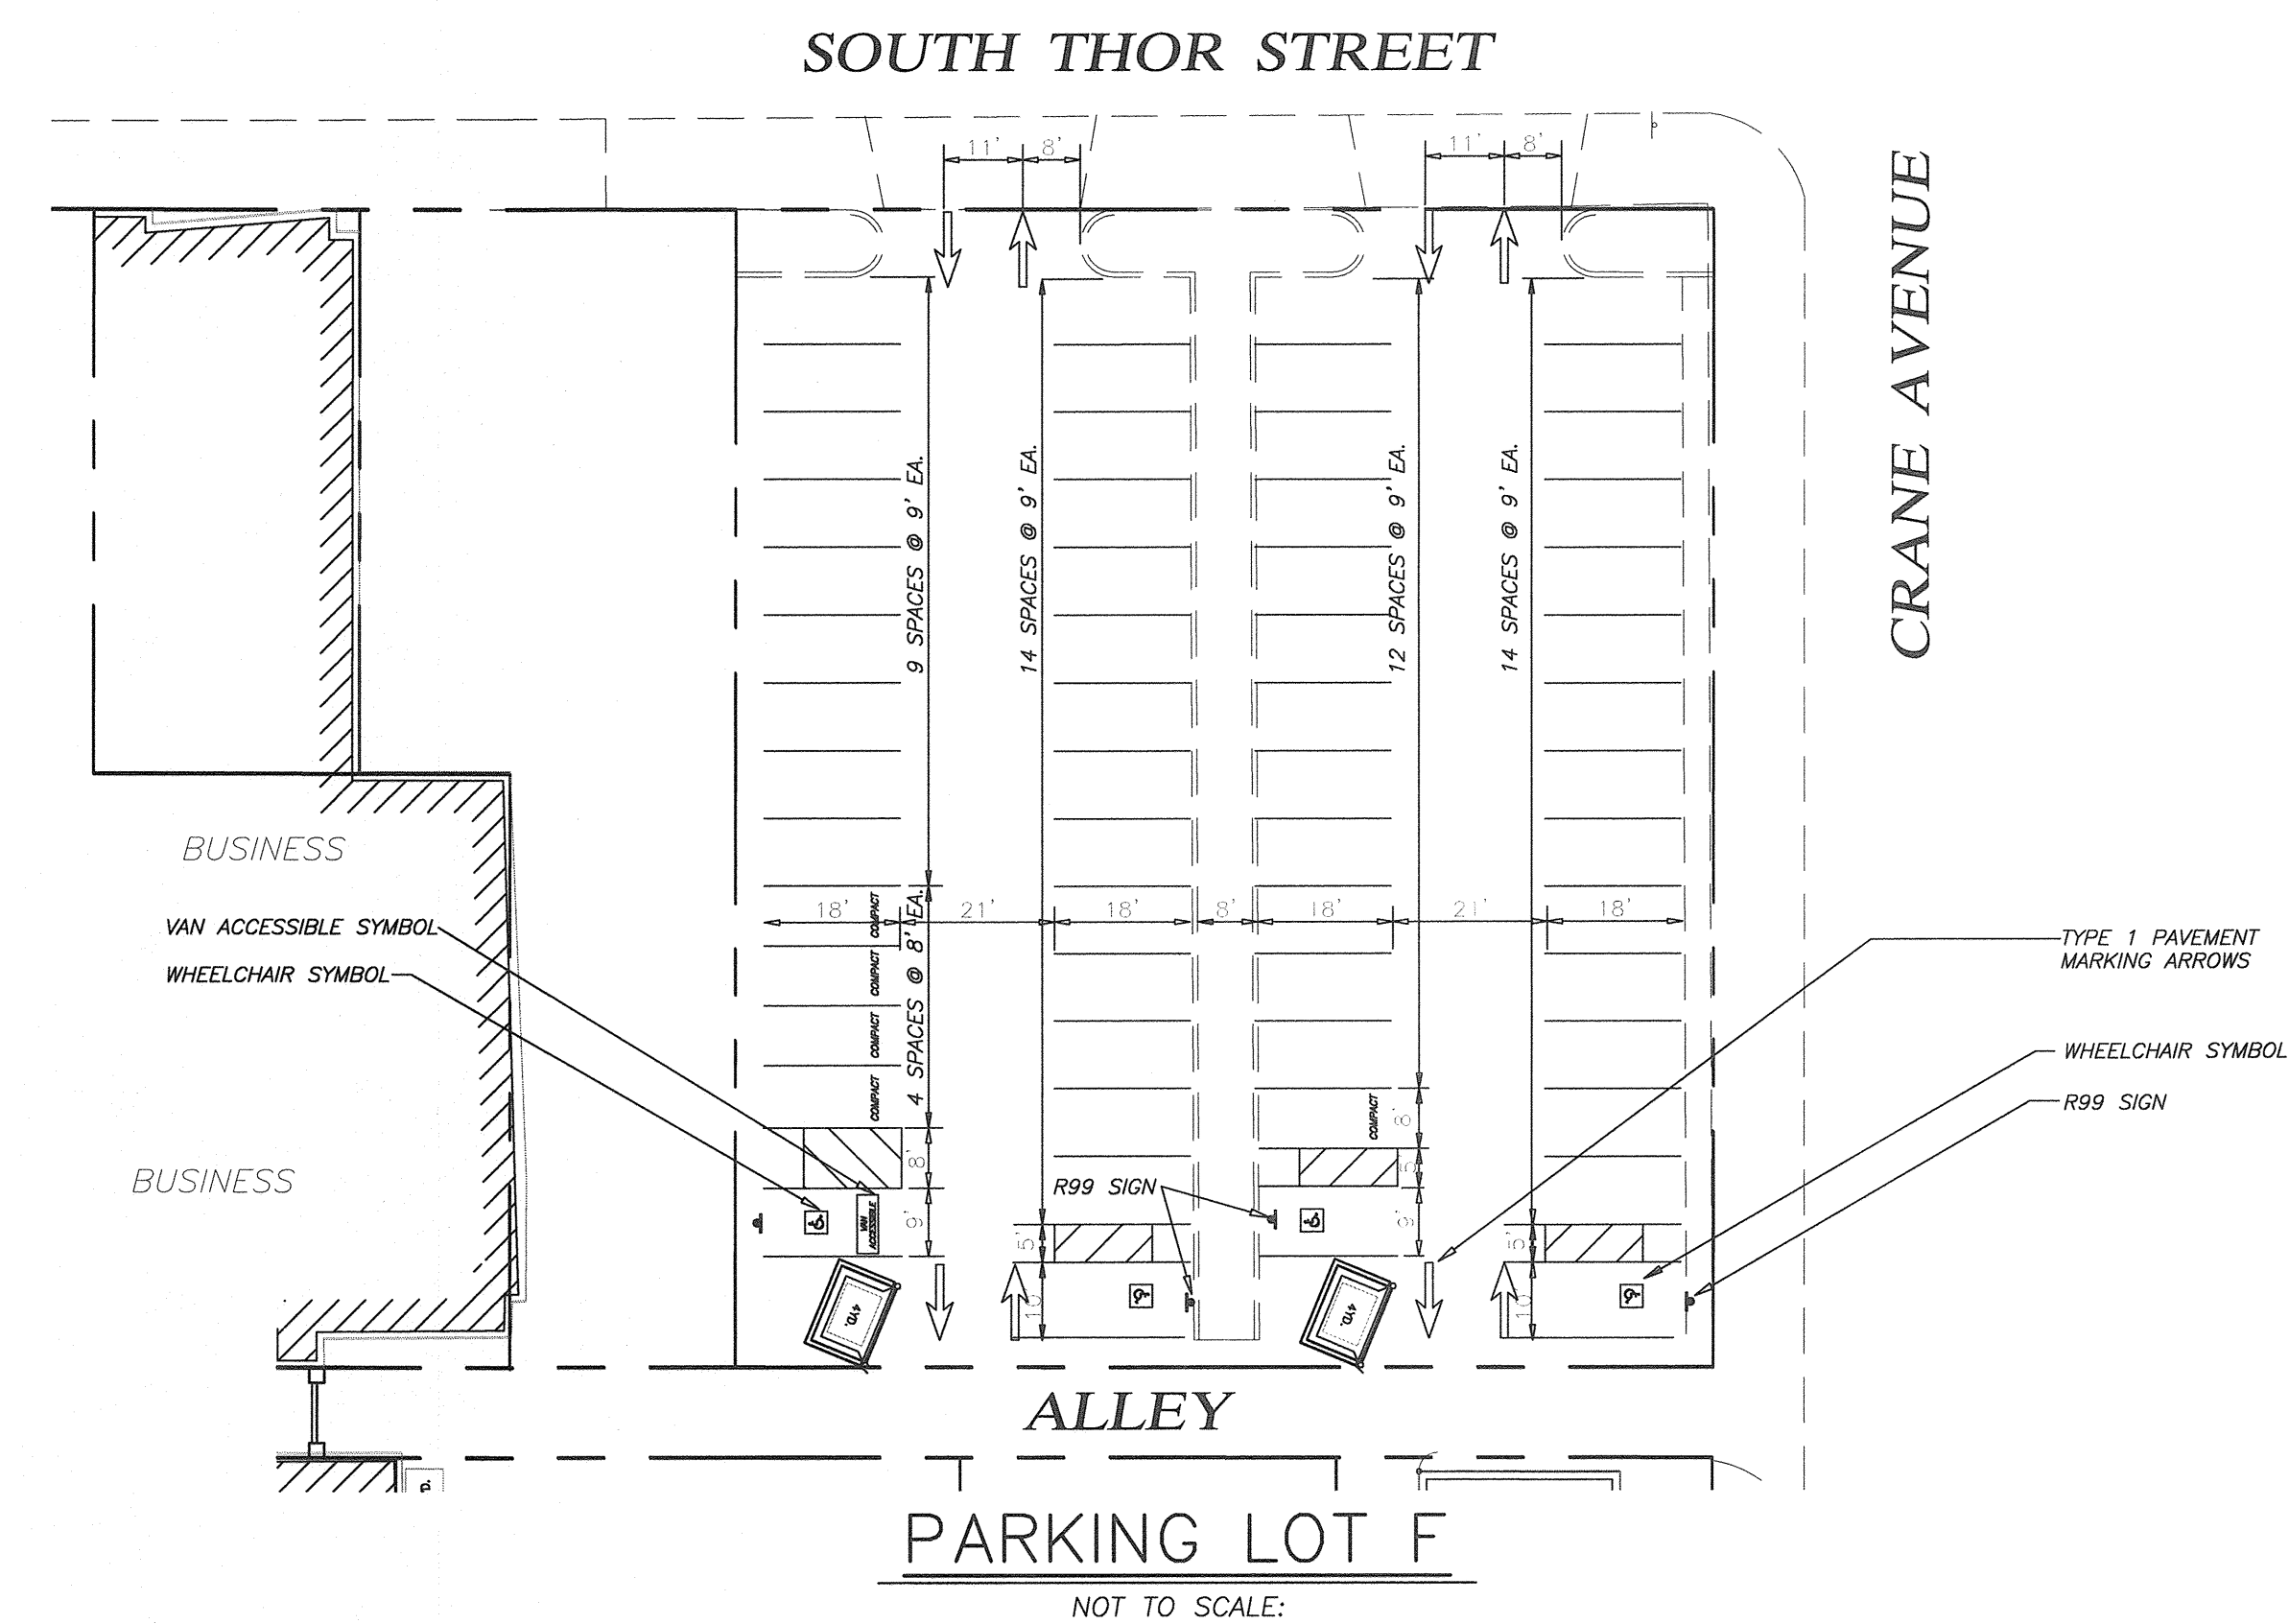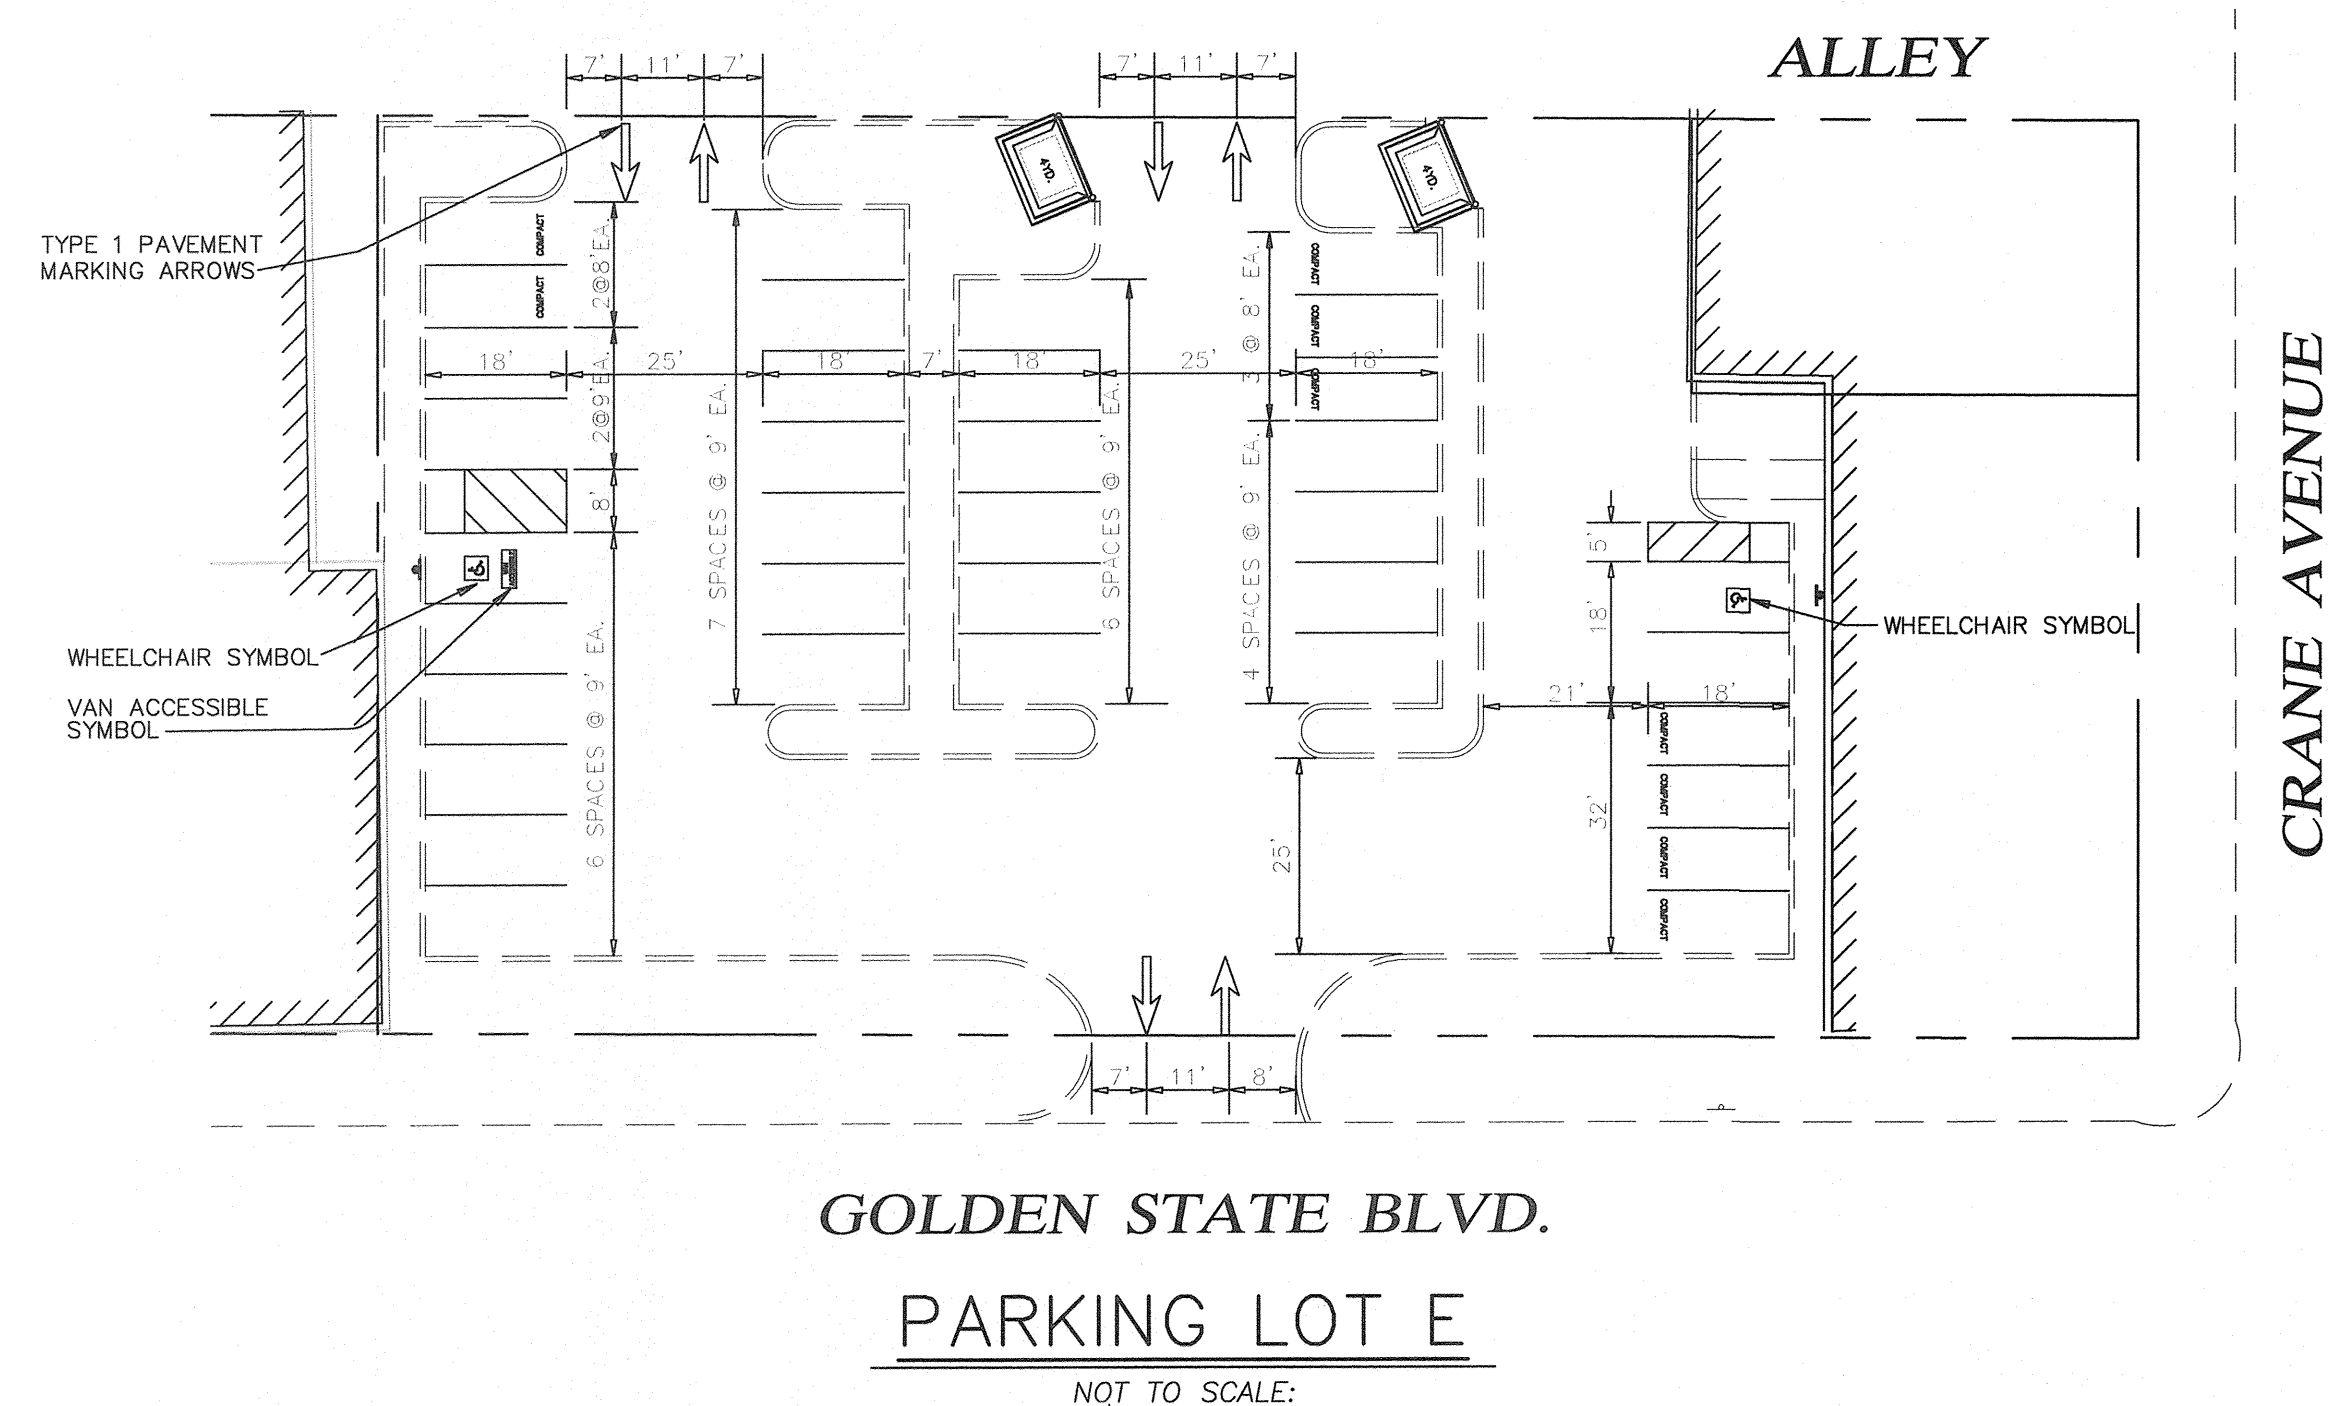

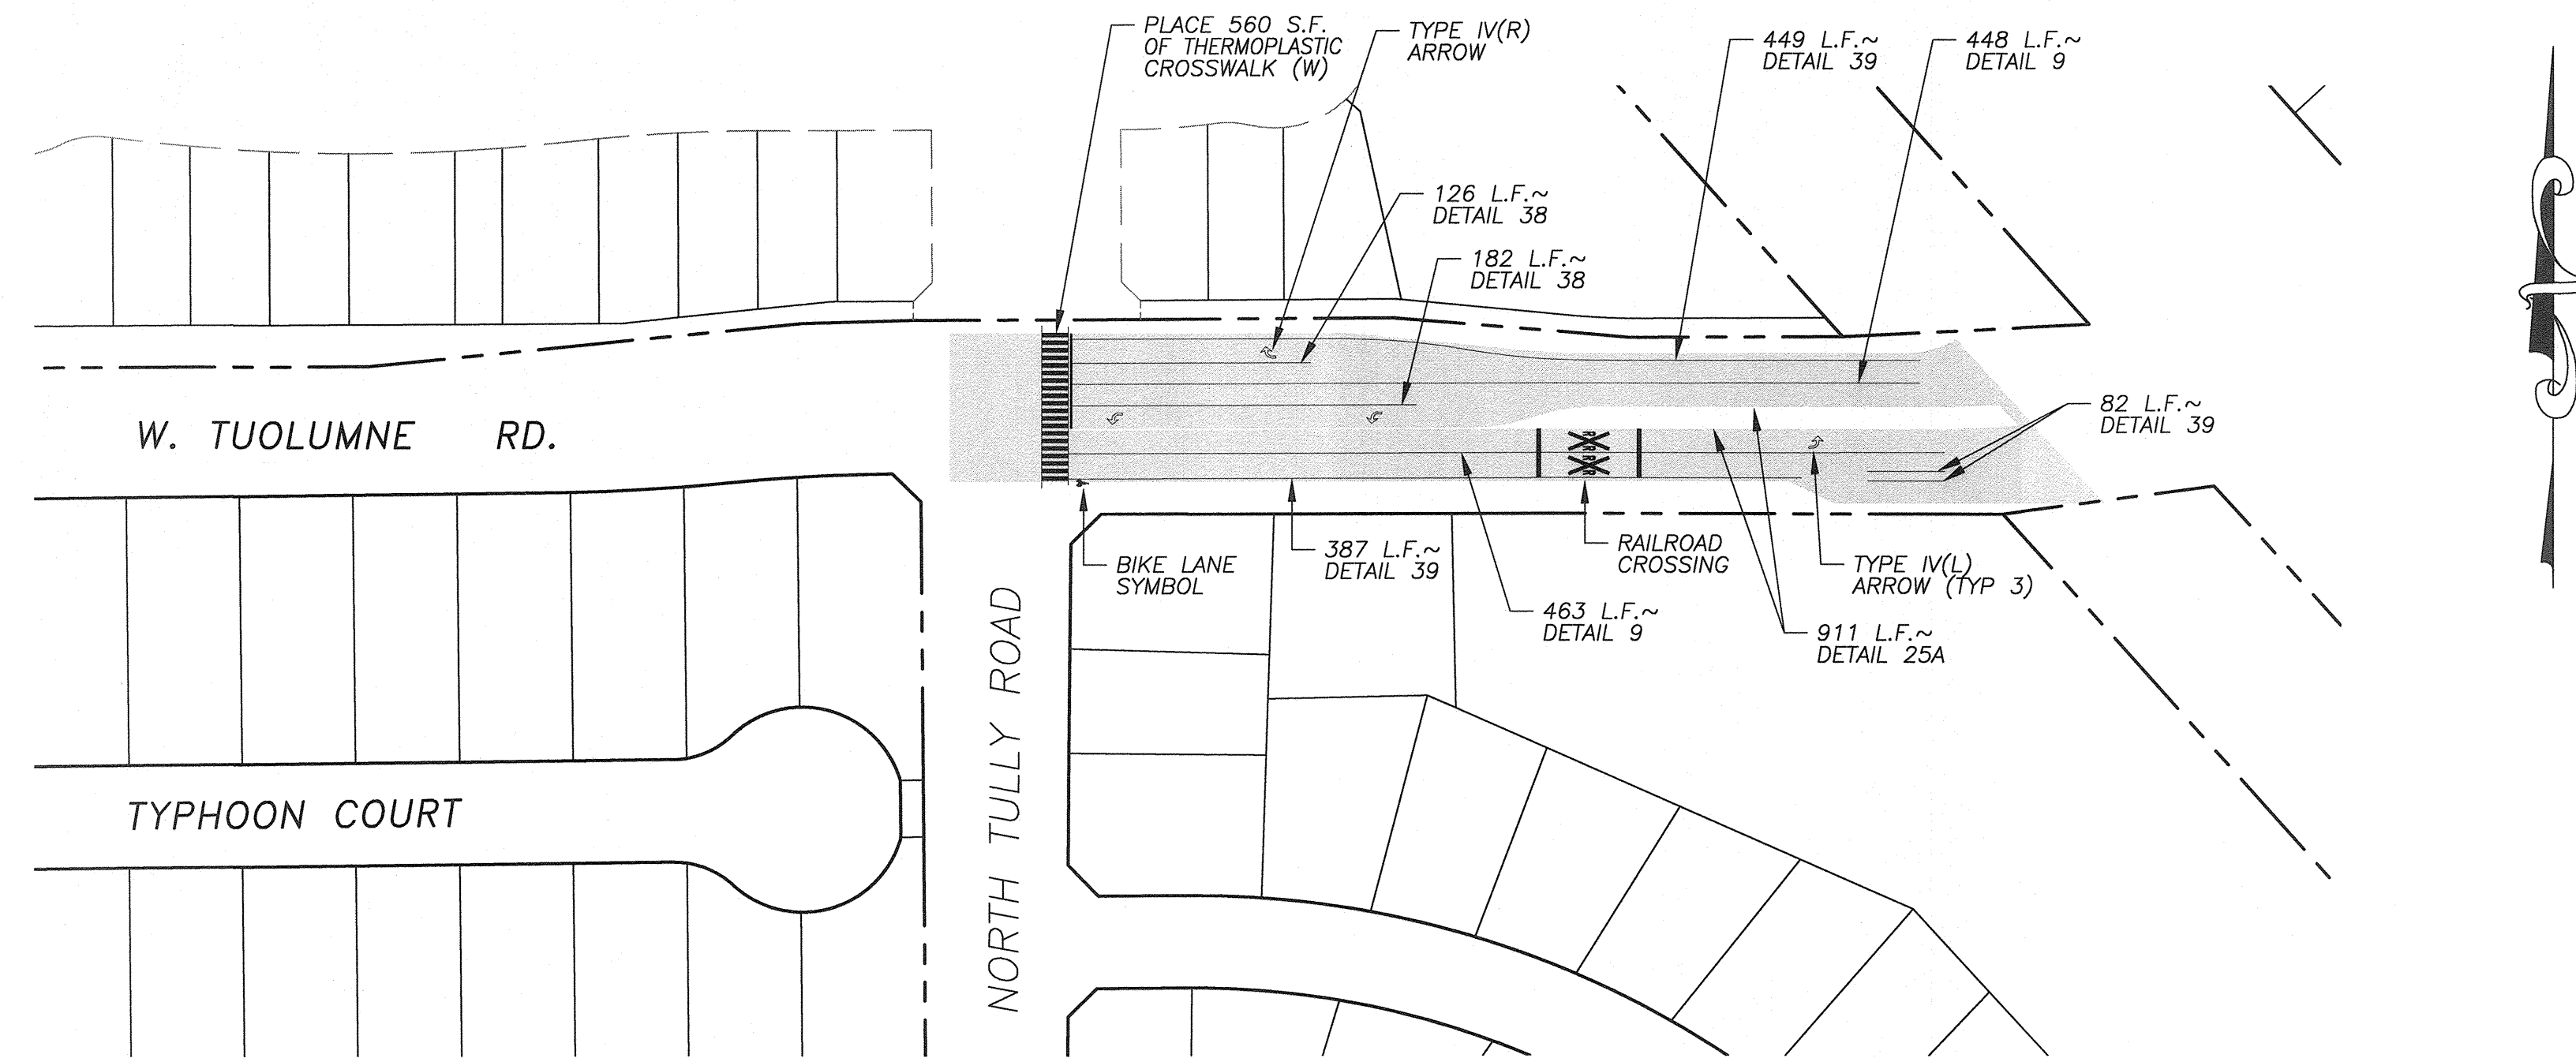

STRIPING

STREET NAME	CROSSWALK (S.F.)	DETAIL 9	DETAIL 25A	DETAIL 38	DETAIL 39	DETAIL 39A	BIKE LANE LEGEND	TYPE BB MARKER
W. TUOLUMNE ROAD	560 (W)	911'	911'	308'	918'	0'	1	1

(W) = WHITE
(Y) = YELLOW

SLURRY SEAL

STREET NAME	AREA (S.Y.)
W. TUOLUMNE ROAD	4,438

STRIPING

STREET NAME	STOP BAR	TYPE IV(L) ARROW	TYPE IV(R) ARROW	RAILROAD CROSSING
W. TUOLUMNE ROAD	1	3	1	1